



Studio Charrette will not be responsible for any principal designer duties under CDM 2015.
No site work is to be carried out until permissions are in place. Site searches to carried out before any works to site.
All structural elemental/associated calculations to be confirmed and provided by structural engineer.

NOTES:
This drawing is not a working drawing, and is only for the purpose of the following -
A. Planning Submission
The main contractor is responsible for informing the lead designer of any discrepancy on, or between, this drawing and any other relevant document.
All existing walls, foundations and linels or other structural items are to be confirmed load bearing and adequate for increased loading where relevant prior to work commencing.
Any existing walls to be removed are to be confirmed non-loadbearing prior to removal.
Boundaries, angles, and dimensions are to be checked by the main contractor prior to work commencing.
Written dimensions only to be used from this drawing. If in doubt consult the lead designer for clarification.

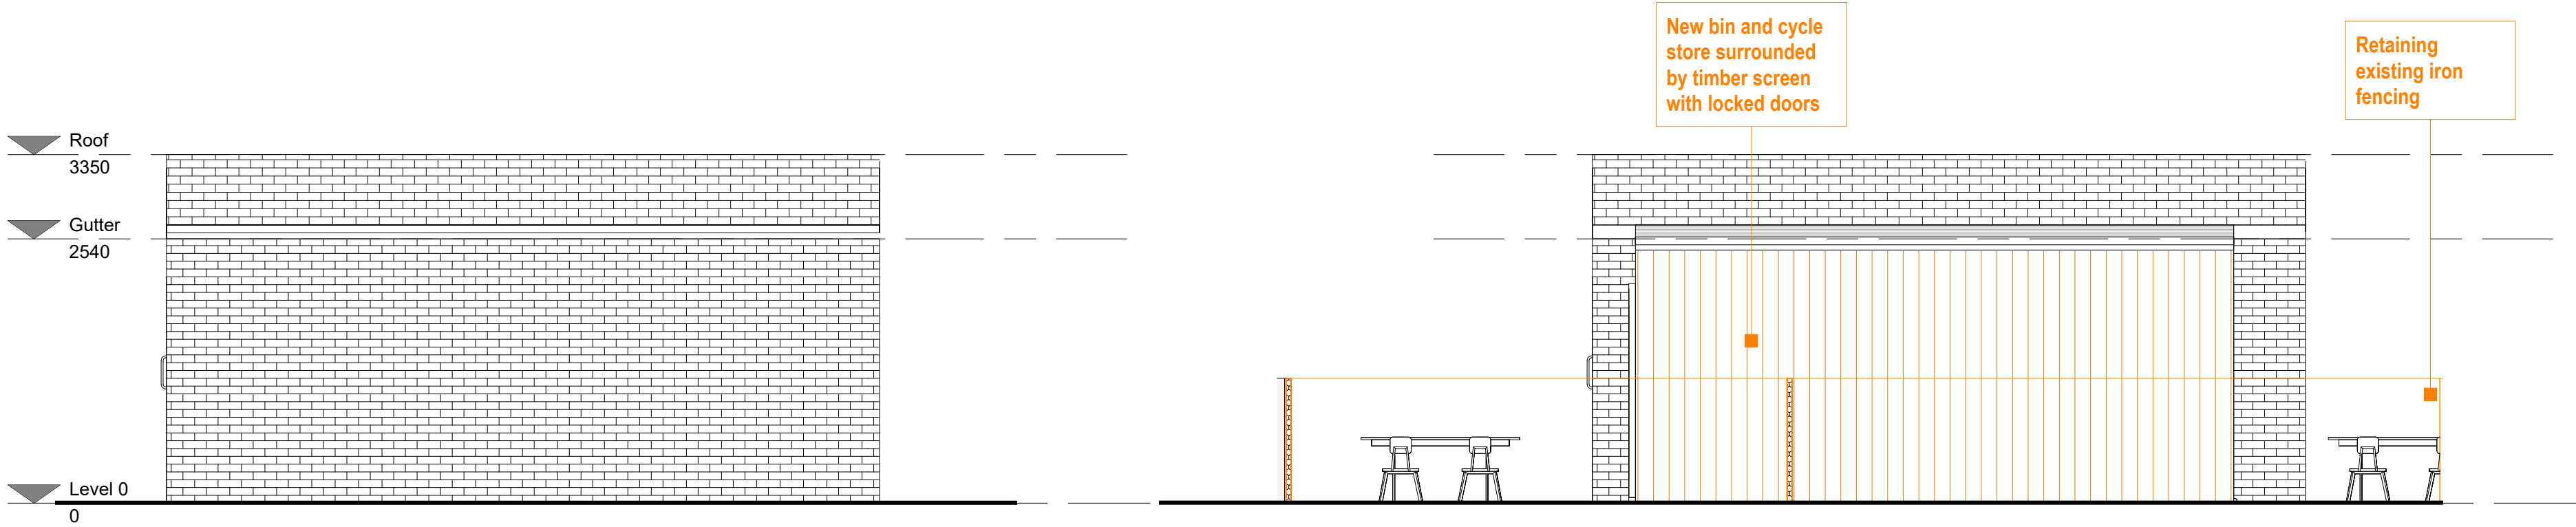

1 Existing Rear Elevation
1 : 50

3 Proposed Rear Elevation
1 : 50

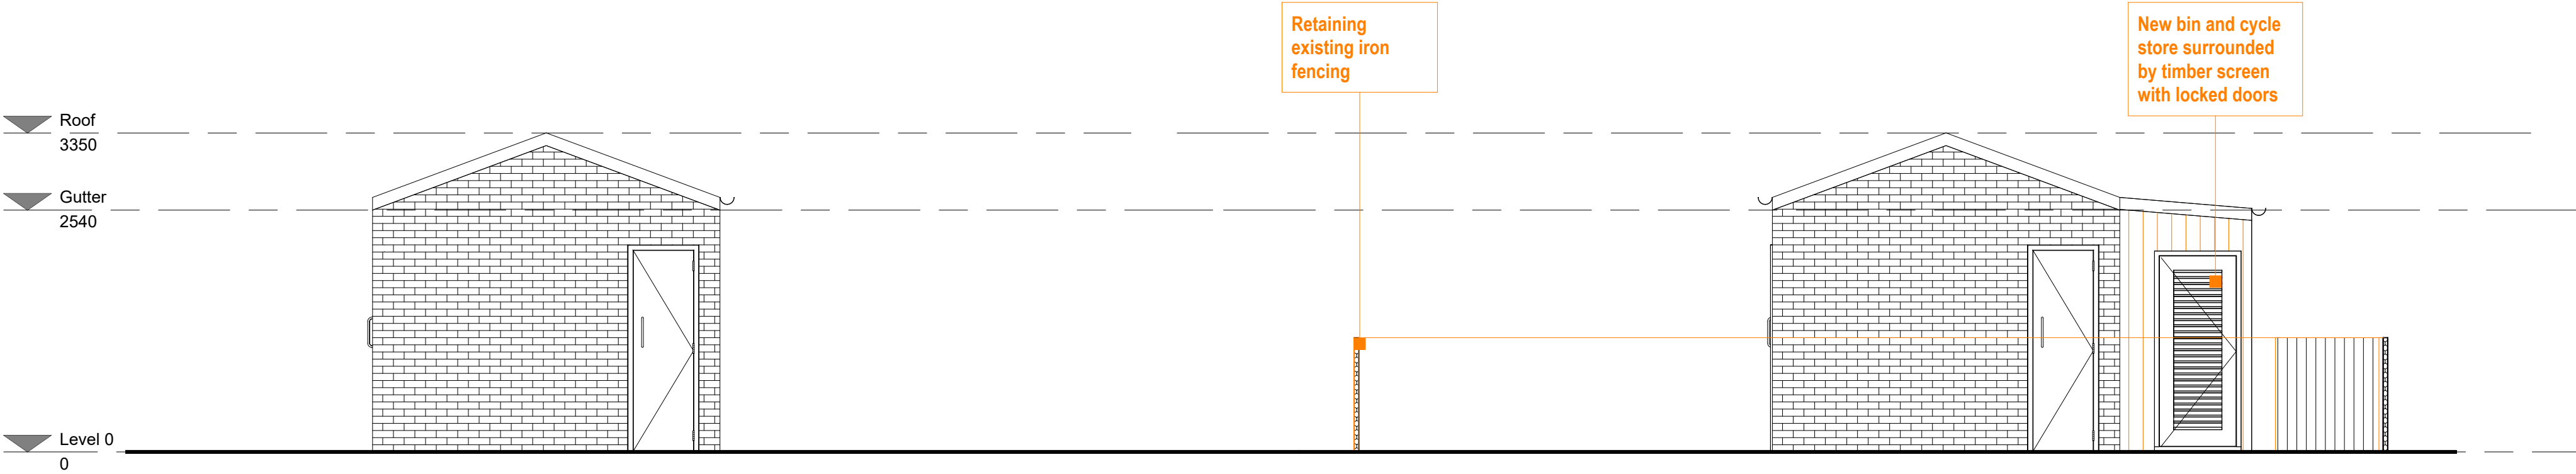

2 Existing Side 2 Elevation
1 : 50

4 Proposed Side 2 Elevation
1 : 50



VISUAL SCALE 1:50 @ A2

STUDIO
CHARRETTE

Client

Mr John Rogers

Project Title

Derelect toilet block by Northenden Riverside
Park on Mill Lane M20 4BU

Drawing Title

Existing and Proposed Elevations 2 A2

Drawing No.

P23

Scale @ A2

1 : 50

Created By

SC

Check By

SC

Rev

1

This drawing and the copyright design rights and all other intellectual property rights
in it belong to Studio Charrette. No part of it may be reproduced or used in any form
without the prior written permission of Studio Charrette. This drawing is not to be copied or changed in a third party
without the prior permission of Studio Charrette.