



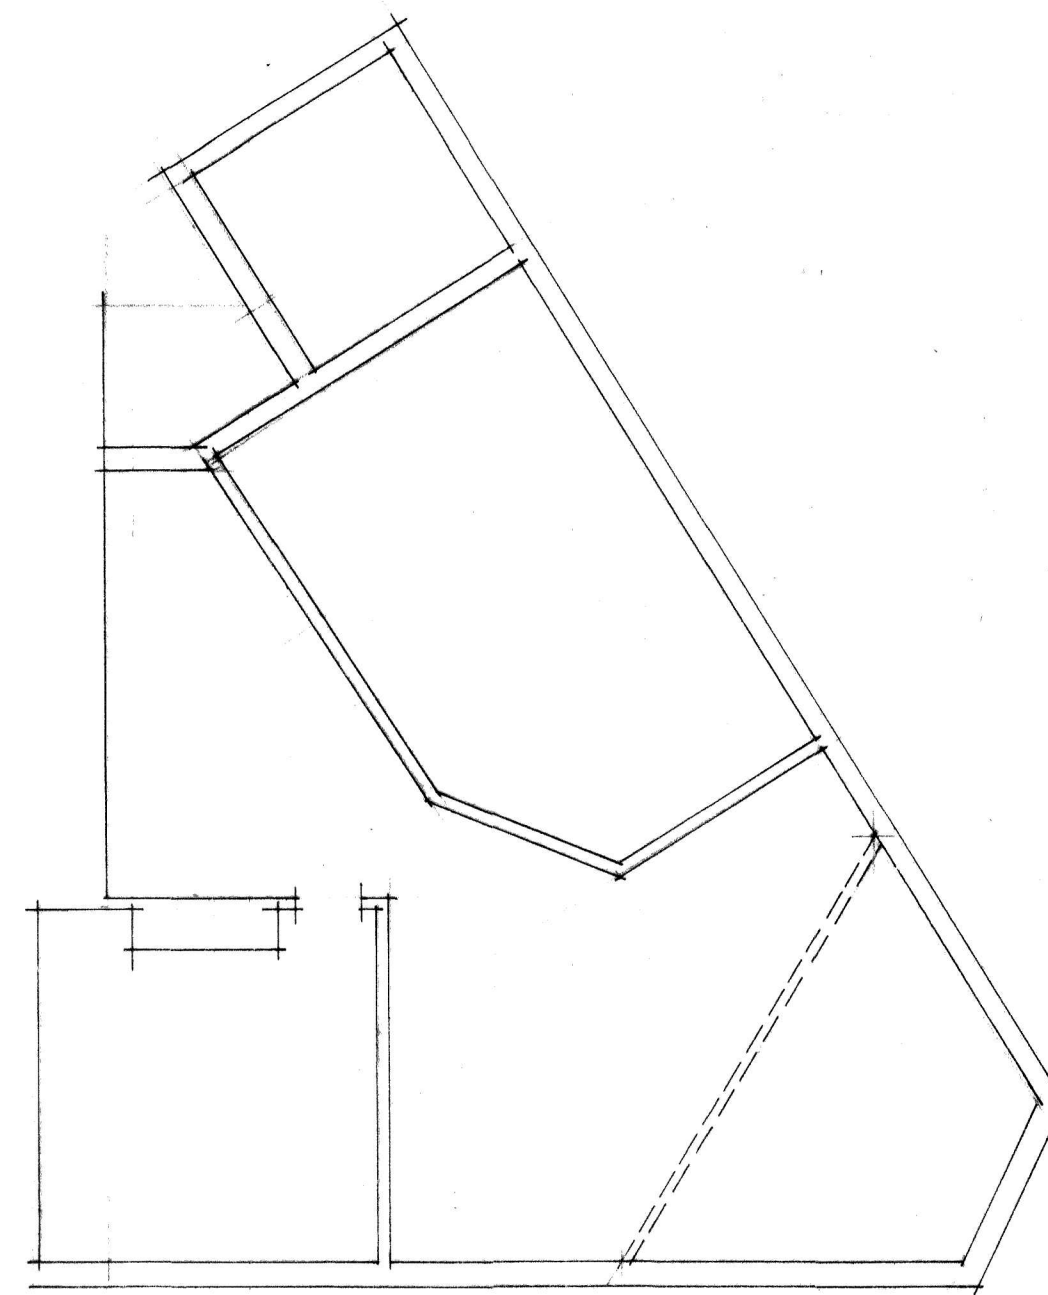


Roofspace

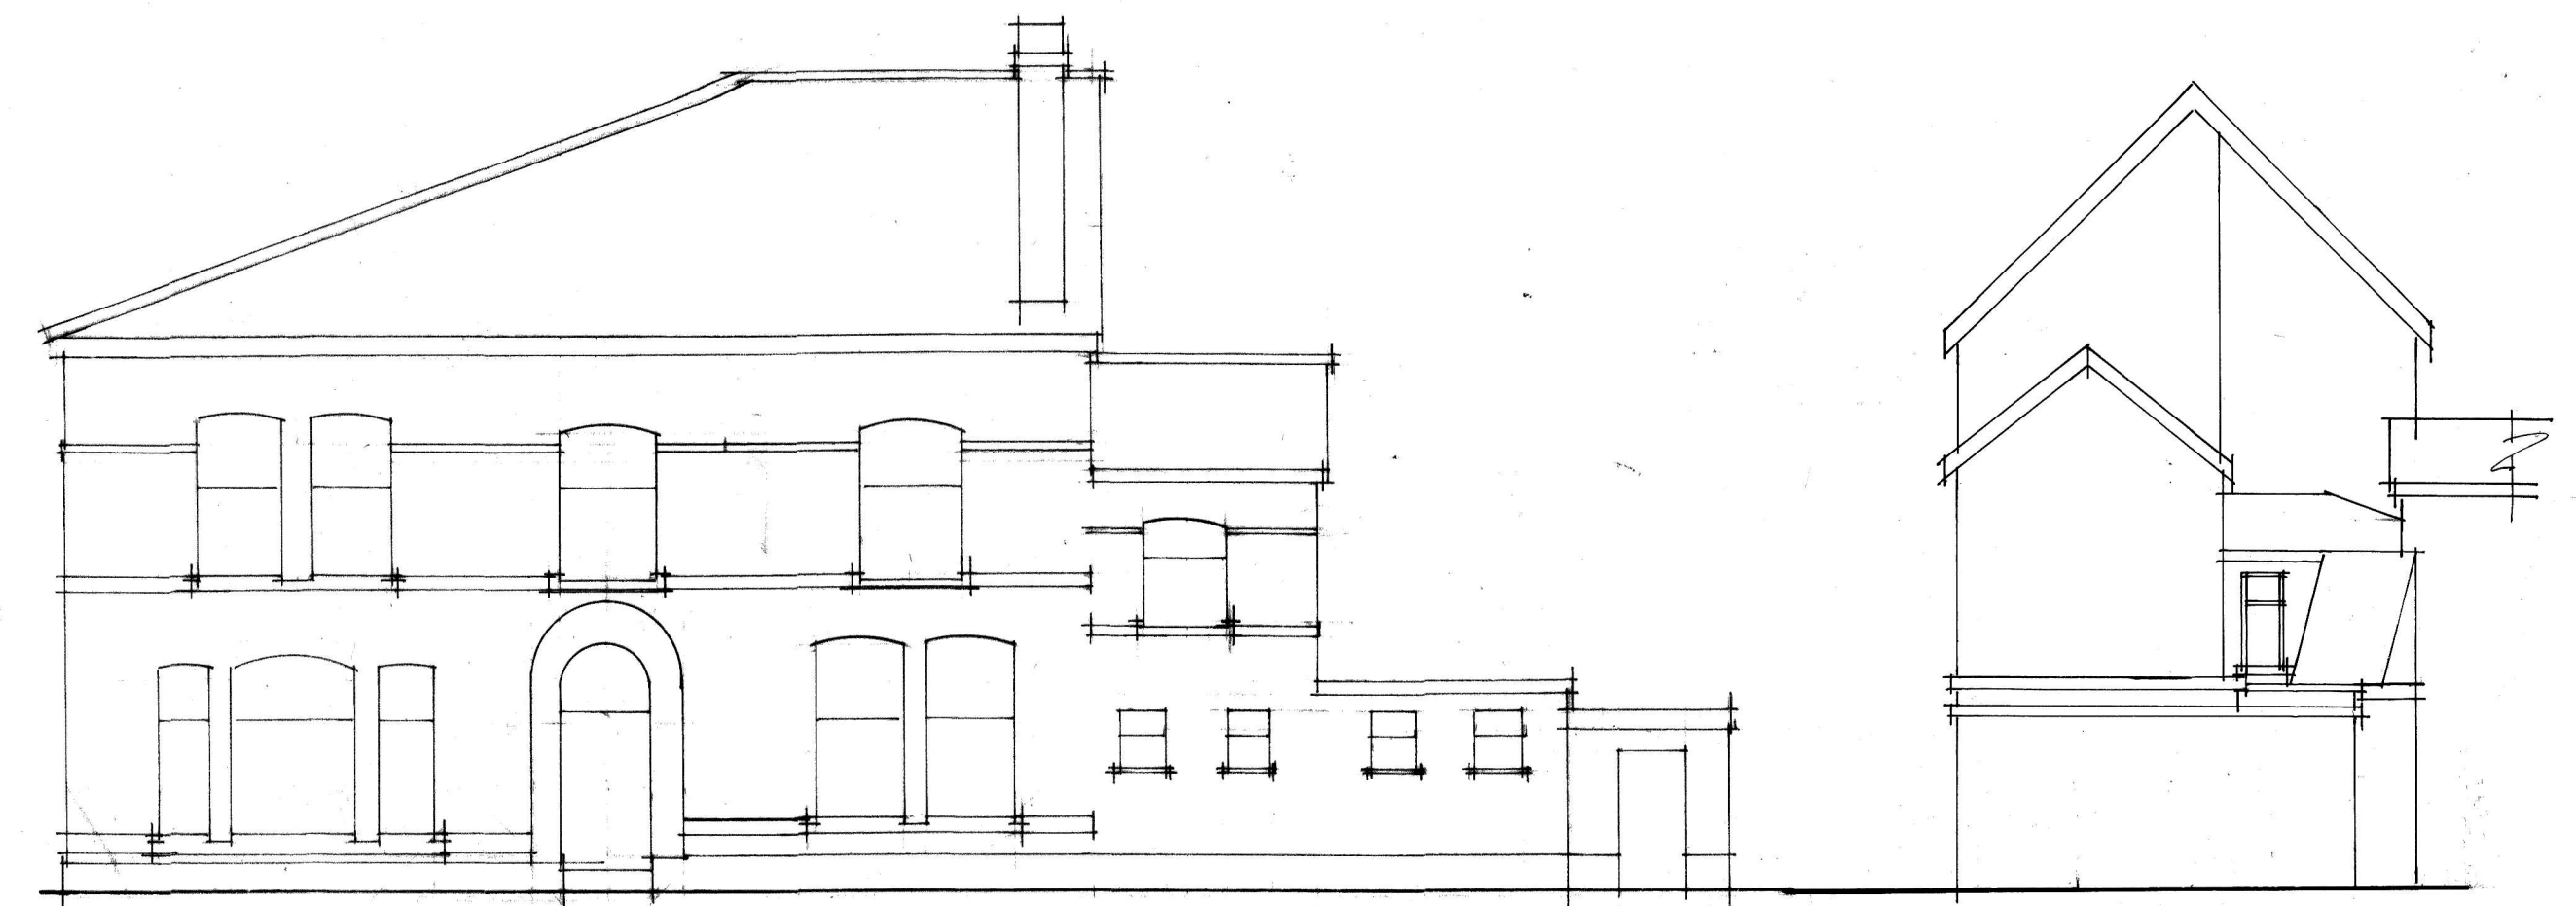


Borwell Street Elevation


Rear Elevation (no change)

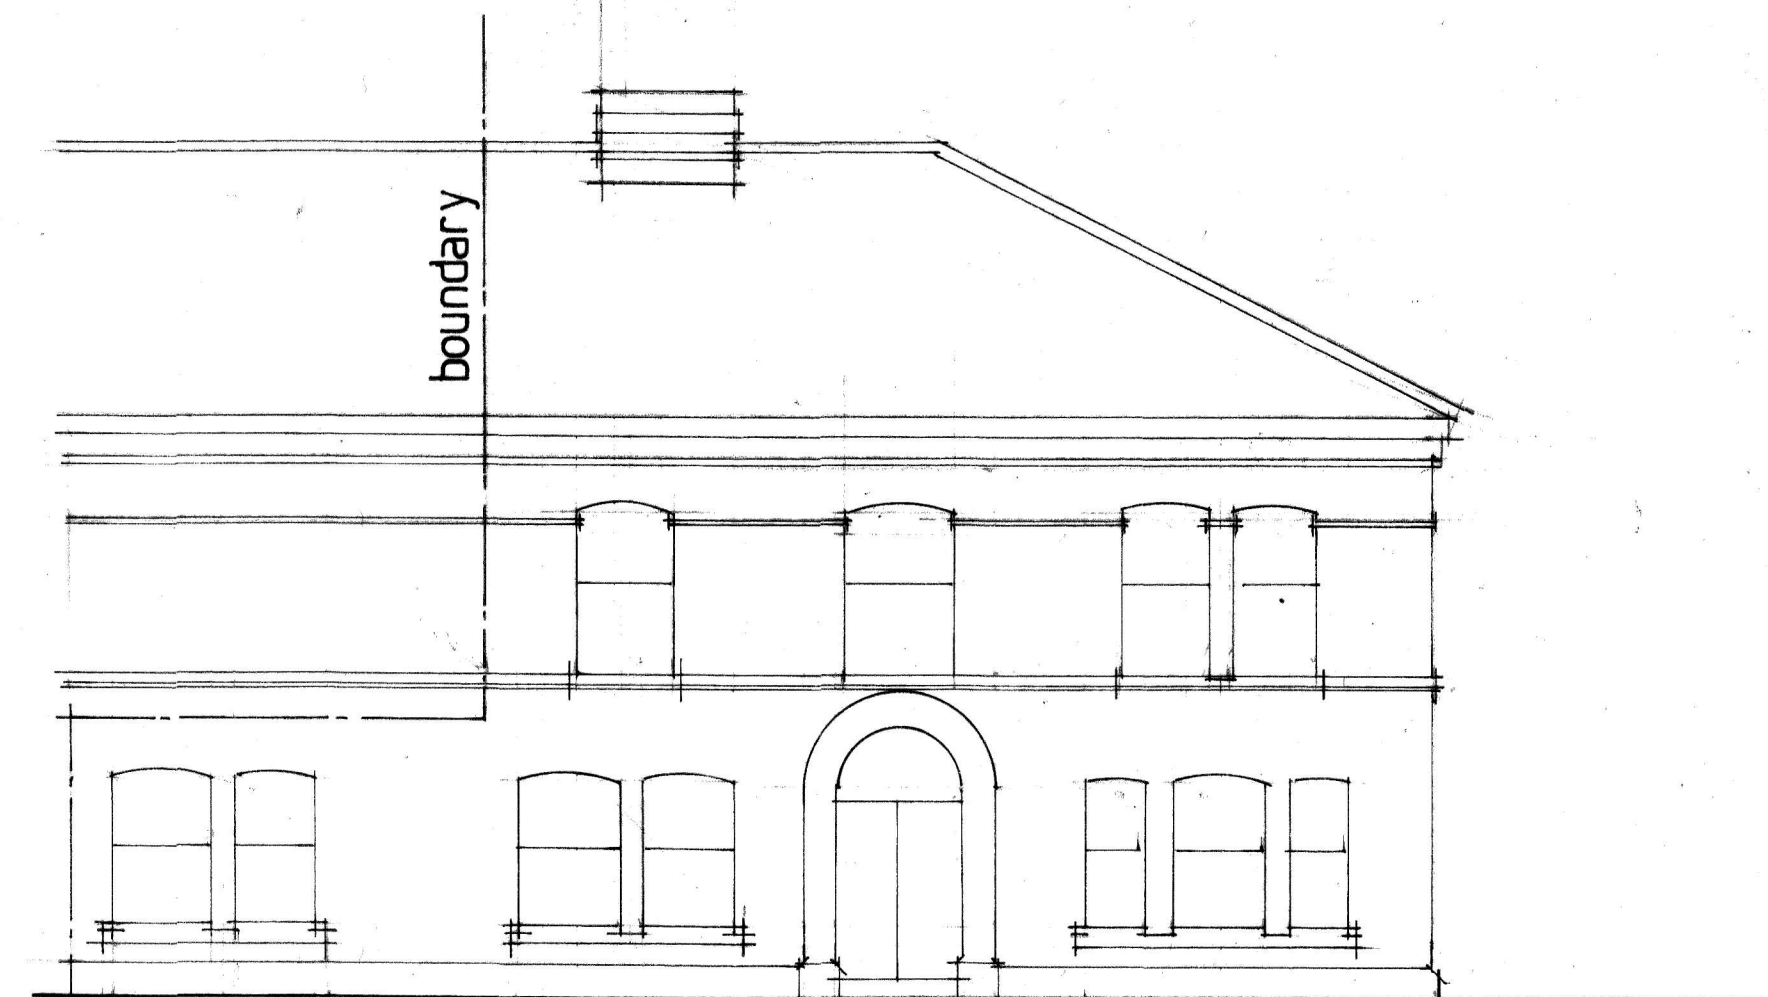

Gorton Lane Elevation

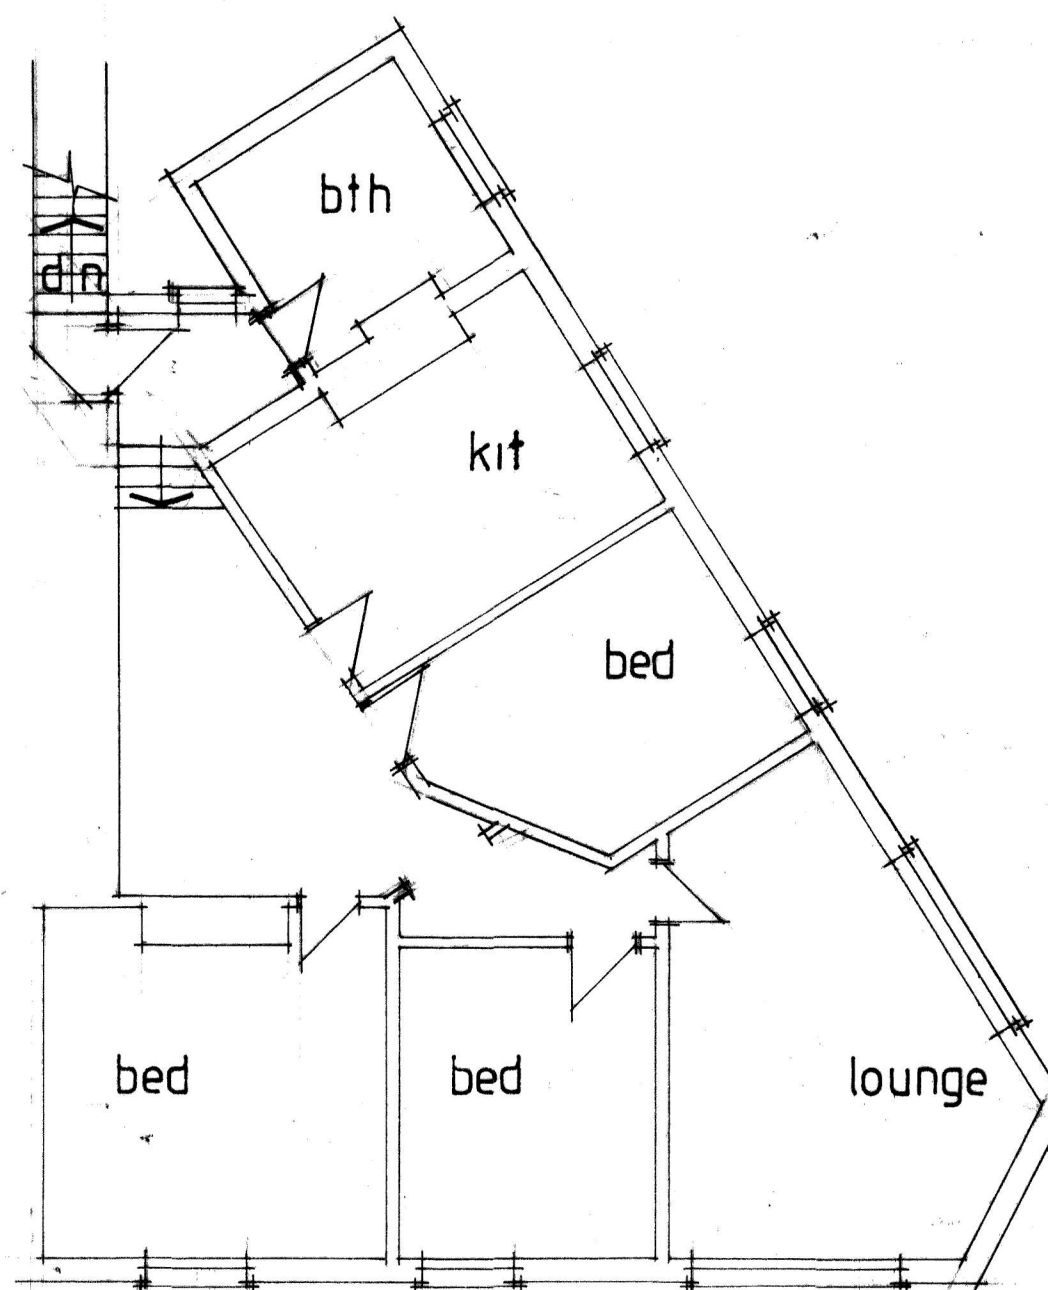

First Floor

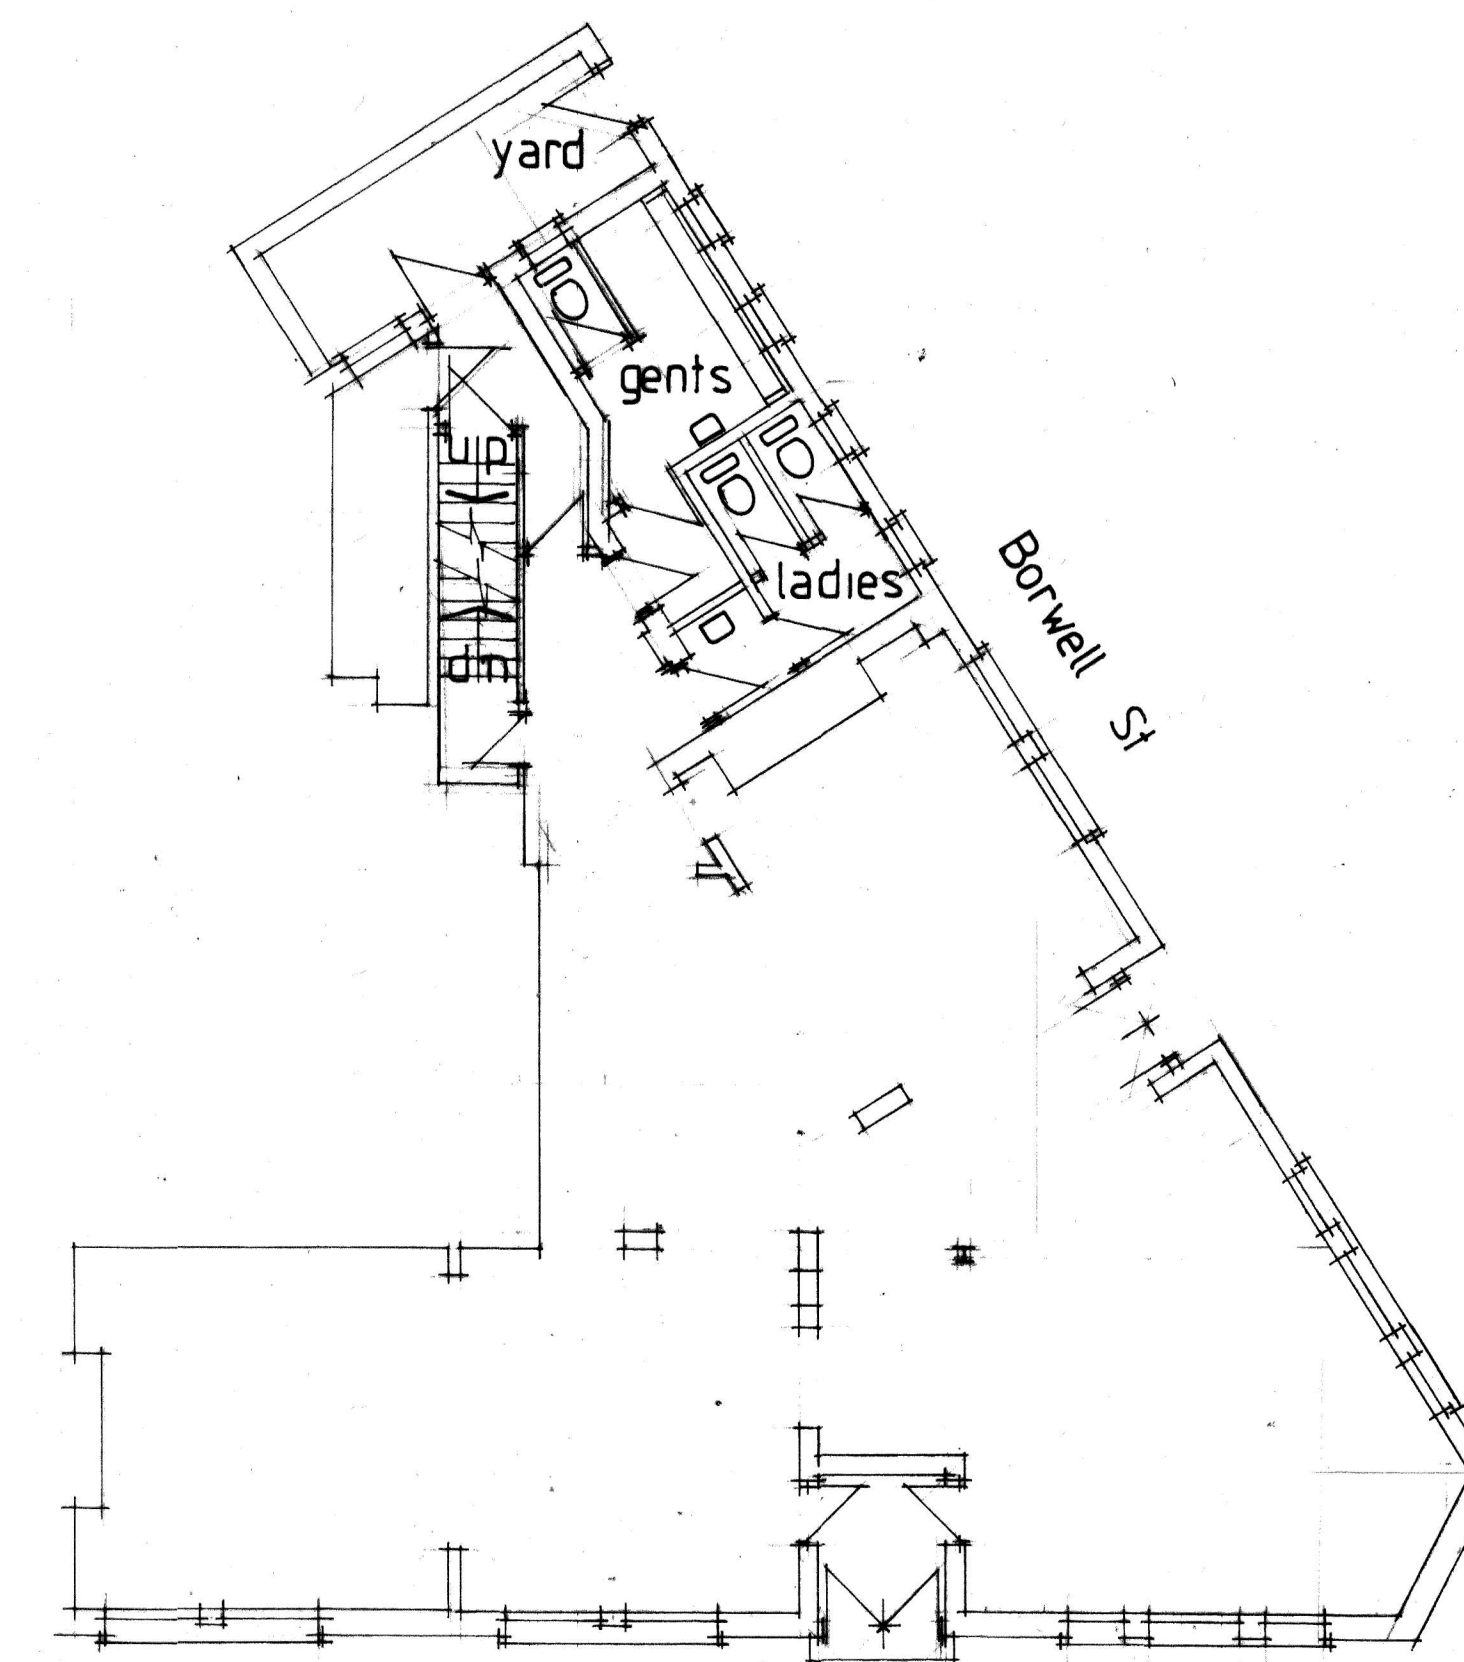

Ground Floor

Gorton Ln

No:	Revision:	Date:	Initial:
ALPHA DESIGN 11 GILDA CRESCENT ROAD ECCLES M30 9AG TELEPHONE 0161 707 5533			
Project: 548 Gorton Lane Gorton Mcr			
Title: Floor Layouts and Elevations(extng)			
Scale: 1/100	Date: MARCH 22	Initial: C.W.	
Drg. No. 1			