



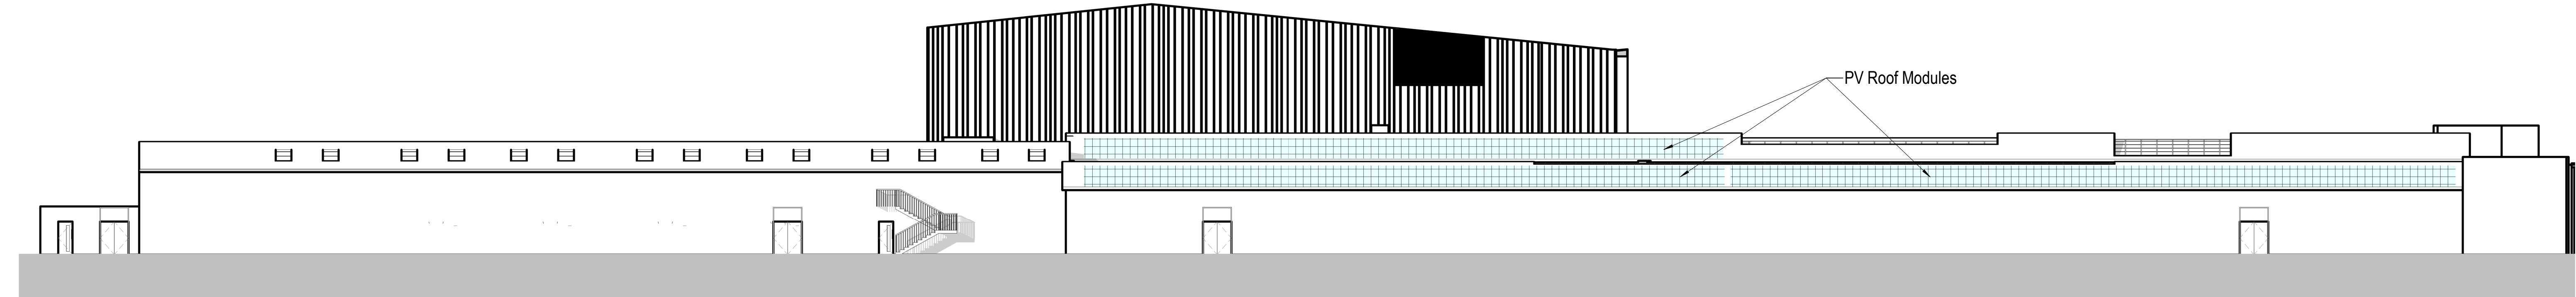


① North Elevation - Proposed
1 : 200

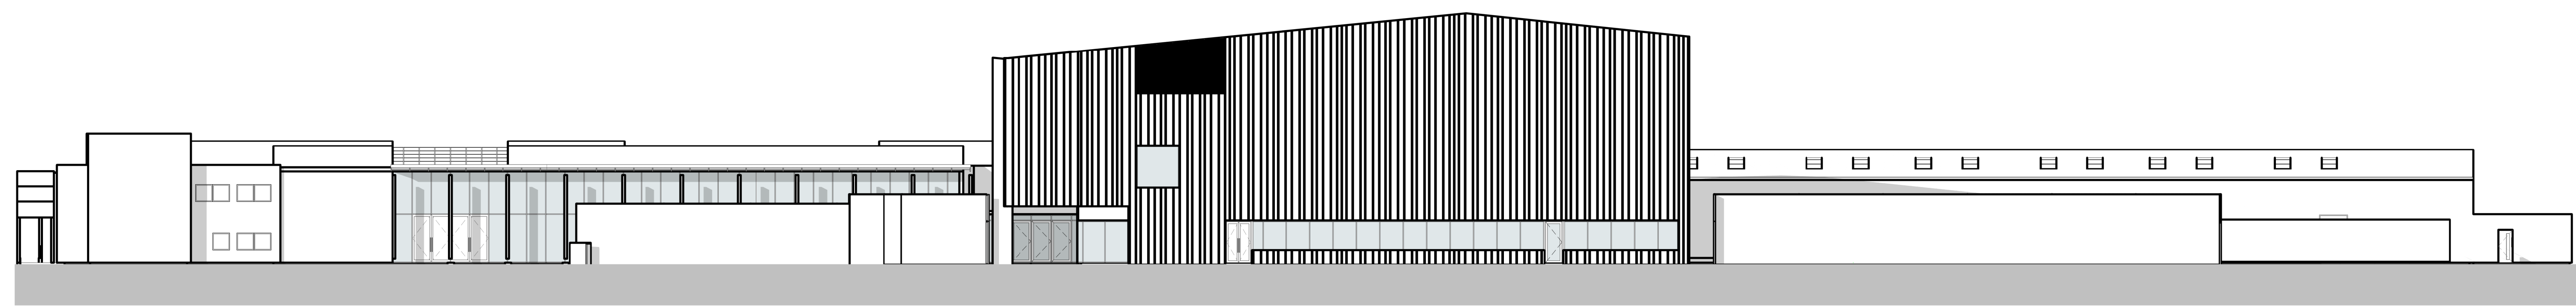

② East Elevation - Proposed
1 : 200



③ West Elevation - Proposed
1 : 200

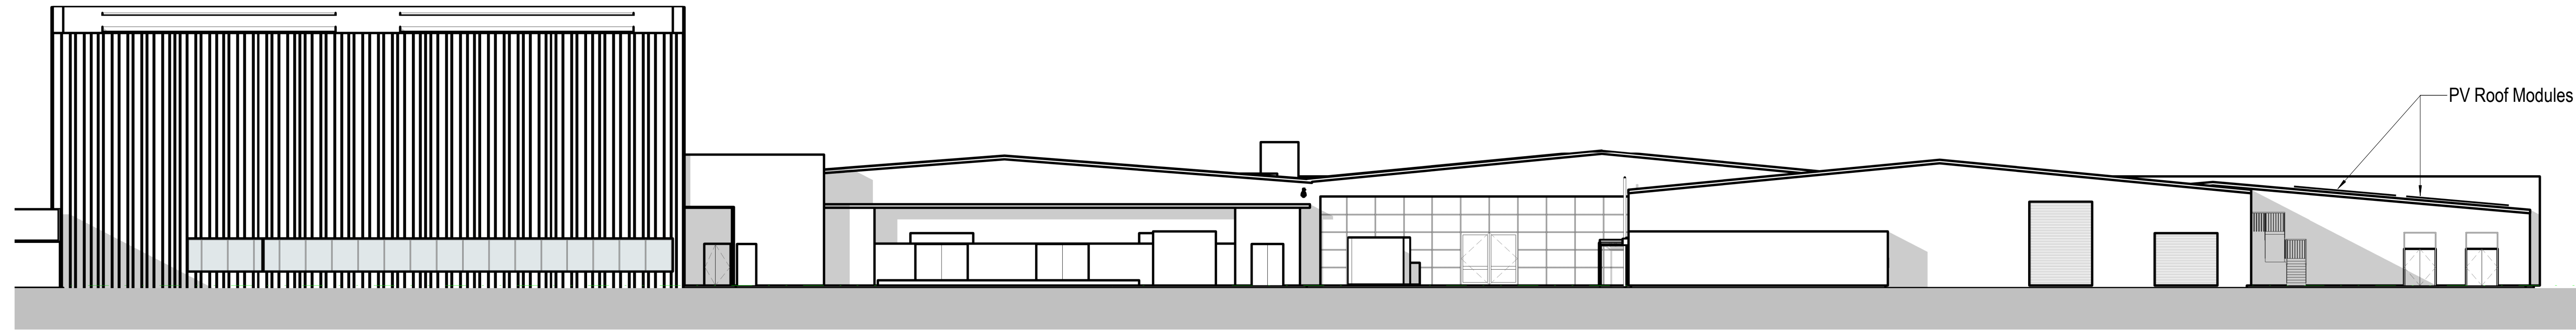

④ South Elevation - Proposed
1 : 200

elliswilliams

Project Number: 4457
Project Name: The Manchester College

Drawing Status:
Drawing Number: MCC-EWA-ZZ-ZZ-DR-A-1051
Drawing Name: Proposed Elevations

Date: 04/20/22
Drawn By: JER

Rev: P0
Scale: 1 : 200

Wellfield Chester Road Preston Brook WA7 3BA
T: 01928 752200 E: info@ewa.co.uk W: ewa.co.uk