


LOCATION PLAN


1:1250

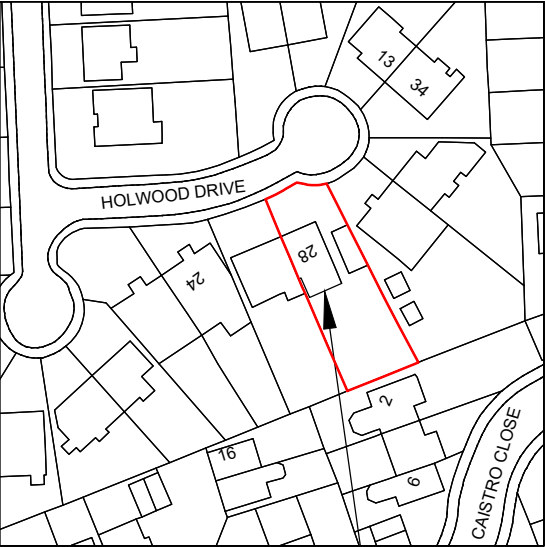



THE SITE

SITE PLAN

1:500

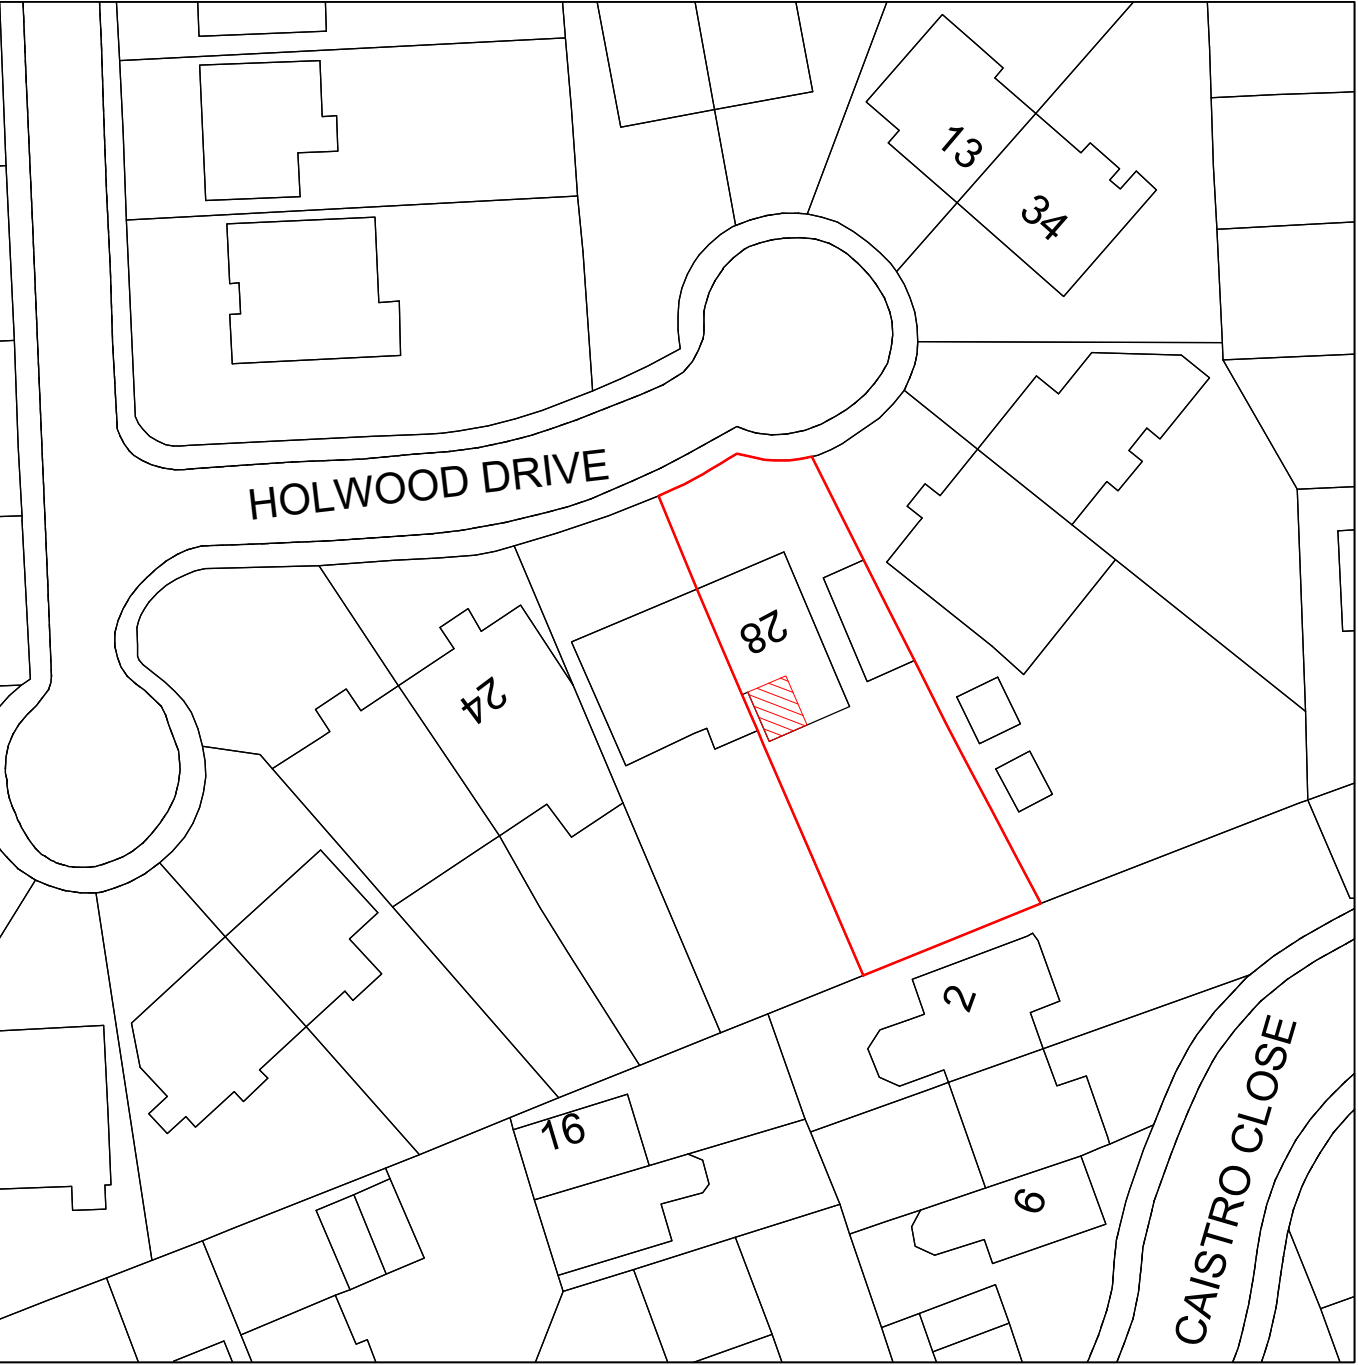

PROPOSED LOCATION

 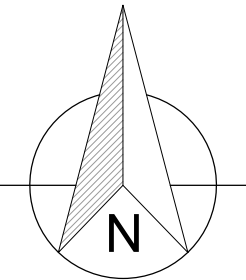

1. All dimensions in millimetres (mm) and levels in metres (m) unless noted otherwise.
2. This drawing to be read in conjunction with all other relevant drawings and specification.
3. All work to comply with the relevant British Standards, Codes of Practice and the Building Regulations.

Revisions:

Customer: Mr Ck Ho
28 Holwood Drive
MANCHESTER
Lancashire
M16 8WS

Drawing Title:
Location and Site plan

Drawing No: 2135/PP/01 Contract No: WA2135BB

Scale: As Shown Starting Date: 01 MAR 2022

Drawn: V.PODKOLZINA Size: A3 Revision: . Ref No: .

Everest 2020 Limited
1 Albany Place
Broadwater Road
Welwyn Garden City
Herts AL7 3BT

© Crown copyright. All rights reserved.
License numbers 010031673 and 100042205