




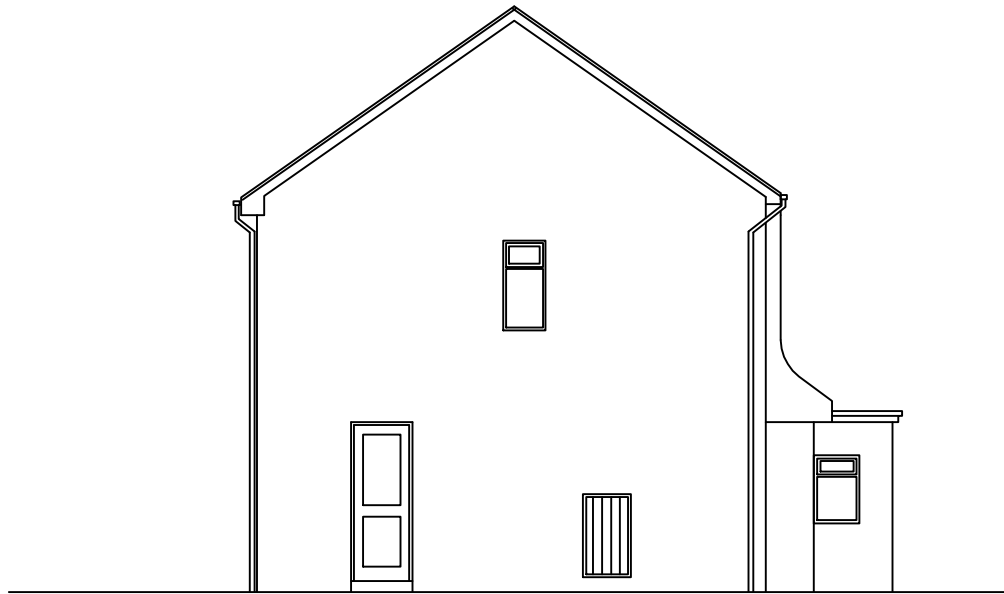


SIDE (facing 54)

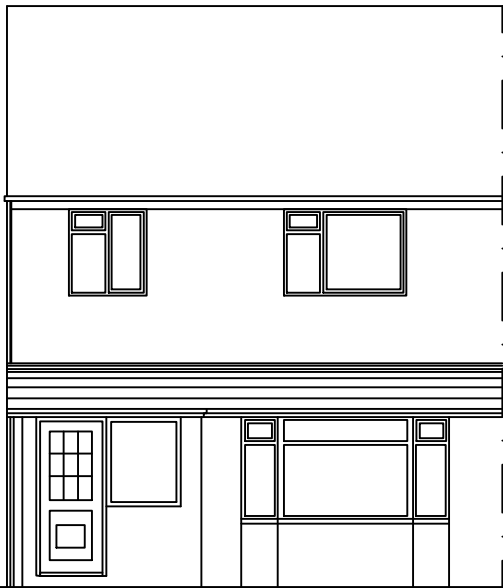


FRONT

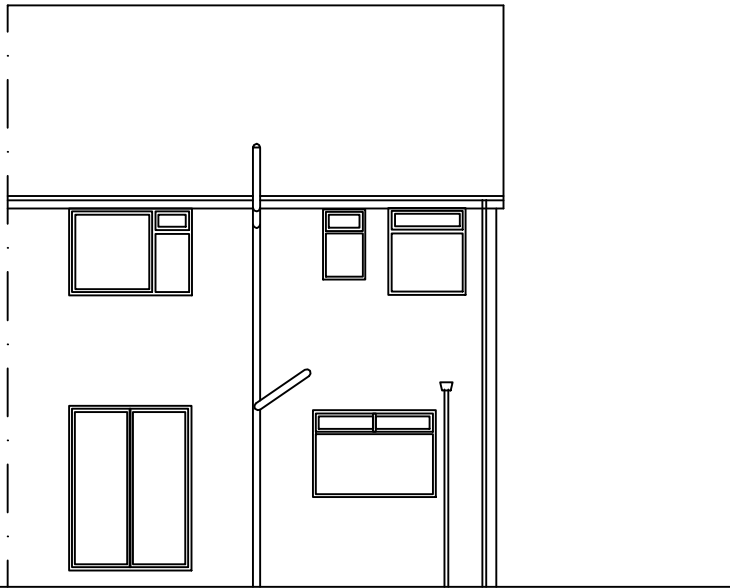

REAR
ELEVATIONS AS EXISTING

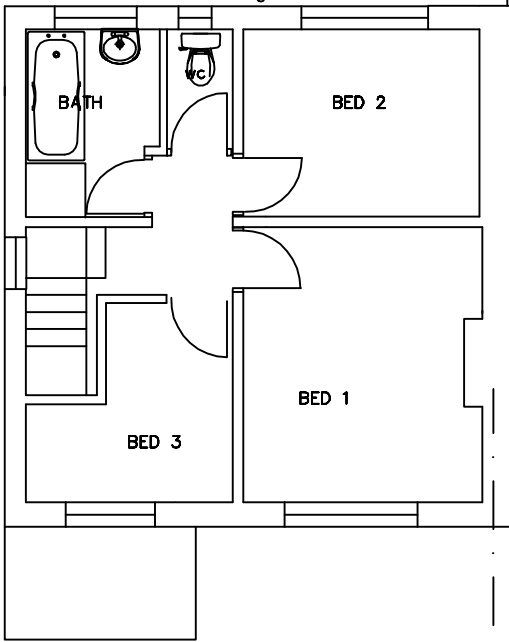


FIRST FLOOR PLAN
AS EXISTING

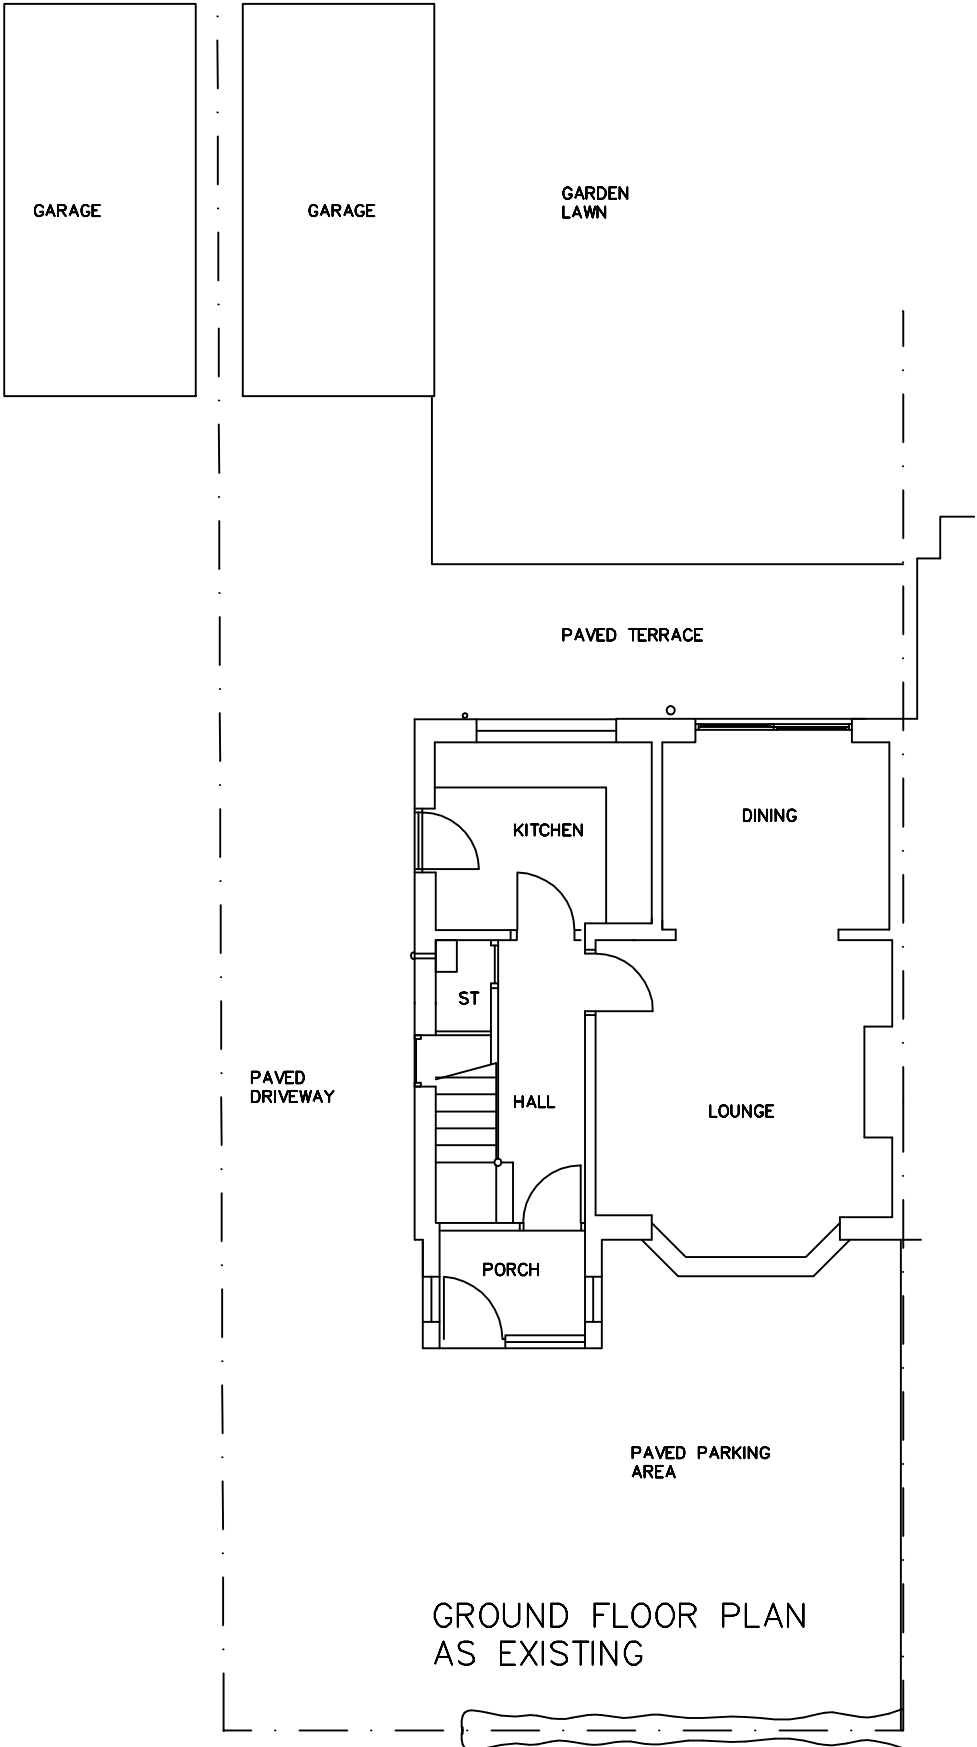

GROUND FLOOR PLAN
AS EXISTING

Rev	Date	Note	By

 

Project 52 BANKSIDE ROAD, EAST DIDSBURY M20 5GD			
Drawing title PLANS AND ELEVATIONS AS EXISTING			
Stores		Dwg. no	
Date		Scale	
1:100@A3		52BR-2022-01	