

DO NOT SCALE FROM THIS DRAWING.
ALL DIMENSIONS TO BE CHECKED ON SITE.
(DRAWINGS MAYBE SCALED FOR LOCAL AUTHORITY & PLANNING PURPOSE ONLY)
COPYRIGHT PROTECTED.



Scale 1:50

FOR PLANNING
DO NOT USE FOR CONSTRUCTION

CONSULTANT REFERENCES IN DRAWING:

STRUCTURAL - REF/REVISION

GENERAL NOTES:

THE CONTRACTOR IS NOT TO SCALE FROM THIS DRAWING BUT FOLLOW THE WRITTEN FINISHED DIMENSIONS. ANY DISCREPANCIES BETWEEN THE DRAWING AND THE OTHER CONTRACT DOCUMENTS OR ANY DISCREPANCIES WITHIN A DRAWING OR BETWEEN DRAWINGS MUST BE REPORTED IMMEDIATELY TO THE ARCHITECT.

THE CONTRACTOR IS TO INSPECT THE SITE PRIOR TO TENDER AND IS RESPONSIBLE FOR STRIPPING OUT IN ACCORDANCE WITH THE DRAWINGS ENSURING THAT THE WORK IS UNDERTAKEN SAFELY.

THE CONTRACTOR WILL BE RESPONSIBLE FOR THE SETTING OUT OF THE WORKS.

CONTRACTOR IS TO ALLOW FOR ALL FIRE STOPPING THROUGH WALLS, CEILINGS AND FLOORS.

THE ELECTRICAL INSTALLATION IS TO BE IN ACCORDANCE WITH THE CURRENT EDITION OF THE IEE REGULATIONS AND ALL CABLING TO BE LSF.

THE CONTRACTOR IS RESPONSIBLE FOR THE DETAILED SERVICES DESIGN INCLUDING LOADINGS, CABLE AND PIPEWORK ROUTES AND PIPEWORK / CABLE SIZING AND SPECIFICATION. ALL CABLE TRAY, MS CONDUIT AND OTHER SERVICES ARE TO BE EXPOSED BELOW SLAB/ CEILINGS.

ANY H&V PROPOSAL IS INDICATIVE ONLY AND THE SPECIALIST CONTRACTOR IS TO BE RESPONSIBLE FOR THE DETAIL DESIGN & ALL SWITCH/ SOCKET OUTLETS TO COMPLY WITH CLIENT'S STANDARD SPECIFICATION. ANY SOCKETS IN RETAIL AREA TO BE FINISHED BRUSHED STAINLESS STEEL.

NOTE - ALL EXISTING FIRE RESISTING ENCLOSURES TO SERVICE RISERS TO BE MAINTAINED OR MADE GOOD WHERE DISTURBED. NEW AND EXISTING CABLES, PIPES AND DUCTS PASSING THROUGH FIRE RESISTING CONSTRUCTION TO BE ADEQUATELY FIRE STOPPED. NEW AND EXISTING DUCTWORK PASSING THROUGH FIRE RESISTING CONSTRUCTION TO HAVE FIRE DAMPERS.

ANY WALL, CEILING LININGS TO BE TO EUROCLASS A (CLASS O EQUIVALENT).

CONTRACTOR AND SUPPLIERS OF SPECIALIST JOINERY/ EQUIPMENT TO ENSURE ALL TIMBER MATERIALS ARE TREATED WITH FIRE RETARDANT FINISH TO ACHIEVE CLASS O RATING. MDF TO BE ACHIEVE CLASS O RATED.

CONTRACTOR AND SUPPLIERS OF SPECIALIST EQUIPMENT TO PROVIDE FIRE RATING CERTIFICATES FOR ALL SPECIALIST LININGS AND LAMINATES TO BE USED FOR NWR APPROVAL.

ALL PAINTS TO BE WATER BASED

ALL DIMENSIONS TO BE CHECKED ON SITE PRIOR TO ANY MANUFACTURE OR CONSTRUCTION OF EQUIPMENT, FINISH, SIGNAGE ETC.


MATERIAL FINISHES LEGEND		
WALL FINISHES		
LEGEND	REFERENCE	SPECIFICATION
	BRICKWORK	EXTERNAL BRICKWORK TO BE IN AUTUMN RUSSET BY WEINERBERGER OR SIMILAR APPROVED.
	BRICKWORK	FEATURE DIAGONAL BASKET WEAVE BRICK IN WEINERBERGER AUTUMN RUSSET BRICK
	CORNER QUOINS	FEATURE CORNER QUOIN DETAILS IN BUFF SANDSTONE FINISH
	PLINTH	BASE CHAMFERED PLINTH SECTION IN SANDSTONE FINISH
	WINDOW CILL	CILL AND HEAD STONES IN BUFF SANDSTONE
	WINDOWS	WINDOWS TO BE IN ALUMINIUM FINISH RAL 7016
	WINDOWS OPAQUE	WINDOWS TO BE IN ALUMINIUM FINISH RAL 7016
	JULIETTE BALCONY	DARK GREY POWDERCOATED ALUMINIUM JULIETTE BALCONY
	DOORS	GREY POWDERCOATED ALUMINIUM GLAZED ENTRANCE DOORS
	FASCIA / GUTTERS	FASCIA BOARD AND RAIN WATER PIPES TO BE PAINTED DARK GREY
	ROOF TILES	GREY SLATE ROOF TILES

01
160
DETACHED HOUSE FRONT ELEVATION
SCALE - 1:50@A1
ELEVATION


02
160
DETACHED HOUSE SIDE ELEVATION
SCALE - 1:50@A1
ELEVATION



03
160
DETACHED HOUSE REAR ELEVATION
SCALE - 1:50@A1
ELEVATION

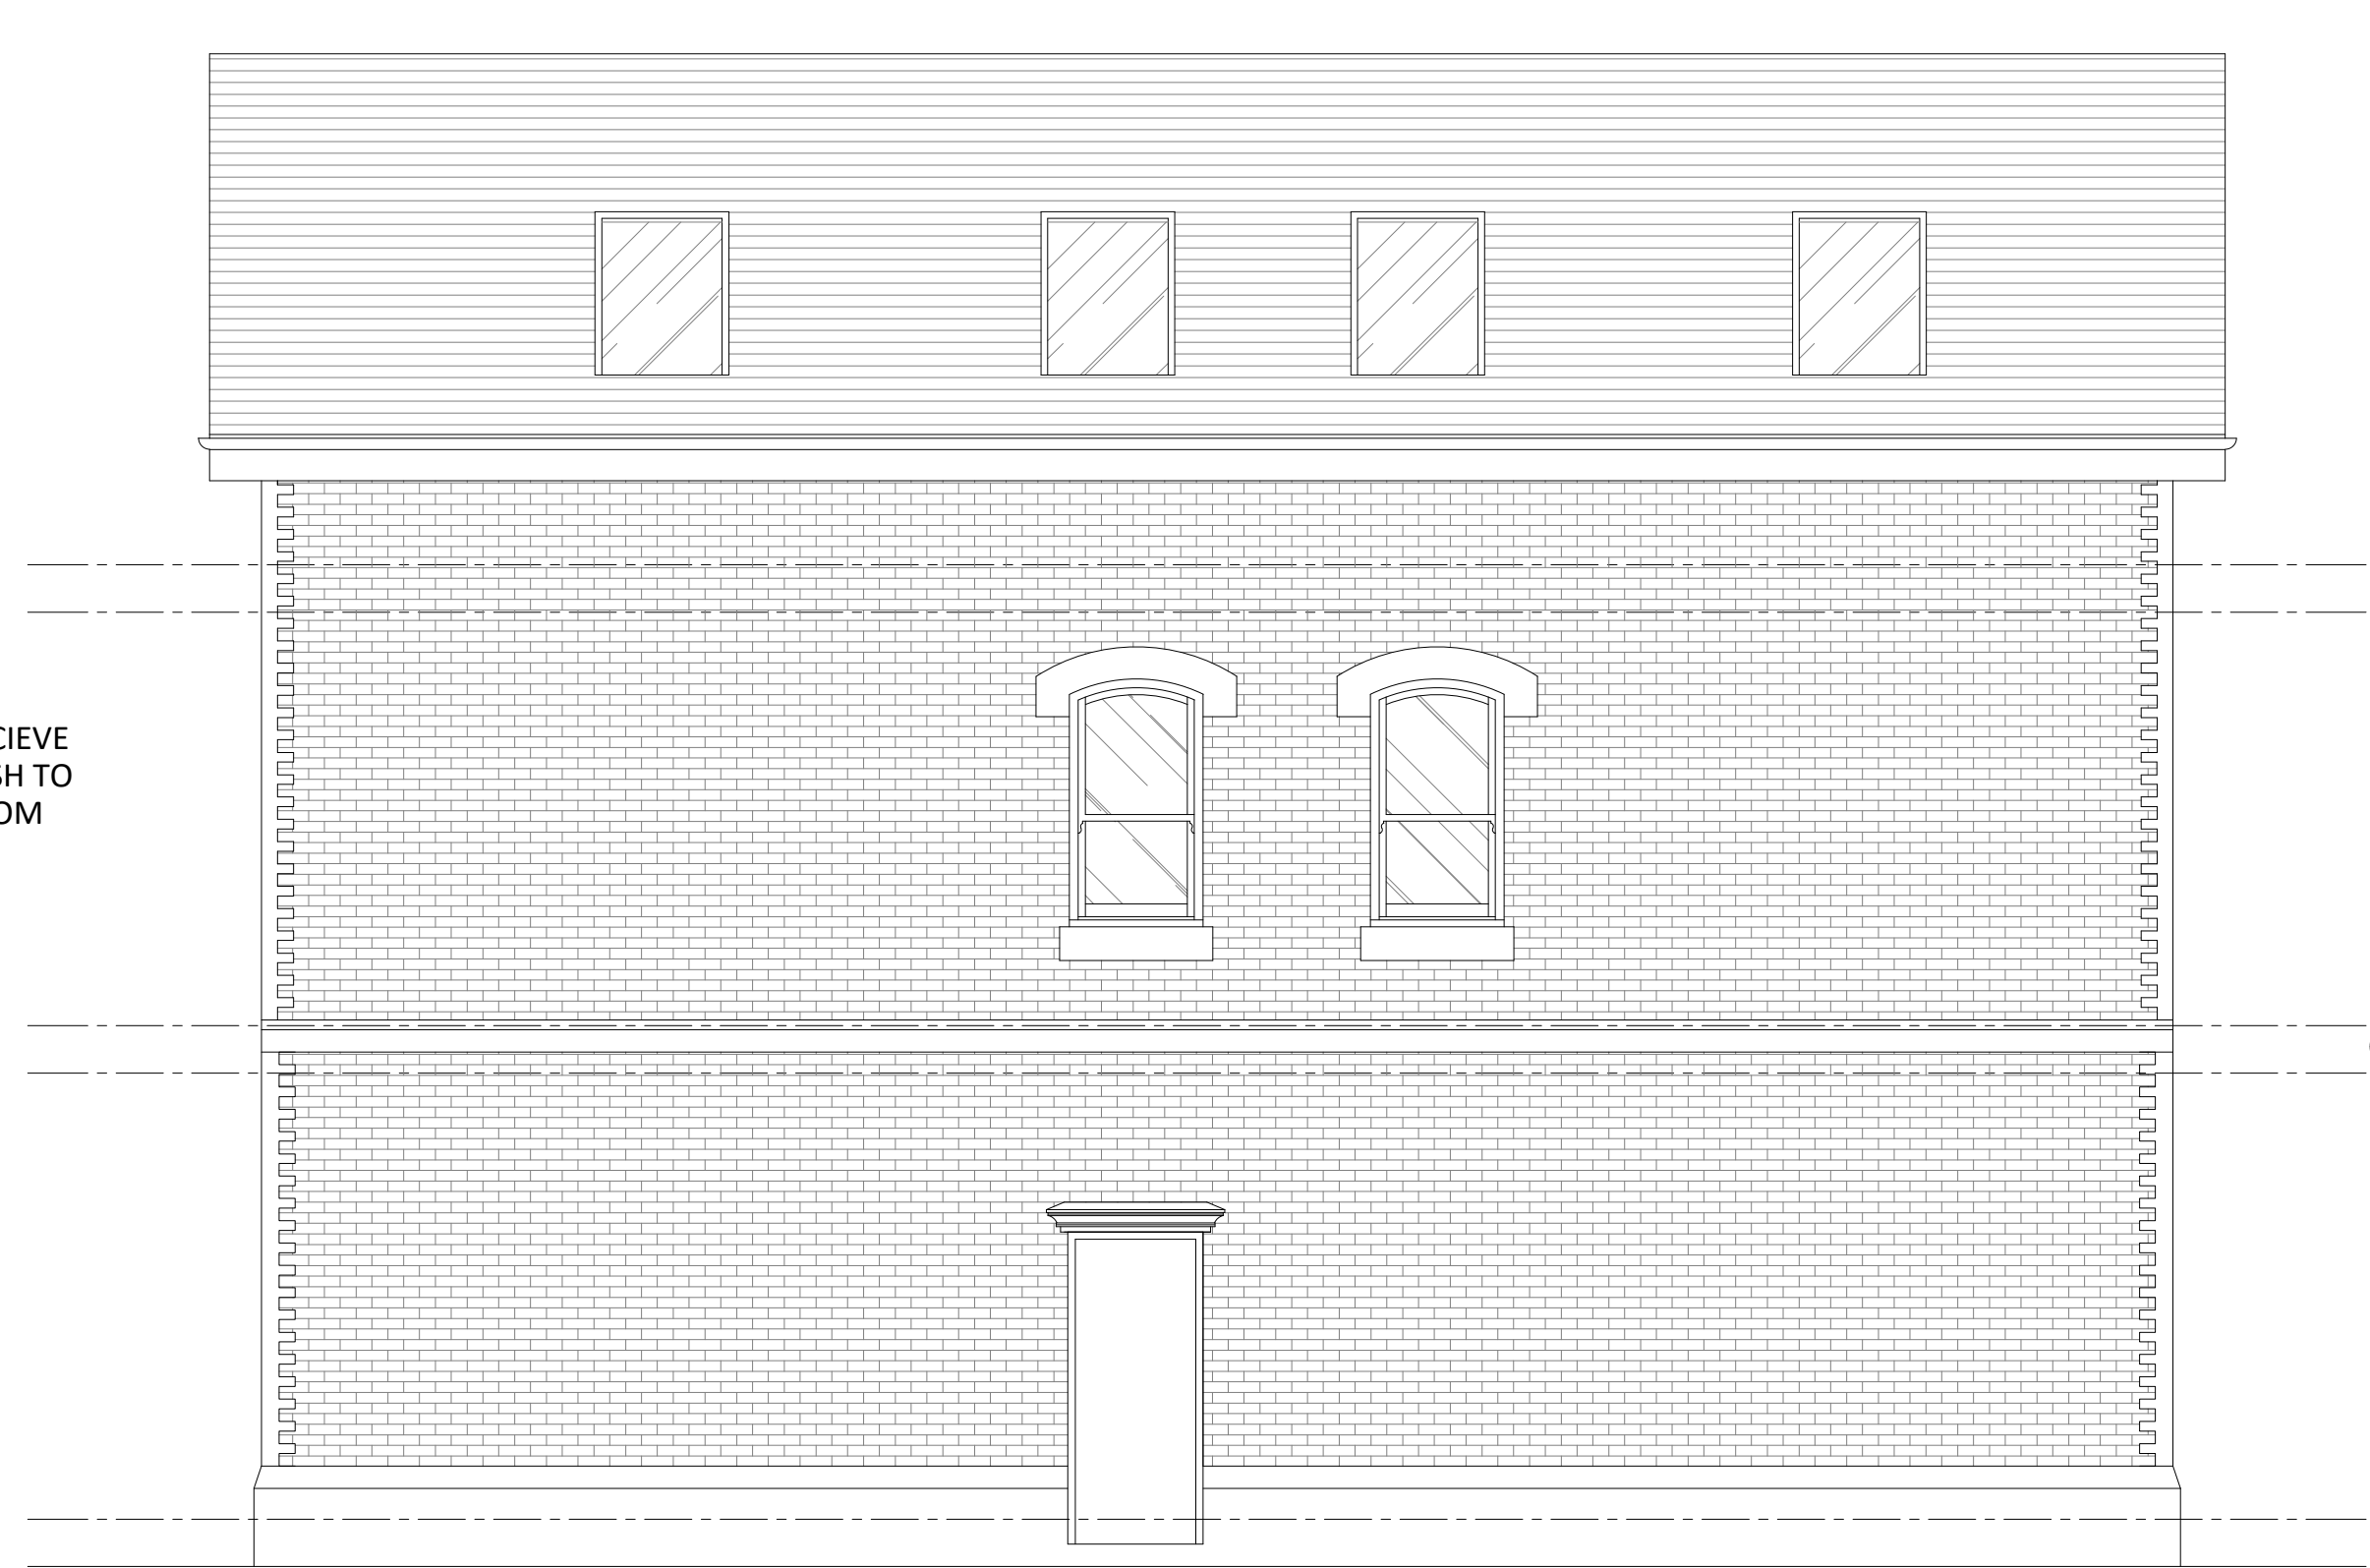

04
160
DETACHED HOUSE SIDE ELEVATION
SCALE - 1:50@A1
ELEVATION

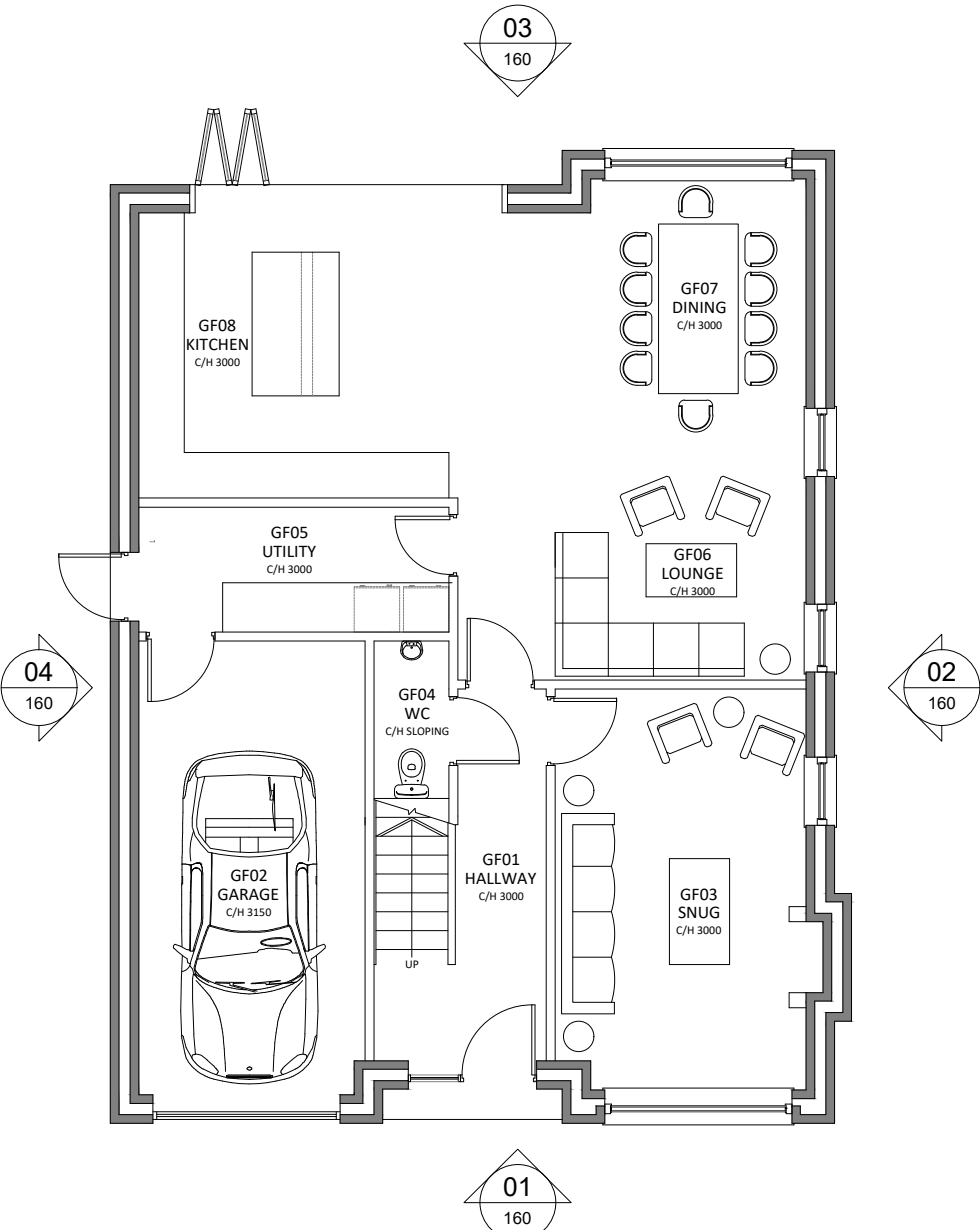

05
160
DETACHED HOUSE PLAN KEY
SCALE - 1:100@A1
PLAN

3.01	13/01/21	TITLE UPDATED TO ADD PLOT 5	ARB	FWE
3.00	04/06/21	ISSUE FOR PLANNING SUBMISSION	ARB	FWE
REV	DATE	DESCRIPTION	DRAWN	CHECKED

AXI

ADDRESS : 41 SOUTH KING STREET, MANCHESTER, M2 6DE
TELEPHONE : +44 (0)161 879 7357
EMAIL : www.axi.studio
COMPANY No : 11847325

CLIENT

PROJECT
SUMMERHILL
LAPWING LANE, DIDSBURY,
MANCHESTER

DRAWING REFERENCE
PLOT 2 & 5 DETACHED HOUSE
TYPE ELEVATIONS
AS PROPOSED

PROJECT REFERENCE	DRAWING SCALE	DATE	DRAWN	CHECKED
20-040	1:50 @ A1		ARB	FWE
DRAWING No		STAGE	REV	
AXI - 160		3	01	