

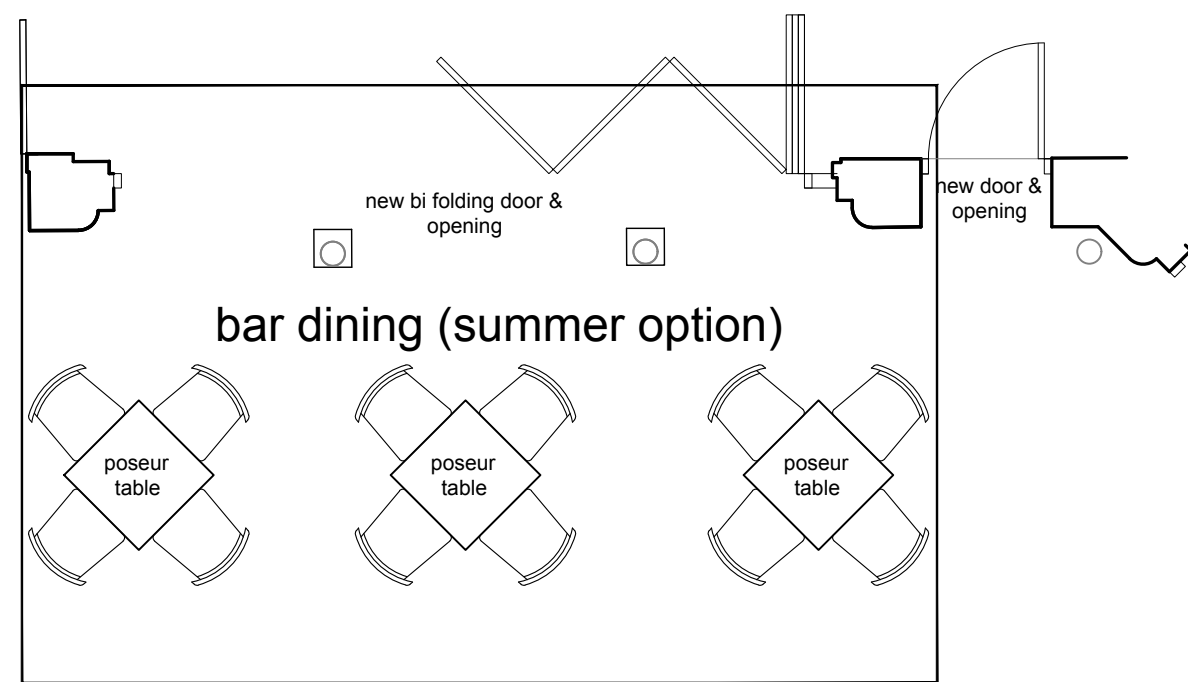


 

ALTERNATIVE LAYOUT OPTION

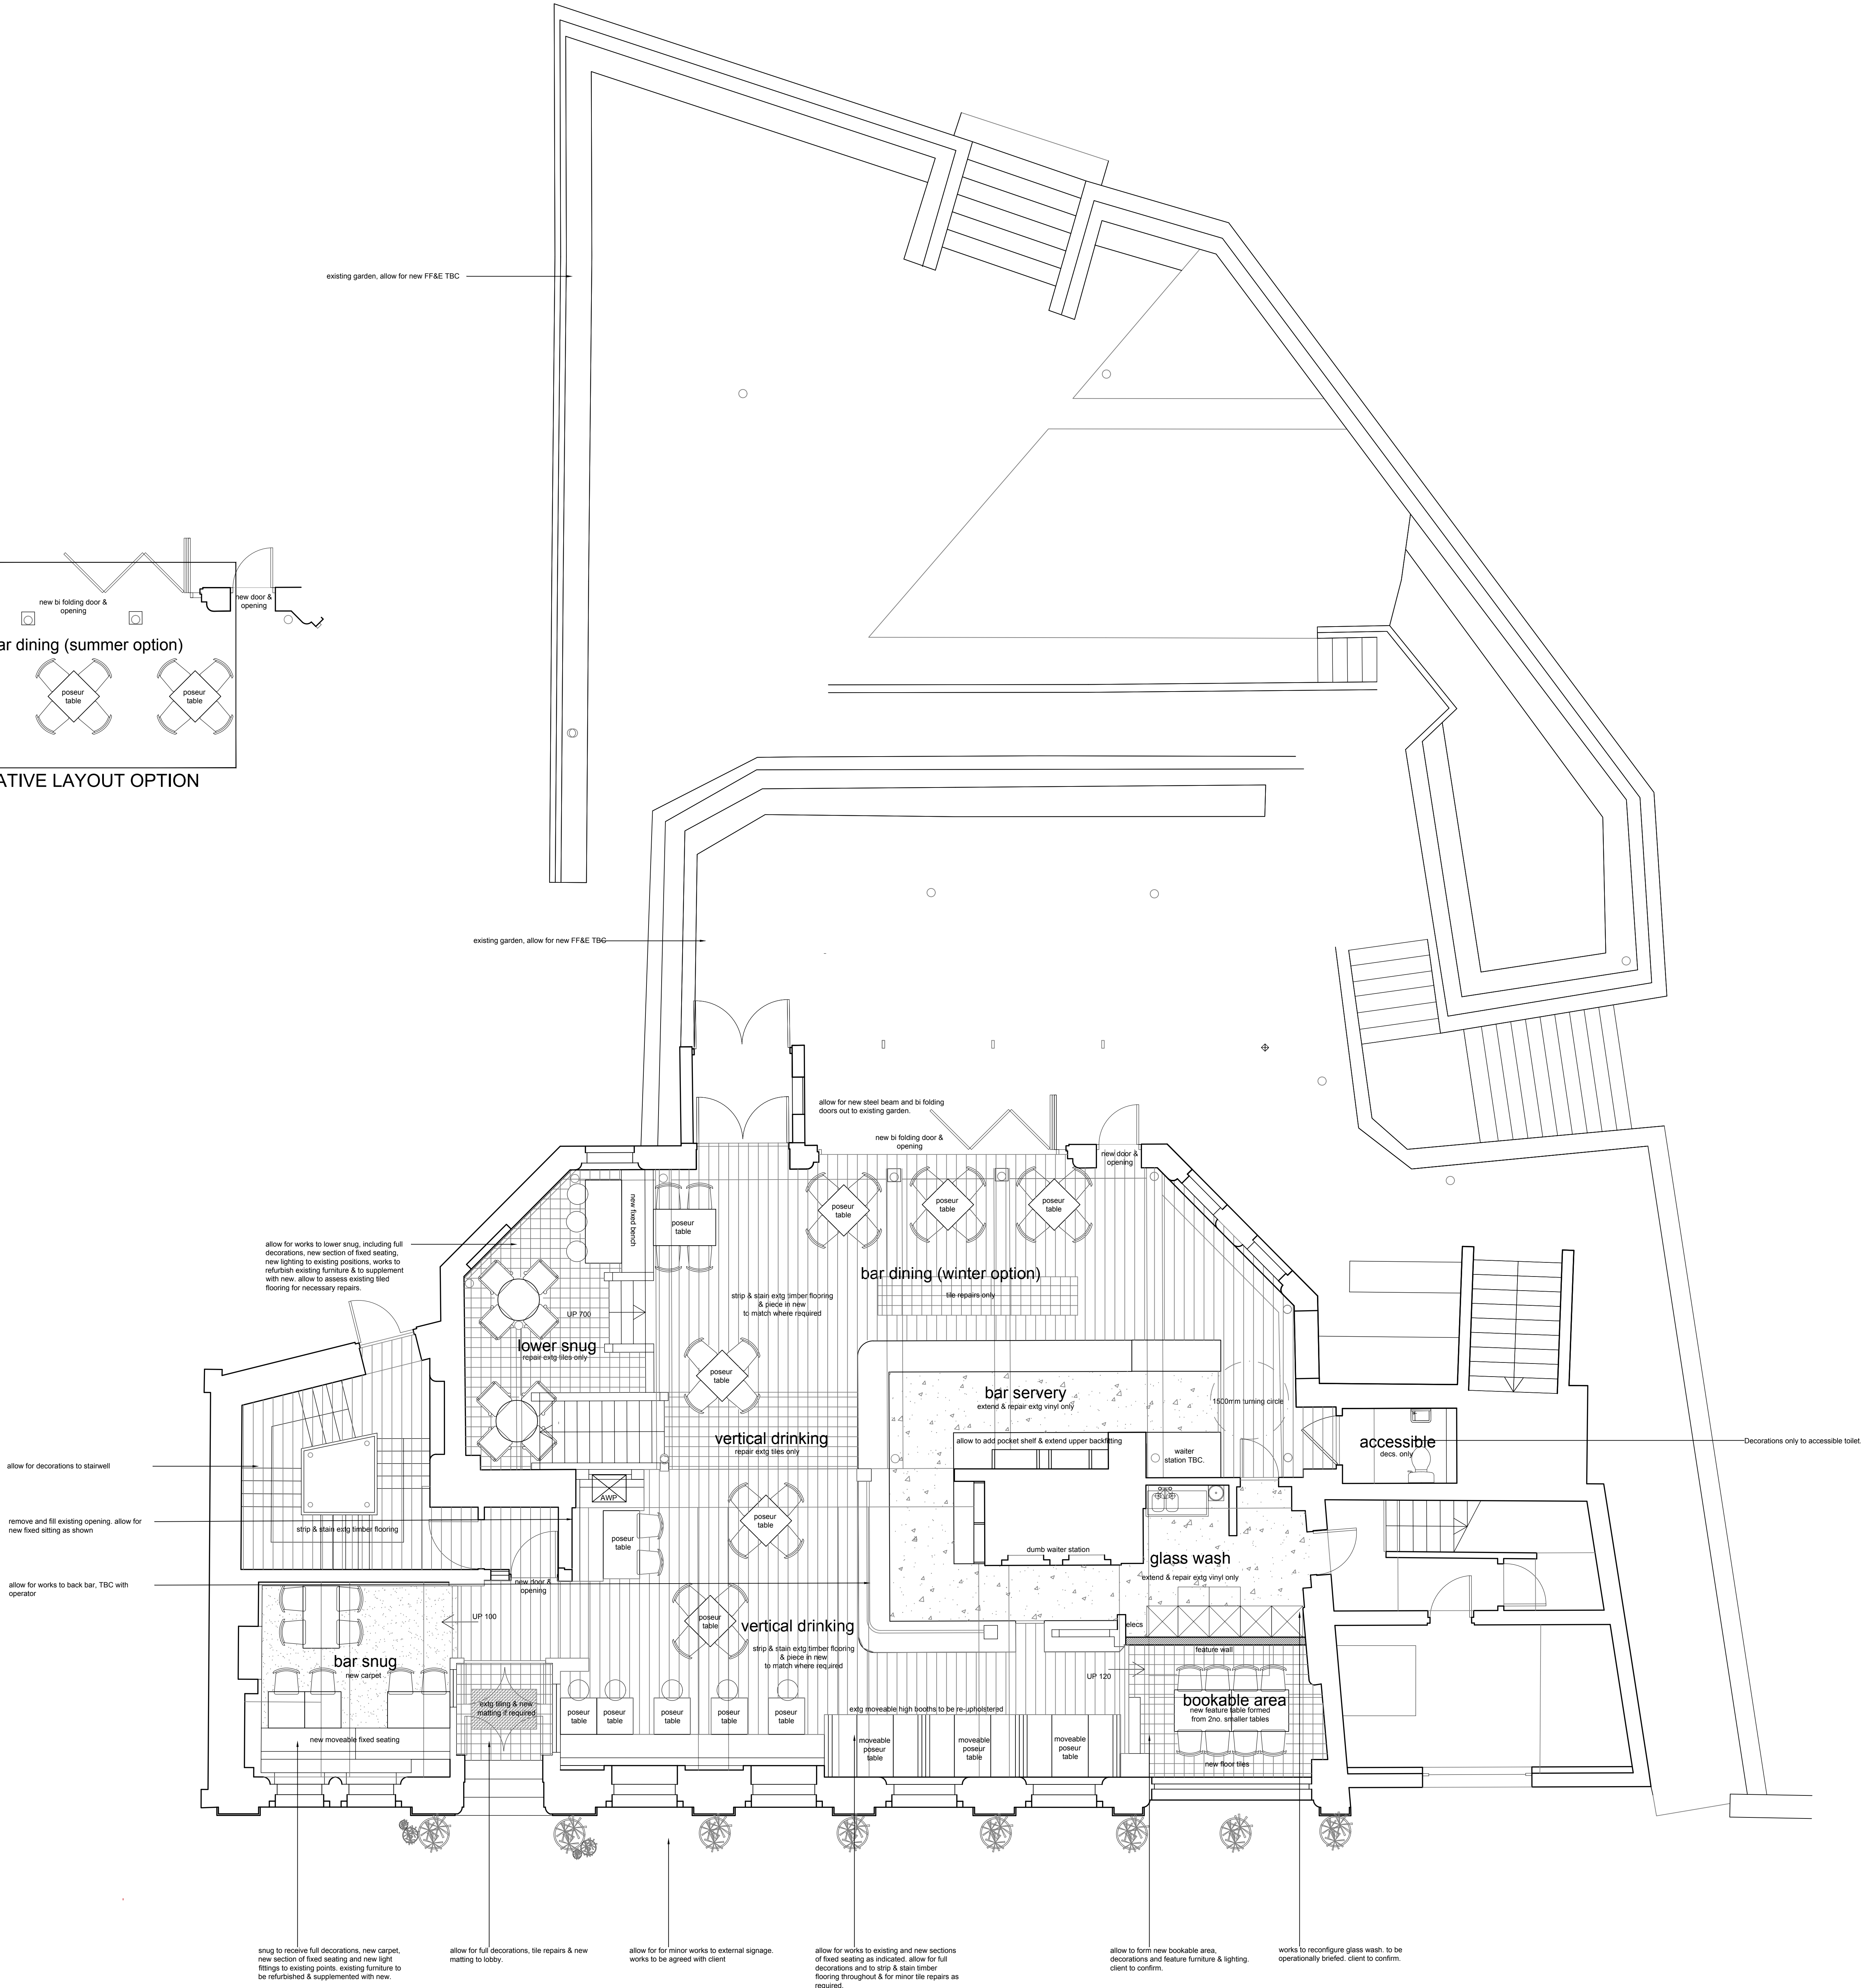

EXISTING INTERNAL COVERS = 95
POSEUR HEIGHT = 35
DINING HEIGHT = 60

PROPOSED INTERNAL COVERS = 130
POSEUR HEIGHT = 38
MID HEIGHT = 14
DINING HEIGHT = 78

EXISTING EXTERNAL COVERS = 120

PROPOSED EXTERNAL COVERS = 154
TERRACE = 8 PLUS BARREL TABLES
& DRINK TABLES
MAIN GARDEN AREA = 146

EXISTING GROUND FLOOR TOTAL = 215
PROPOSED GROUND FLOOR TOTAL = 284
TOTAL DIFFERENCE = 69

This drawing, design & all information contained herein remains the sole copyright of CONCORDE BGW & reproduction in any form is strictly forbidden unless permission is obtained in writing.

NOTES:

- Do not scale from this drawing. All dimensions must be checked on site. The contractor shall verify all site dimensions, drawings, levels & specifications. Any discrepancies must be reported to CONCORDE BGW prior to any commencement of work.
- Figured dimensions to take preference over text notes.
- All quoted items are to be supplied in accordance with the manufacturers recommendations & instructions.

© Copyright

G	13.01.22	GA	Revised feasibility notes
F	10.03.20	MC	Revised following building control comments: - Outdoor ramps omitted. New wheelchair platform lift and re-configuration of outdoor steps. Screen guarding omitted and changes to outdoor fixed seating. New external covers added and changes to side entrance landing.
E	17.12.19	SO	Pizza servery revised with hatch to trade area as well as garden serving pass.
D	25.11.19	JC	Ramped access & accessible entrance indicated to rear of glazed extension. Guarding added adjacent ramped access. Poseur tables omitted from ramped access. Steps indicated to bi-fold covered entrance to make up circa 250mm level change. Movable seating omitted. 4no. covers omitted.
C	11.11.19	SO	Revised following operational brief: Changes as follows: - Pizza oven servery added - Fixed seating changed to moveable - Tables & Chairs removed to front elevation. - Booths to remain moveable. - Feature table to bookable area to be 2 tables fixed together for feasibility. - AV equipment to be relocated & new water station to be installed. - AWP position added. - VCCH layout added to pizza servery. - Water station omitted from glass box. - Movable cupboard added to glass box. - Central section of fixed seating in glass box changed to moveable. - Drink tables added to outside glass box. - Covers amended to suit. - 2no. external poseur tables omitted. - Parasols omitted. - Note added about fixed seating & planters to be made from composite boards. - Existing external furniture to be re-used where possible - to be amended nearer project dates. Proposed layout input into measured survey and drawing number amended.
B	08.10.19	SO	
A	28.08.19	SO	Revised following design review meeting: - Indicative pizza servery added. - Existing covers comparison added & proposed covers revised to suit plan changes. - Feature table option added to front snug. - New layout instead of booths near bar with summer layout option shown. - Changes to garden layout to include additional works as discussed. - Additional access route added to conservatory & water station relocated.

Rev: Date: Init: Note: © Copyright

Stage:		FEASIBILITY	
Client:		J.W. Lees	
Project address:		The Rain Bar 80 Great Bridgewater Street Manchester M1 5JG	

Title:		Proposed GF Layout	
Scale:	1:50	Dwg size:	A0
Drawn by:	SO	Date:	22.08.19
Drawing no:	4071-02.02	Rev:	G

CONCORDE BGW GROUP

London
Unit 114
Screenworks
22 Highbury Grove
N5 2EF

Doncaster
Palmer Street
Hyde Park
Doncaster
DN4 5DD

Nottingham
Unit 3, The Arcade
Business Centre
Forum Road
Nottingham
NG5 5RW