
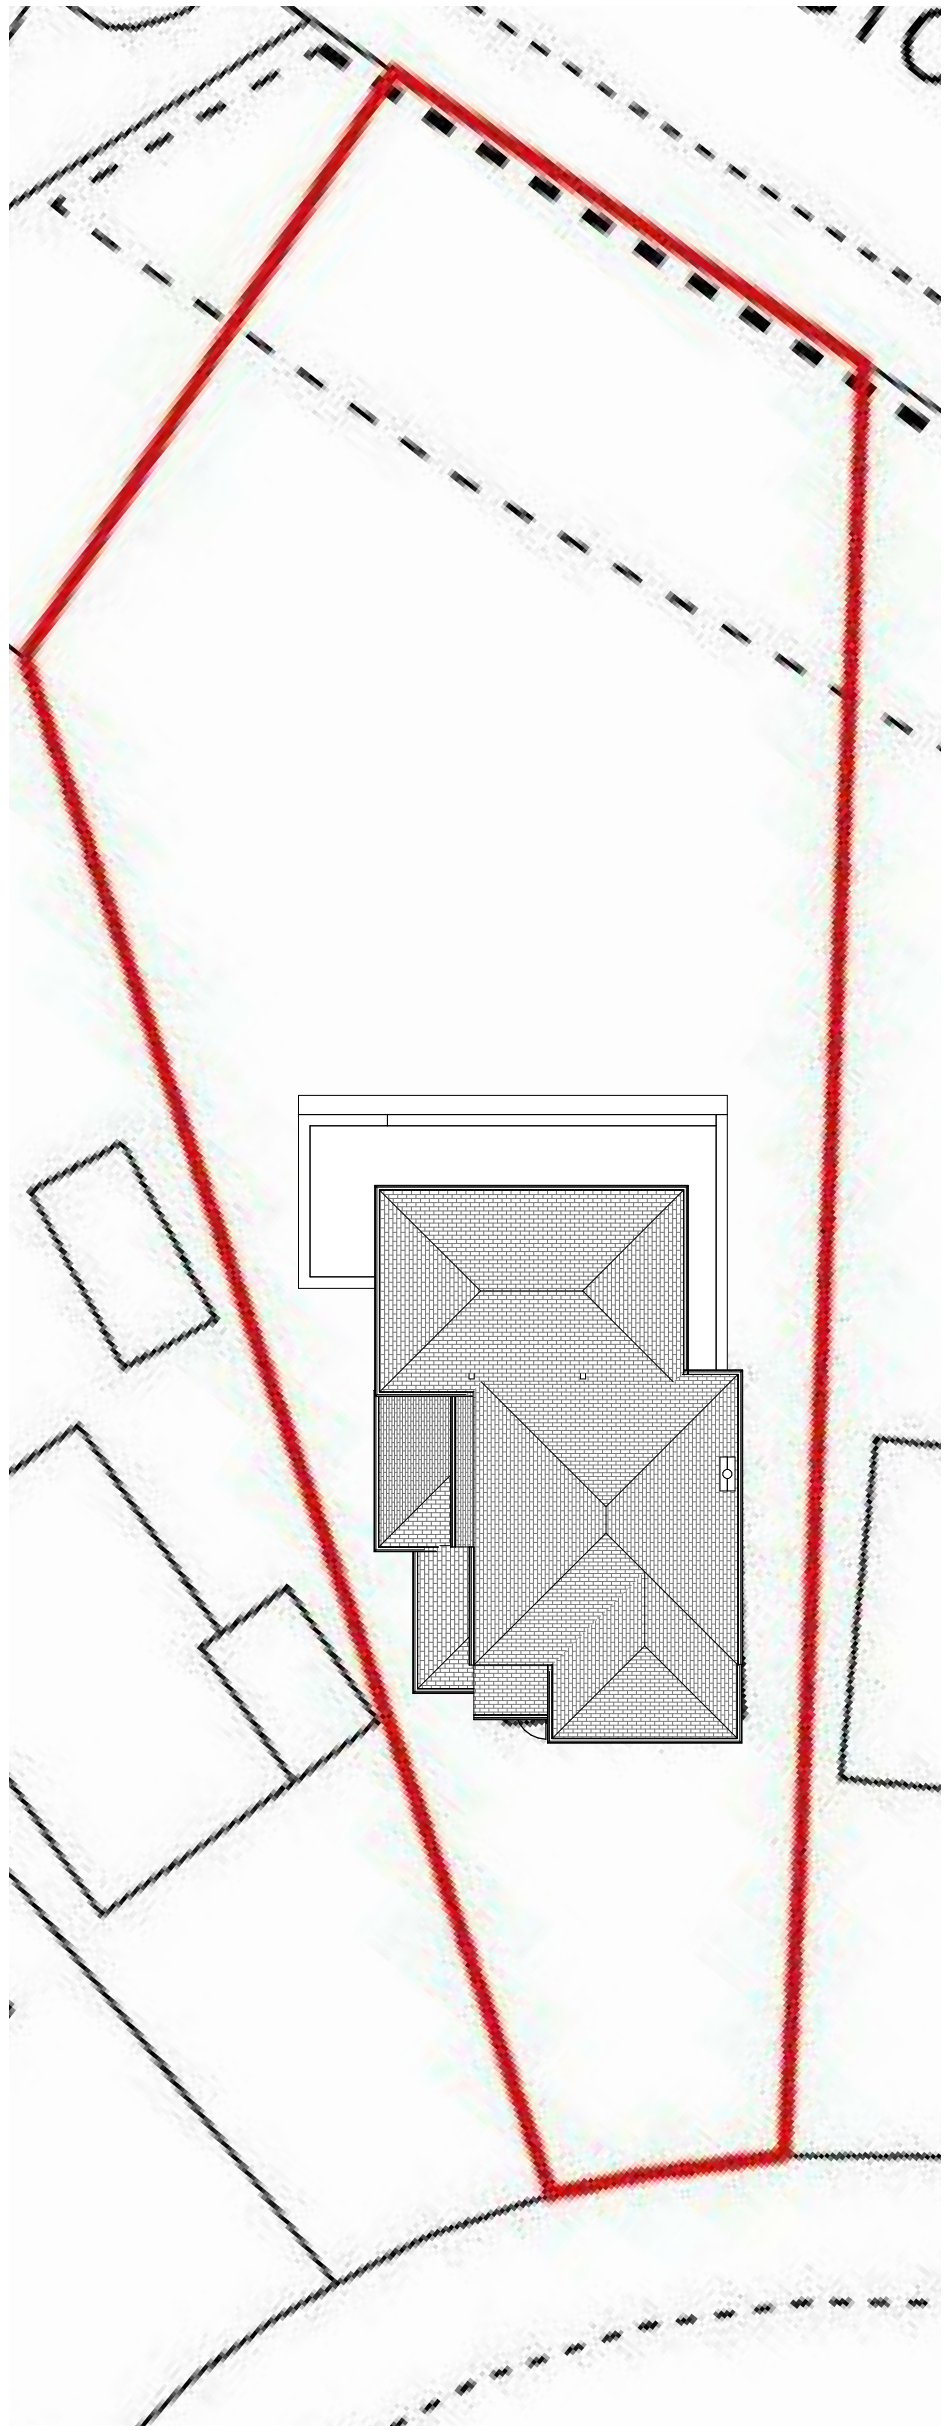
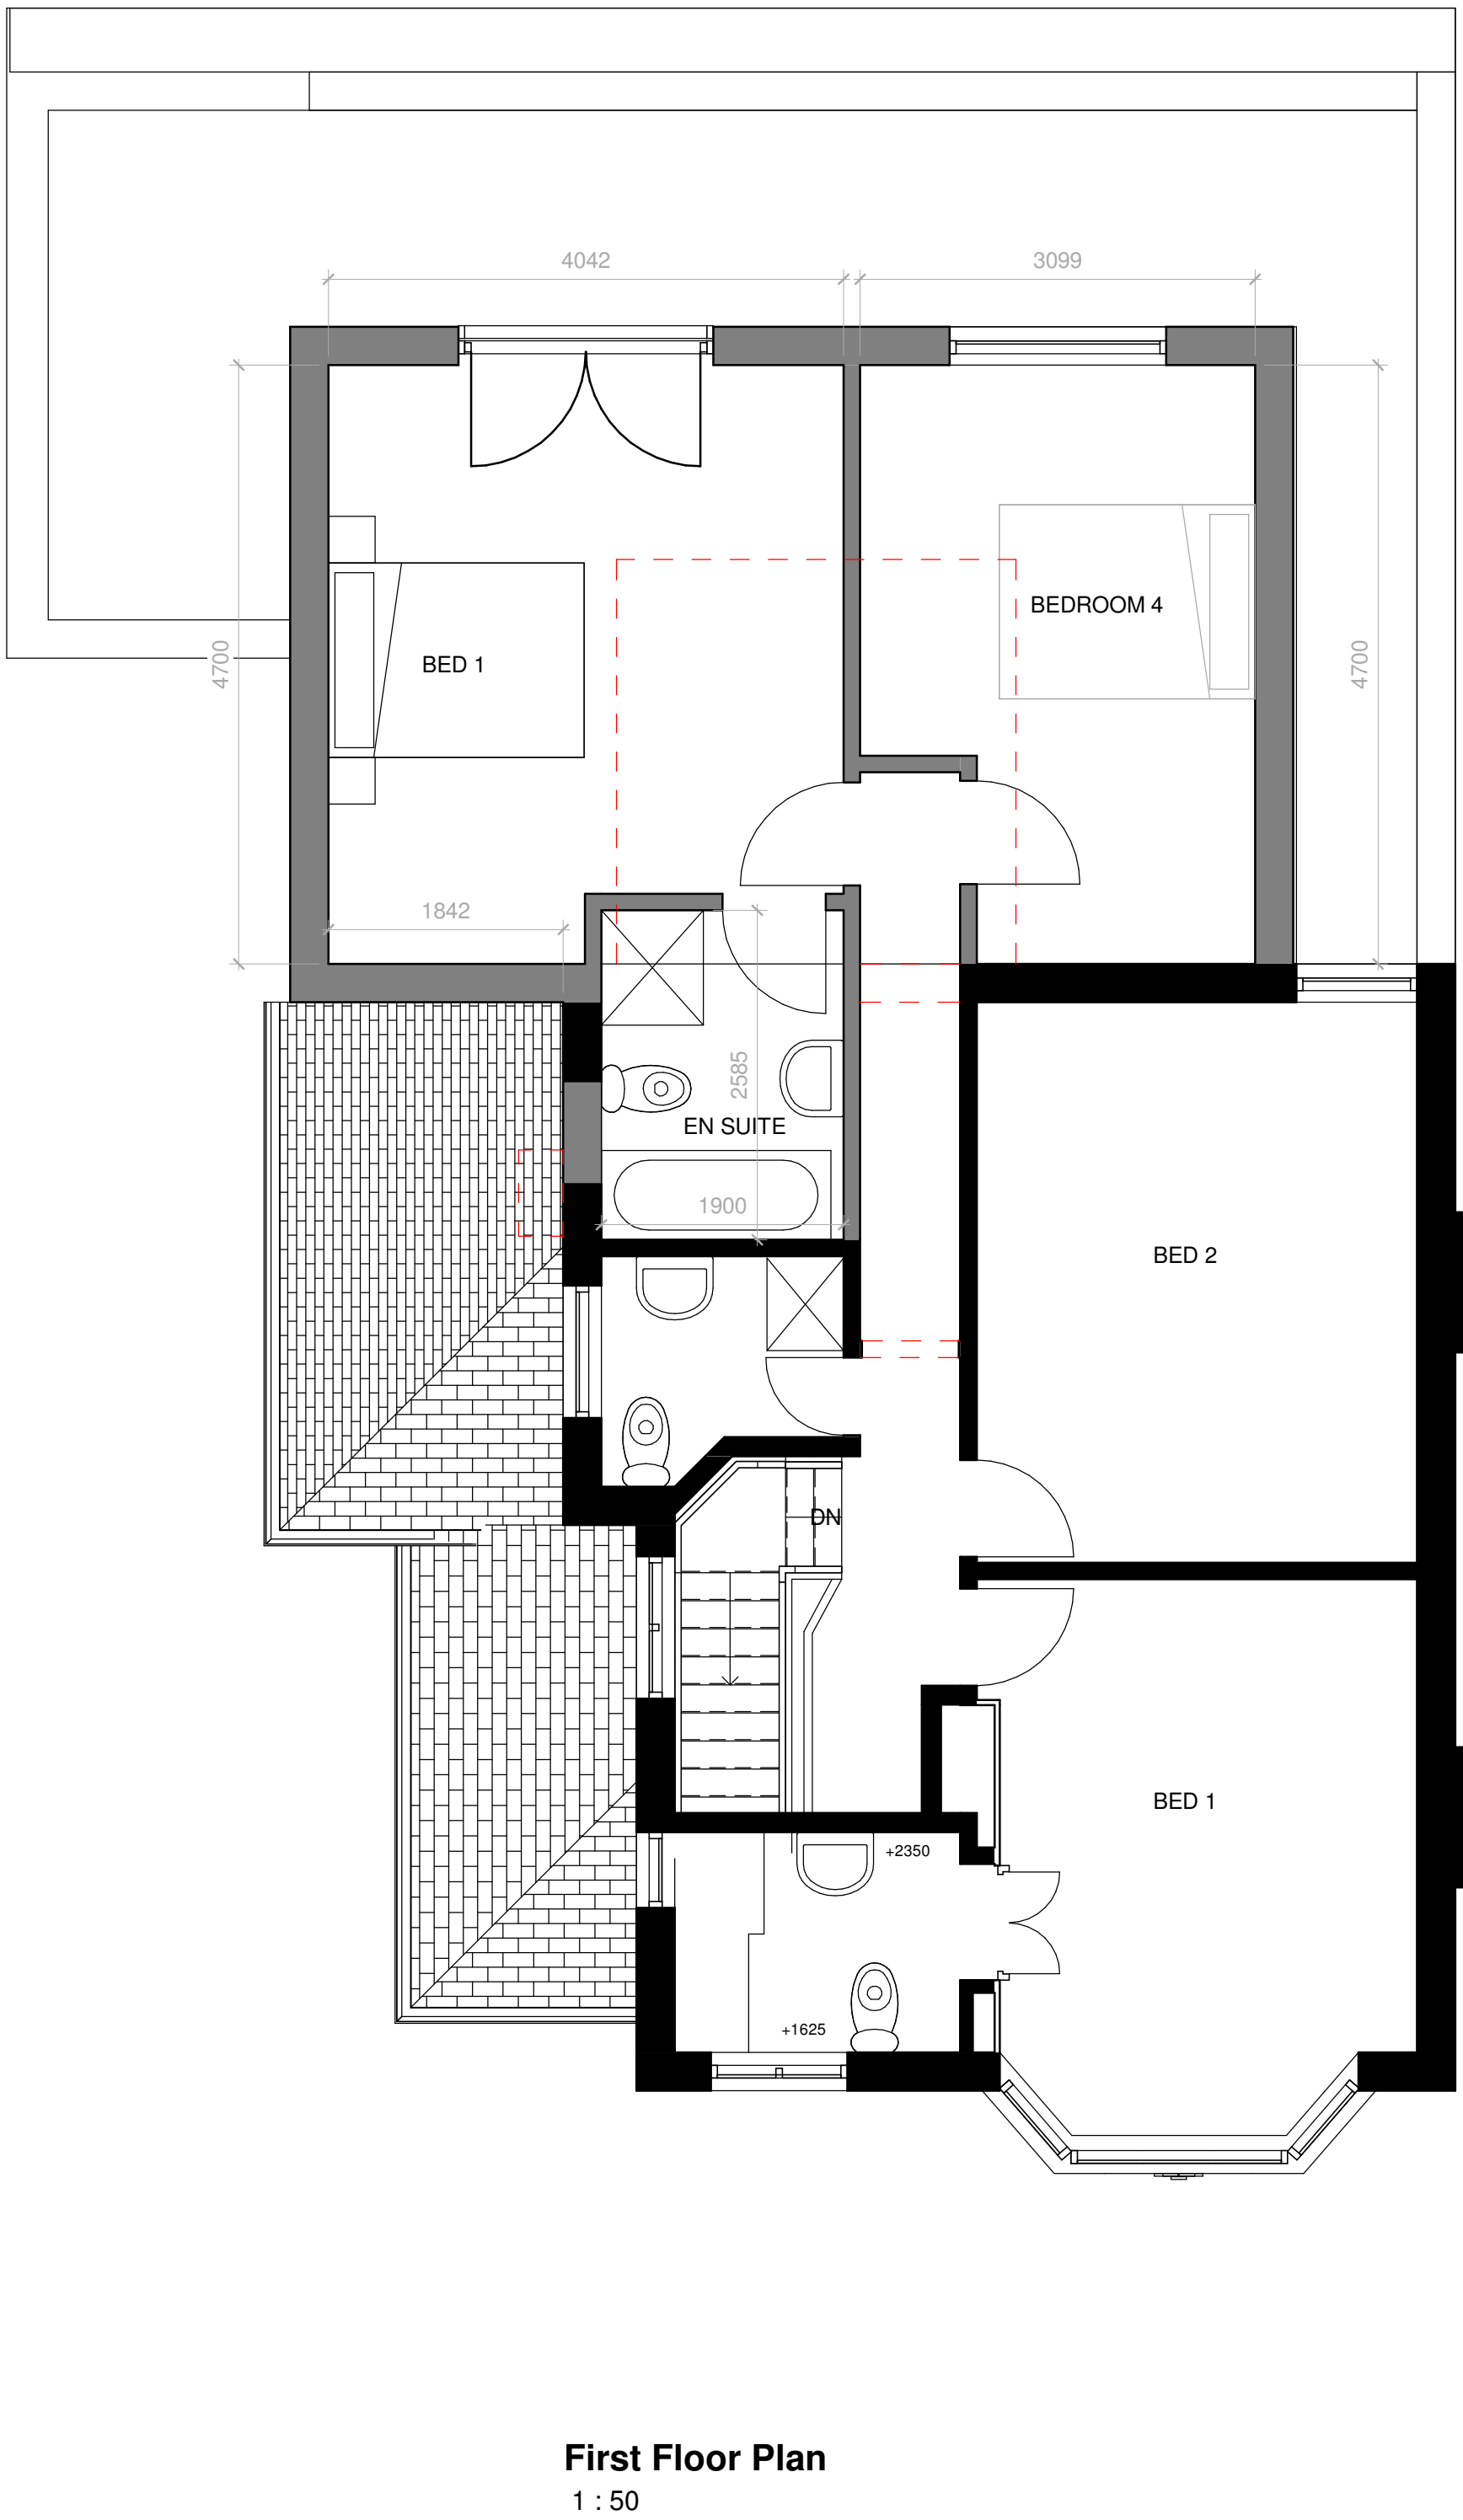


The contractor must verify all dimensions on site before commencing any work. If this drawing exceeds the quantities taken in any way Northedge Architecture are to be informed before the work is initiated.

Do not scale off this drawing.
Drawings are based on Ordnance Survey - design and drawing content is subject to detailed Site Survey, Structural Survey, Site Investigations, Planning and Statutory Requirements and Approvals. This drawing is not to be reproduced without express permission of the architect. This drawing and all associated designs indicated remain the copyright of the architect.
Northedge Architecture Copyright.

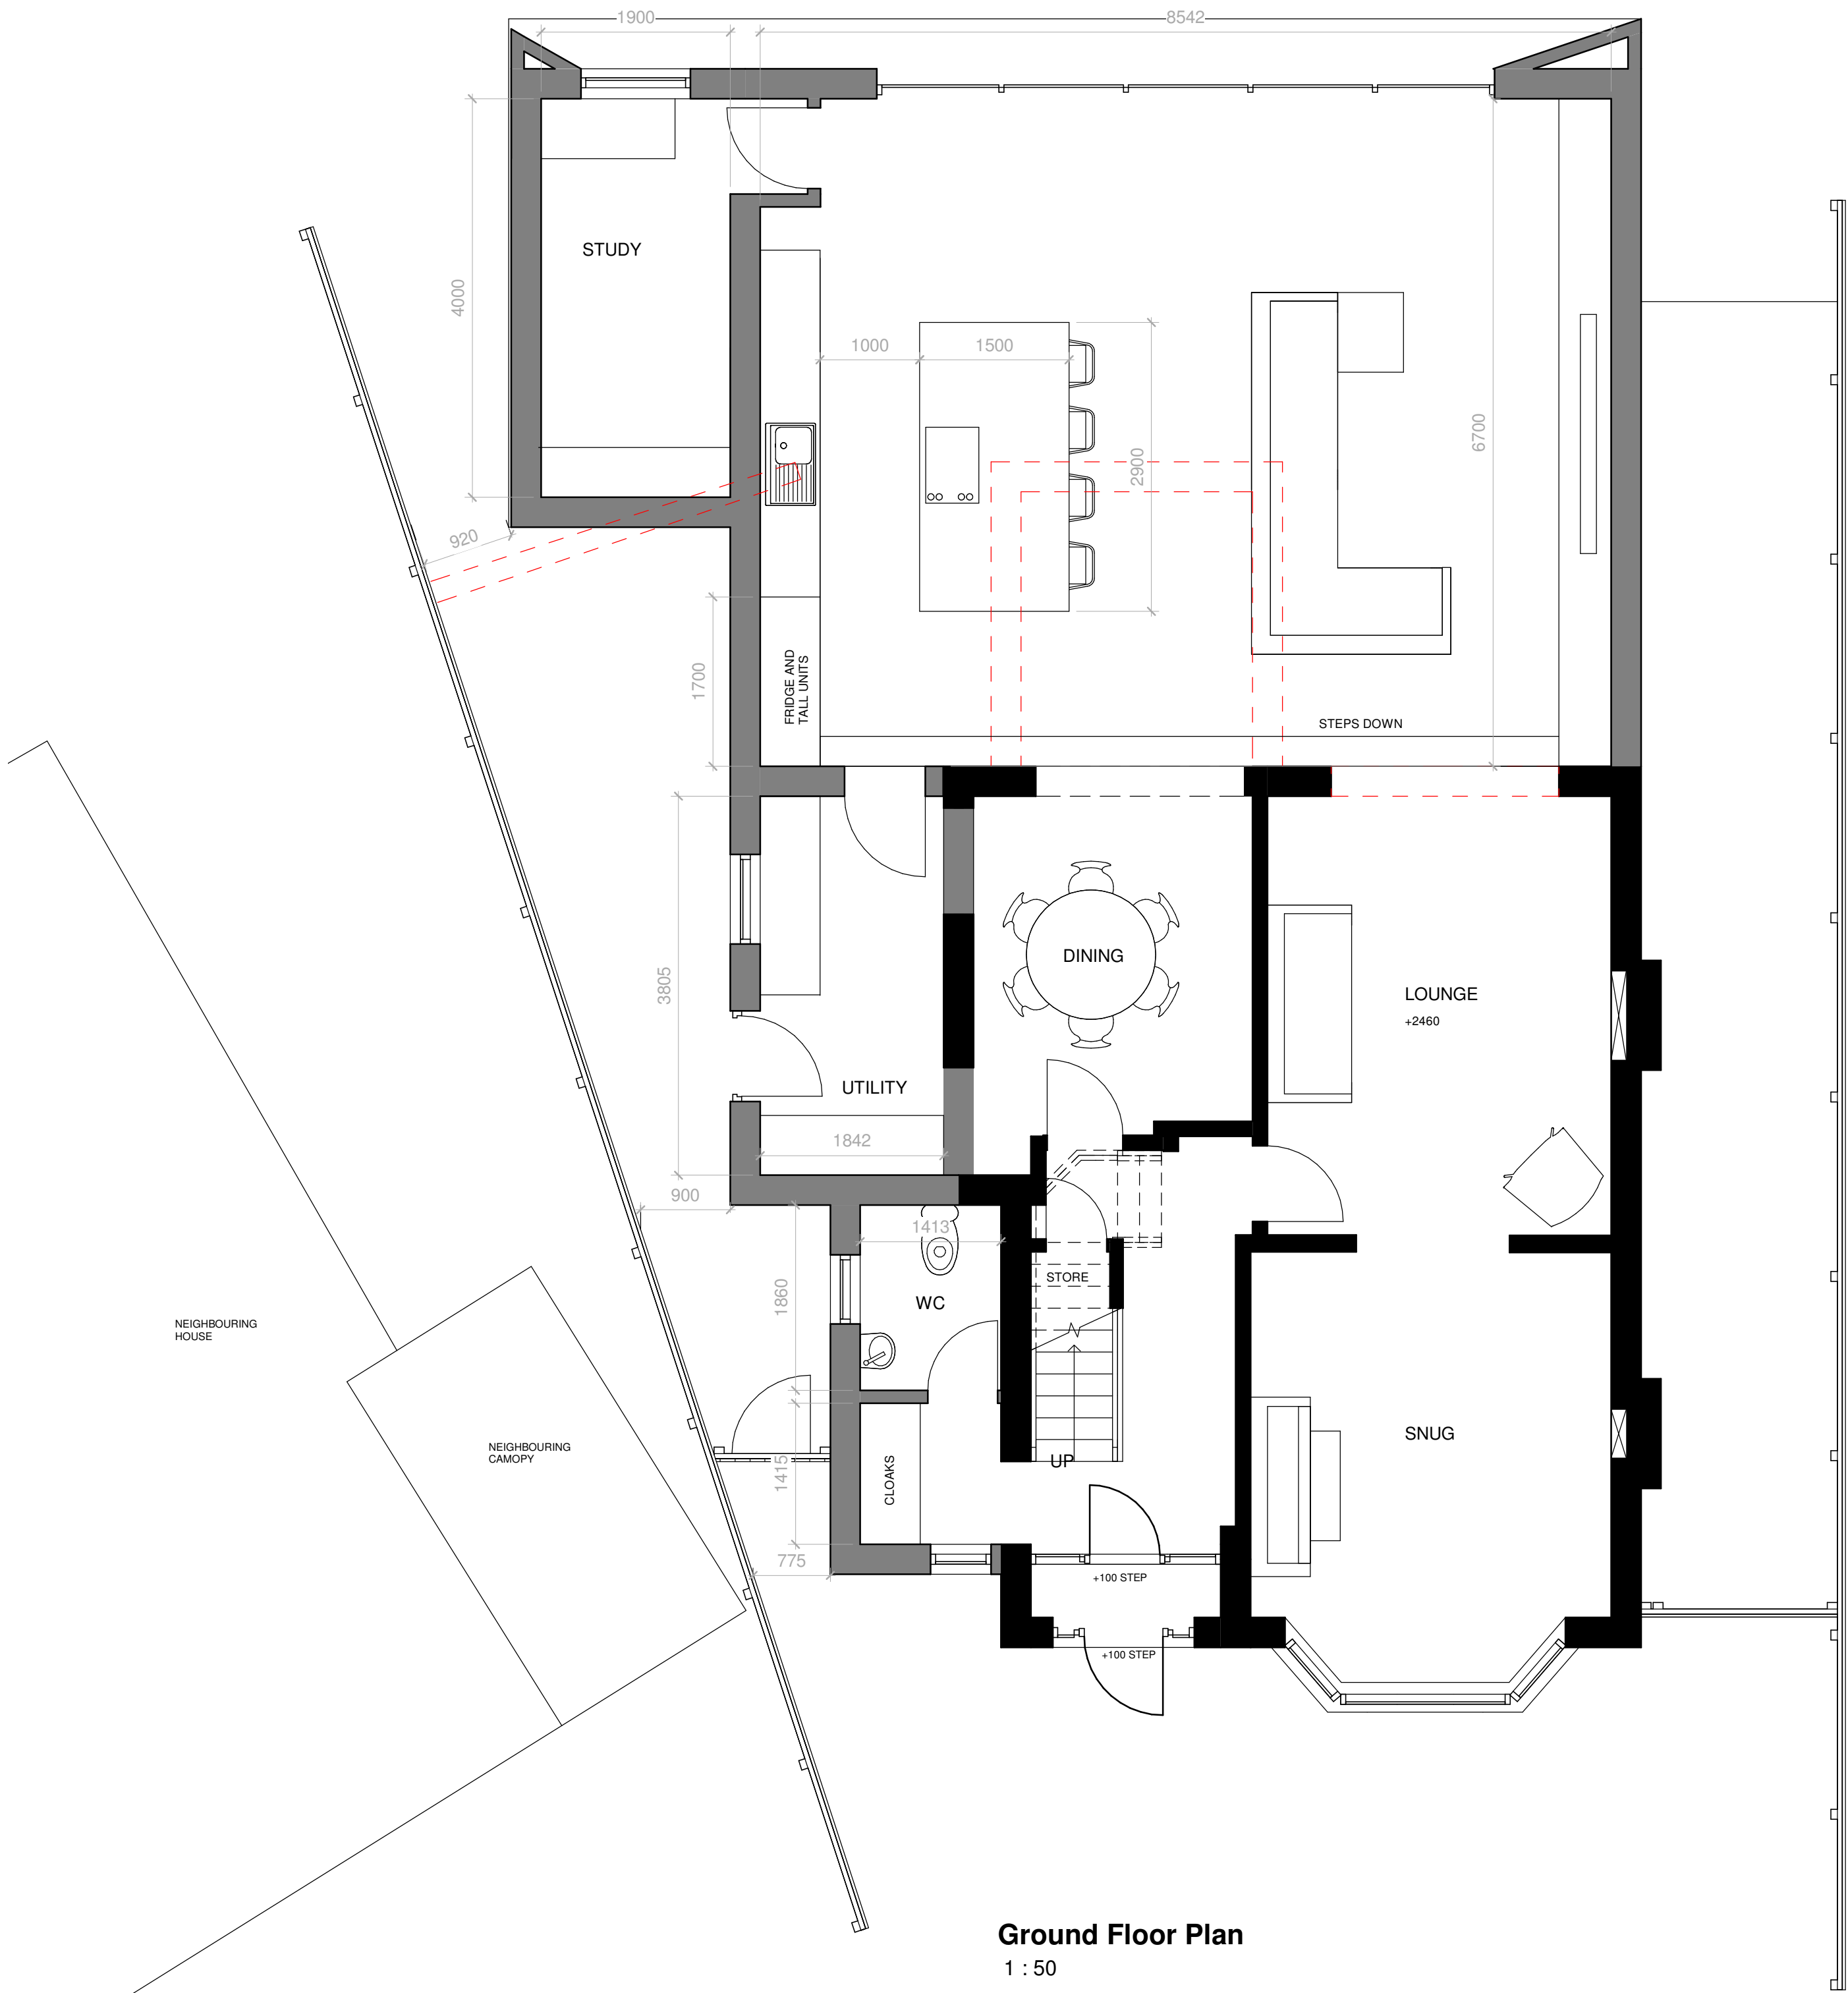

Rev:	Description:	Issue Date:
R1	Initial Issue	31.12.21
R2	Updated	07.01.22
R3	Updated	07.01.21
R4	Updated	07.01.22
R5	Updated	10.01.22
R6	Updated	12.01.22
R7	Updated	17.01.22
R8	Updated	28.01.22

Project:
6 Chelsfield Grove

Drawing Title:
Proposed Ground and First Floor Plan

Scale: As indicated@A1 Status: Concept

Drawing Number: 21-94-20-001 Revision: R8

NORTHEDGE
ARCHITECTURE
T:07380266466
design@northedgearchitecture.co.uk
www.northedgearchitecture.co.uk