


EXISTING GROUND FLOOR PLAN

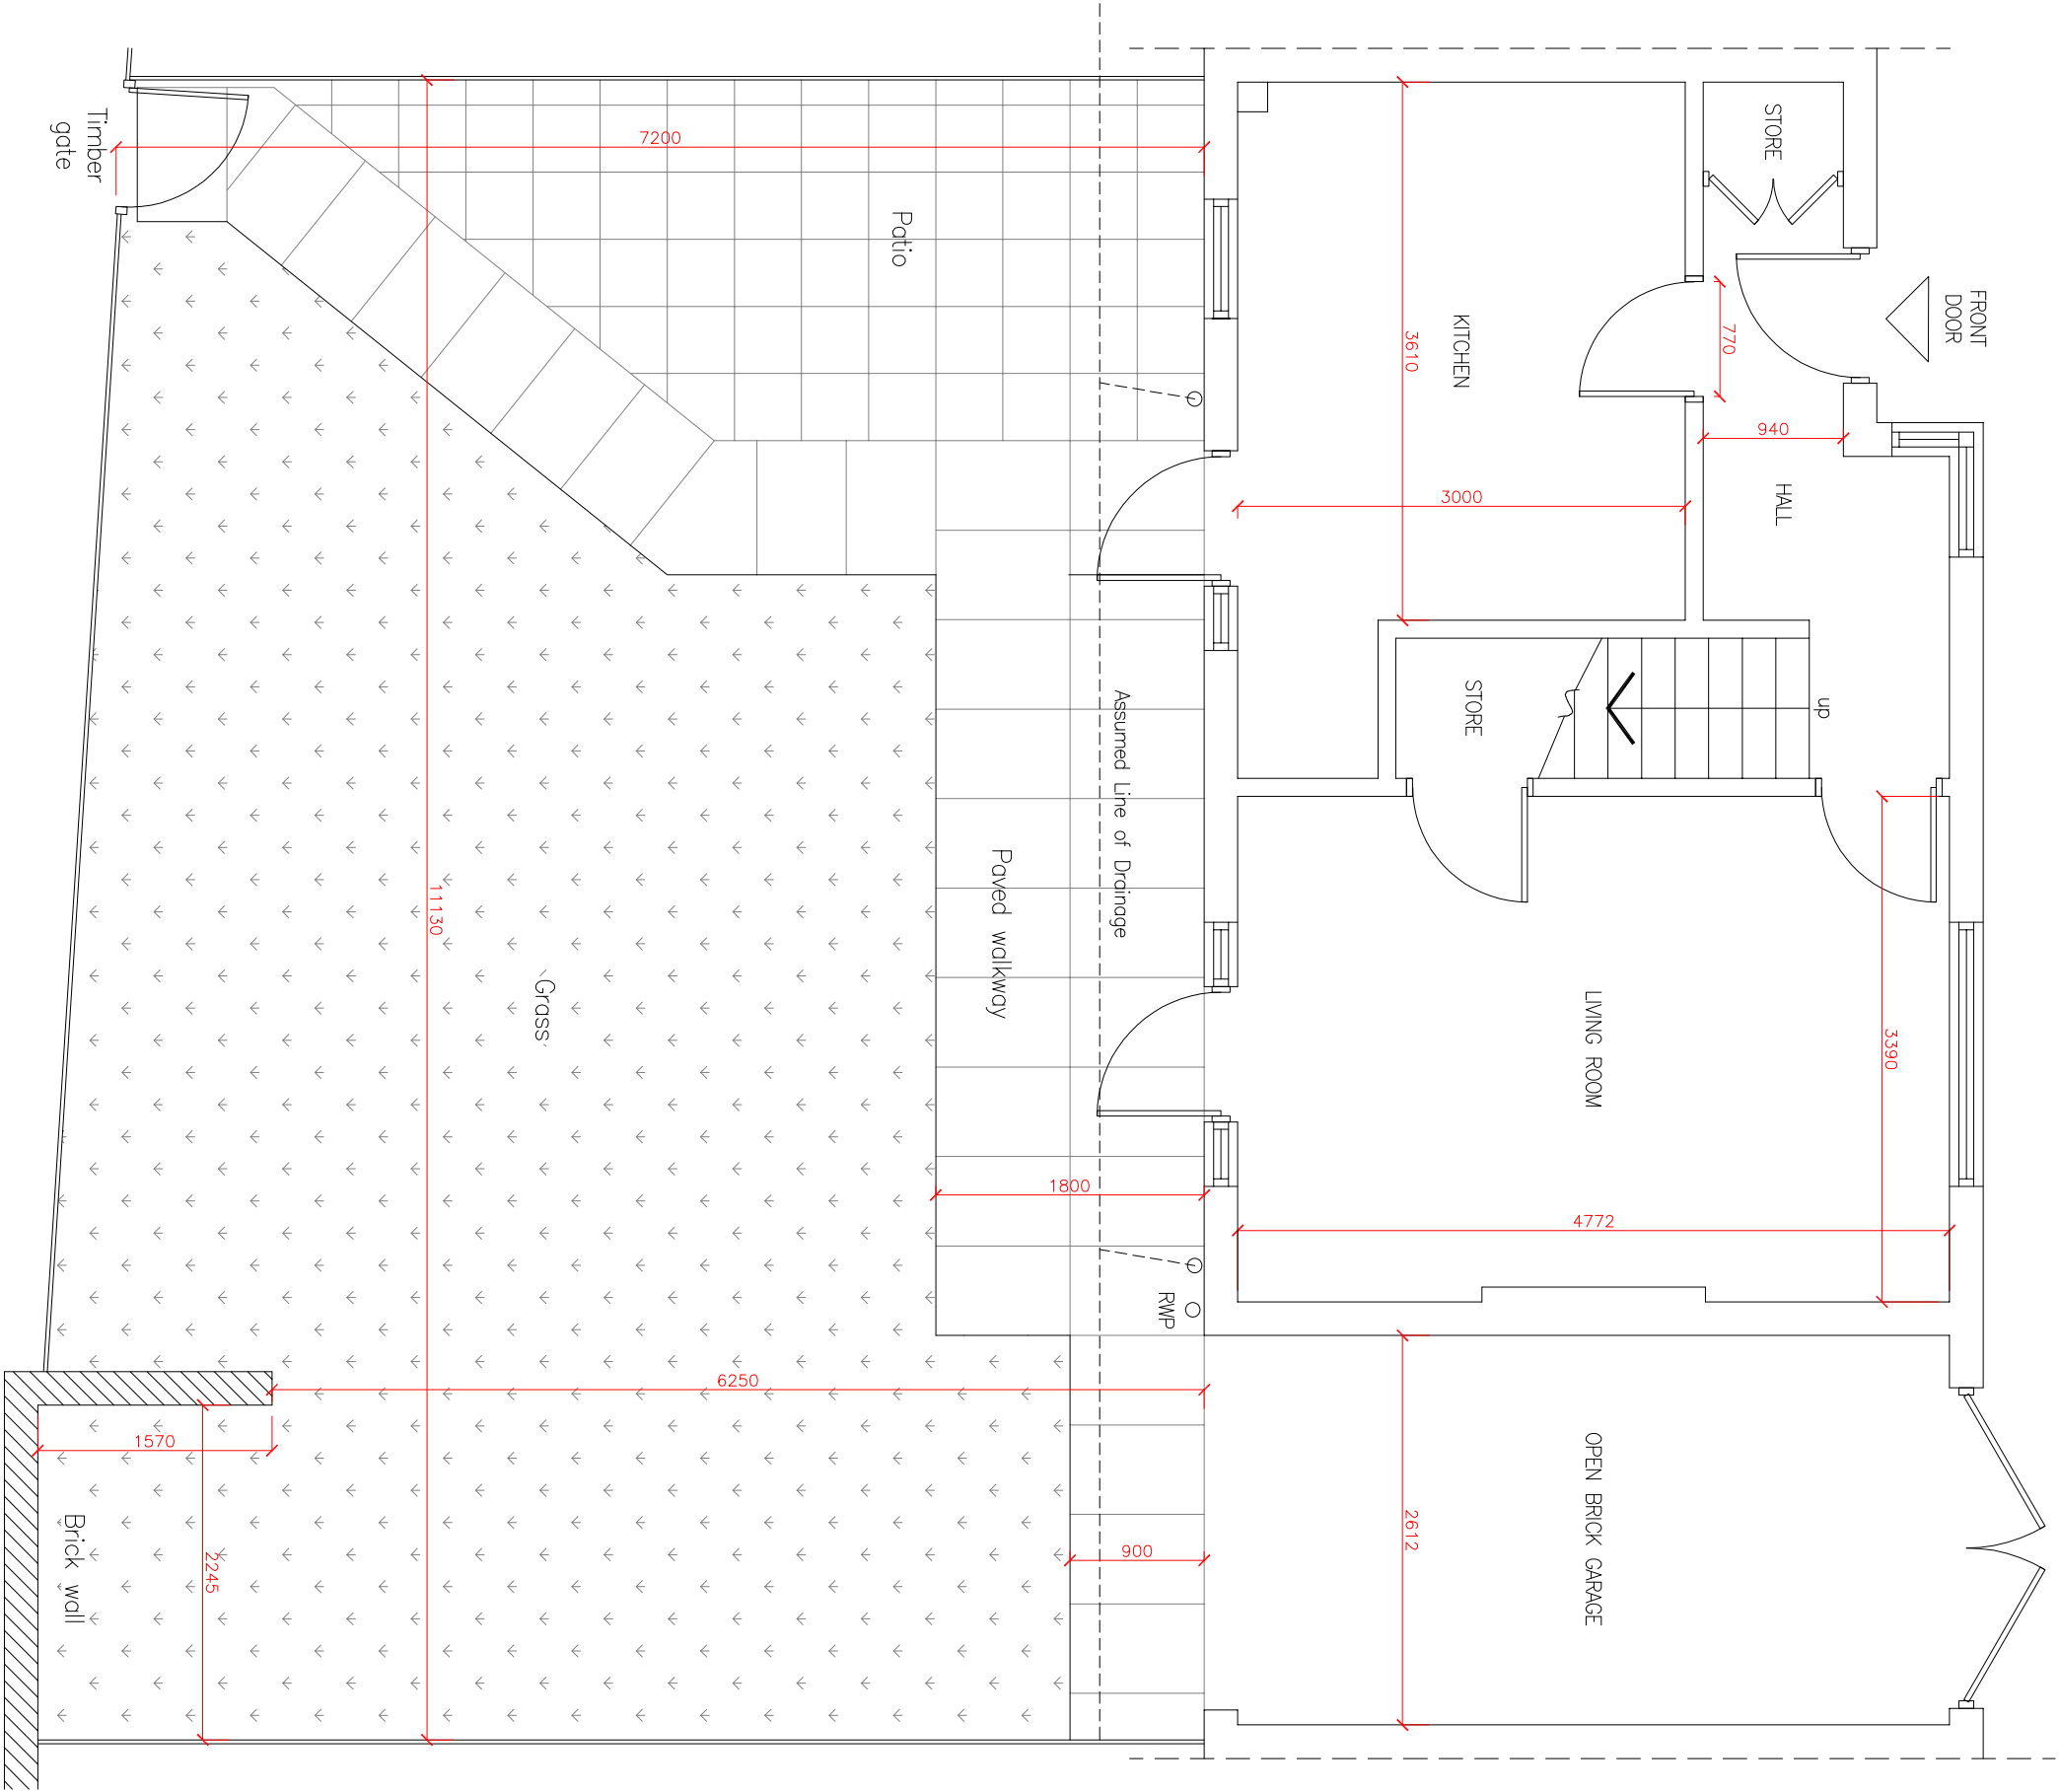

A	REAR GARDEN ADDED TO DRAWING	25/07/21	AU	AU
REV	DESCRIPTION	DATE	BY	CHK

Project: 8 Mallow Street, Manchester

Drawing Title: Existing Ground Floor Layout

Drawing No.: 041-001

Scale @ A3	Revision:	Status:	Drawn By:	Date:
1:50	A		AU	17/09/20