




1 Existing North Elevation

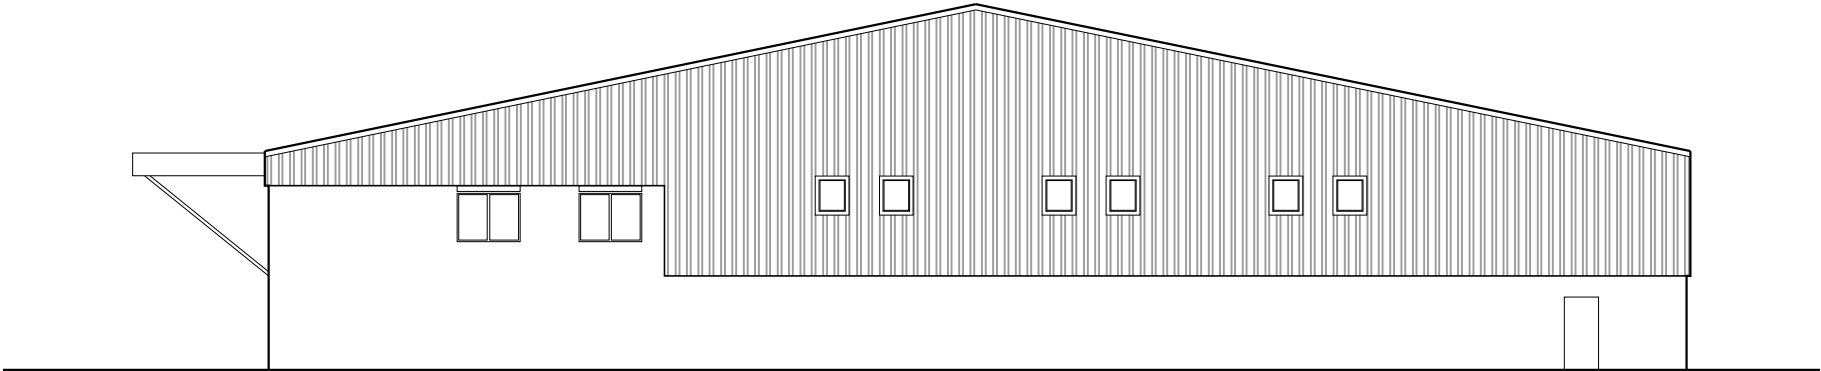

2 Existing West Elevation

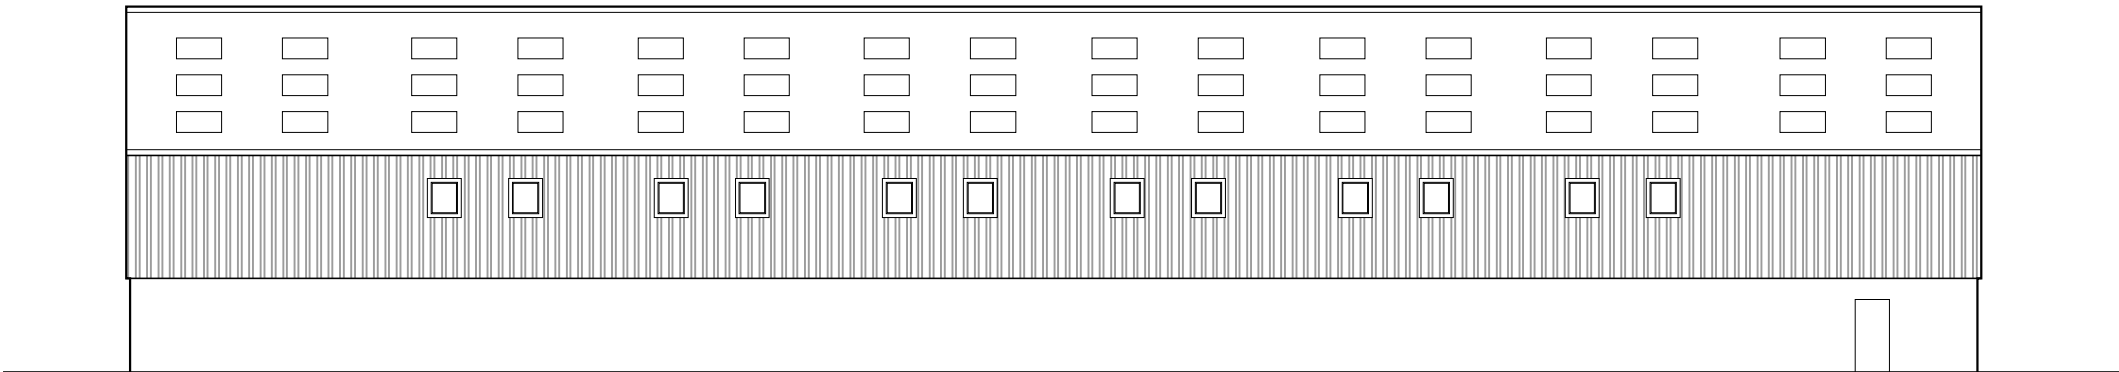

3 Existing South Elevation

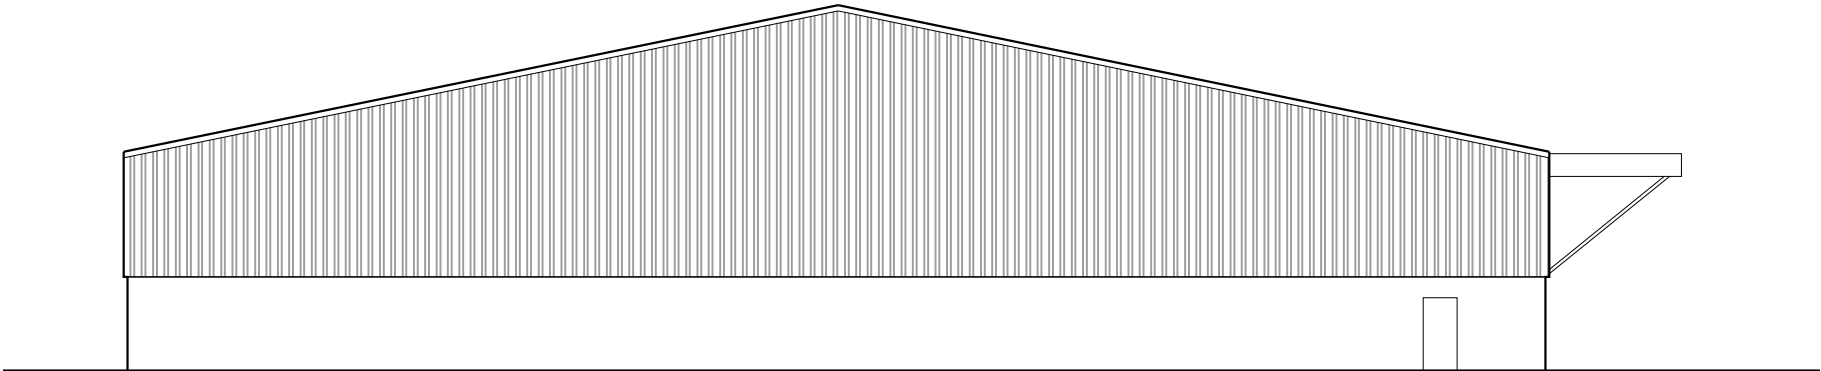

4 Existing East Elevation

General Notes
Do not scale from drawing. Use marked dimensions.
To be read in conjunction with all other Consultant's drawings.
The Architect to be immediately notified of any discrepancies.
Copyright on this drawing retained by the Architect.

No.	Date	Dwn	Chk	App	Issued for information
08.04.22	SA	SH			Issued for information

Client

create **it** studios **CS**

Architect
Create It Studios (NIW) Ltd
Universal Square | Devonshire Street North | Manchester | M12 6JH
www.createitstudios.co.uk
info@createitstudios.co.uk

Project Title
40 Higher Ardwick, Manchester M12 6DA

Scale / North Point
Scale 1:200

Drawing Title
Existing Elevations

Drawing Number	Revision
A1428(01)004	P1
Drawing Status	
Preliminary	