



Existing West Elevation  
Scale 1:50




Existing West Sectional Elevation (cut away)  
Scale 1:50




Existing West Elevation Photograph  
Not to Scale




Existing Part West Elevation Photograph with Arch Overlay  
Not to Scale

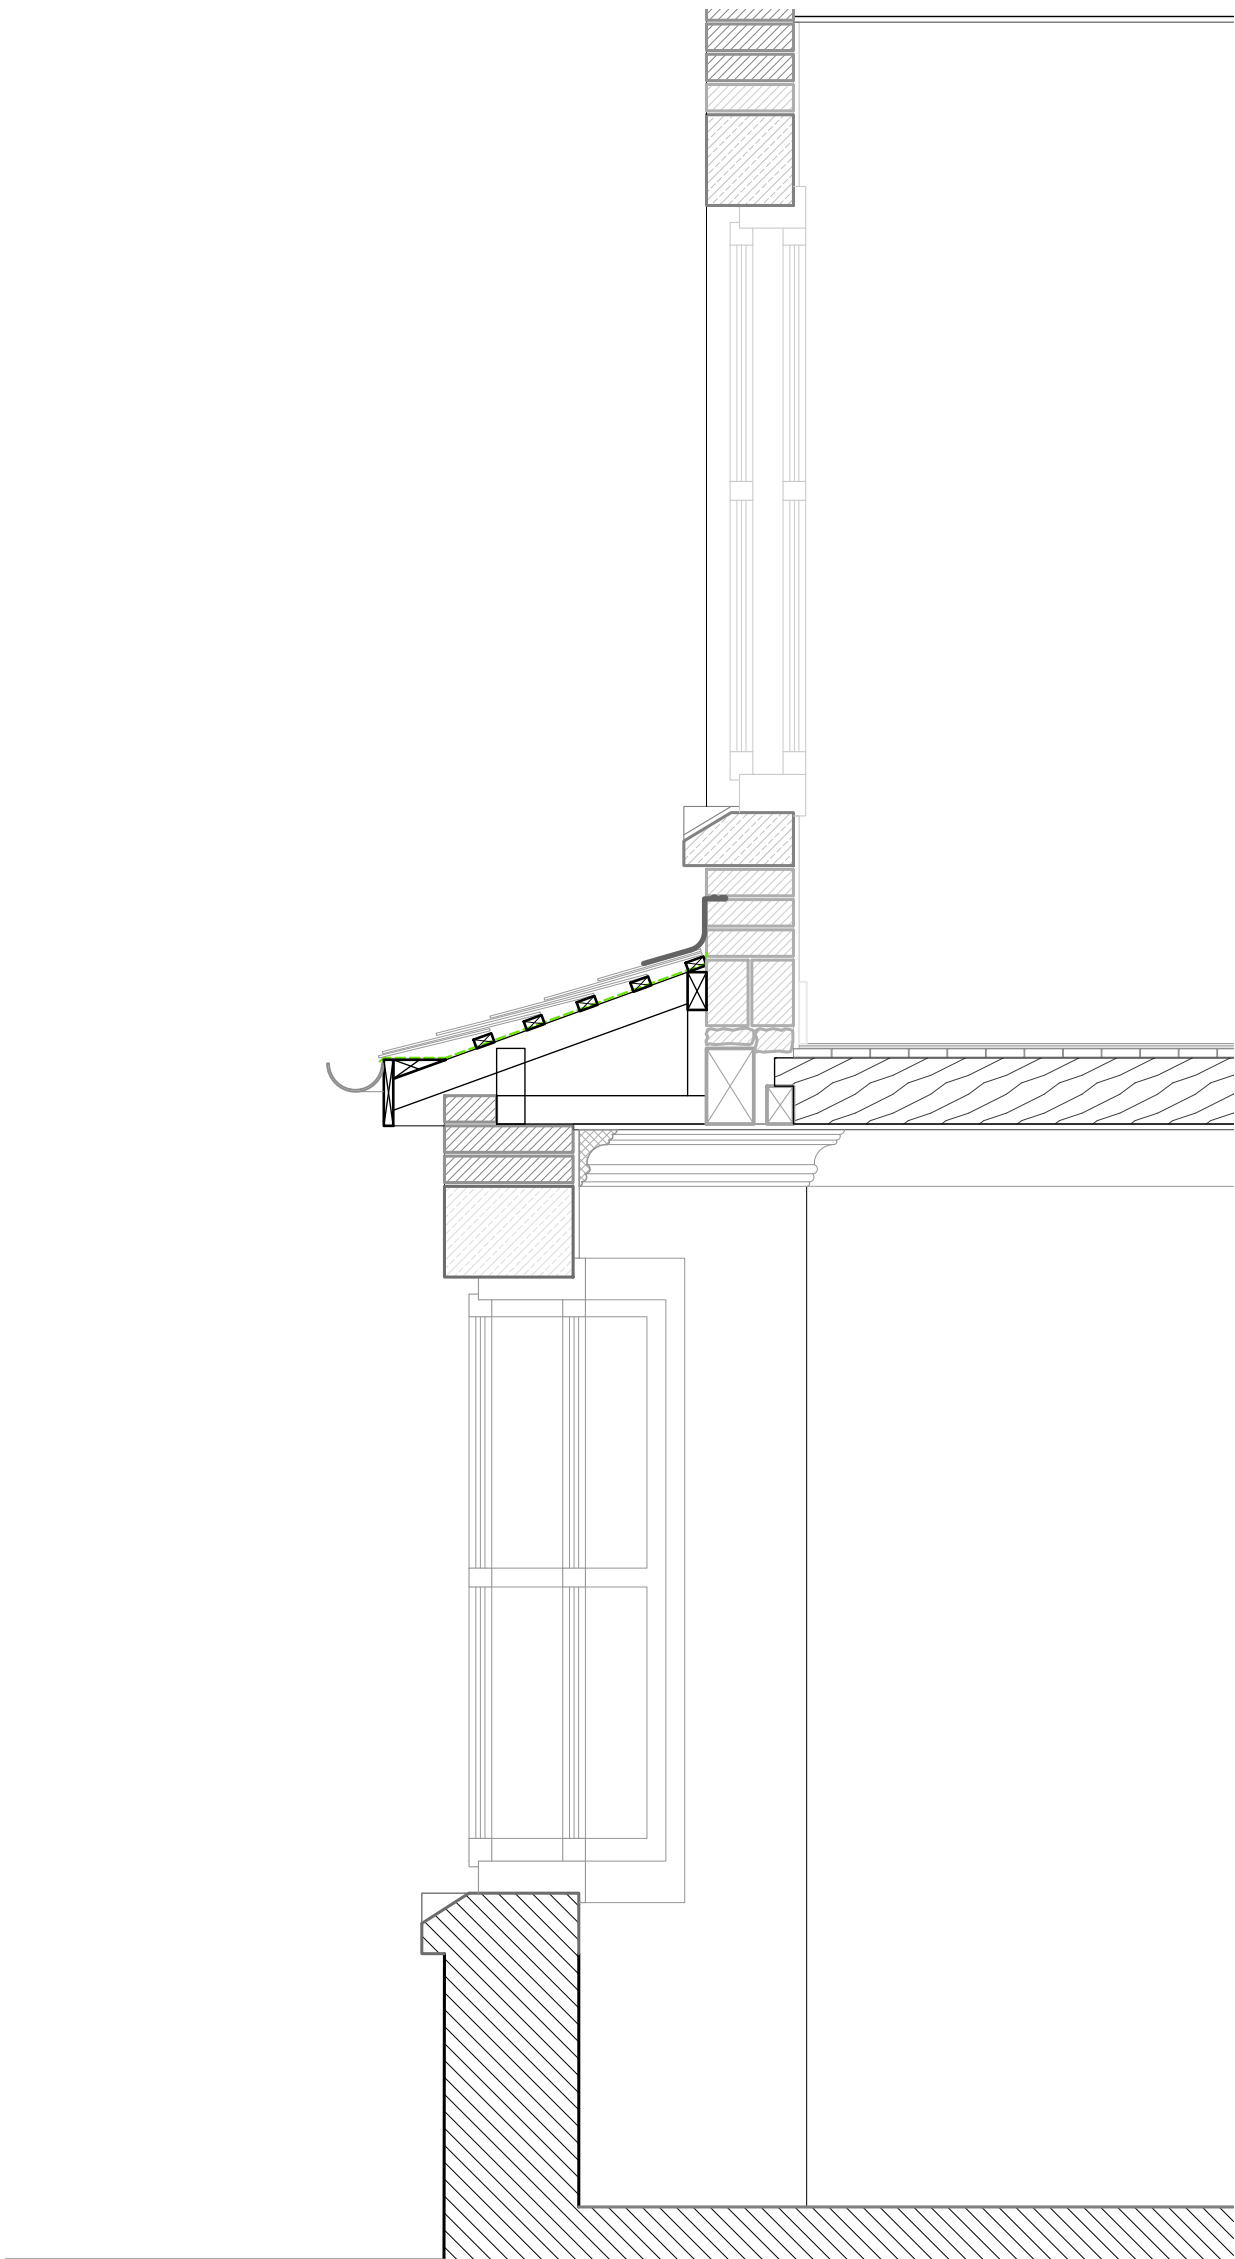

Existing Section B-B  
Scale 1:20

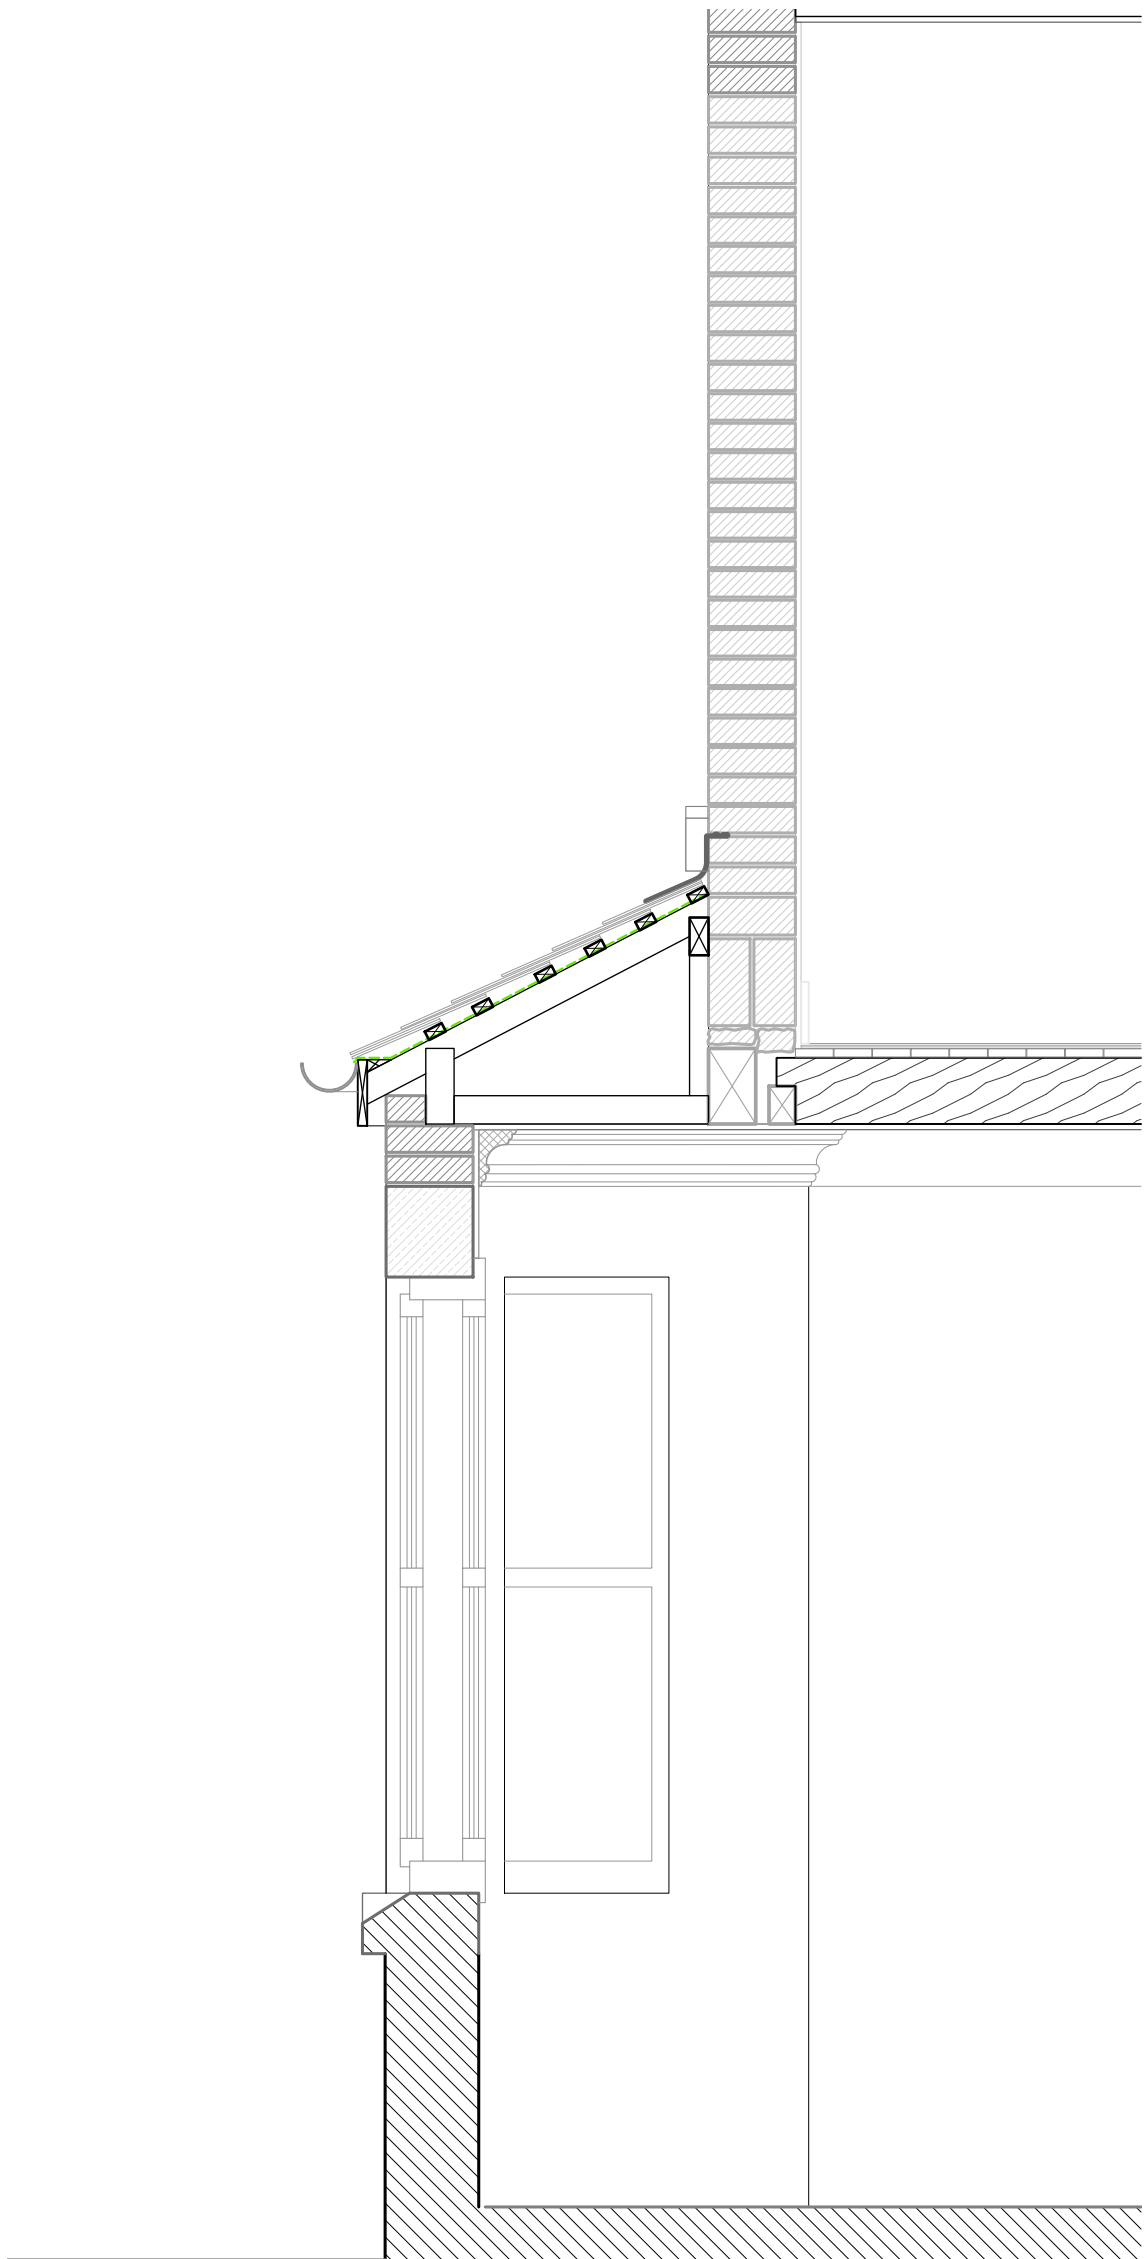

Existing Section A-A  
Scale 1:20

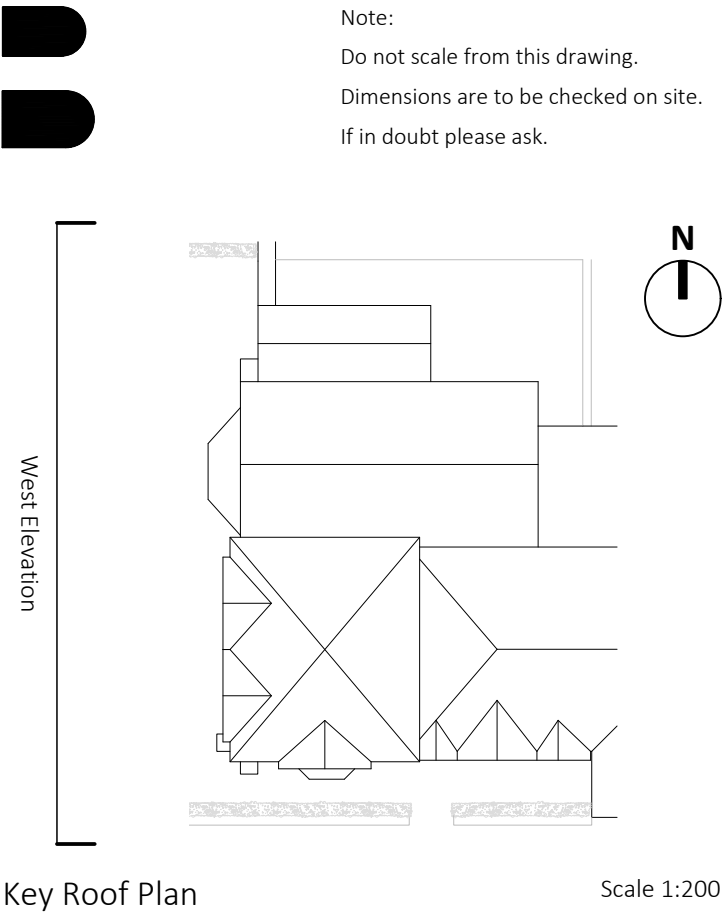

Key Roof Plan  
Scale 1:200

|   |   |                           |
|---|---|---------------------------|
| P1   | 08/04/22   | LBC SUBMISSION            |
| PO   | 20/01/22   | For Review                |
| Rev   | Date/Ints   | Details                   |
| © The moral rights of the author are hereby asserted.<br>This drawing and design is the sole property of Buttress Ltd and must not be reproduced without permission.<br>Buttress Ltd is Registered in England and Wales: 5363573 |   |                           |
| <h1>Buttress</h1> <p>41 Bengal St<br/>Manchester<br/>M4 6AF</p> <p><b>T</b> 0161 236 3303<br/><b>E</b> contact@buttress.net<br/><b>W</b> www.buttress.net</p>                                                                    |   |                           |
| <b>Project Title</b>   | 807 Wilmslow Road   |                           |
| <b>Client</b>   | Helena Gilbert   |                           |
| <b>Location</b>   | Didsbury, Manchester, M20 2QR                                                                                        |                           |
| <b>Drawing Title</b>   | Existing West Elevation & Sections<br>West Elevation, Sectional Elevation & Photographs<br>Section A-A & Section B-B |                           |
| <b>Date</b>   | 14/01/2022   | <b>Scale</b> 1:50 & 1:20  |
| <b>Checked</b>   | SA   | <b>Orig Paper Size</b> A1 |
| <b>Status LBC</b>   |   |                           |
| Project: Origin: Zone: Level: Type: Disc: Number: Rev:   |   |                           |
| <b>9298 - BA - B1 - 0F - DR - A - (02)001 - P1</b>   |   |                           |