

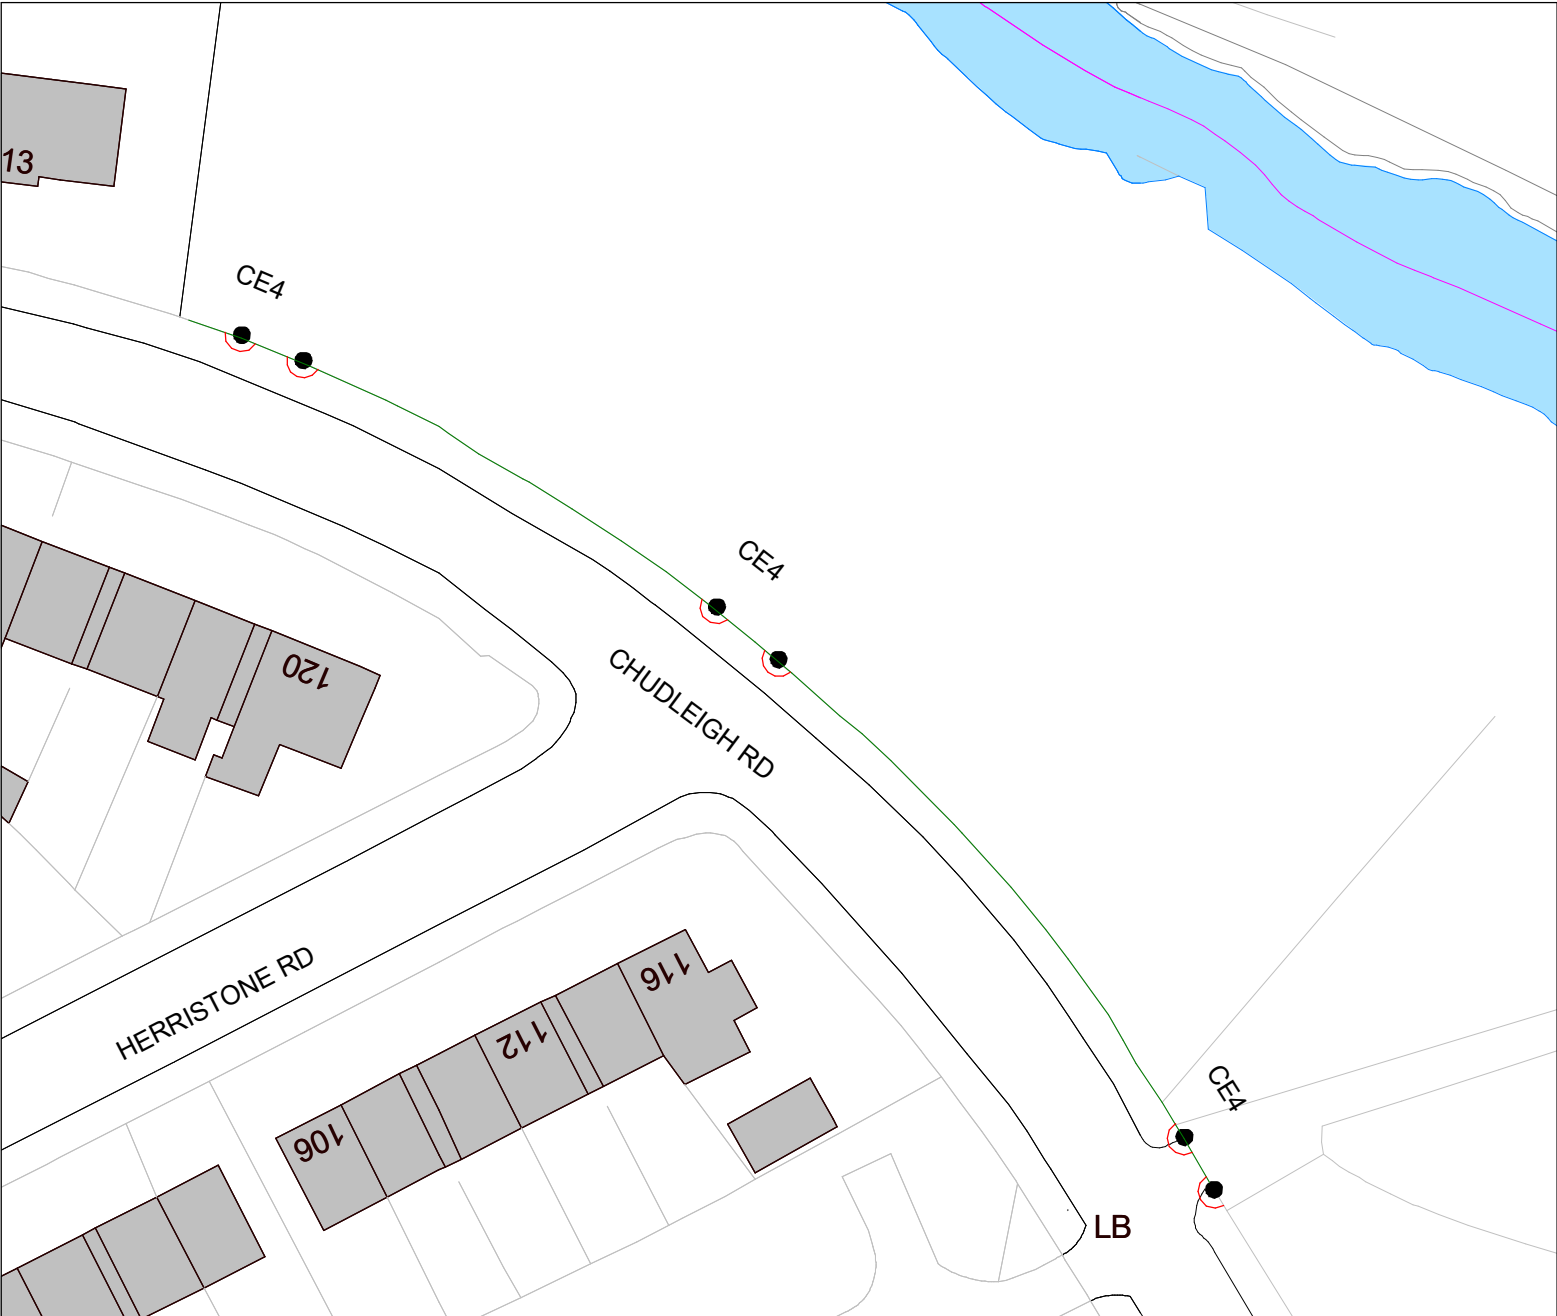



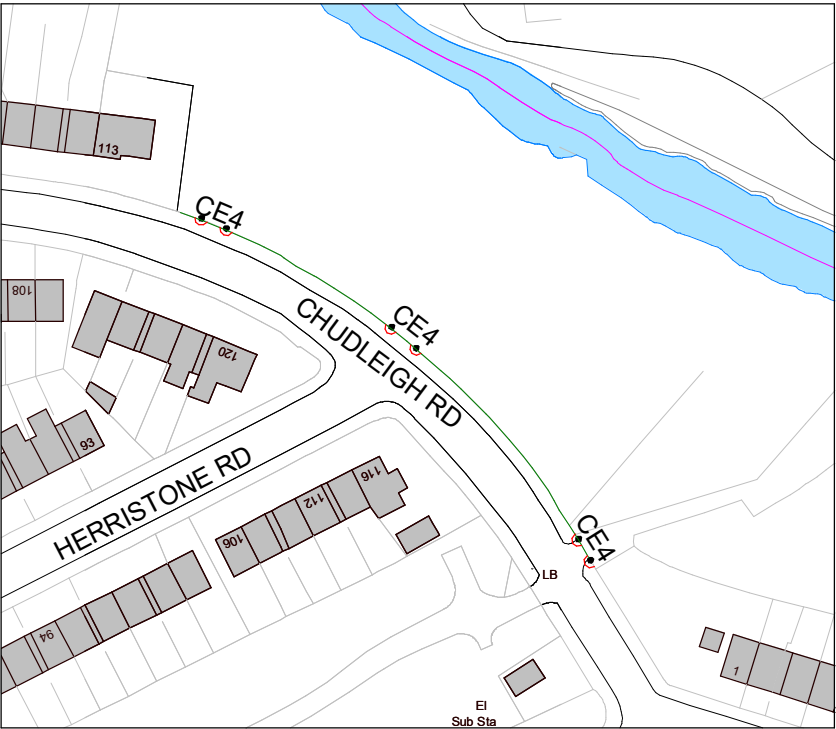


2. Site - CE4 - Site Plan
1 : 500

CE4 - TPK
87m Taurus vmesh green steel galvanised fencing - 1500 mm high.
3TPK at pedestrian entrances.
2300mm High x 75mm Dia - Galvanised steel post and wrought iron scrollwork atop with black powder coating.

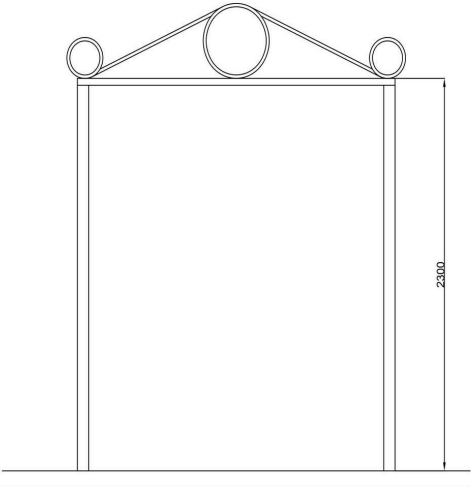

1. Site - CE4 - Location Plan
1 : 1250

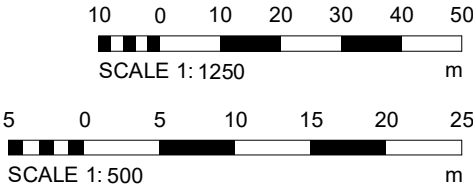 

PROJECT	SCALE @ A3	DATE	DRAWN BY
Eruv Crumpsall	As indicated	01 JULY 2021	AP
CLIENT	STATUS		
Manchester Community Eruv	PLANNING		
TITLE	PROJECT NO.	DRAWING NO.	REV.
CE4	DA21054.	504.	
NOTES			
THIS DRAWING MUST NOT BE REPRODUCED WITHOUT PRIOR WRITTEN CONSENT. DRAWING TO BE USED FOR THE STATUS INDICATED ONLY. ANY DISCREPANCIES TO BE REPORTED TO THE DESIGNER PRIOR TO THE COMMENCEMENT OF ANY WORK. ALL WORK AND MATERIALS TO BE IN ACCORDANCE WITH CURRENT STATUTORY LEGISLATION, RELEVANT CODES OF PRACTICE AND BRITISH STANDARDS. ALL DIMENSIONS ON THIS DRAWING ARE IN MILLIMETRES (UNLESS OTHERWISE STATED). © COPYRIGHT - ALL RIGHTS RESERVED.			