


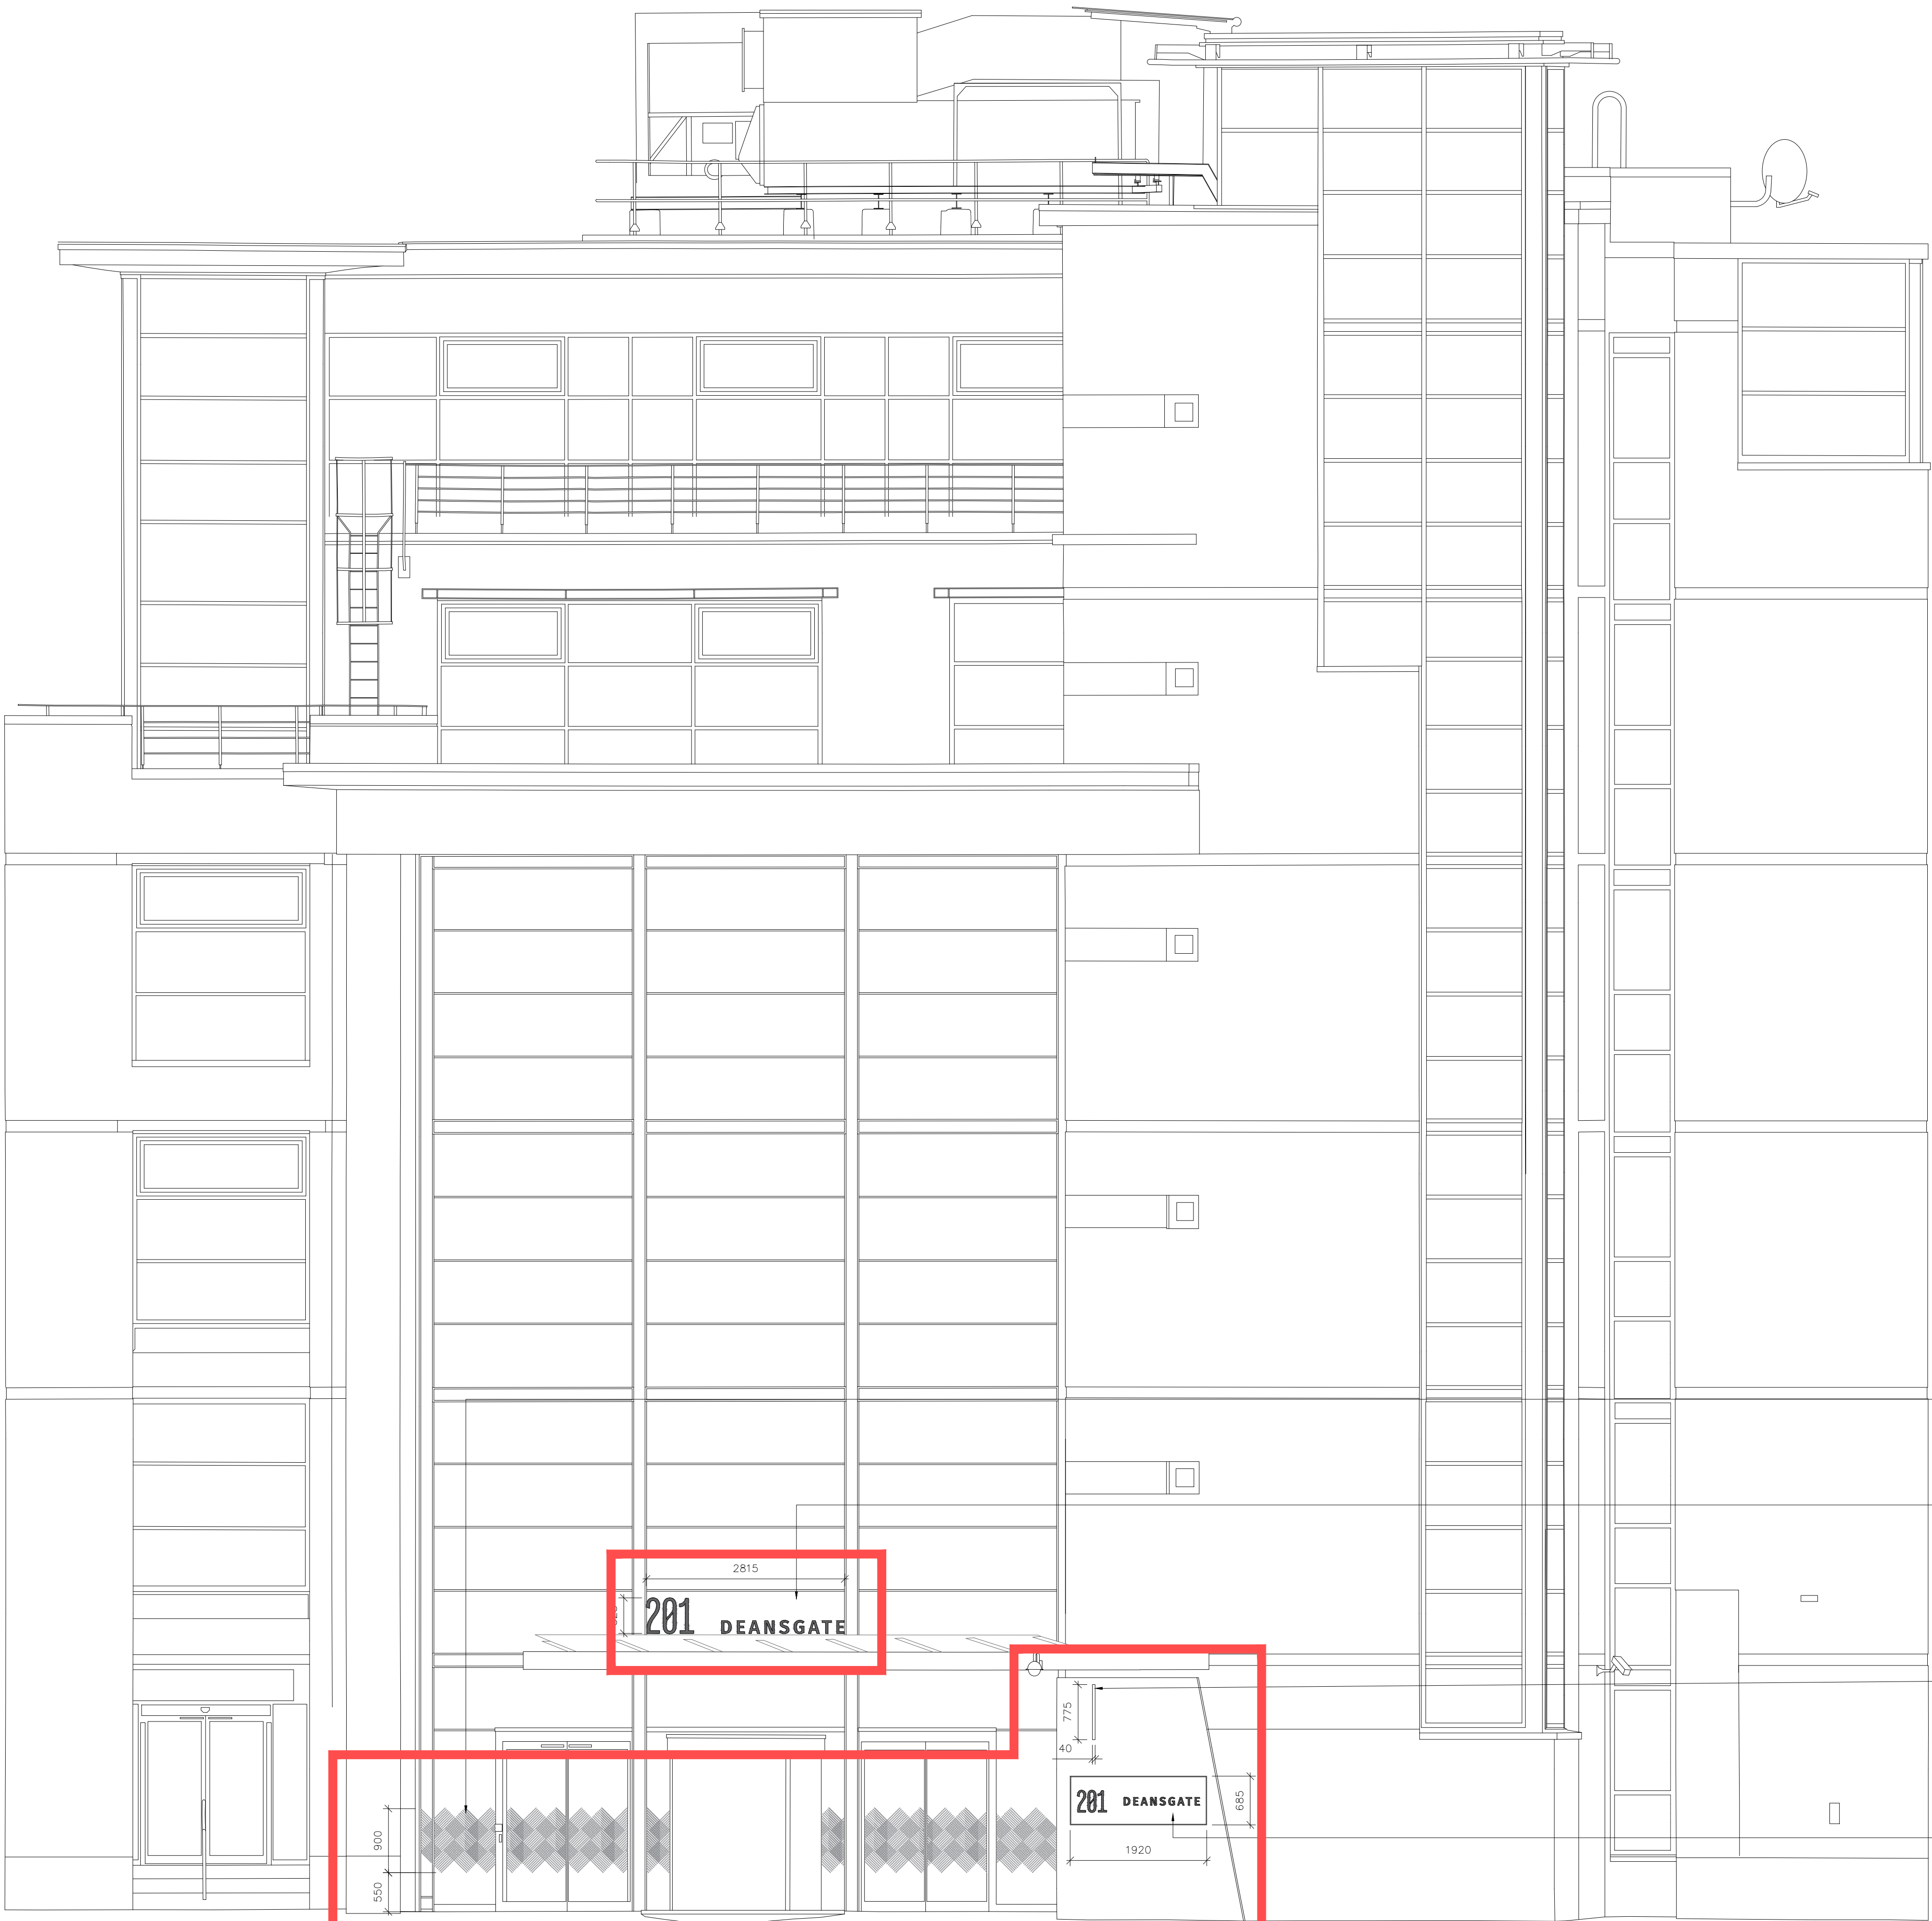

Proposed Elevation A - Signage Locations
1:50



Ground Floor Plan
1:100


900mm(high) band of vinyl window film glazing manifestation in bespoke design, as shown on elevation, in RAL 9016 Traffic White to be applied internally to windows

Rear illuminated built up individual stand-off letter signage of buildings name and number in premium polished metal and finished in Rimex T22 Prestige Rosy Gold Granex M1A. Signage to be affixed to facade, with all fixings, wiring and junction boxes to be fully concealed. Please refer to 6467-2 201 Deansgate Andesign Detailed Drawing Pack.

Illuminated blade signage with premium polished metal edge detail and lettering of buildings name and number. Lettering finished in Rimex T22 Prestige Rosy Gold Granex M1A. Signage to be affixed to facade, with all wiring and junction boxes to be fully concealed. Please refer to 6467-2 201 Deansgate Andesign Detailed Drawing Pack.

Non-illuminated wall mounted metal tray signage with premium polished metal edge detail and stand-off lettering of building name and number. Lettering finished in Rimex T22 Prestige Rosy Gold Granex M1A. Signage fixings to be fully concealed

0 1m 2m 3m 4m 5m

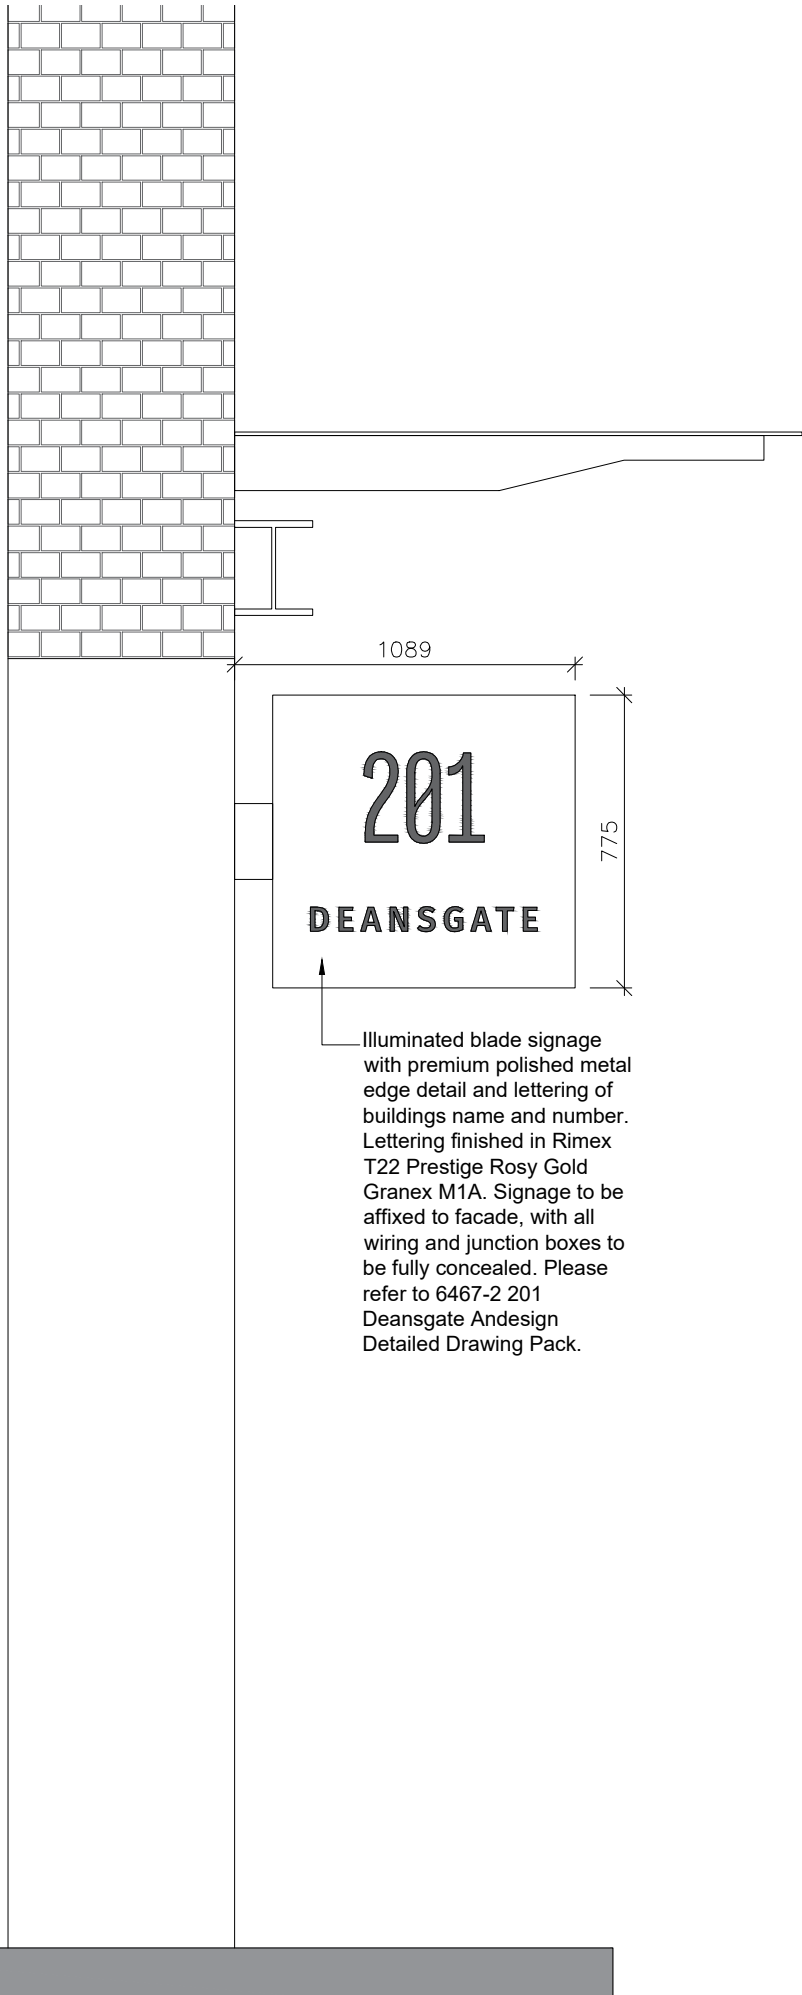

Proposed Elevation B - Signage Locations
1:20

NOTE:
Please do not undertake any works based on measured or figured dimensions indicated. Plans are indicative of design intent only and are not based upon confirmed survey data. Please conduct a measured survey prior to any commencement of works and notify SID immediately of any variations in size or layout that would cause deviation from the design intent. Specialist signage subcontractor to fully develop detailed signage construction drawings for SID and client approval

Client Logo:



Rev:	Details:	By:	Date:
T1	Tender Issue	KB	28.07.20
C1	Updated annotation for planning application	ELT	03.02.21
C2	Updated in line with specialist signage subcontractor detailed design	KB	21.06.21
C3	Updated in line with planning comments (depth now 40mm)	JW	1.10.21

Client: Aviva			
Project: 201 Deansgate			
Drawing Title: Proposed External Signage Elevations			
Project Number: 20002	Drawing Number: (90)201	Revision: C3	
Scale: As Indicated @ A1	Drawn By: ELT	Issue: Construction	

SPACE INVADER

Email: info@spaceinvaderdesign.co.uk
Web: www.spaceinvaderdesign.co.uk