
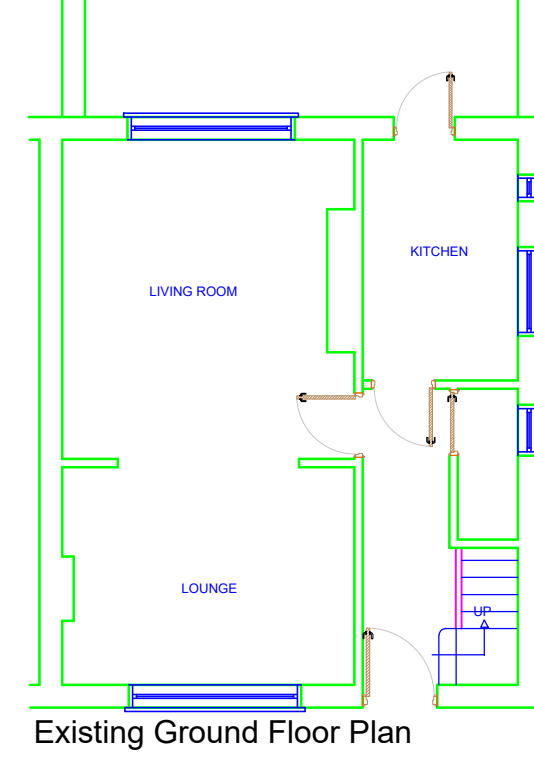
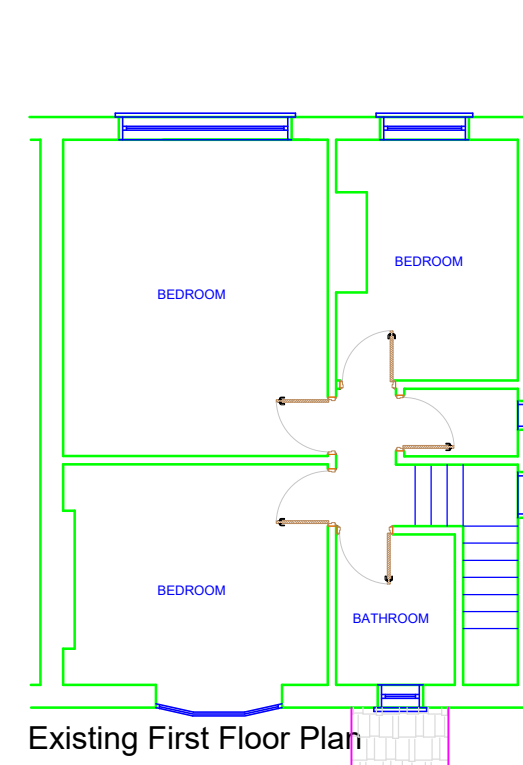
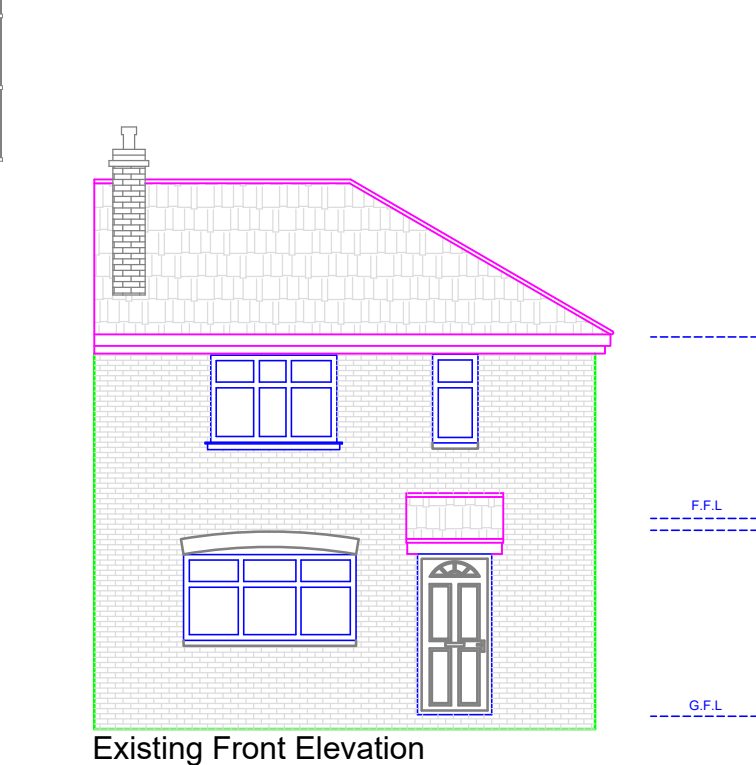
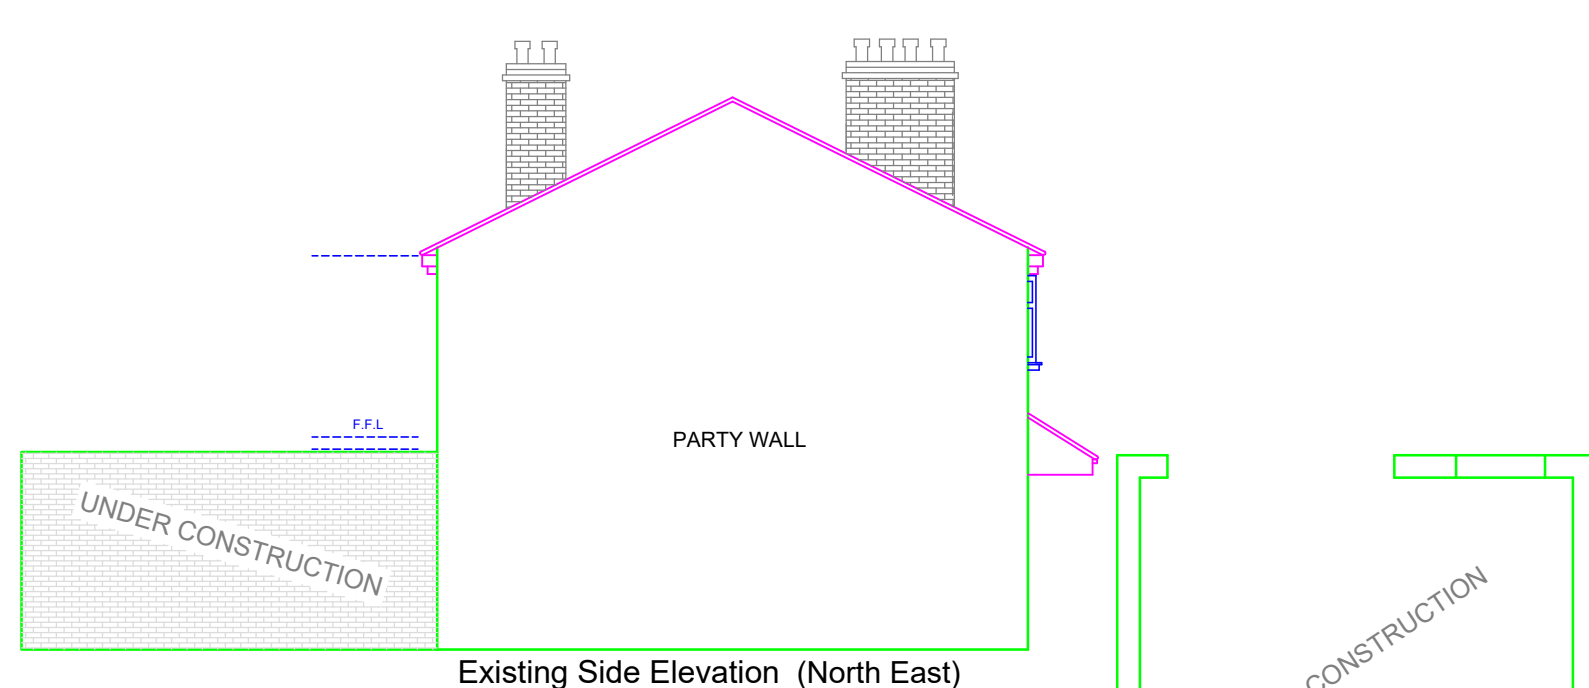
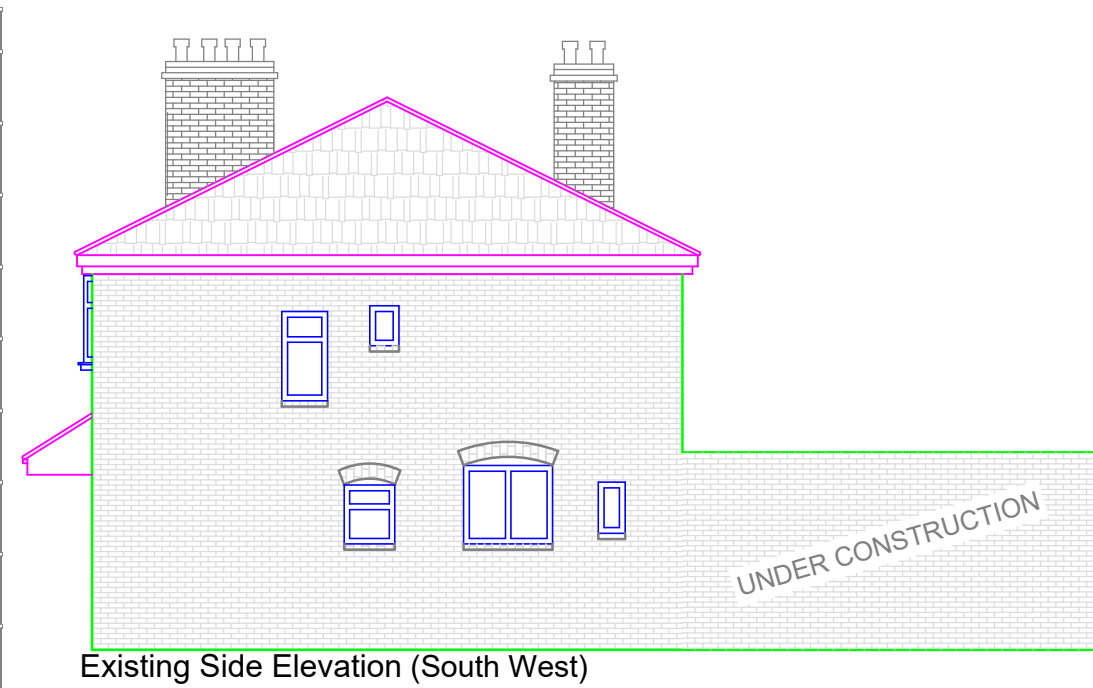


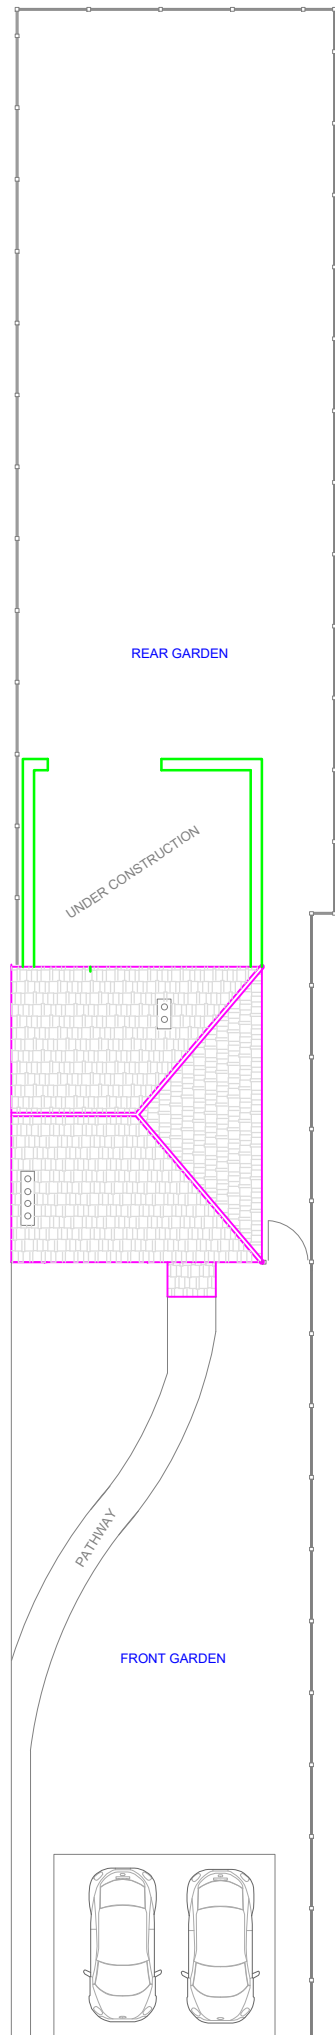

I Planning Services email: ipsuk@live.co.uk		6b Cook Street, Bury, Lancashire, BL9 0RP, 0161 8717405	
Existing Floor plans and Elevations of 18 Cranford Avenue, Manchester, M20 6EH			
Scale :1 : 100 on A3		All Dimensions in Meters	
Ref: IPS/R/18/M20 6EH		Date : 08/10/2020	
SHT 1 of 2		Existing	