



- Notes :
1. This drawing should not be scaled, figured dimensions only to be taken
 2. should any discrepancies be found with this drawing, please inform this office.
 3. Copyright of this drawing is owned by JM Architects.

Structural information indicative only. To be confirmed by Structural Engineer.

 

Dimensions to be site checked

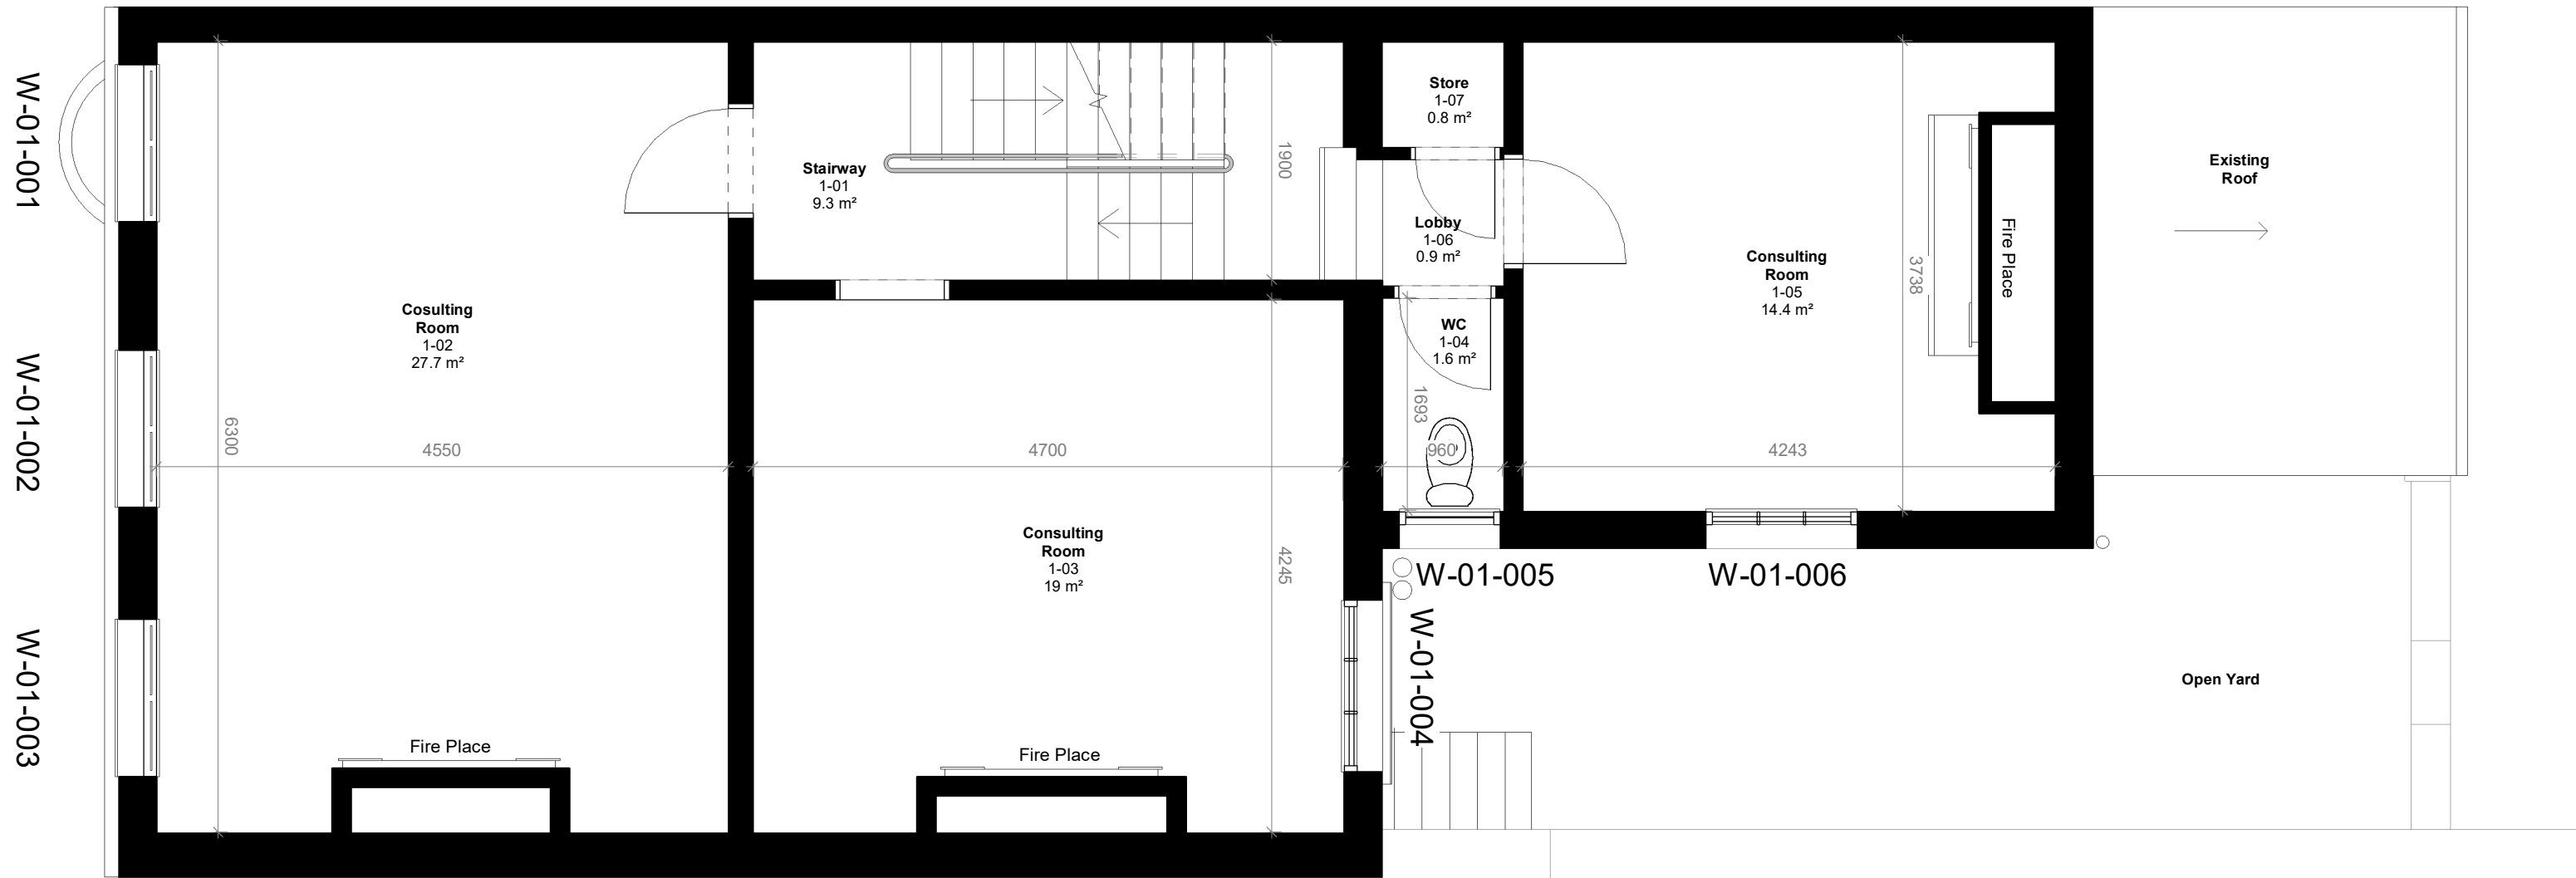

P06 Existing elements to be retained	2022.01.18	OV	APR
P05 Issued for information	2021.09.24	PW	AR
P04 Issued for information	2021.09.09	PW	AR
P03 Issued for comments	2021.07.01	EH	AR
P02 Floor plans amended	2021.03.08	PW	AR
P01 Issued for information	2021.03.08	PW	AR
REV. DESCRIPTION	DATE	DRN BY	CKD BY

Project	17 St. John Street
Title	Existing First Floor Plan
Client	Zerum

Purpose : For Comments		Scale : 1 : 50@A3	JMA Project Number : 6849	
Drawing Number			Status	Revision
Project - Originator - Volume - Level - Type - Role - Class - Number 6849-JMA-01-01-DR-A-00-0001			S2	P06

jmarchitects

3a, 54 Princess Street
Manchester
M1 6HS
0161 200 6300

man@jmachitects.net
www.jmachitects.net