



All dimensions are to be checked on site. This drawing shall not be scaled to ascertain dimensions.

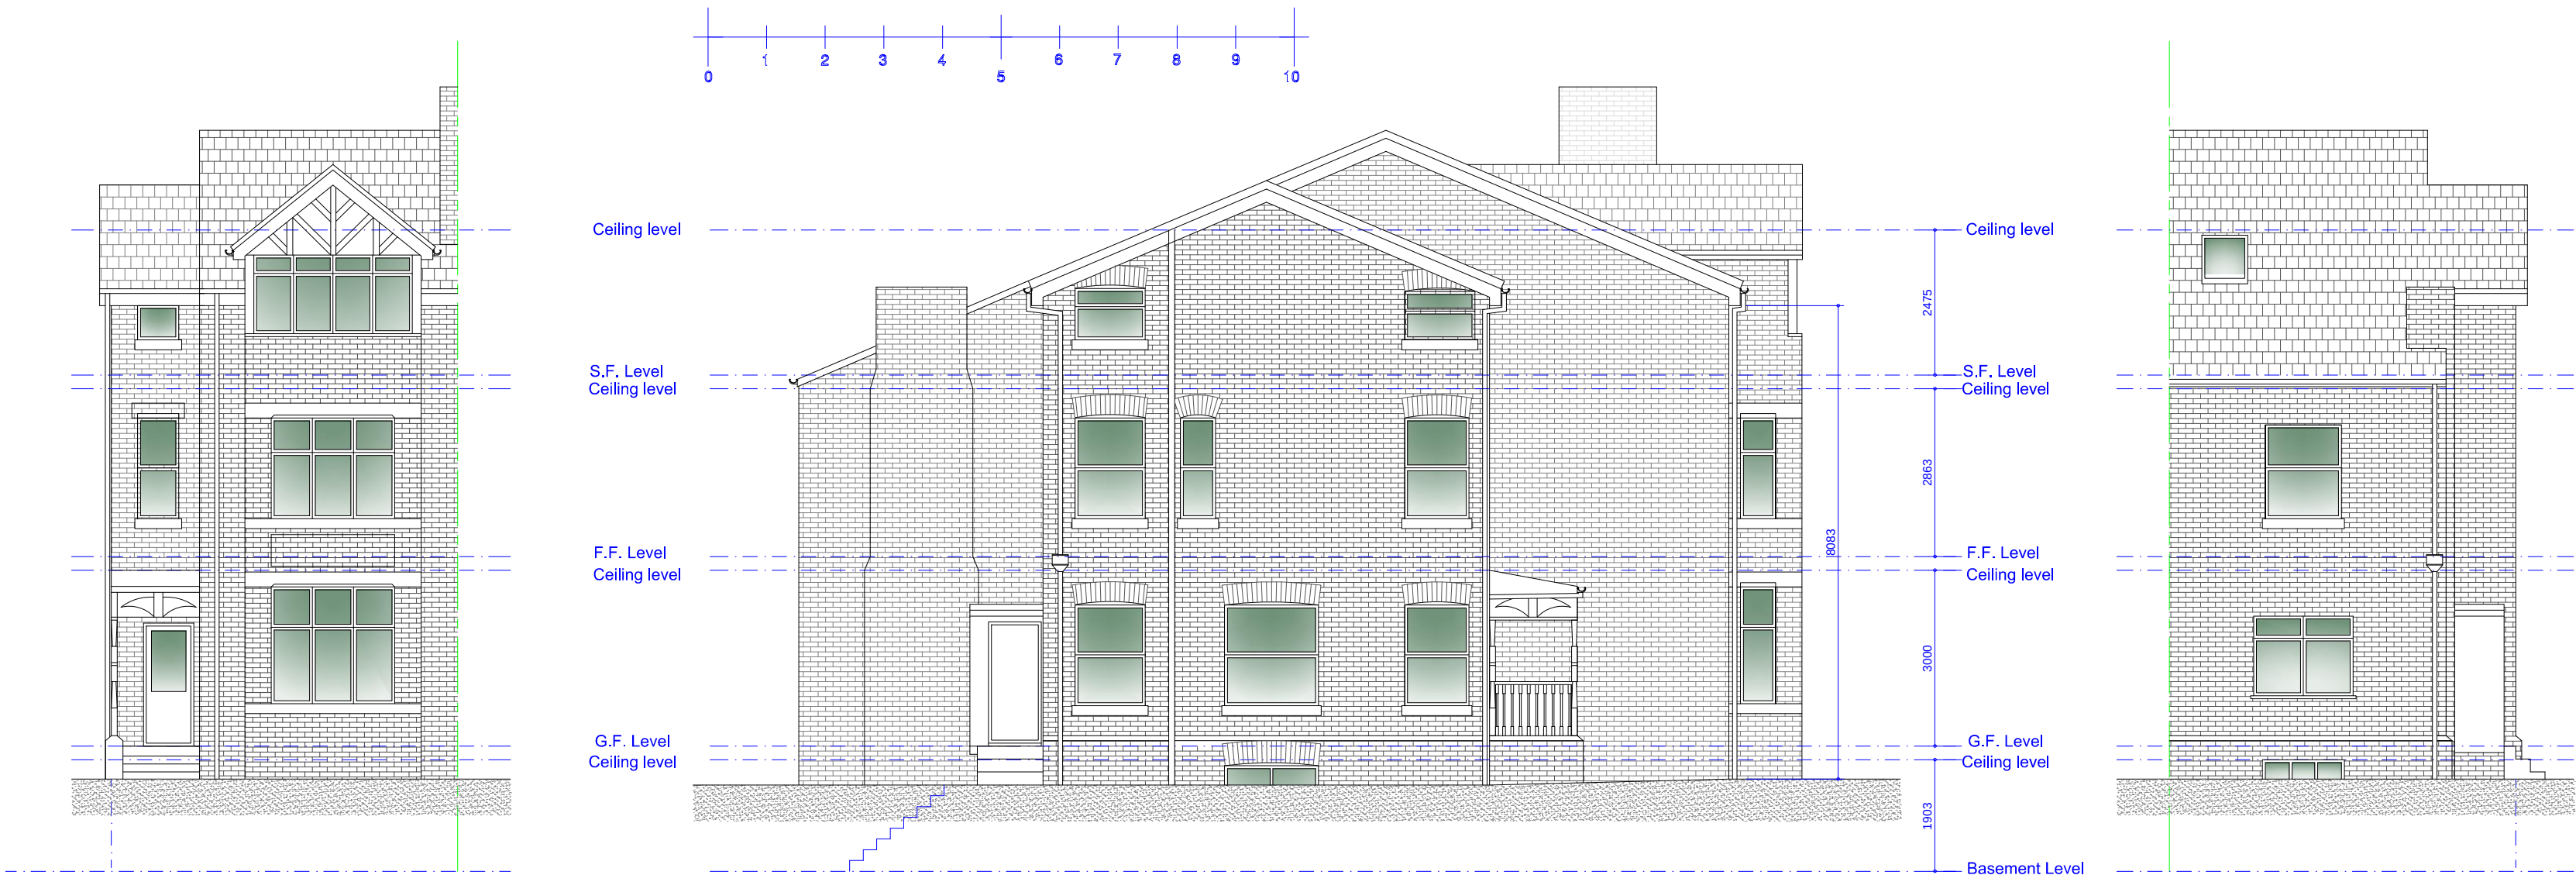

Existing Front Elevation
Scale 1:100

Existing Side Elevation
Scale 1:100

Existing Rear Elevation
Scale 1:100

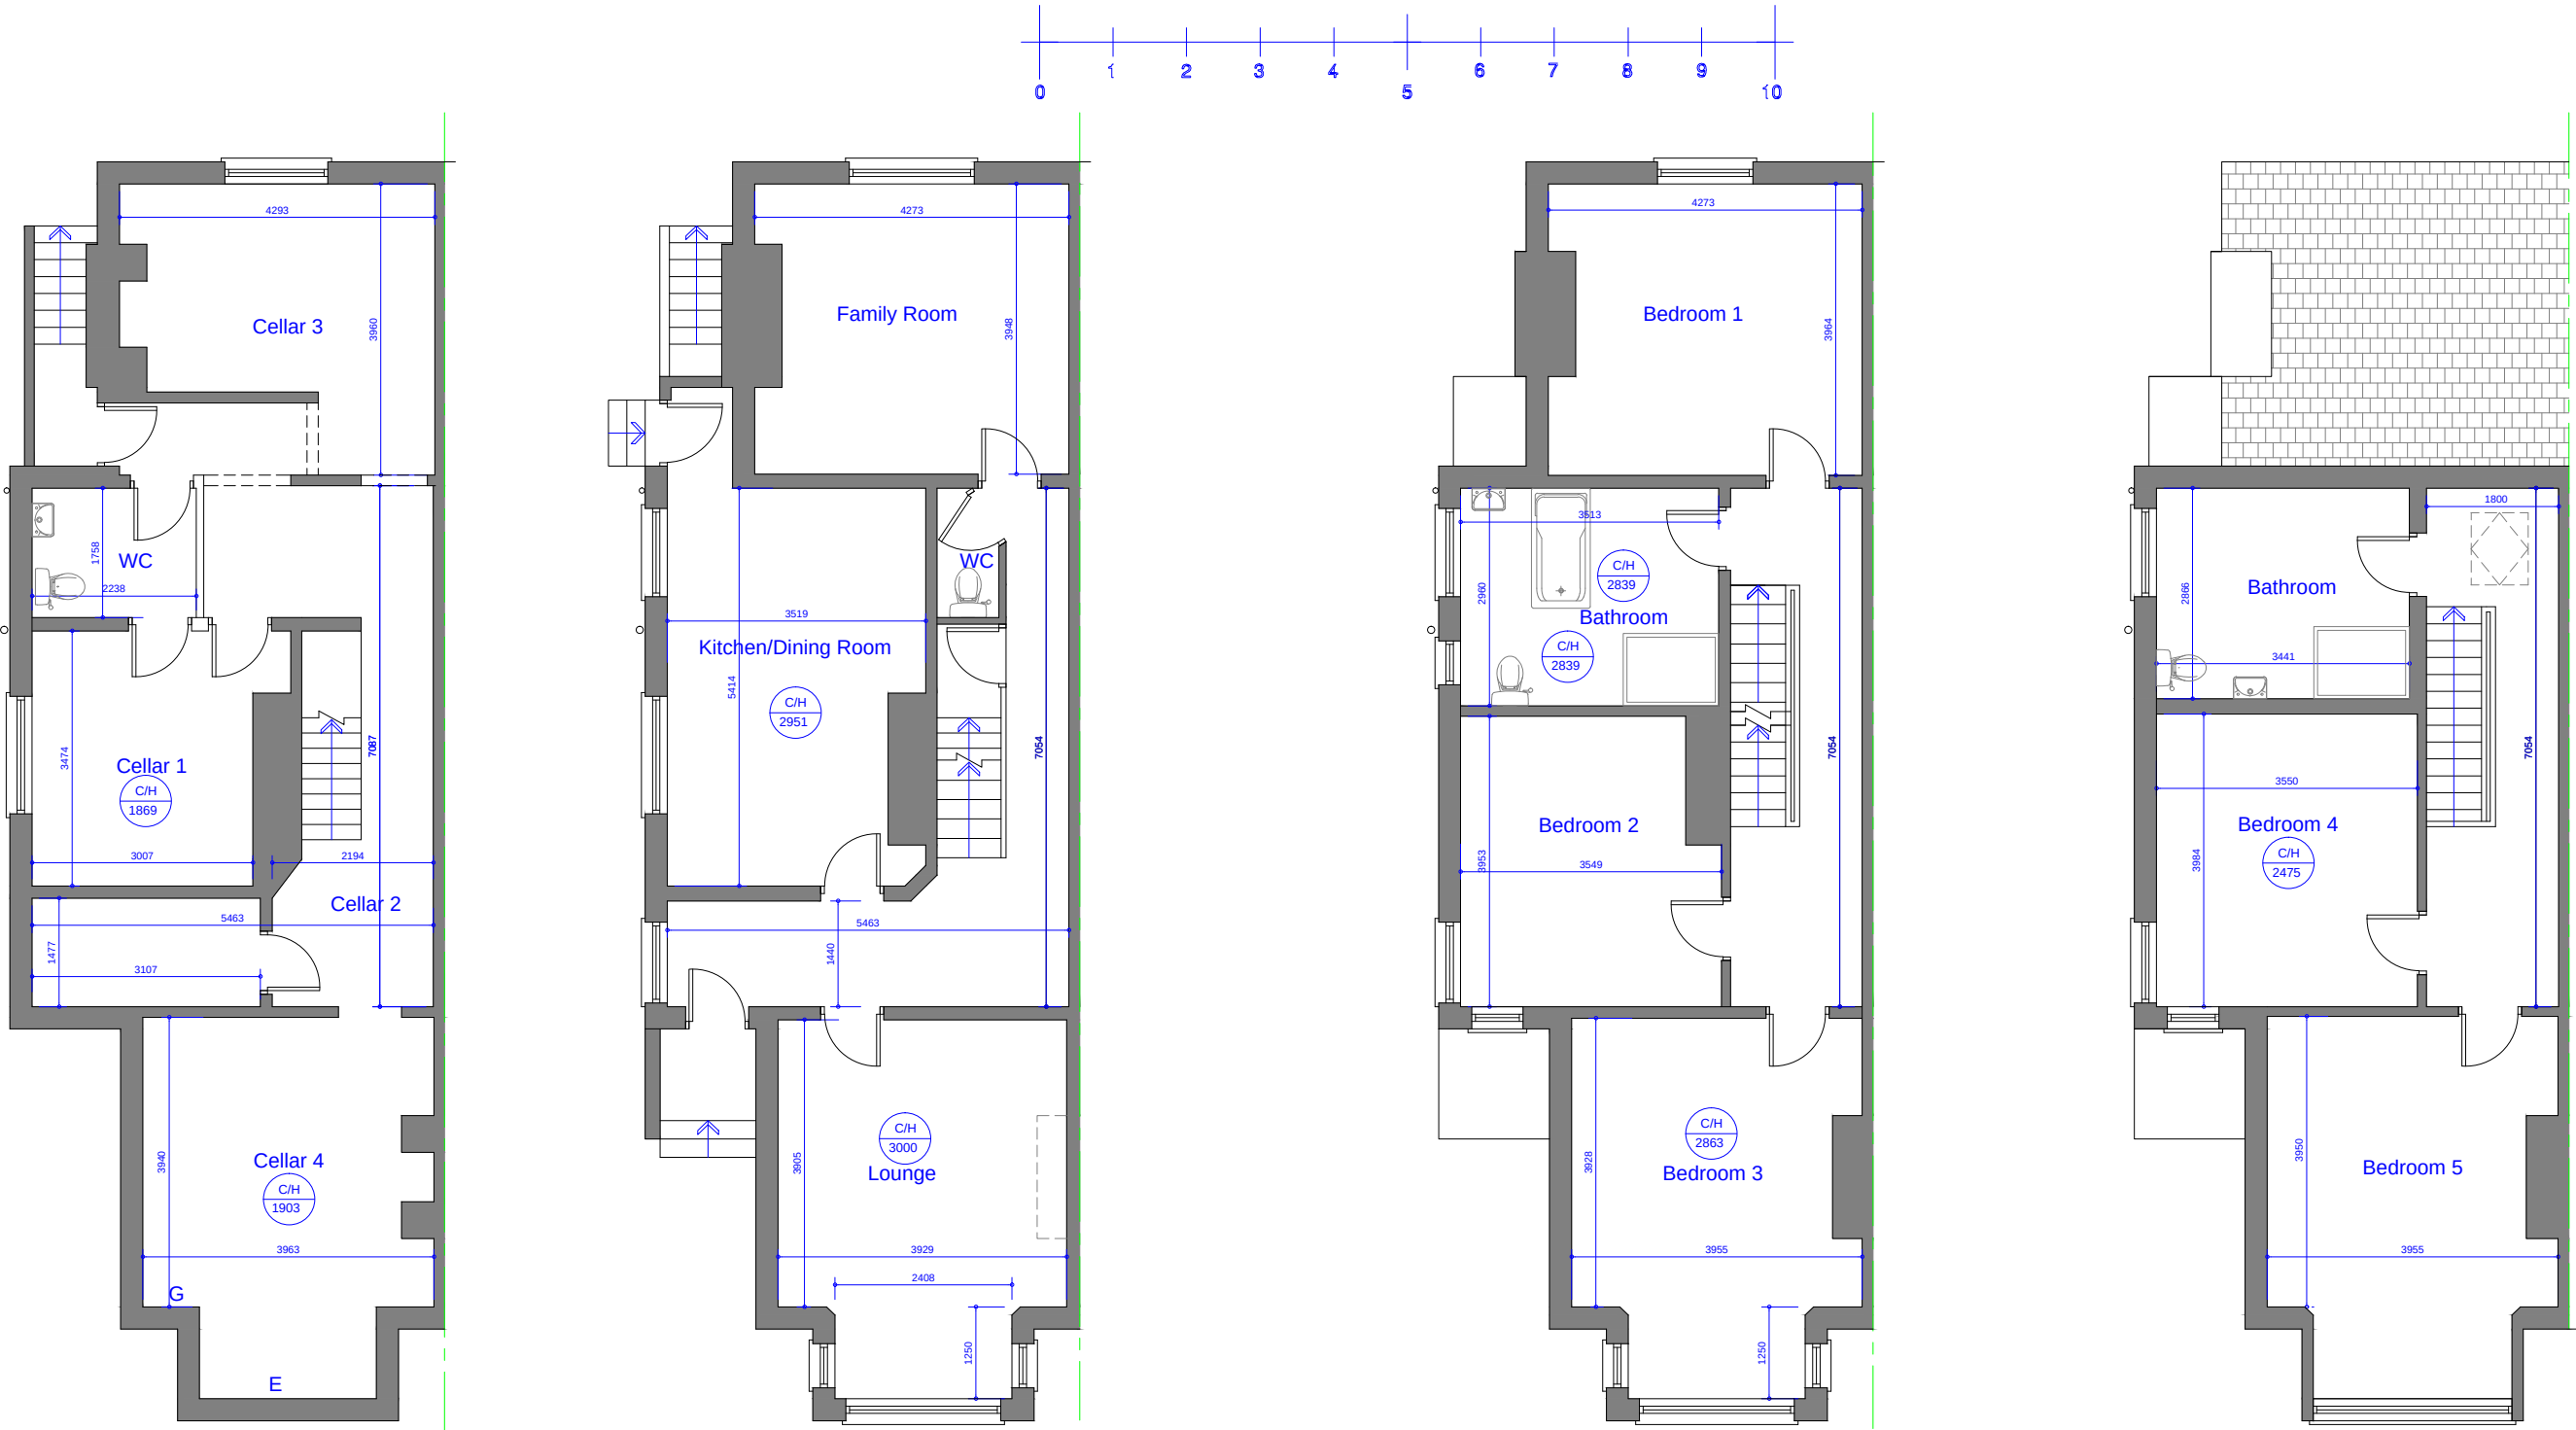

Existing Basement Floor Plan
Scale 1:100

Existing Ground Floor Plan
Scale 1:100

Existing First Floor Plan
Scale 1:100

Existing Second Floor Plan
Scale 1:100

Rev	Date	Description
Issued For : INFORMATION PURPOSES ONLY		
Client		
Mr. Wei Liu		

Project
545 Barlow Moor Rd, Chorlton-cum-Hardy,
Manchester M21 8AN.
Proposed change of use from 1 doemstic
dwelling to 5 self contained flats

Scheme - Drawing Title
Existing Floor plans and Elevations.

01	Date	20.01.22
Drawing No.	Revision	Scale
		1:100 @A2



JK Technical Services (NW) Ltd
Tel: 0161 728 5730
Mob: 07741175755
www.jktechservs.co.uk