
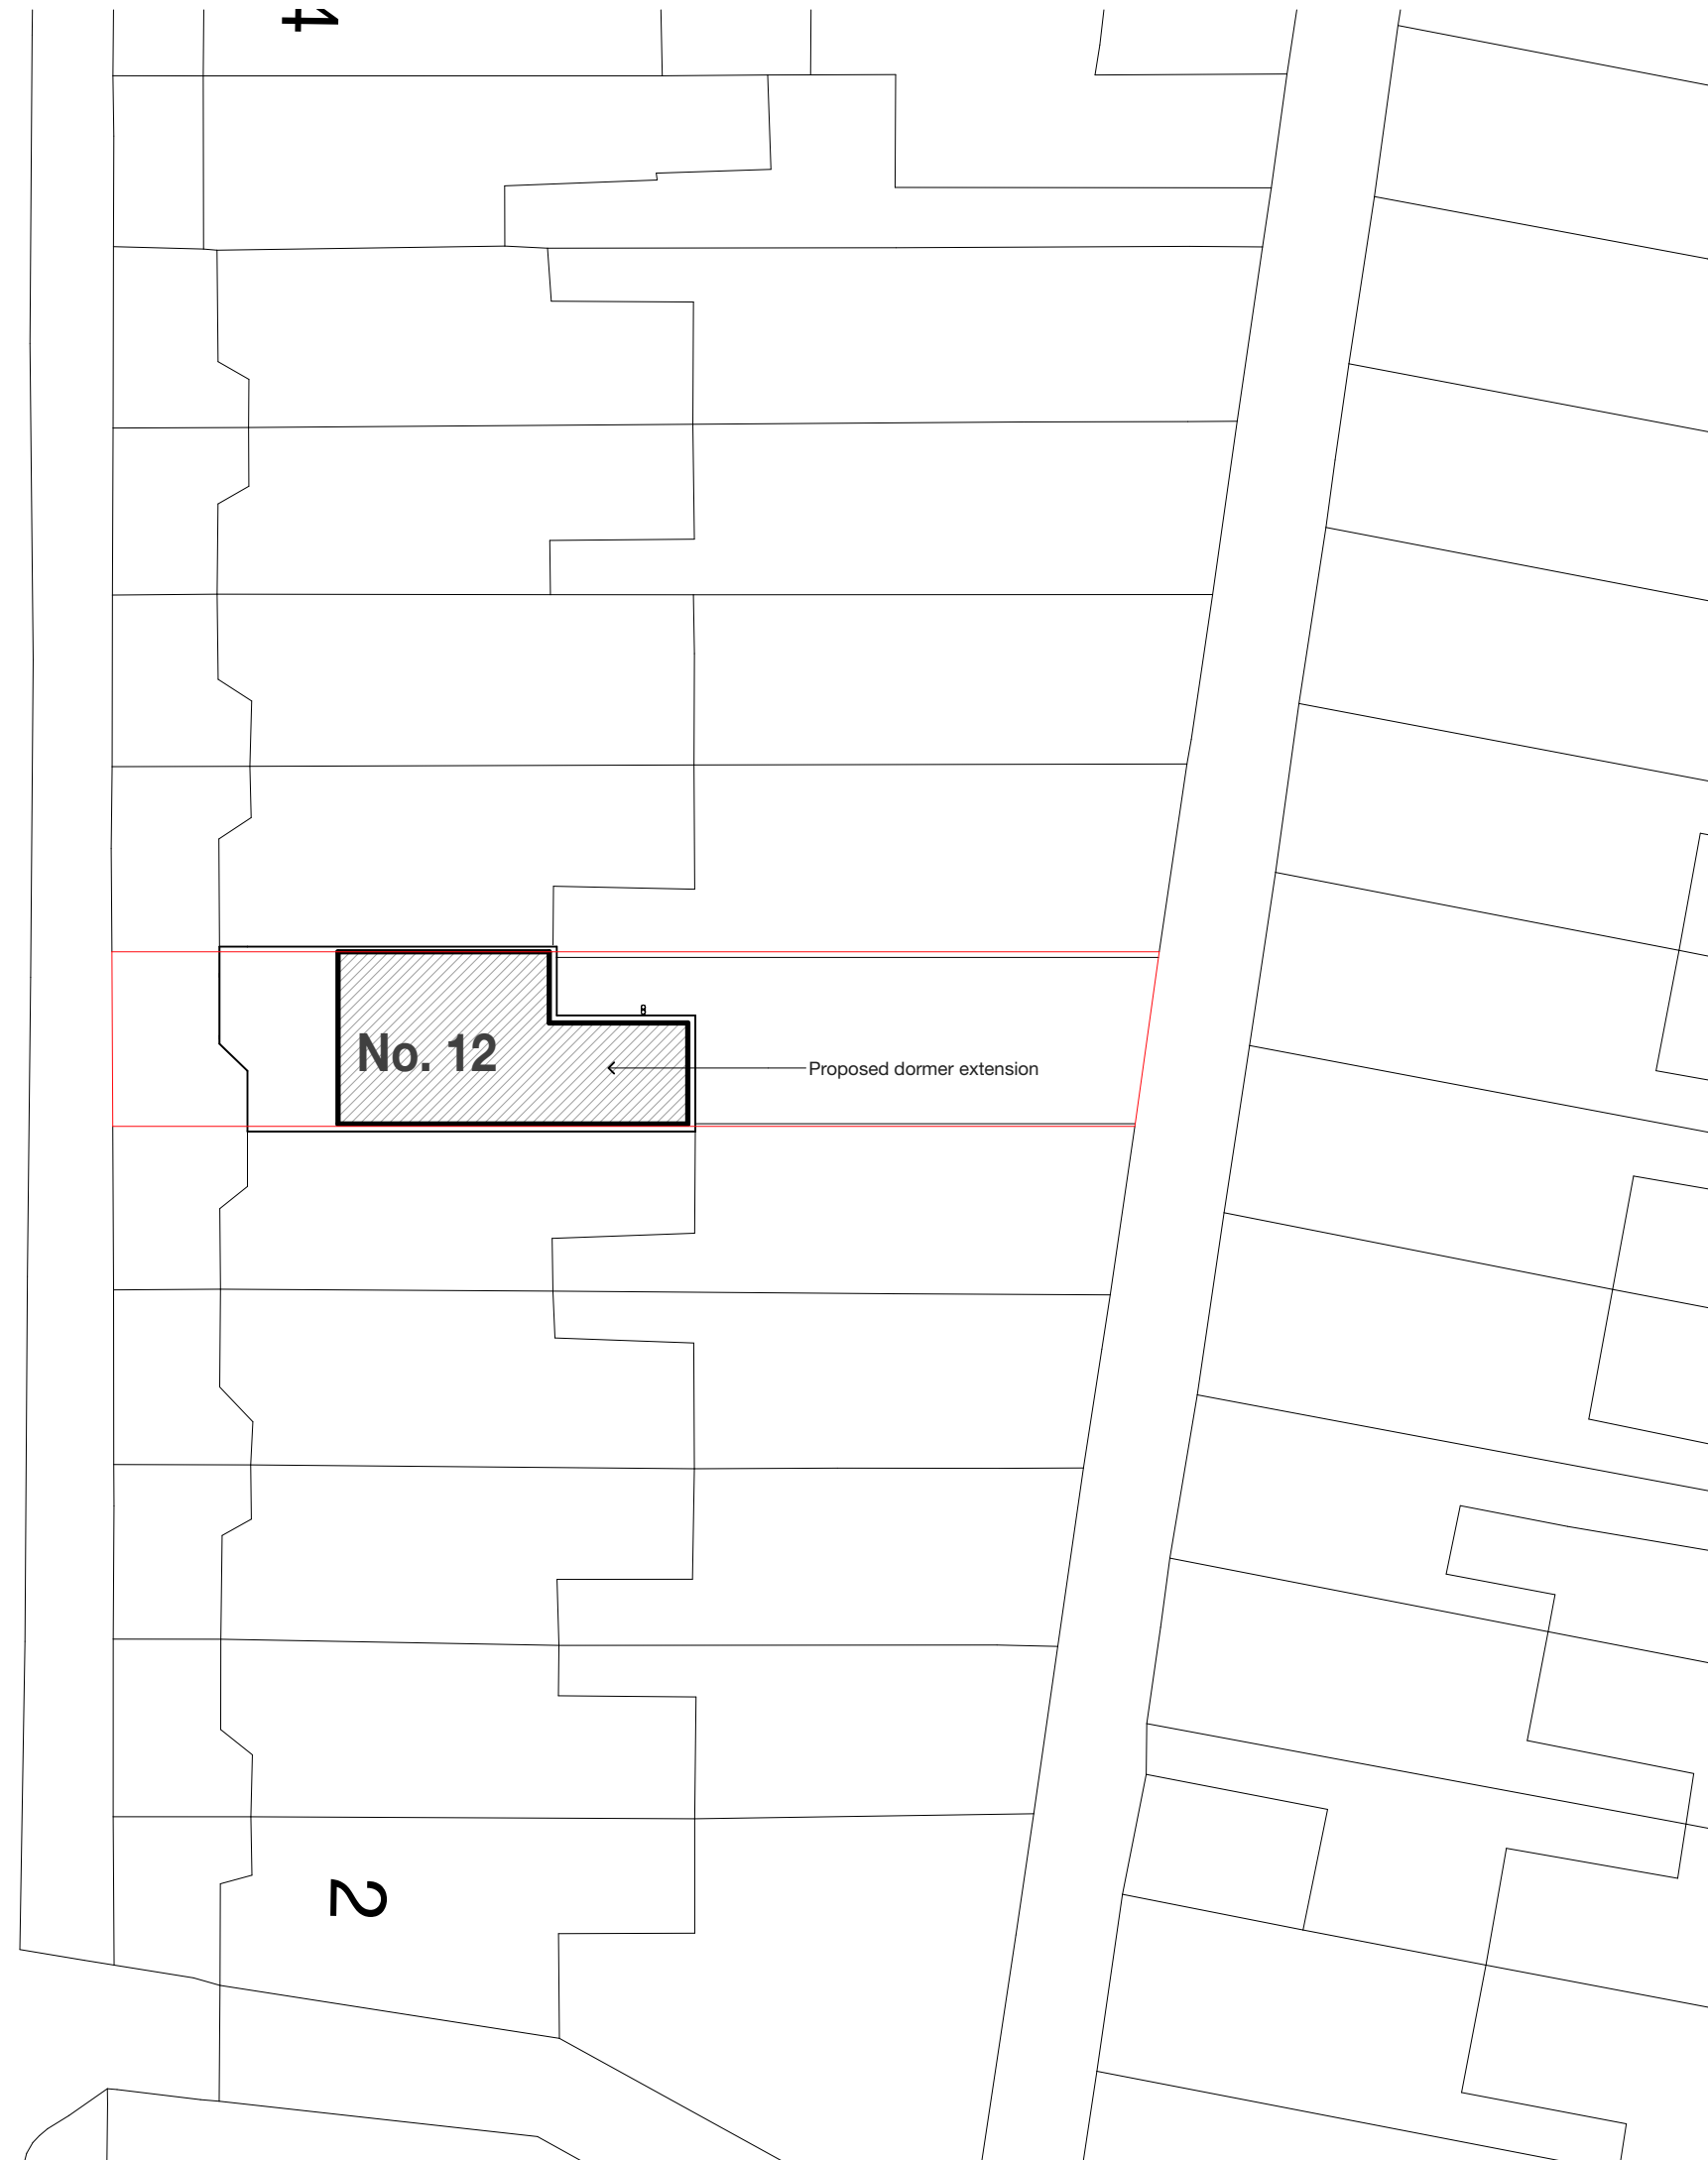
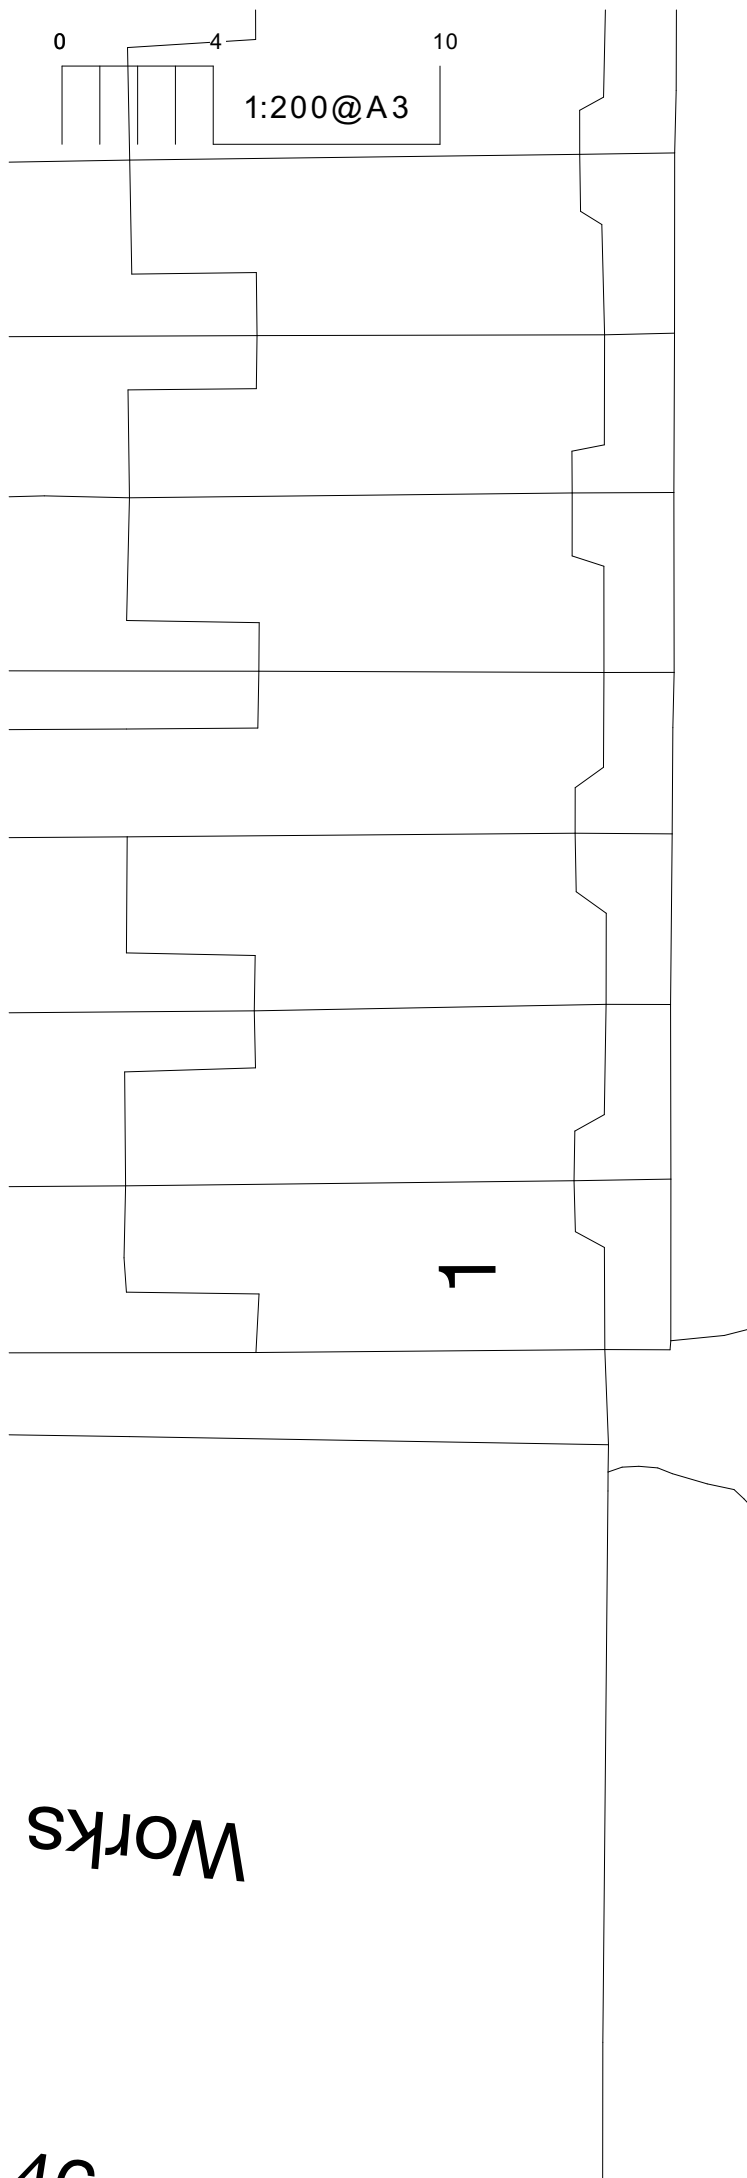


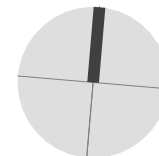

NOTES

These drawings are for the purpose of achieving town planning approval only.

Do not scale this drawing. All dimensions are to be verified on site and any discrepancies reported before commencement of any work.

[illegible]

flocc

Flocc Studio Ltd.

**Studio 157 Harcourt Street
Reddish SK56UP**

07940 123 631
tommy@flocstudio.co.uk

Client

Christopher Thompson & Nancy Bennett

Project Description

**12 Gordon Avenue,
Levenshulme**

Project Number **GOR012**

Drawing Title


Site Plan - Proposed

Drawing Number

Scale

TP2.2


1:200 @ A3

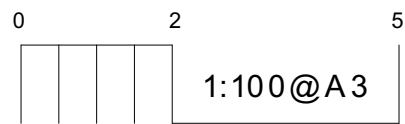



NOTES

These drawings are for the purpose of achieving town planning approval only.

Do not scale this drawing. All dimensions are to be verified on site and any discrepancies reported before commencement of any work.

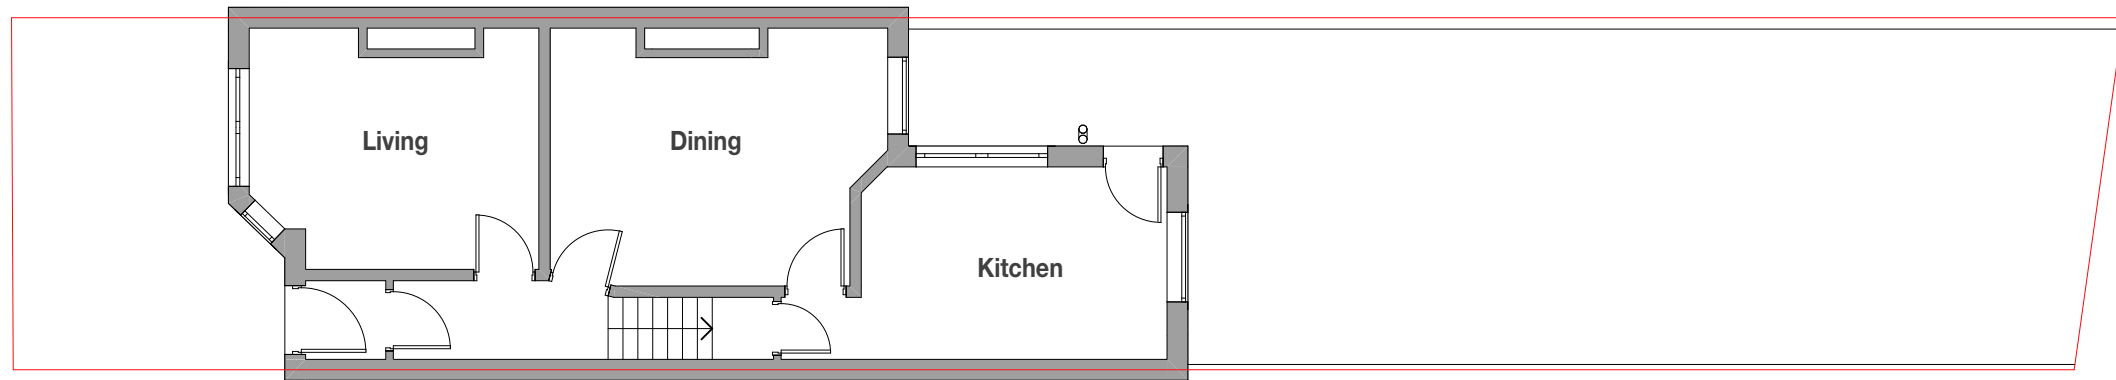

Existing - Ground Floor Plan

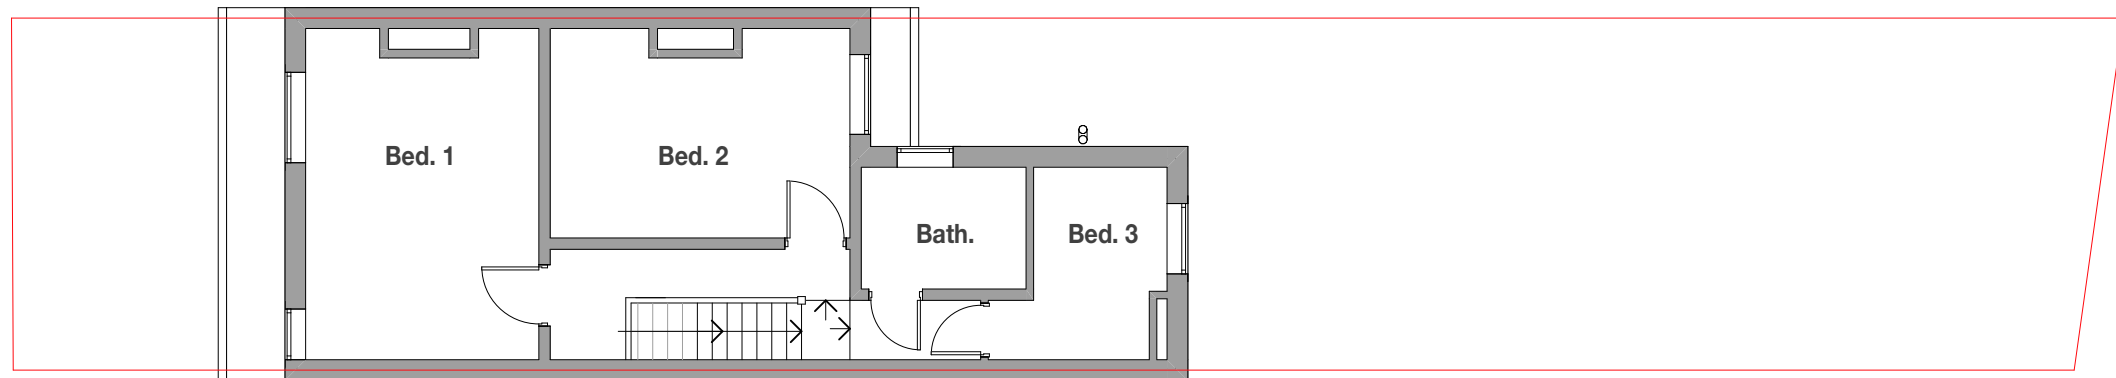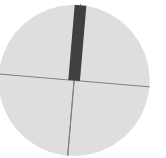

Existing - First Floor Plan

flocc

Flocc Studio Ltd.

**Studio 157 Harcourt Street
Reddish SK56UP**

07940 123 631
tommy@flocstudio.co.uk

Client

Christopher Thompson & Nancy Bennett

Project Description

**12 Gordon Avenue,
Levenshulme**

Project Number **GOR012**

Drawing Title


Plans - Existing

Drawing Number

scale

TP3.1

1:100 @ A3

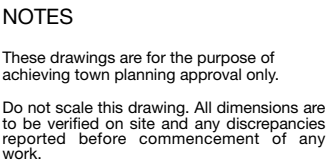

Flocc Studio Ltd.
Studio 157 Harcourt Street
Reddish SK56UP
07940 123 631
tommy@floccstudio.co.uk

Client

Christopher Thompson & Nancy Bennett

Project Description

**12 Gordon Avenue,
Levenshulme**

Project Number **GOR012**

Plans - Proposed


Drawing Number	Scale
----------------	-------

TP3.2 1:100 @ /


NOTES

These drawings are for the purpose of achieving town planning approval only.

Do not scale this drawing. All dimensions are to be verified on site and any discrepancies reported before commencement of any work.

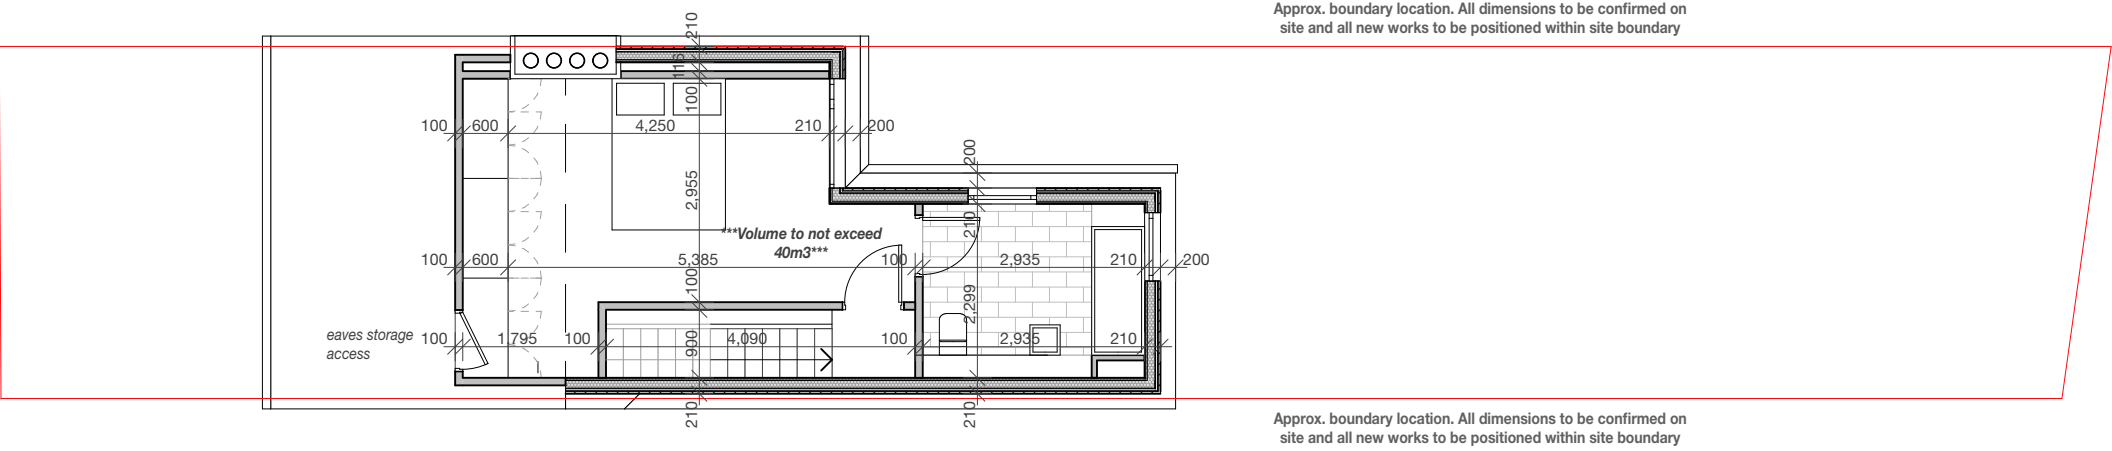


Proposed Loft Floor Plan

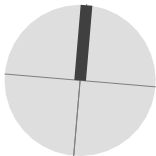

flocc


Flocc Studio Ltd.
Studio 157 Harcourt Street
Reddish SK56UP
07940 123 631
tommy@floccstudio.co.uk

Client	
Christopher Thompson & Nancy Bennett	
Project Description	
12 Gordon Avenue, Levenshulme	
Project Number	GOR012
Drawing Title	
Plans - Proposed	
Drawing Number	Scale
TP3.3	1:100 @ A3

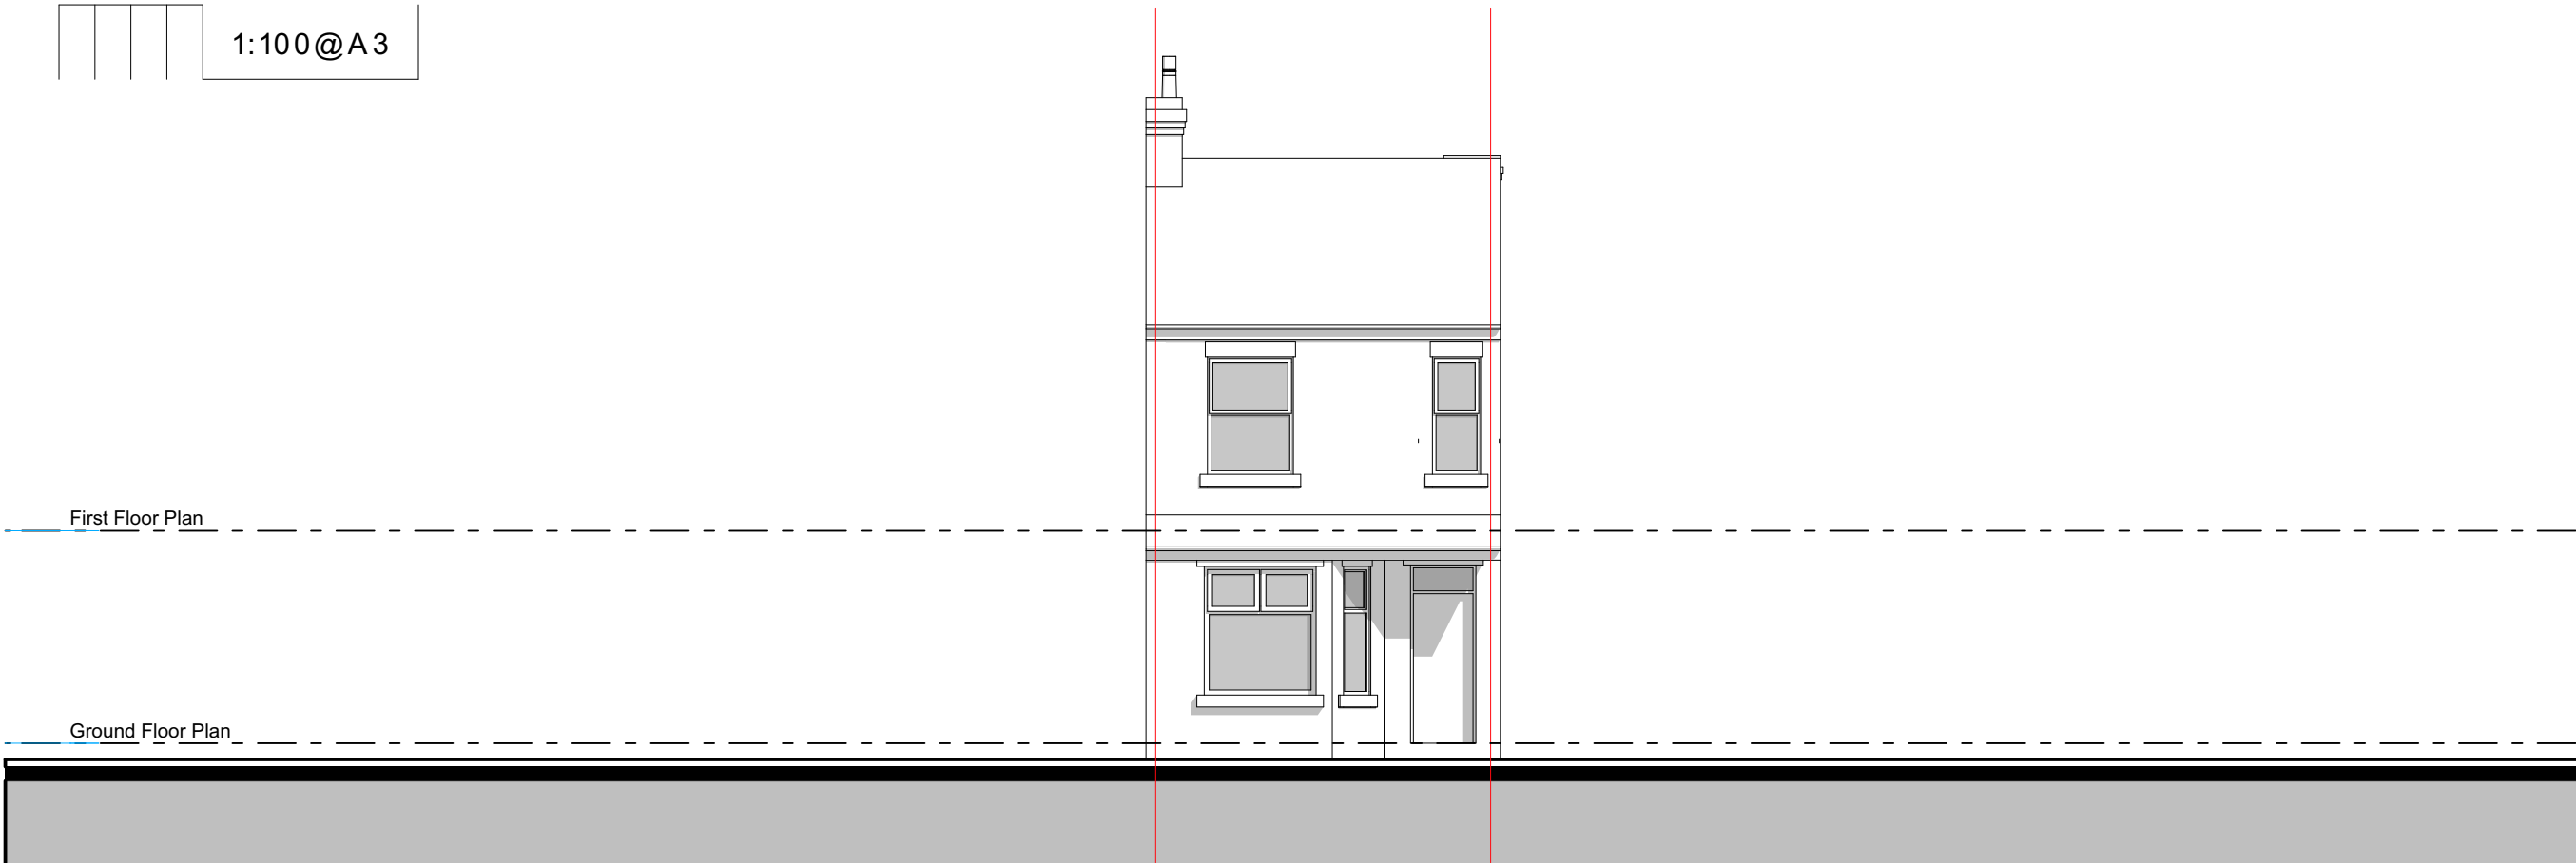[illegible]

Flocc Studio Ltd.
Studio 157 Harcourt Street
Reddish SK56UP
07940 123 631
tommy@floccstudio.co.uk

Project Description	
12 Gordon Avenue, Levenshulme	
Project Number	GOR012
Drawing Title	
Elevations - Existing	
Drawing Number	Scale
TP5.1	1:100 @ A

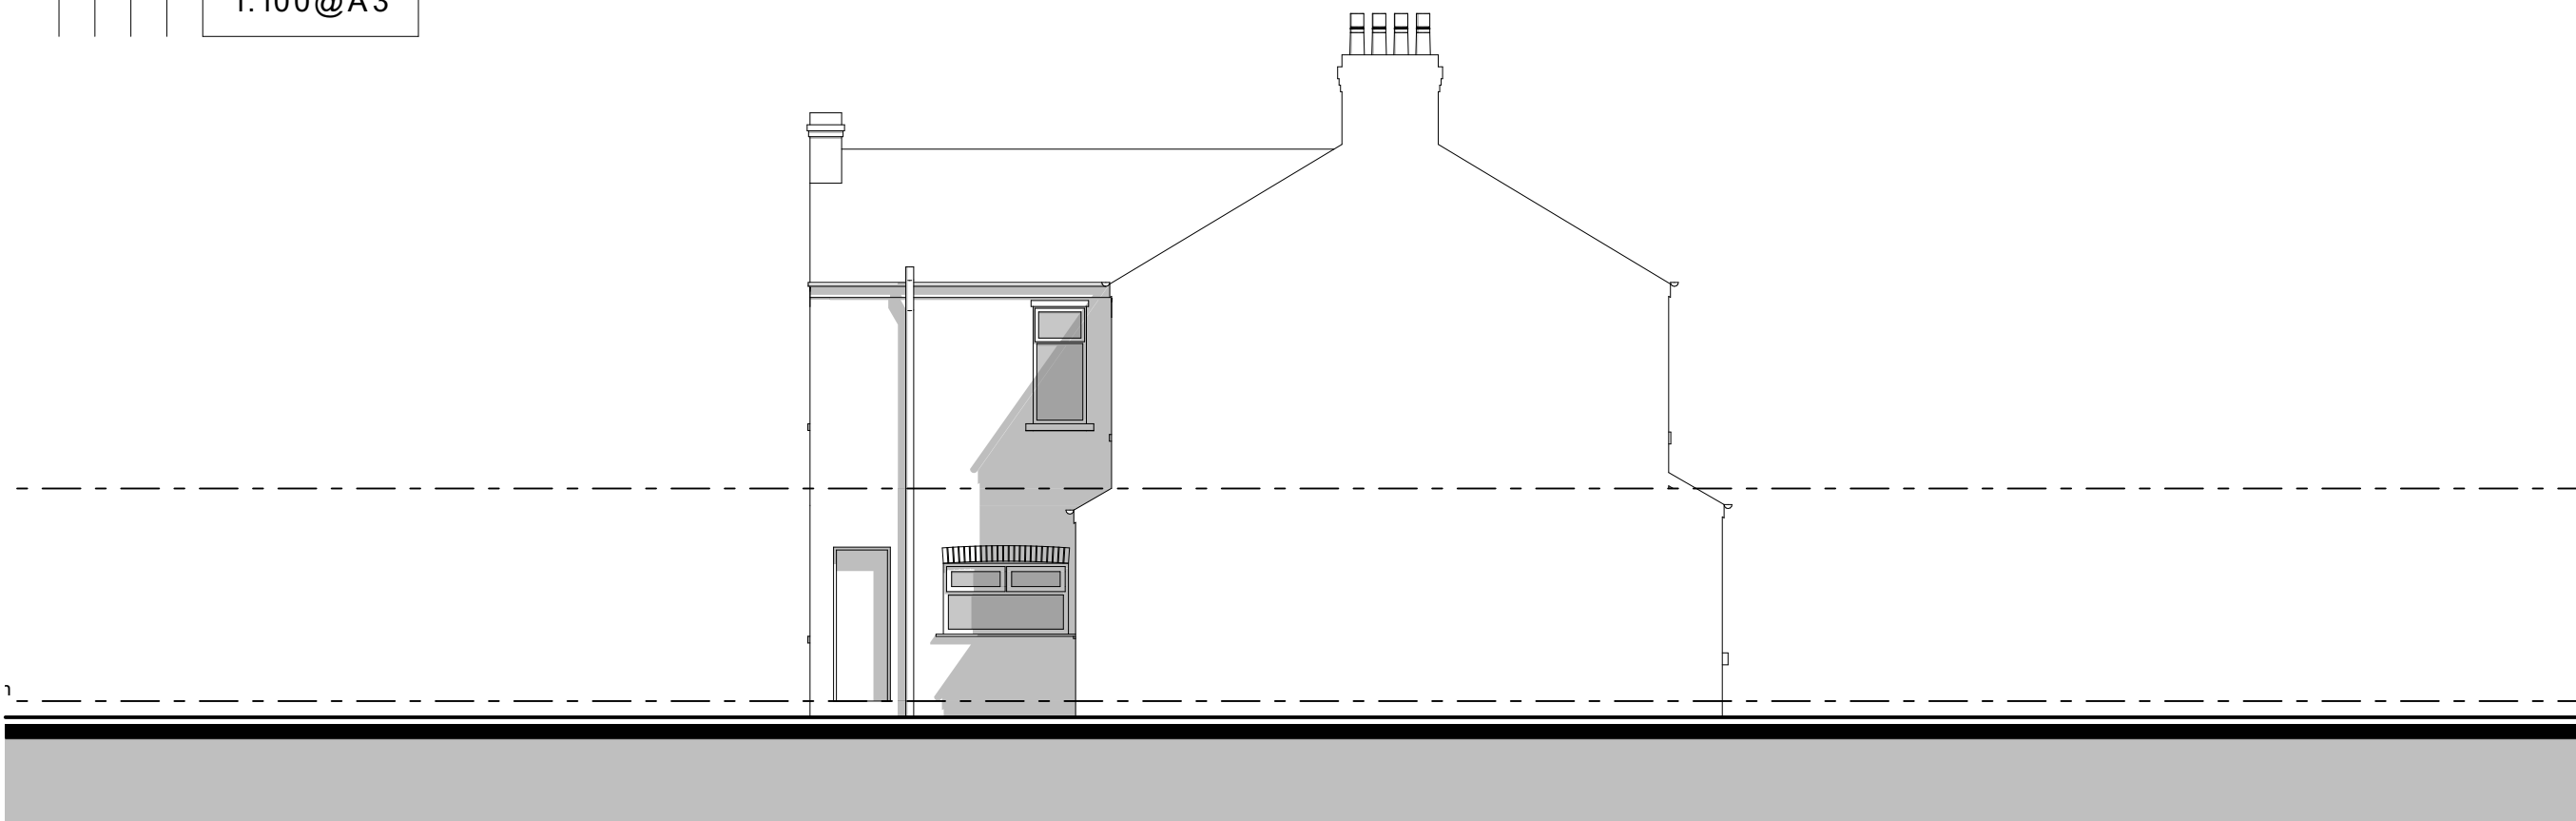

An architectural elevation drawing of a building facade. The drawing shows a gabled roof with a chimney on the left side. A dormer window is located on the right side of the roof. The building is shown in profile, with a dashed line indicating the ground level. The drawing is labeled "First Floor Plan" and "Ground Floor Plan" on the left side. The drawing is a black and white line drawing.

NOTES

These drawings are for the purpose of achieving town planning approval only.

Do not scale this drawing. All dimensions are to be verified on site and any discrepancies reported before commencement of any work.

[illegible]

Flocc Studio Ltd.
Studio 157 Harcourt Street
Reddish SK56UP
07940 123 631
tommy@floccstudio.co.uk

Client

Christopher Thompson & Nancy Bennett

**12 Gordon Avenue,
Levenshulme**


Project Number **GOR012**

Drawing Title


Elevations - Existing

Drawing Number	Scale
----------------	-------

TP5.2 1:100 @ /

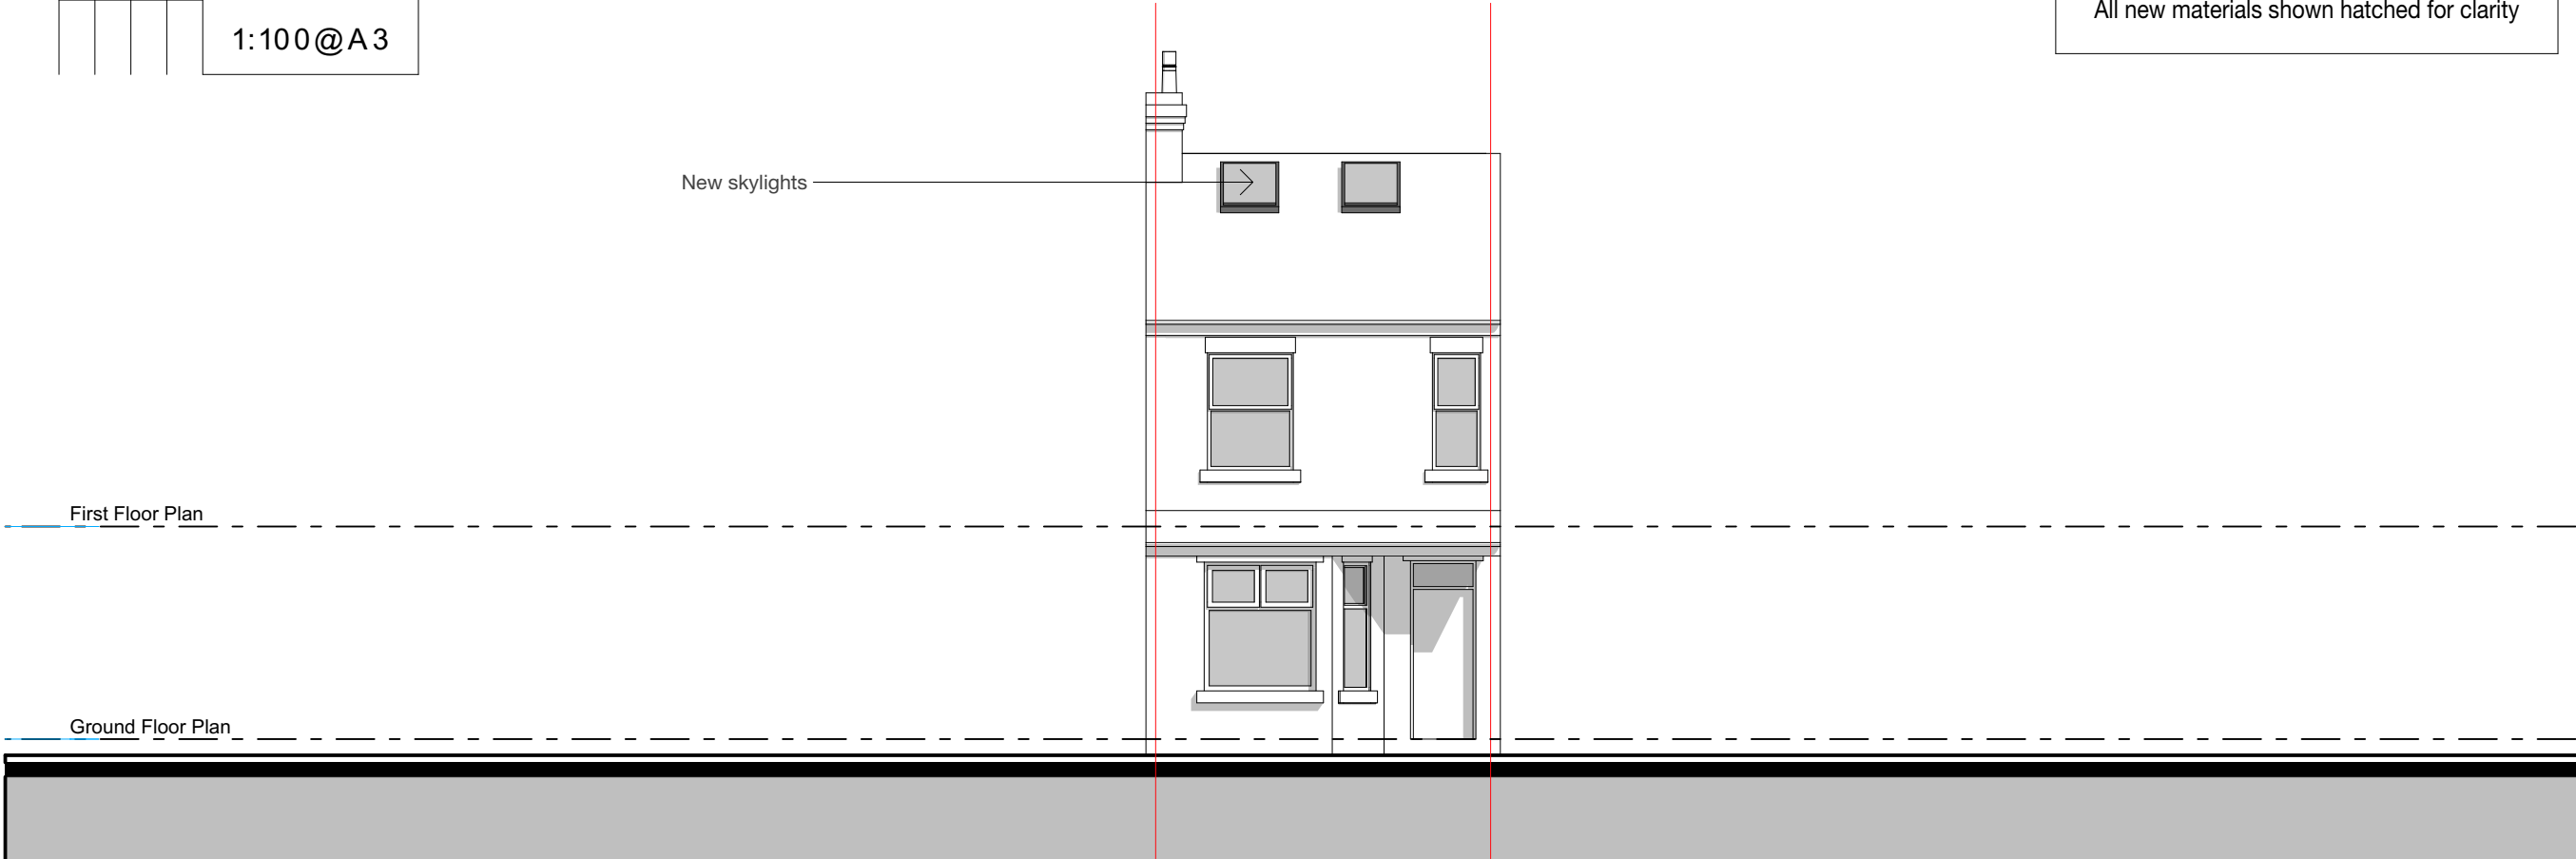

Proposed Front Elevation

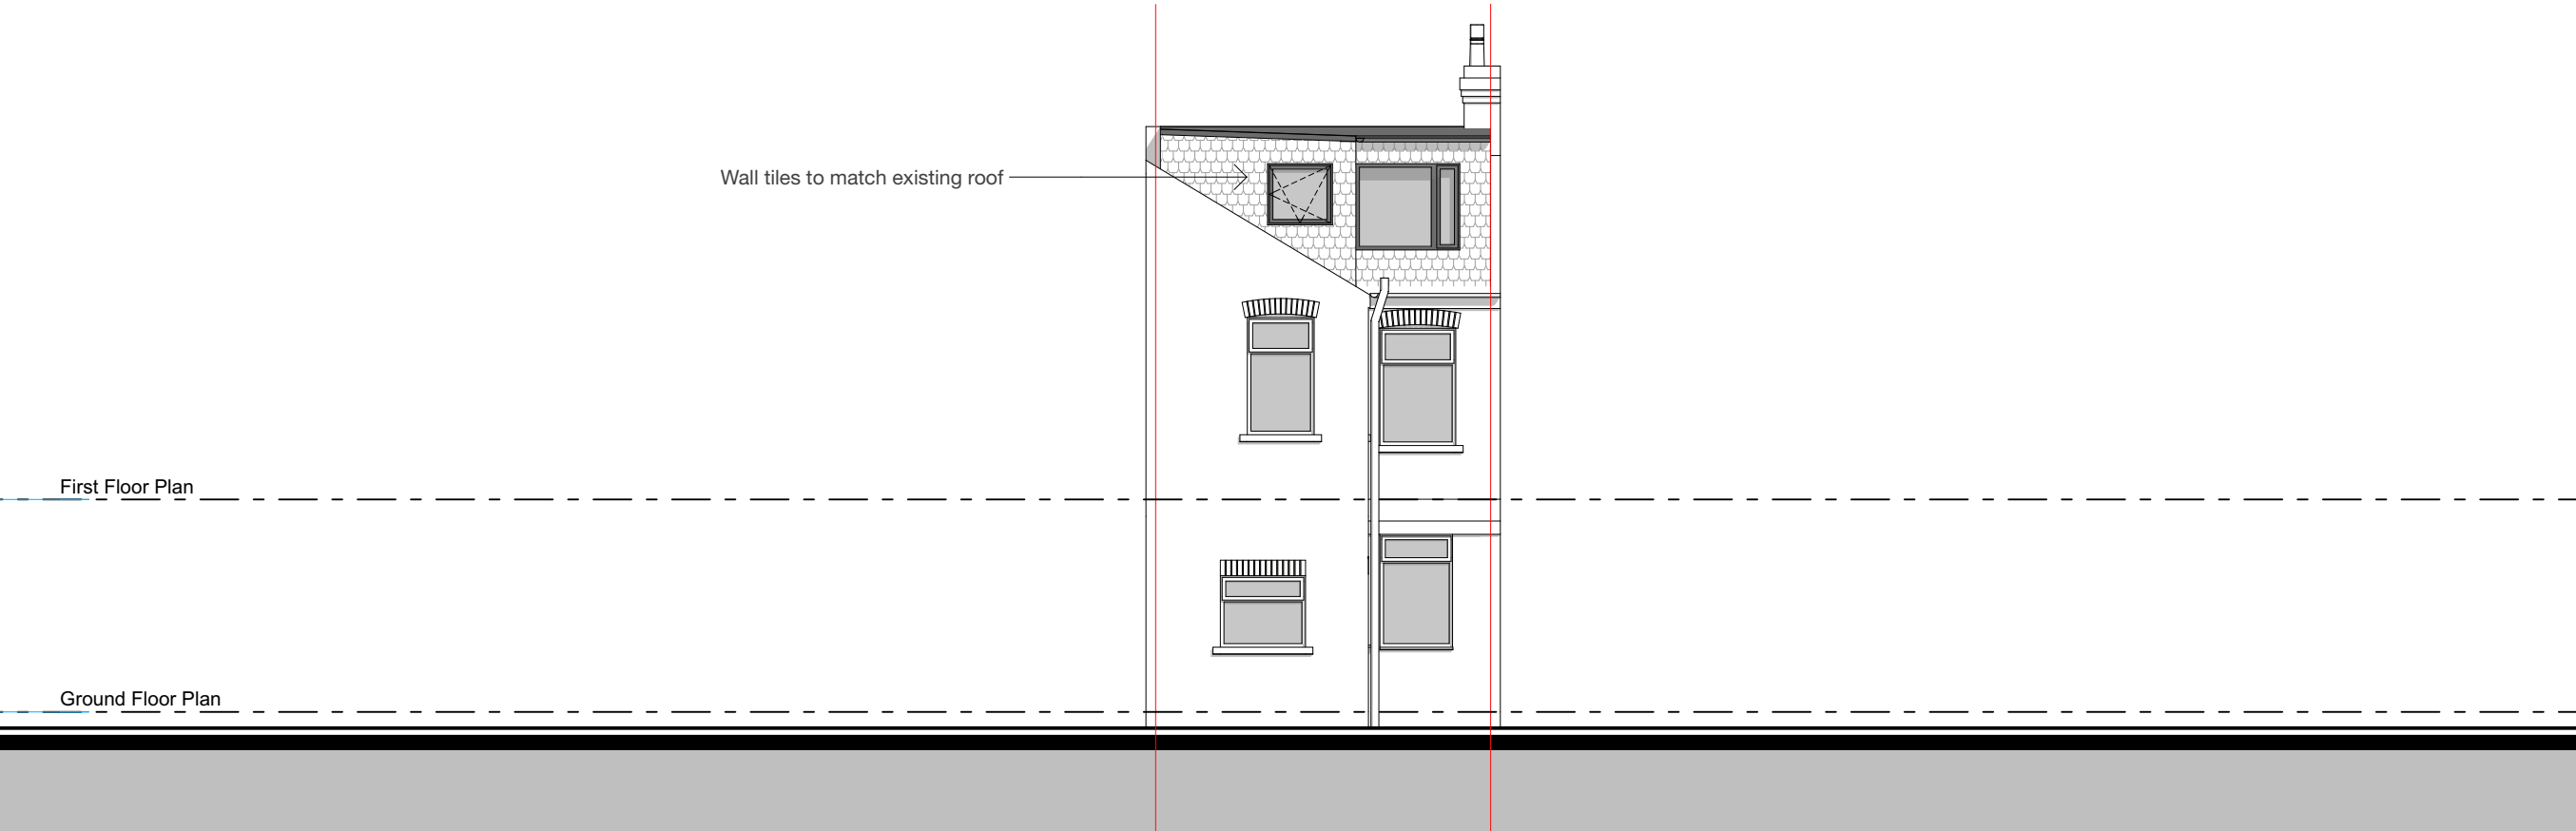

Proposed Rear Elevation

				1:200@A3
--	--	--	--	----------

NOTES

These drawings are for the purpose of achieving town planning approval only.

Do not scale this drawing. All dimensions are to be verified on site and any discrepancies reported before commencement of any work.

Wall tiles to match existing roof

[illegible]

First Floor Plan

Ground Floor Plan

Wall tiles to match existing roof

First Floor Plan

Ground Floor Plan

Wall tiles to match existing roof

floc

Flocc Studio Ltd.
Studio 157 Harcourt Street
Reddish SK56UP
07940 123 631
tommy@floccstudio.co.uk

Client

Christopher Thompson & Nancy Bennett

**12 Gordon Avenue,
Levenshulme**

Project Number **GOR012**

Drawing Title

Elevations - Proposed

Drawing Number	Scale
----------------	-------

TP5.4 1:100 @ A3