




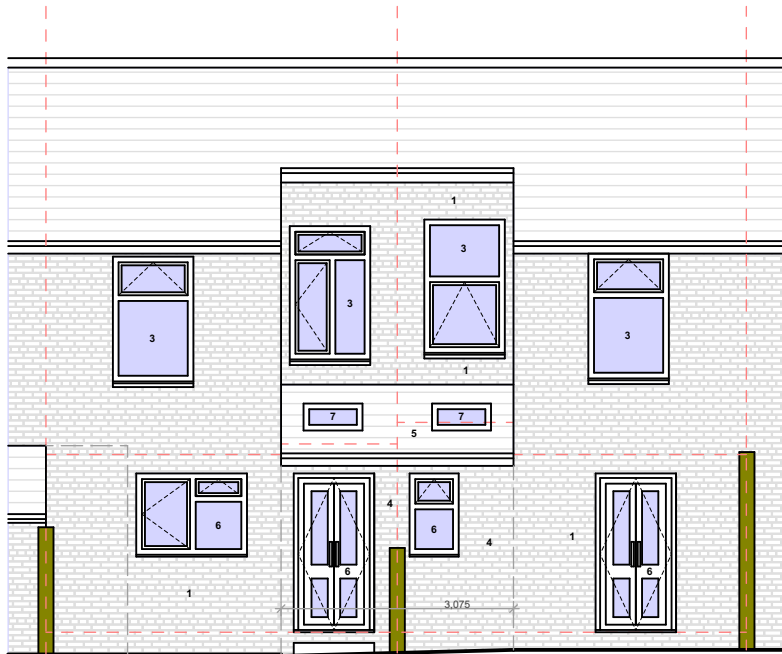

PROPOSED GA REAR ELEVATION

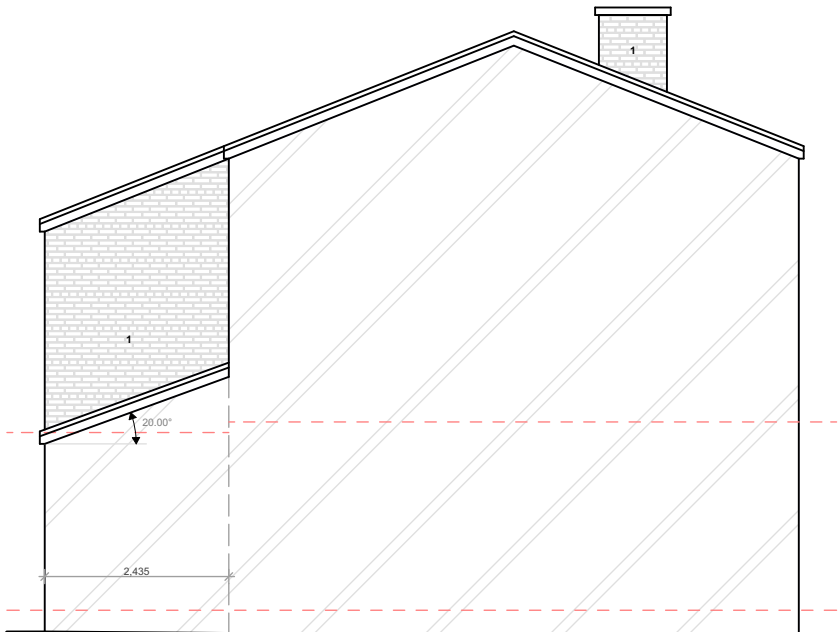

PROPOSED GA SIDE ELEVATION 1

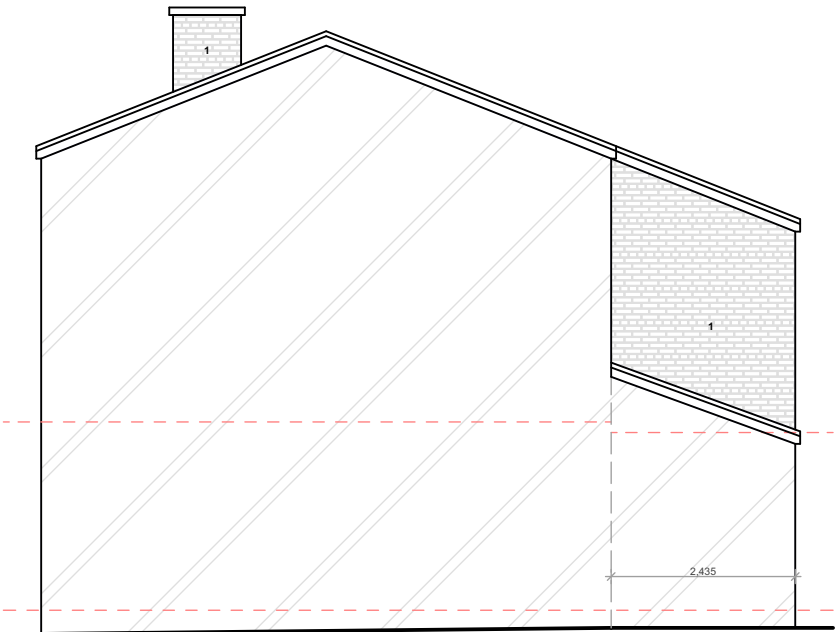


PROPOSED GA SIDE ELEVATION 2

notes


This drawing is subject to a detailed building and site survey, therefore no guarantee of its accuracy can be given. This drawing has been draughted in accordance with the clients design requirements. All areas are approximate and are subject to a detailed building and site survey and further design development. All dimensions should be checked prior to commencement of construction on site. Measurements should not be taken off the drawing.

All dimensions shown are in millimetres (mm).

1. Existing facing brickwork
2. Existing slate roof tiles
3. Existing uPVC door/window
4. Proposed facing brickwork
5. Proposed plain grey roof tiles
6. Proposed uPVC door/window
7. Proposed skylight

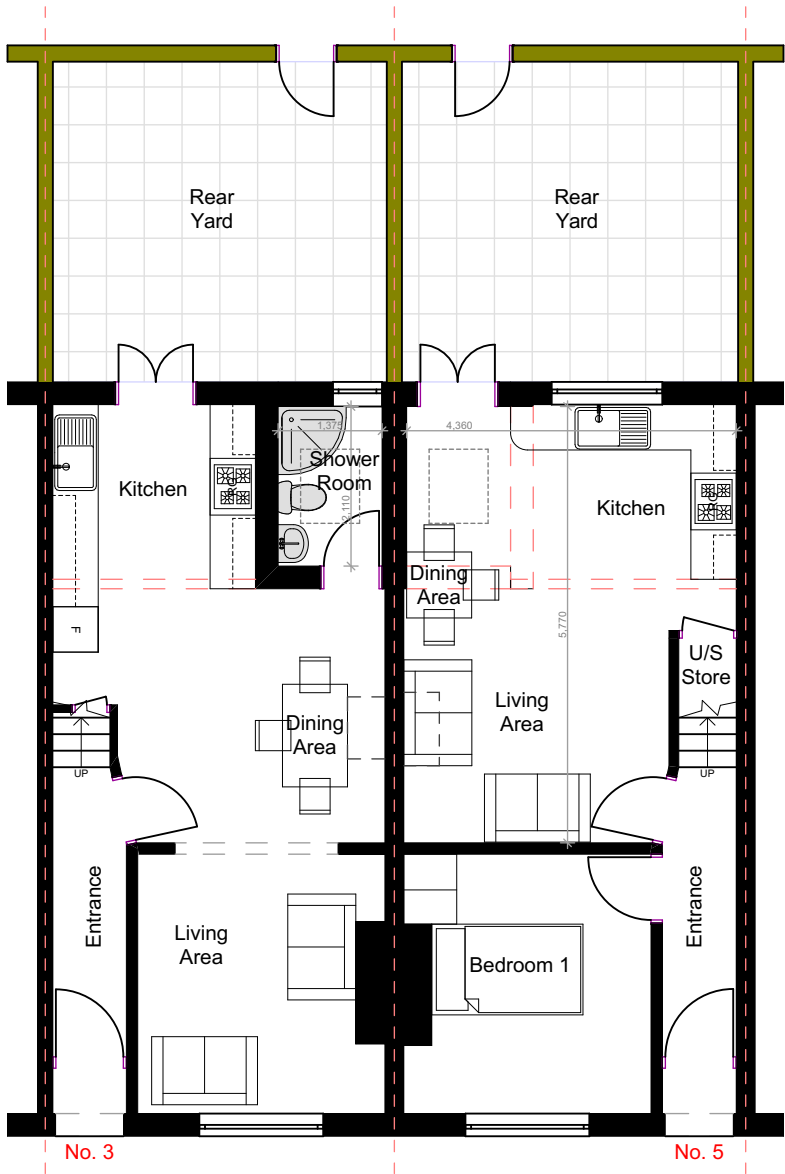

PROPOSED GA GROUND FLOOR PLAN

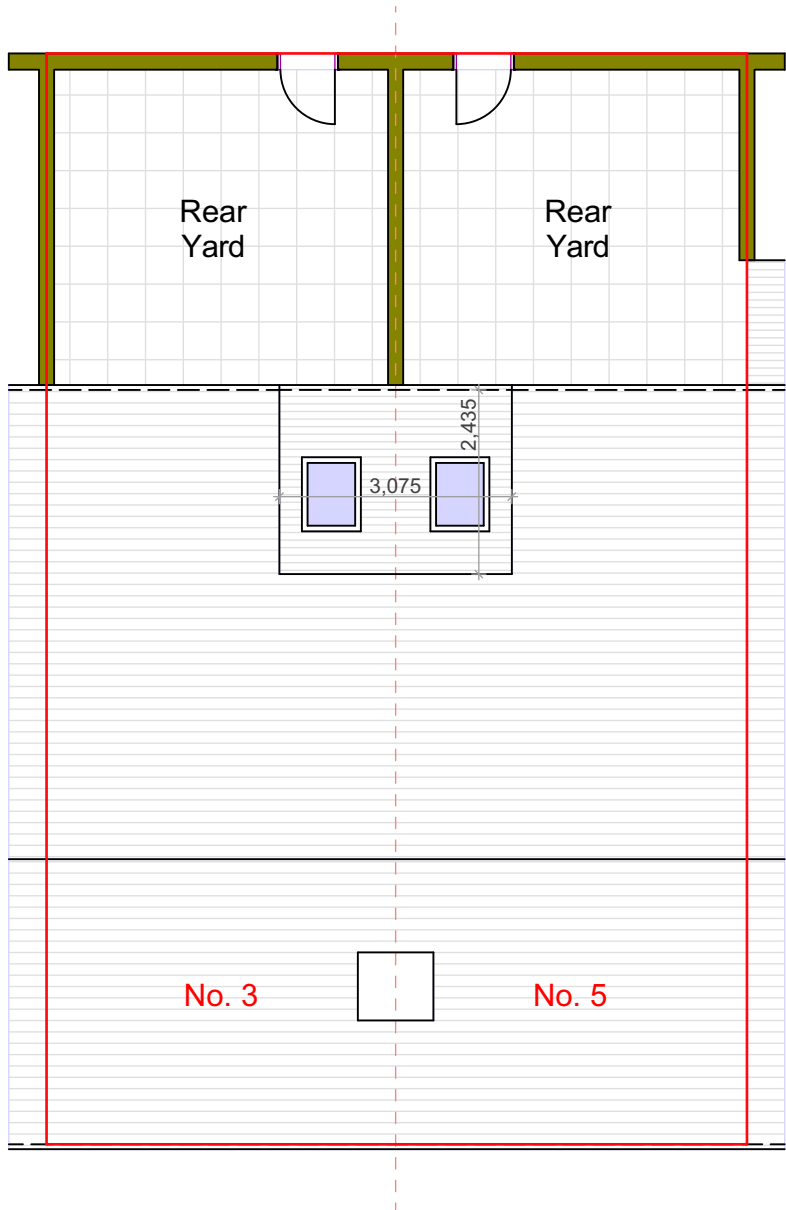

WELBY ST
PROPOSED GA SITE PLAN

PL0 Planning Issue

24.03.22

revisions



NADA Architects Ltd
169 Kingsway
Burnage
Manchester
M19 2ND
Mob: 07974 735527
E: ahmed@nadaarchitects.com
W: www.nadaarchitects.com

D - design PL - planning PT - pre-tender
T - tender P - preliminary
C - construction R - record

JAKUB GASHI& WALFORD BRUCE

HOUSE EXTENSION
3-5 WELBY ST, MANCHESTER,
M13 0EL

PROPOSED GA SITE PLAN &
ELEVATIONS & FLOOR PLAN

scale 1:100 @ A3 date 24.03.22 drawn MH checked AC

job no (category) dwg no revision

22-1032 (02)001 PL0

Drawing measurements shall not be obtained by scaling. Verify all dims prior to construction. Immediately report any discrepancies on this drawing to Architect. This drawing shall be read in conjunction with associated specifications and related consultant's documents.