




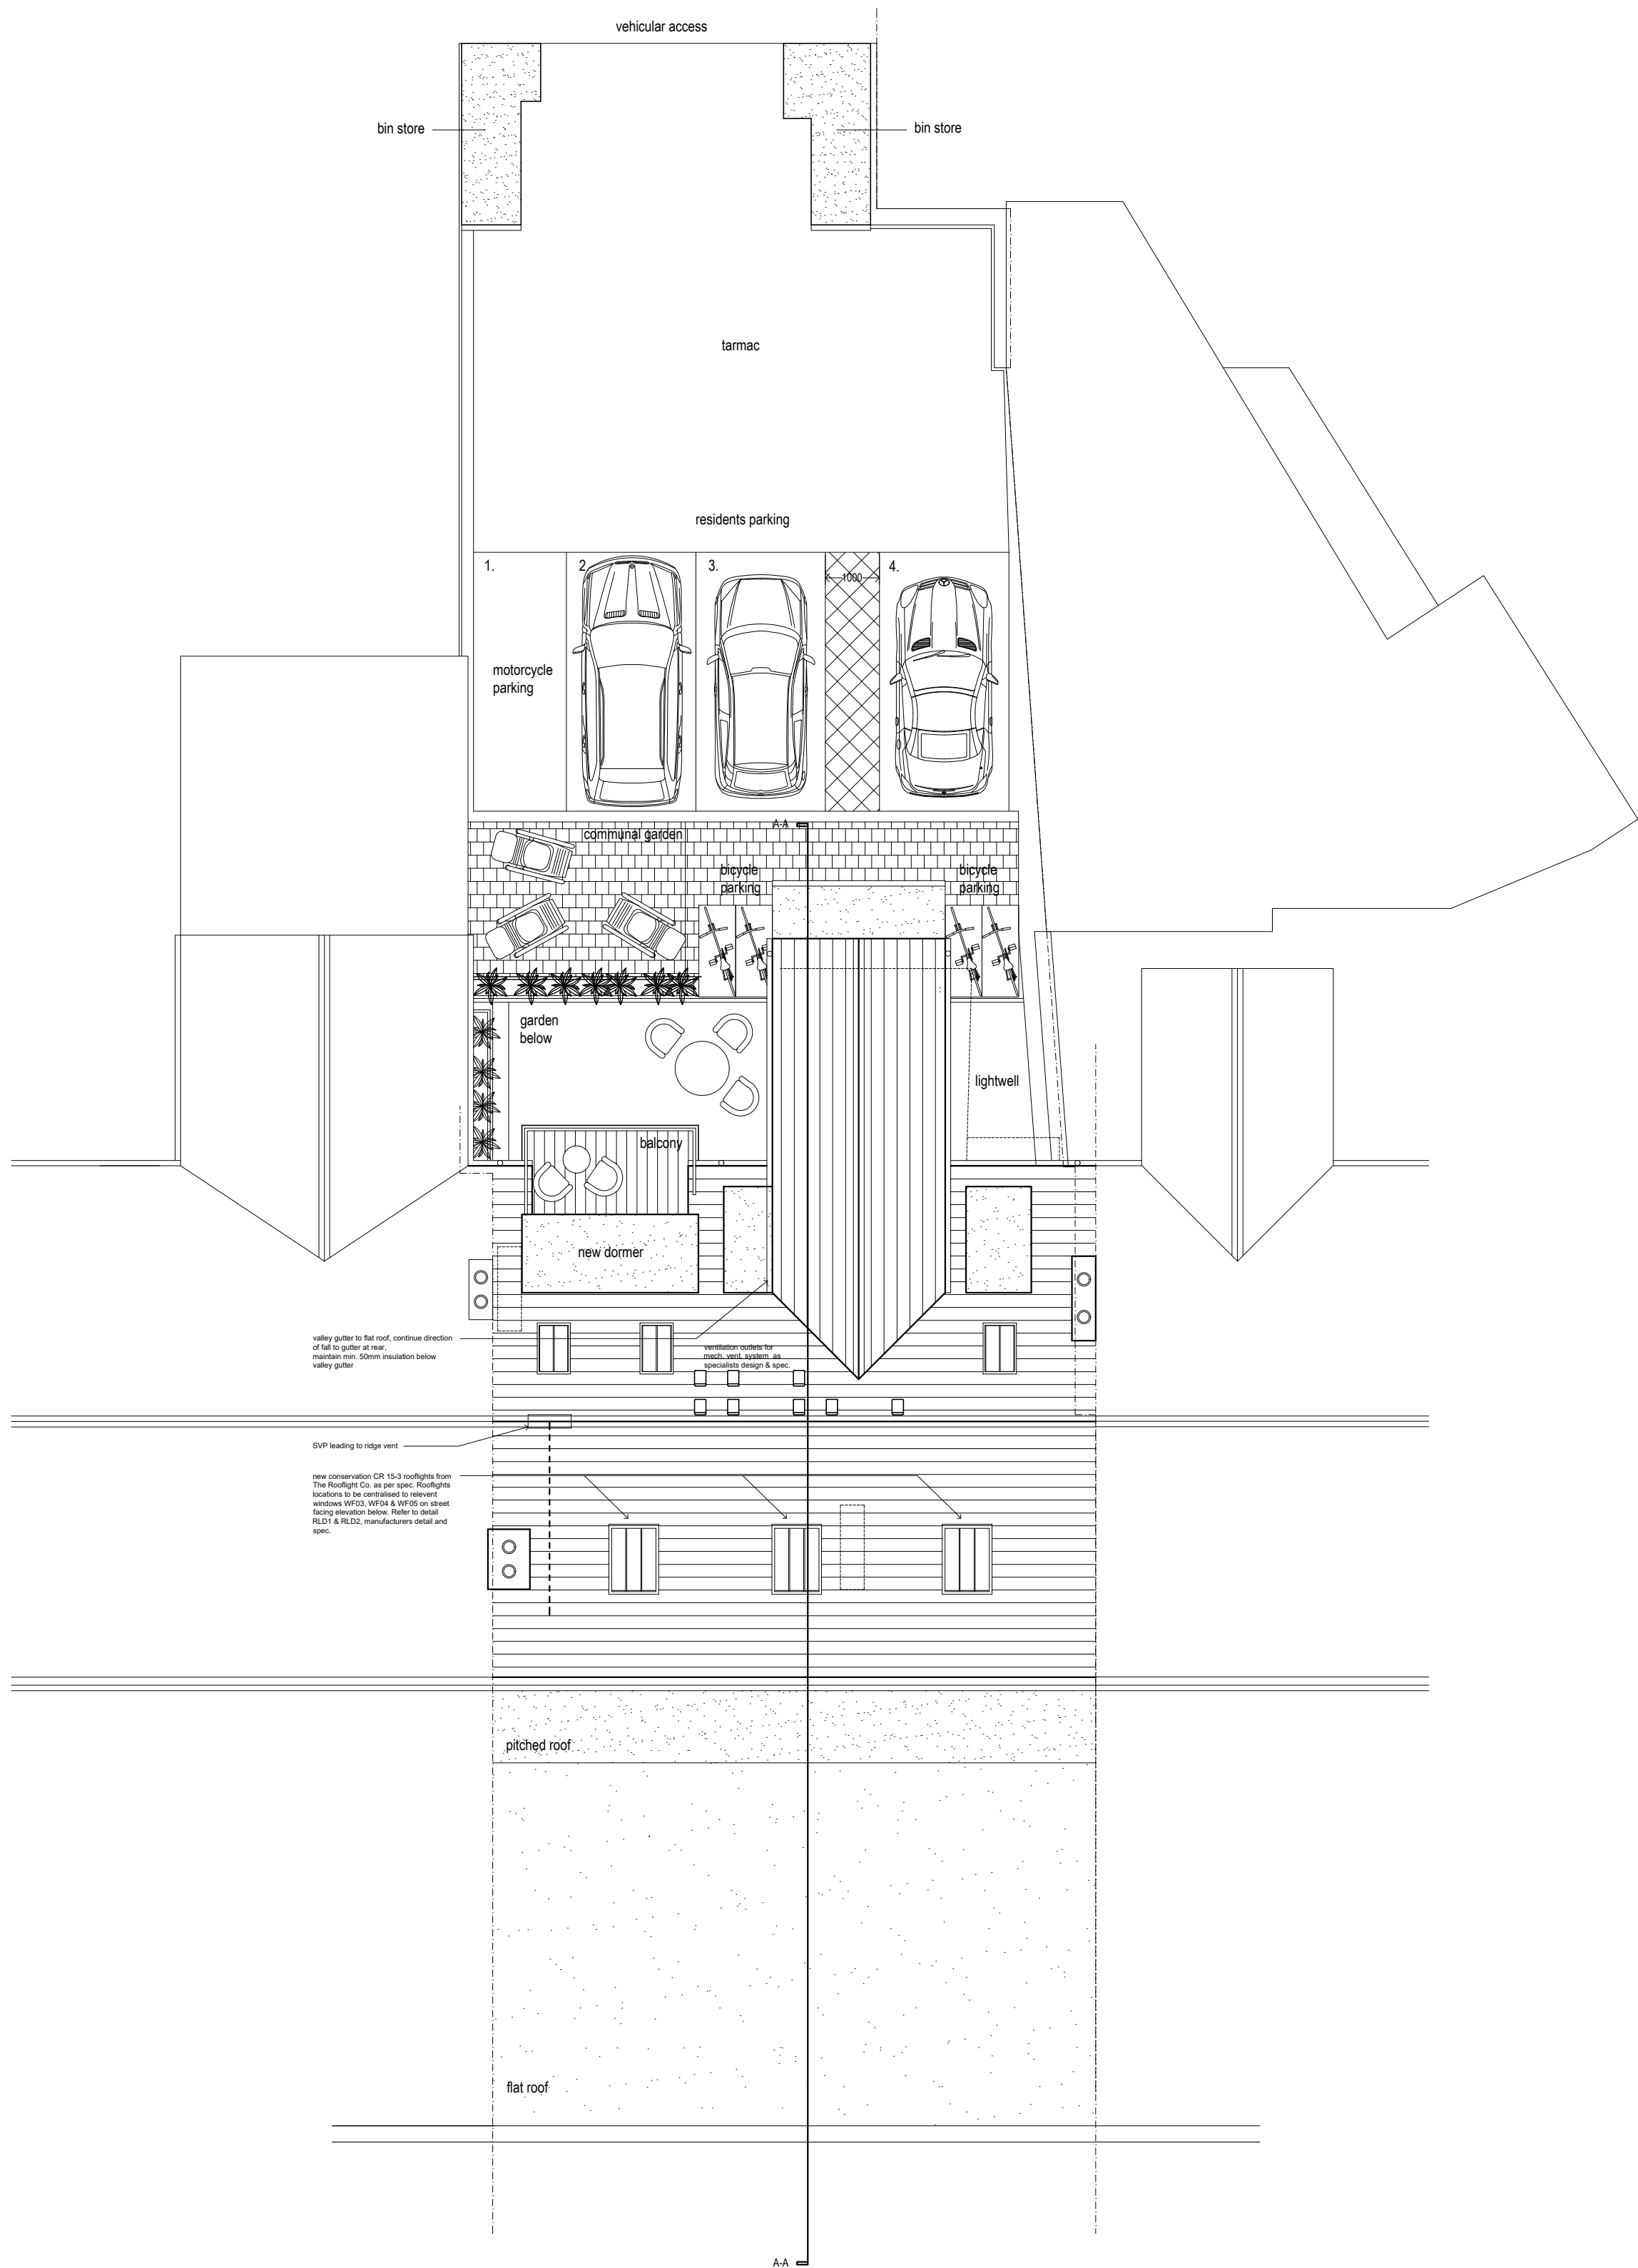

PROPOSED SITE LAYOUT AND ROOF PLAN 1:100

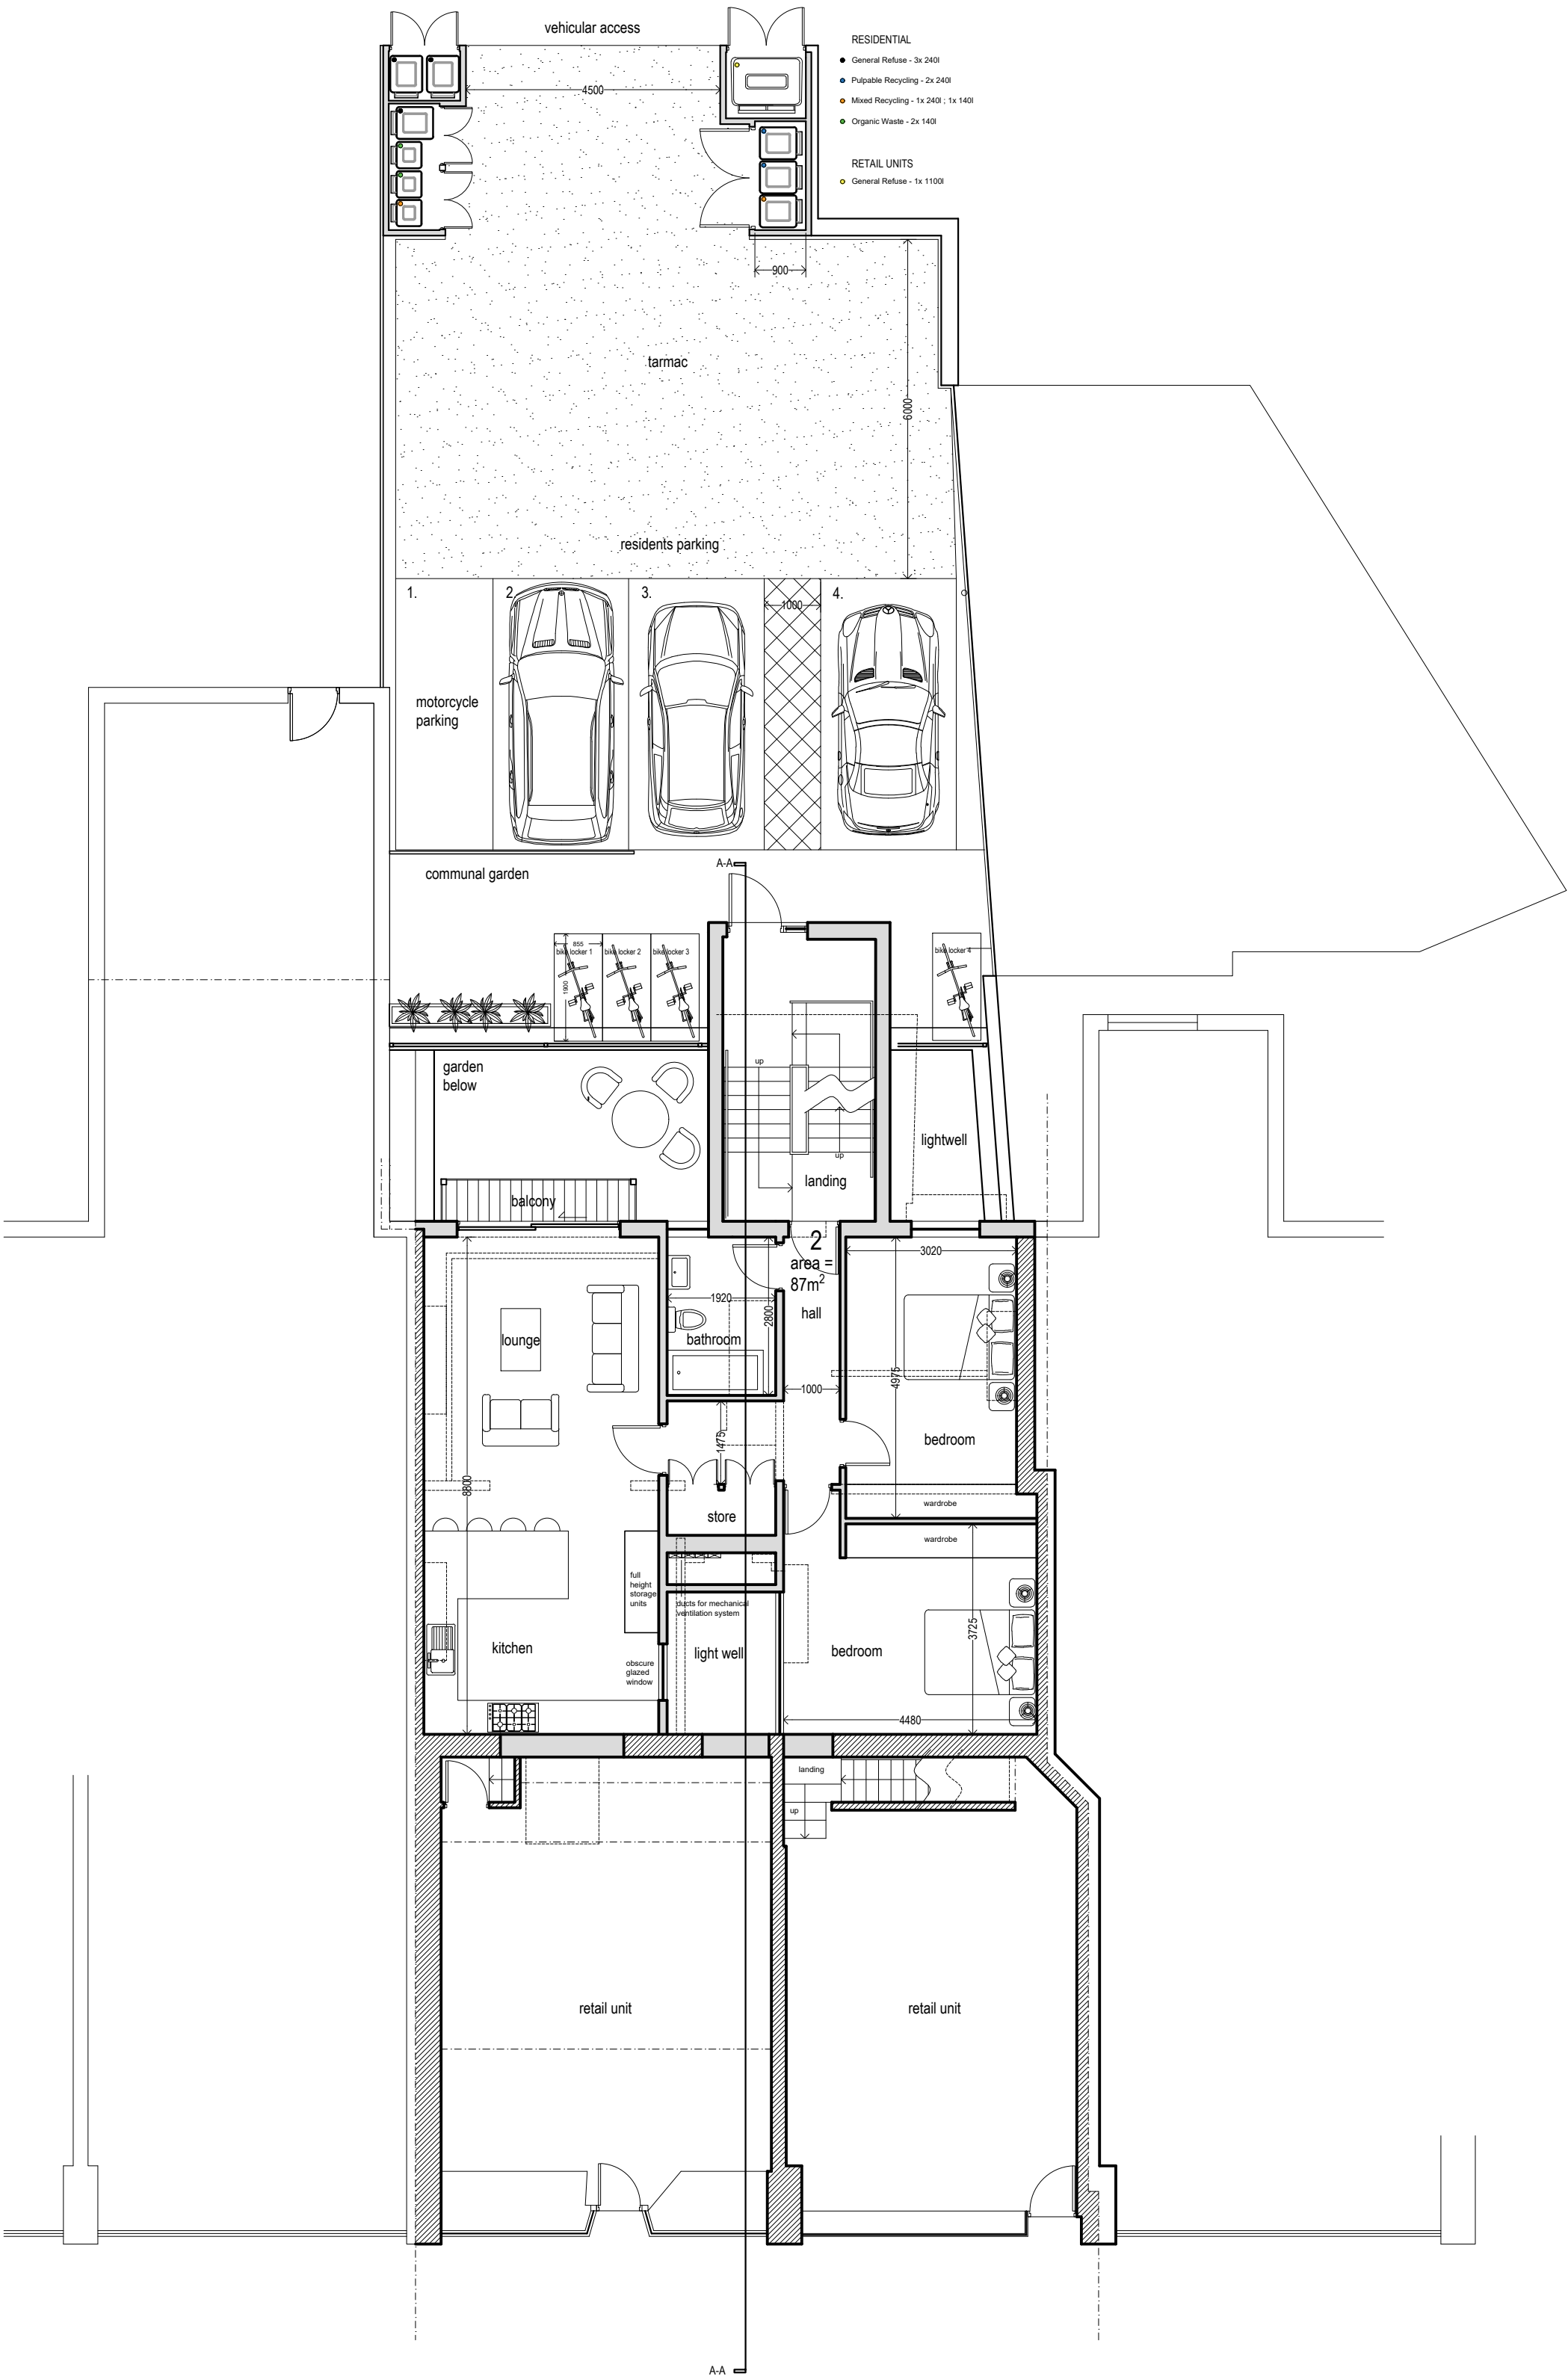


PROPOSED SITE LAYOUT AND GROUND FLOOR PLAN 1:100

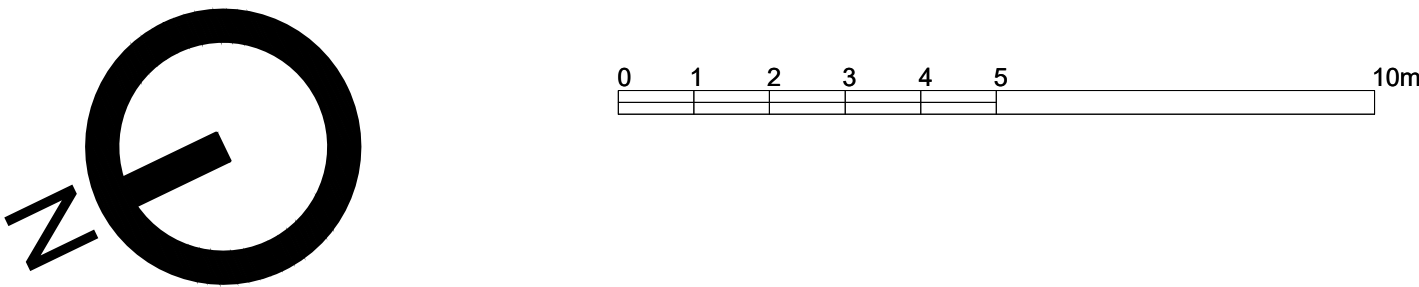

- NOTES
- Design & drawings are copyright of Hive Architects Studio Ltd. and written permission must be obtained before duplication
 - Do not scale from drawing or derive dimensions from digital forms
 - All dimensions are to be checked before commencing work or placing orders
 - Any discrepancy found between information herein and that given elsewhere or found on site shall be reported in writing to the architect immediately

D	5.5.22	JMC	Ground floor plan added, parking spaces amended
C	6.4.22	JC	Alterations to new build scheme
B	26.6.20	VG	Updates to mech. vent outlets and rooflights
A	18.3.20	RM	Mech vent inlet added
Rev	Date	By	Note

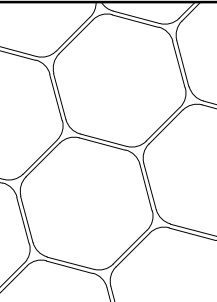	Hive Architects Studio Ltd. Beck House, 77a King Street, Knutsford, WA16 6DX T: 01565 748050 E: hello@hivearchitects.co.uk W: www.hivearchitects.co.uk Registered in England: 07931988
Project	Extension & Alterations at 481- 485 Wilmslow Road, Manchester, M20 4AN
Project Ref	184-01
Drawing Title	Proposed Site Layout & Roof Plan
Drawing no.	10
Scale	STATED @ A1
Date	09/07/19
Drawn	VG
Stage	Planning
Revision	D