


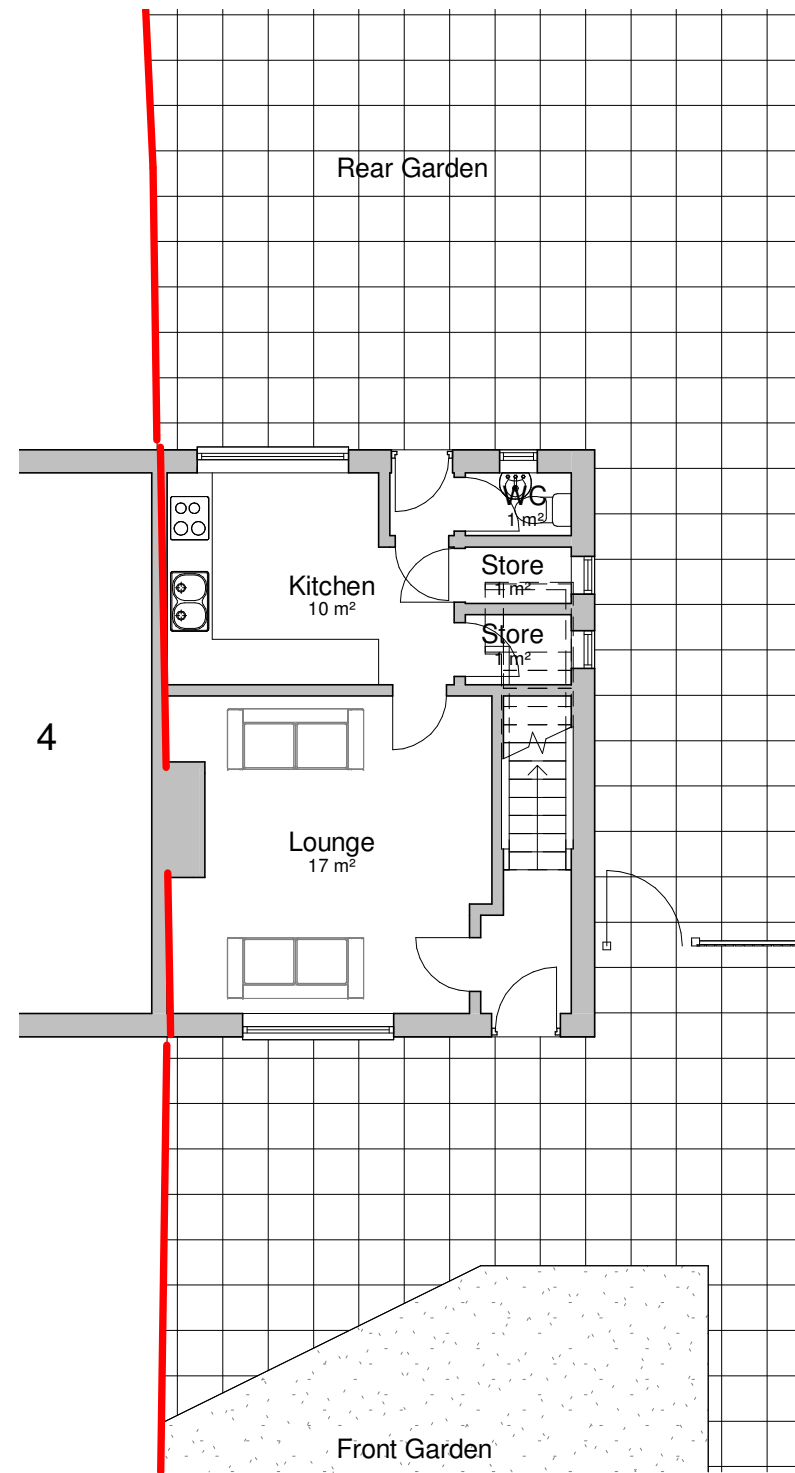


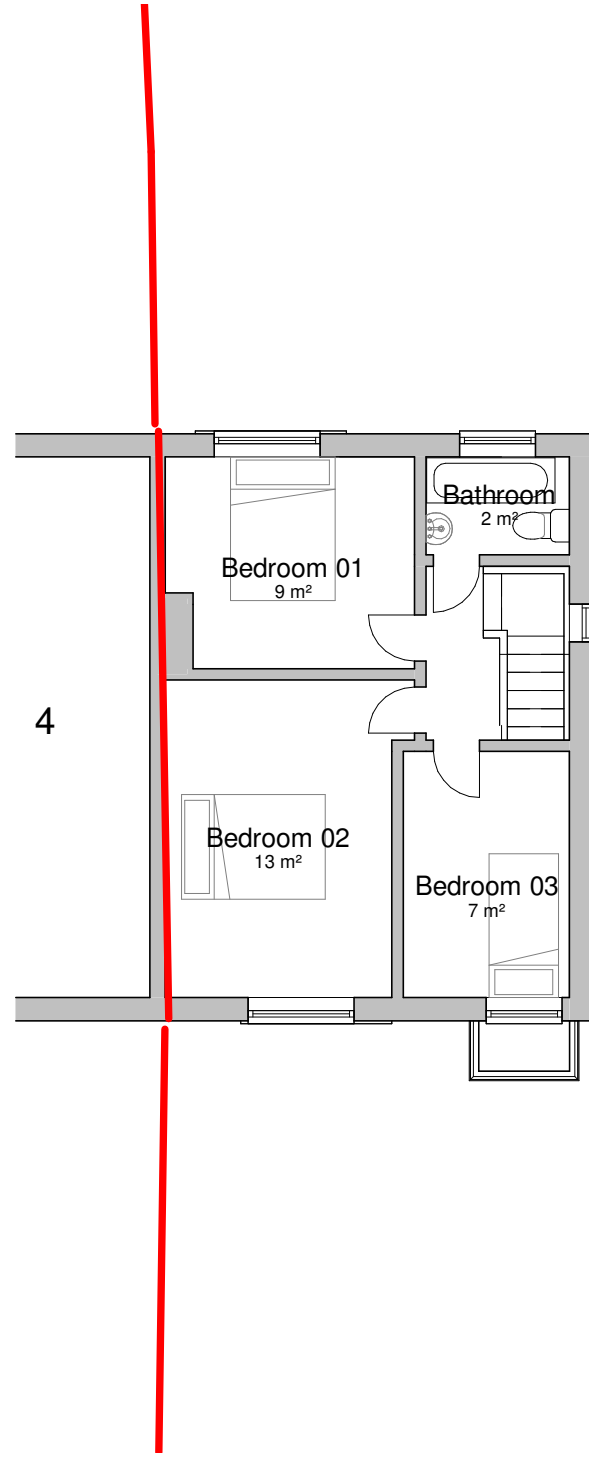

1 Existing Ground Floor Plan
1 : 100

 

2 Existing First Floor Plan
1 : 100

 

General Notes
The Architect shall have no responsibility for any use made of this document other than for that which it was prepared and issued.
All dimensions should be checked on site. Do not scale from this drawing. To be read in conjunction with all other Consultant's drawings. The Architect to be immediately notified of any discrepancies.
Copyright on this drawing retained by the Architect.

LEGEND
Site Boundary

No.	Date	Dwn	Chk	App	Revision or reason for issue
-	01/06/21	SA	SH		Initial Issue

Client
MD Saifur Rahman

createit studios
Architects & Designers

Create It Studios (NW) Ltd
Universal Square
Devonshire Street North
Manchester M12 6JH
0161 974 6165
www.createitstudios.co.uk
info@createitstudios.co.uk

Project Title
**2 Grinton Avenue, Longsight,
Manchester M13 0QS**

Scale / North Point
1 : 100

Drawing Title
Existing Ground & First Floor Plans

Drawing Number	Revision
A1355(01)AP002	-
Drawing Status Preliminary	