




General Notes
This drawing is the property of Keltec Consultancy Ltd © and must not be copied or otherwise reproduced in any way without their specific permission. Any queries please contact the practice. All measurements must be checked on site before commencement of works. No dimensions are to be scaled from this drawing. Work to figured dimensions only.
All works to be in accordance with the current building regulations and planning consent. If in doubt ask.

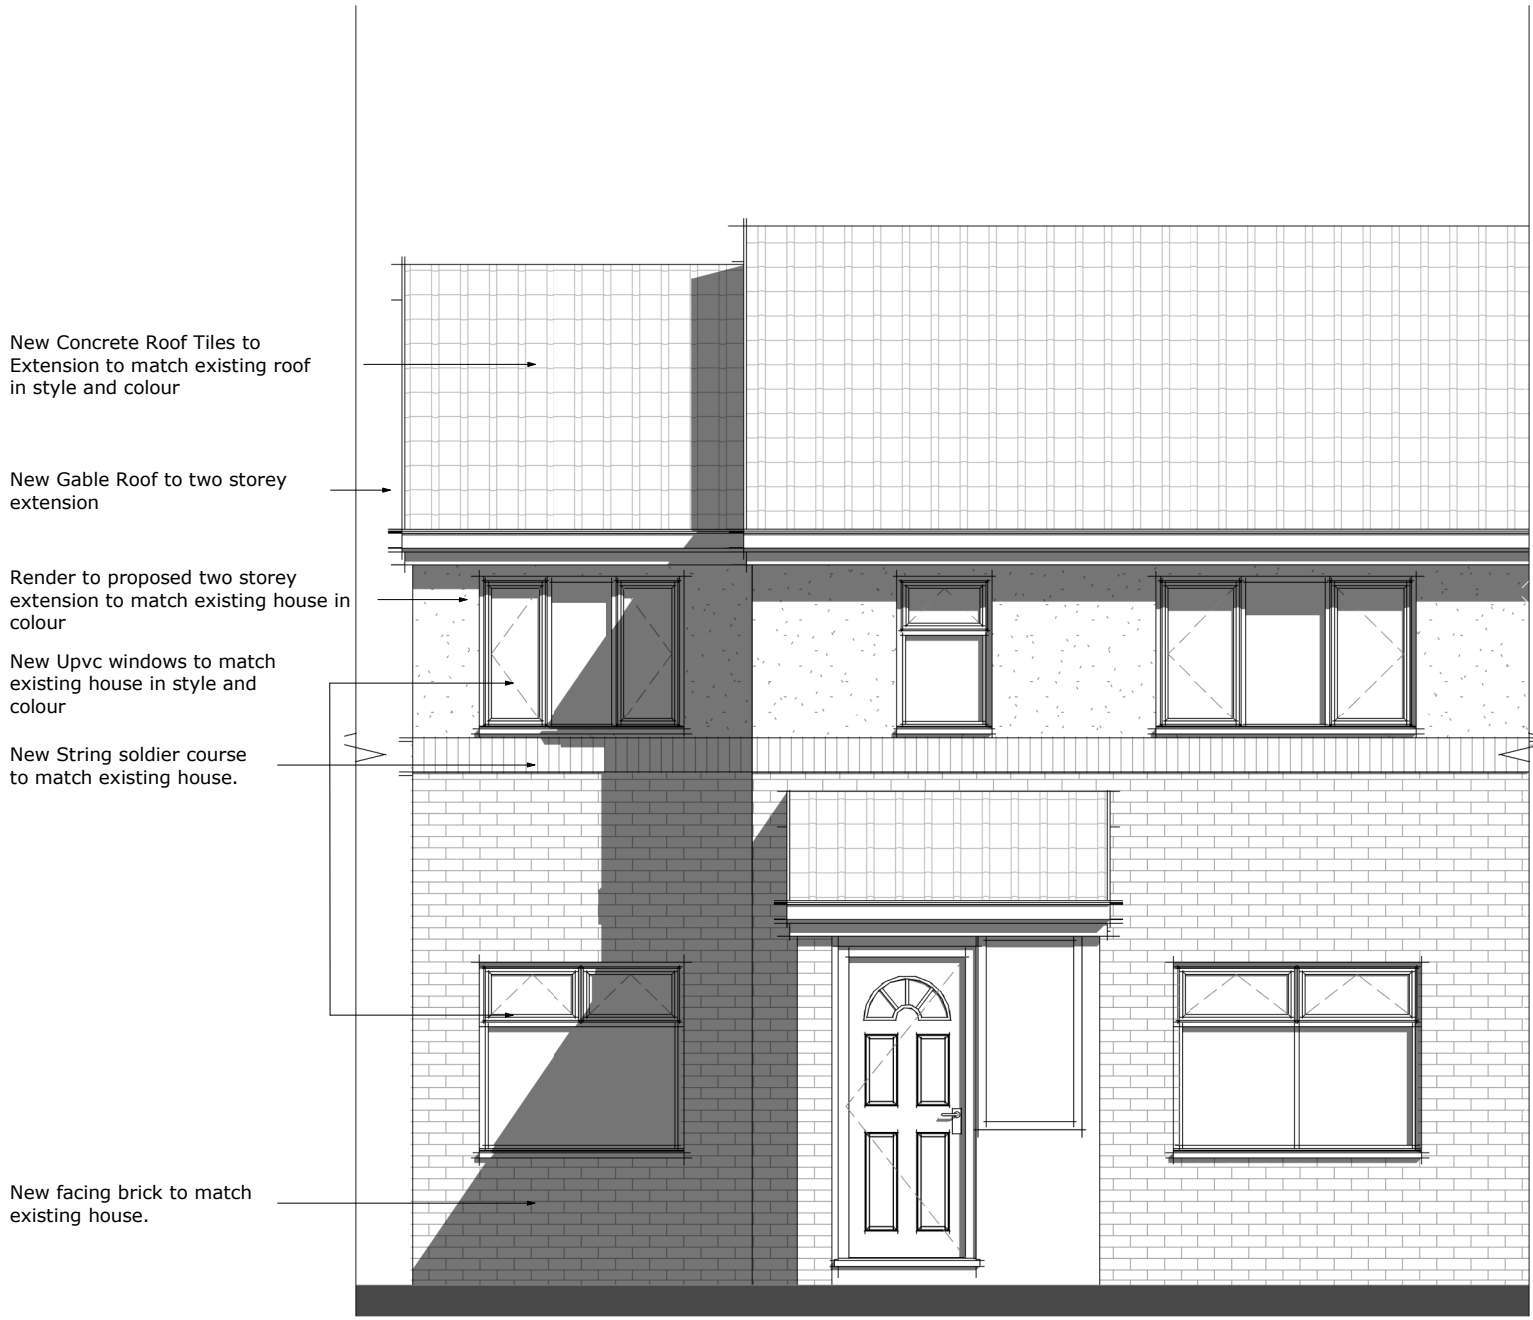


02 Proposed Front Elevation

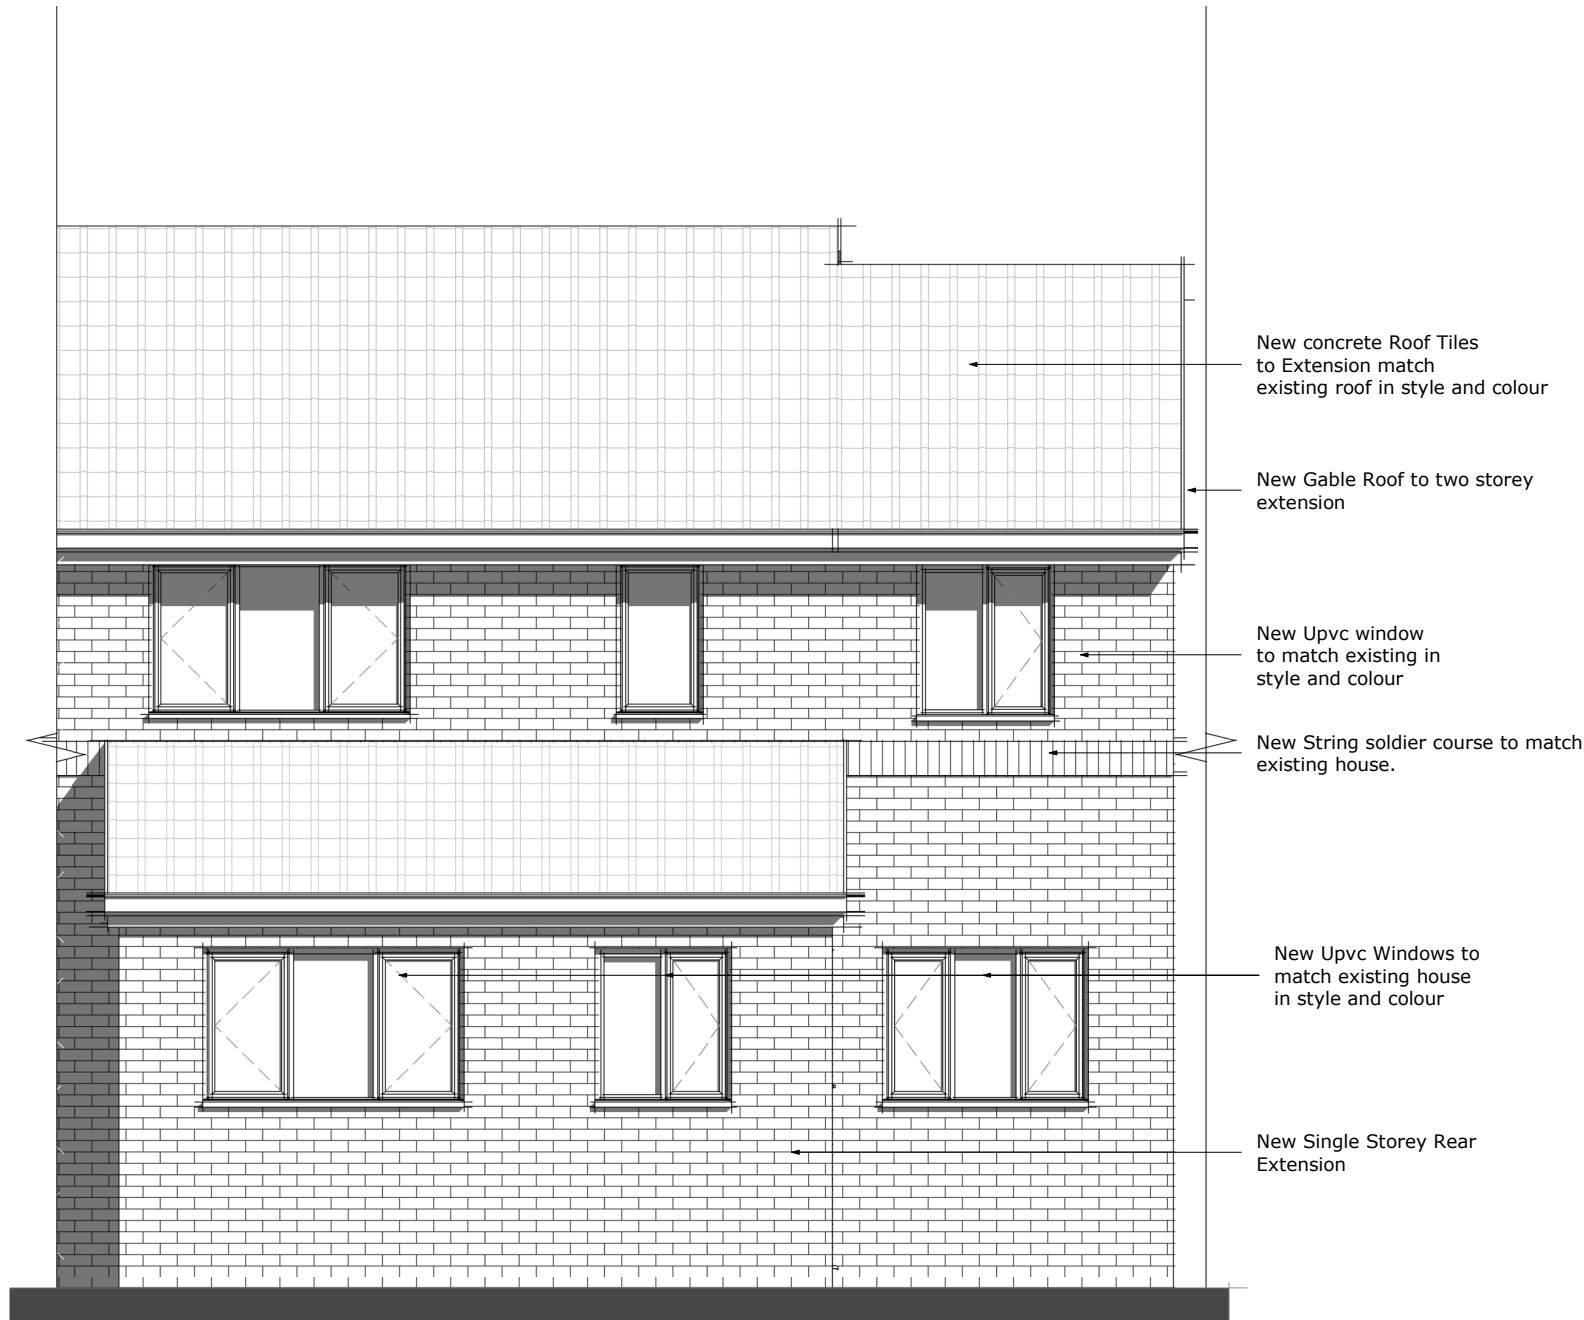


04 Proposed Rear elevation

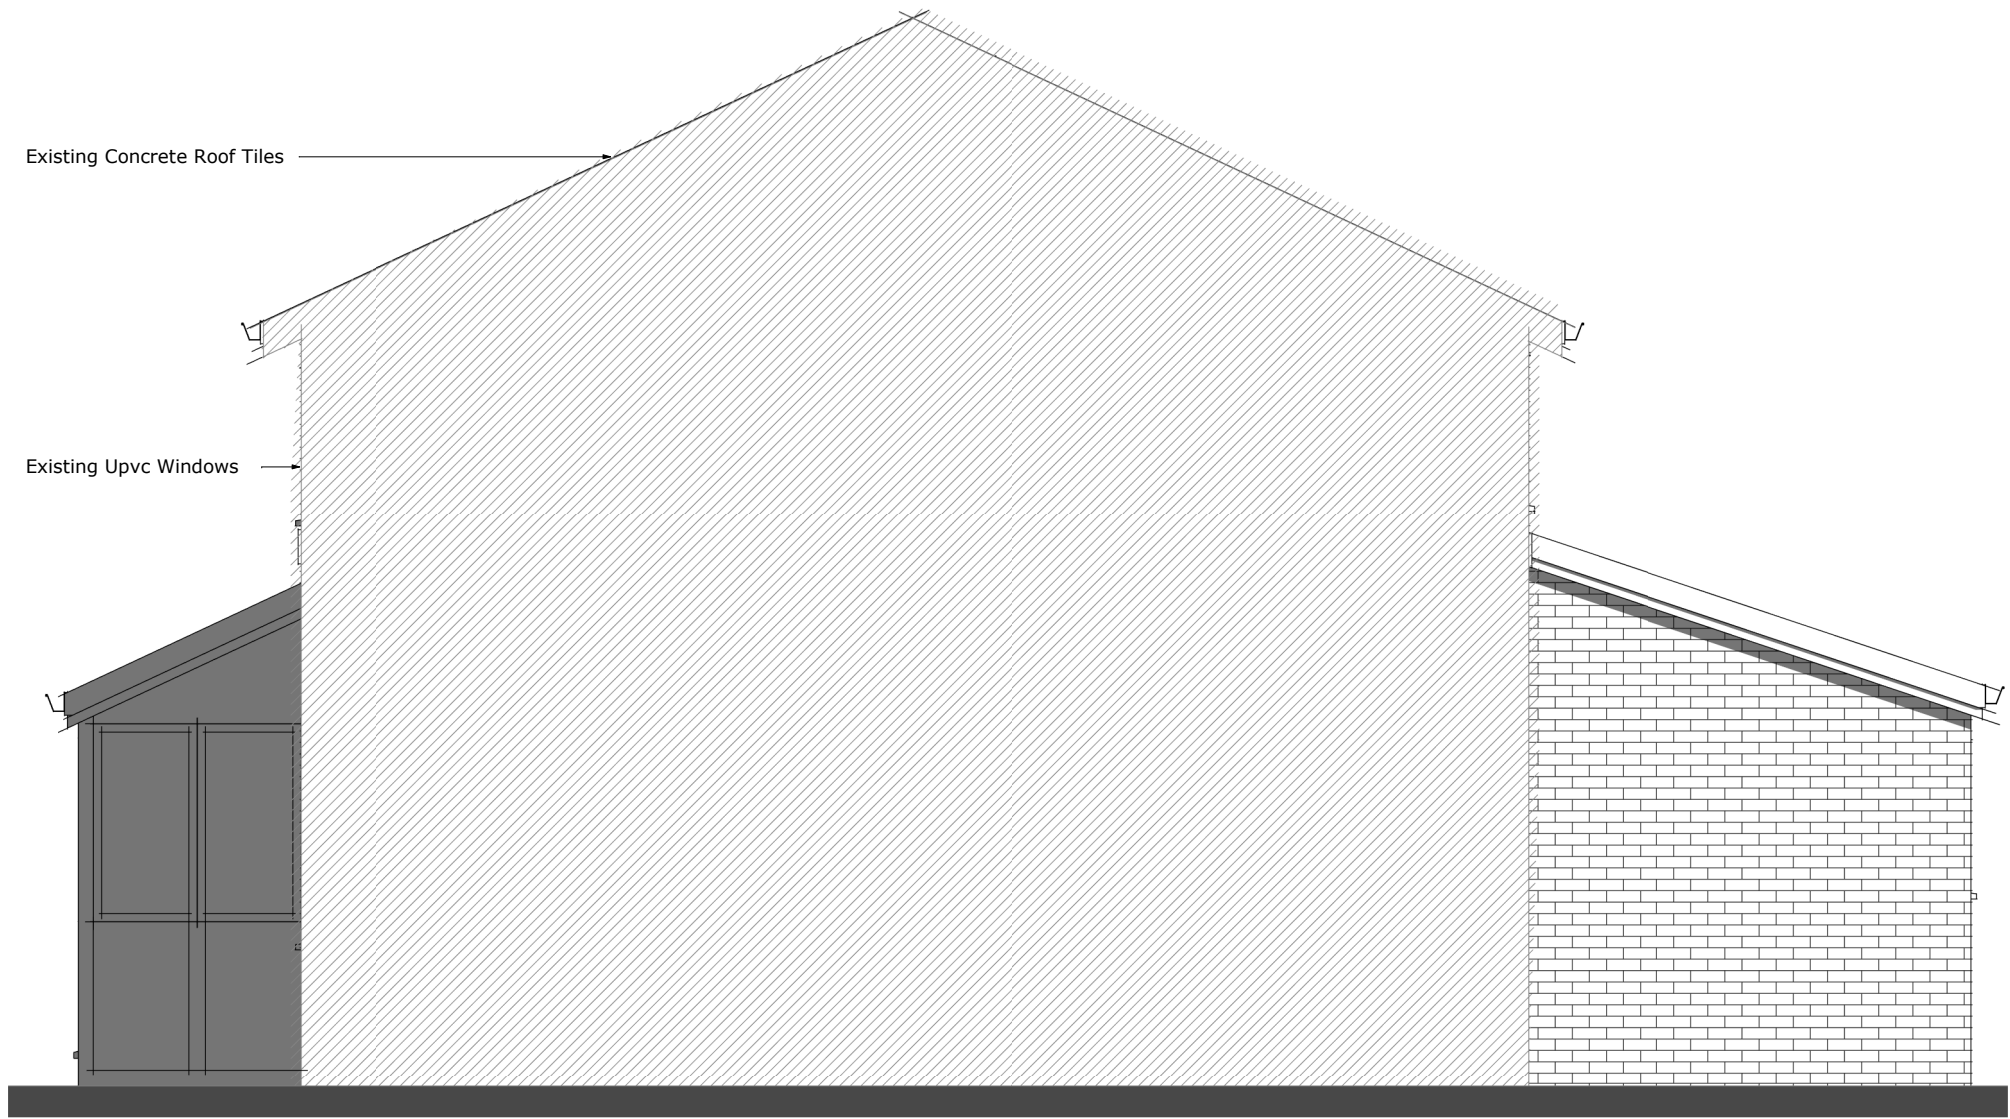


06 Proposed Side Elevation as Viewed from No 3

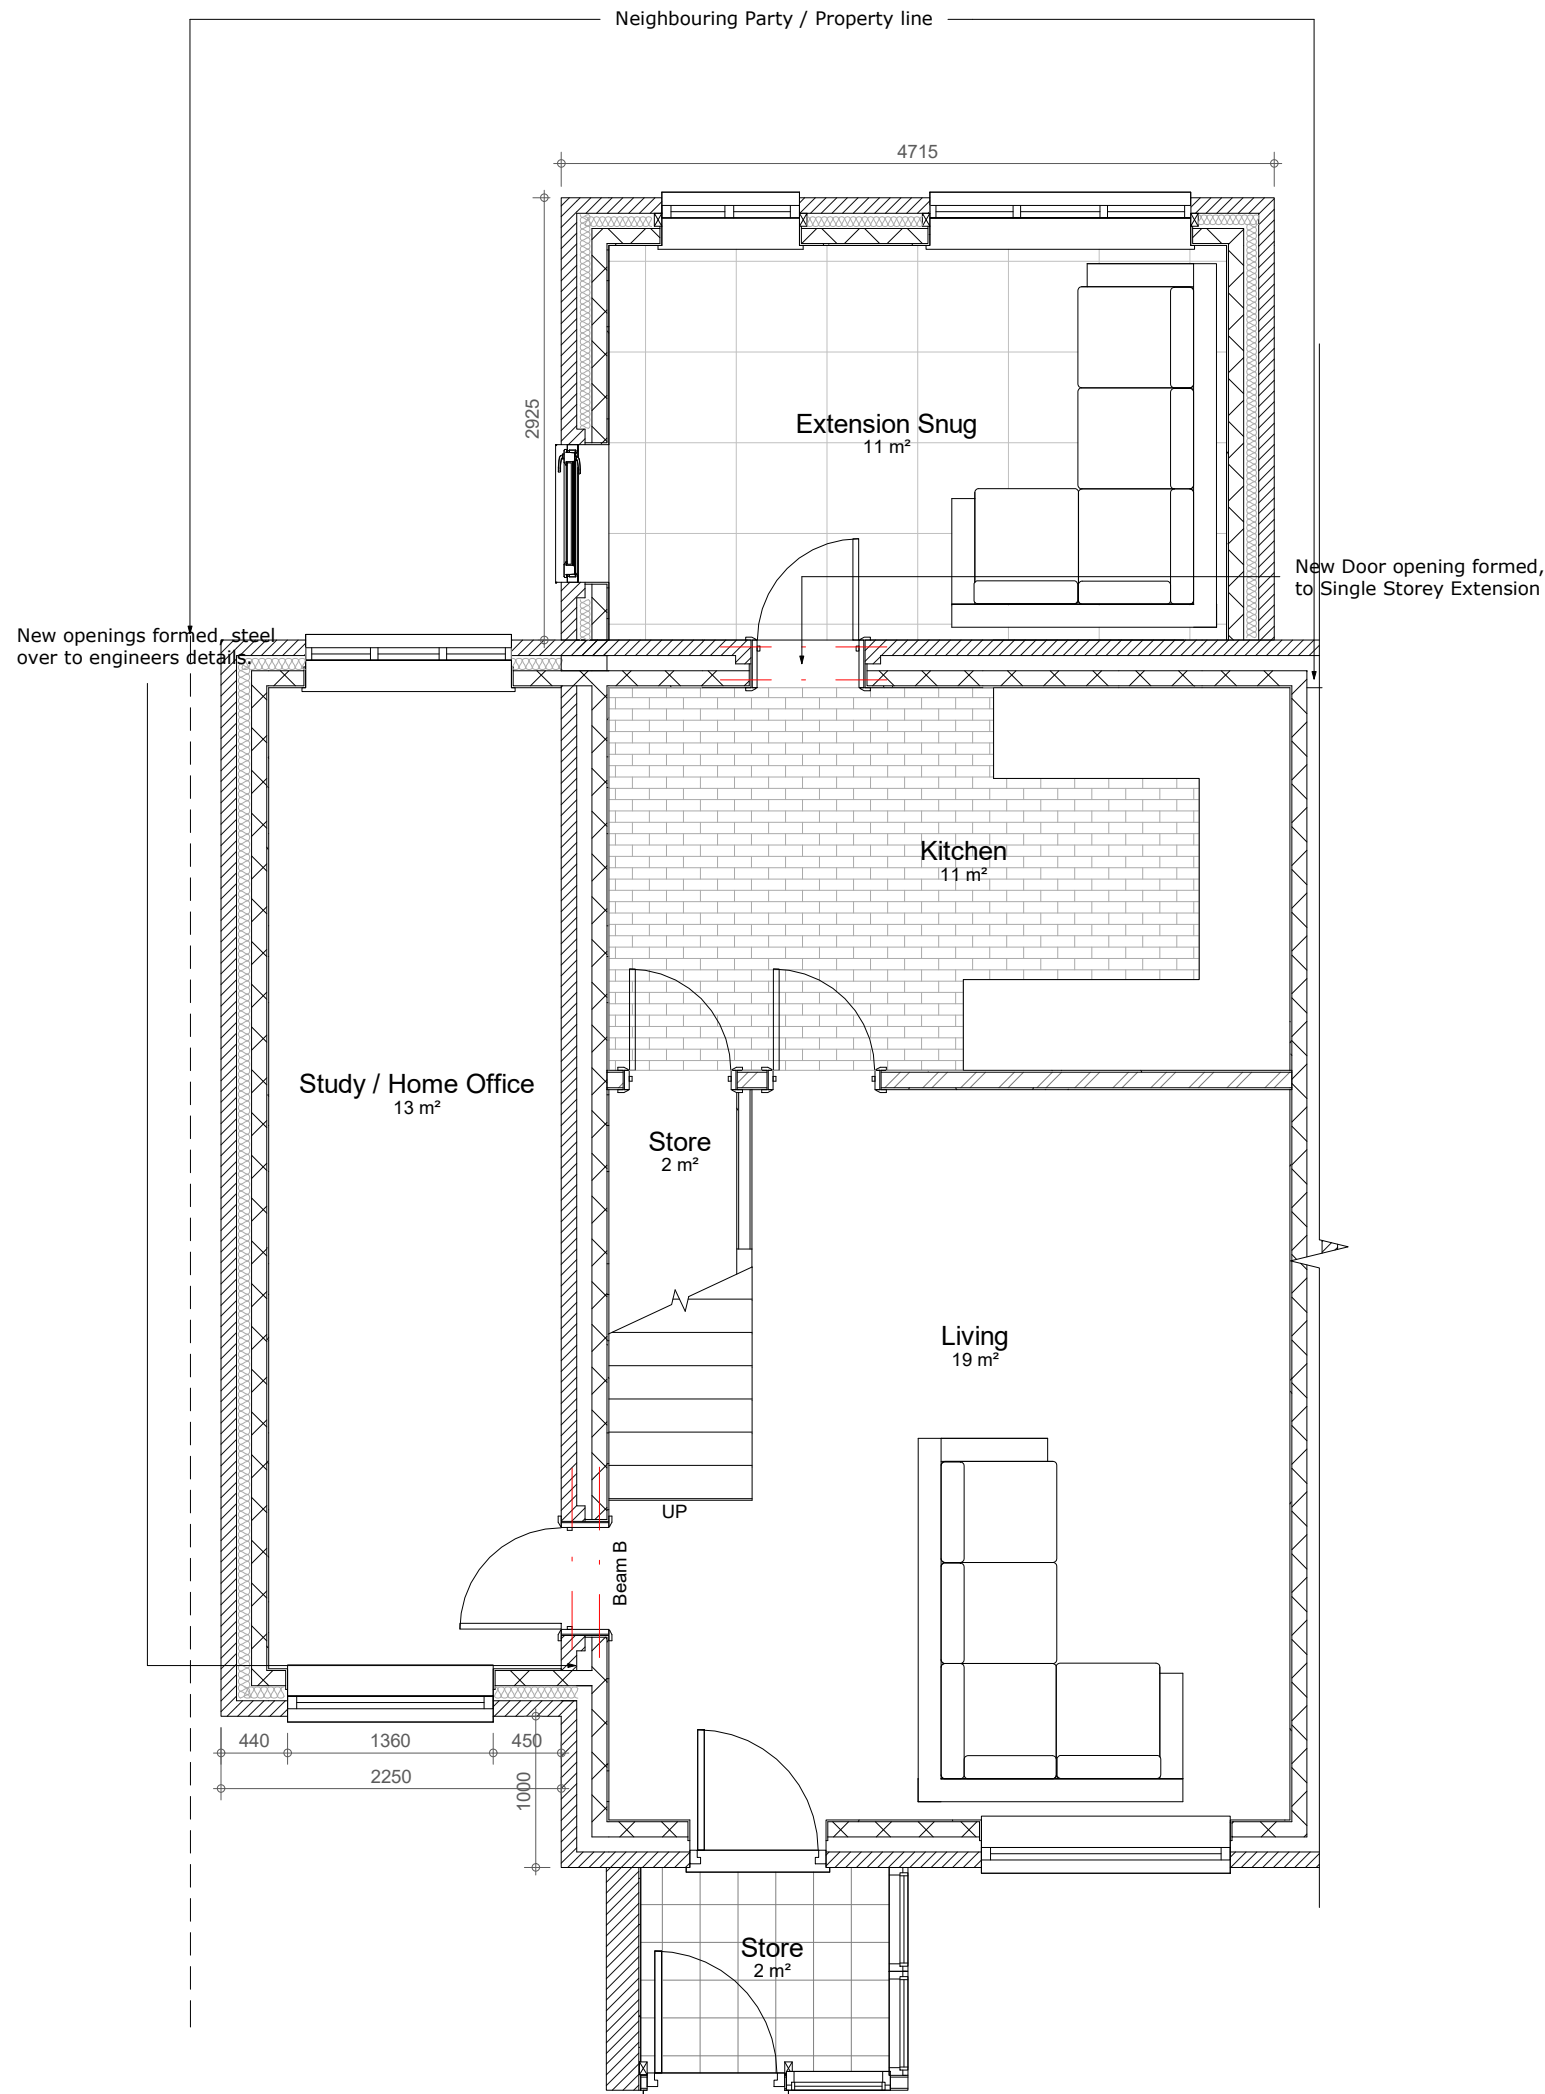

01 Proposed Ground Floor

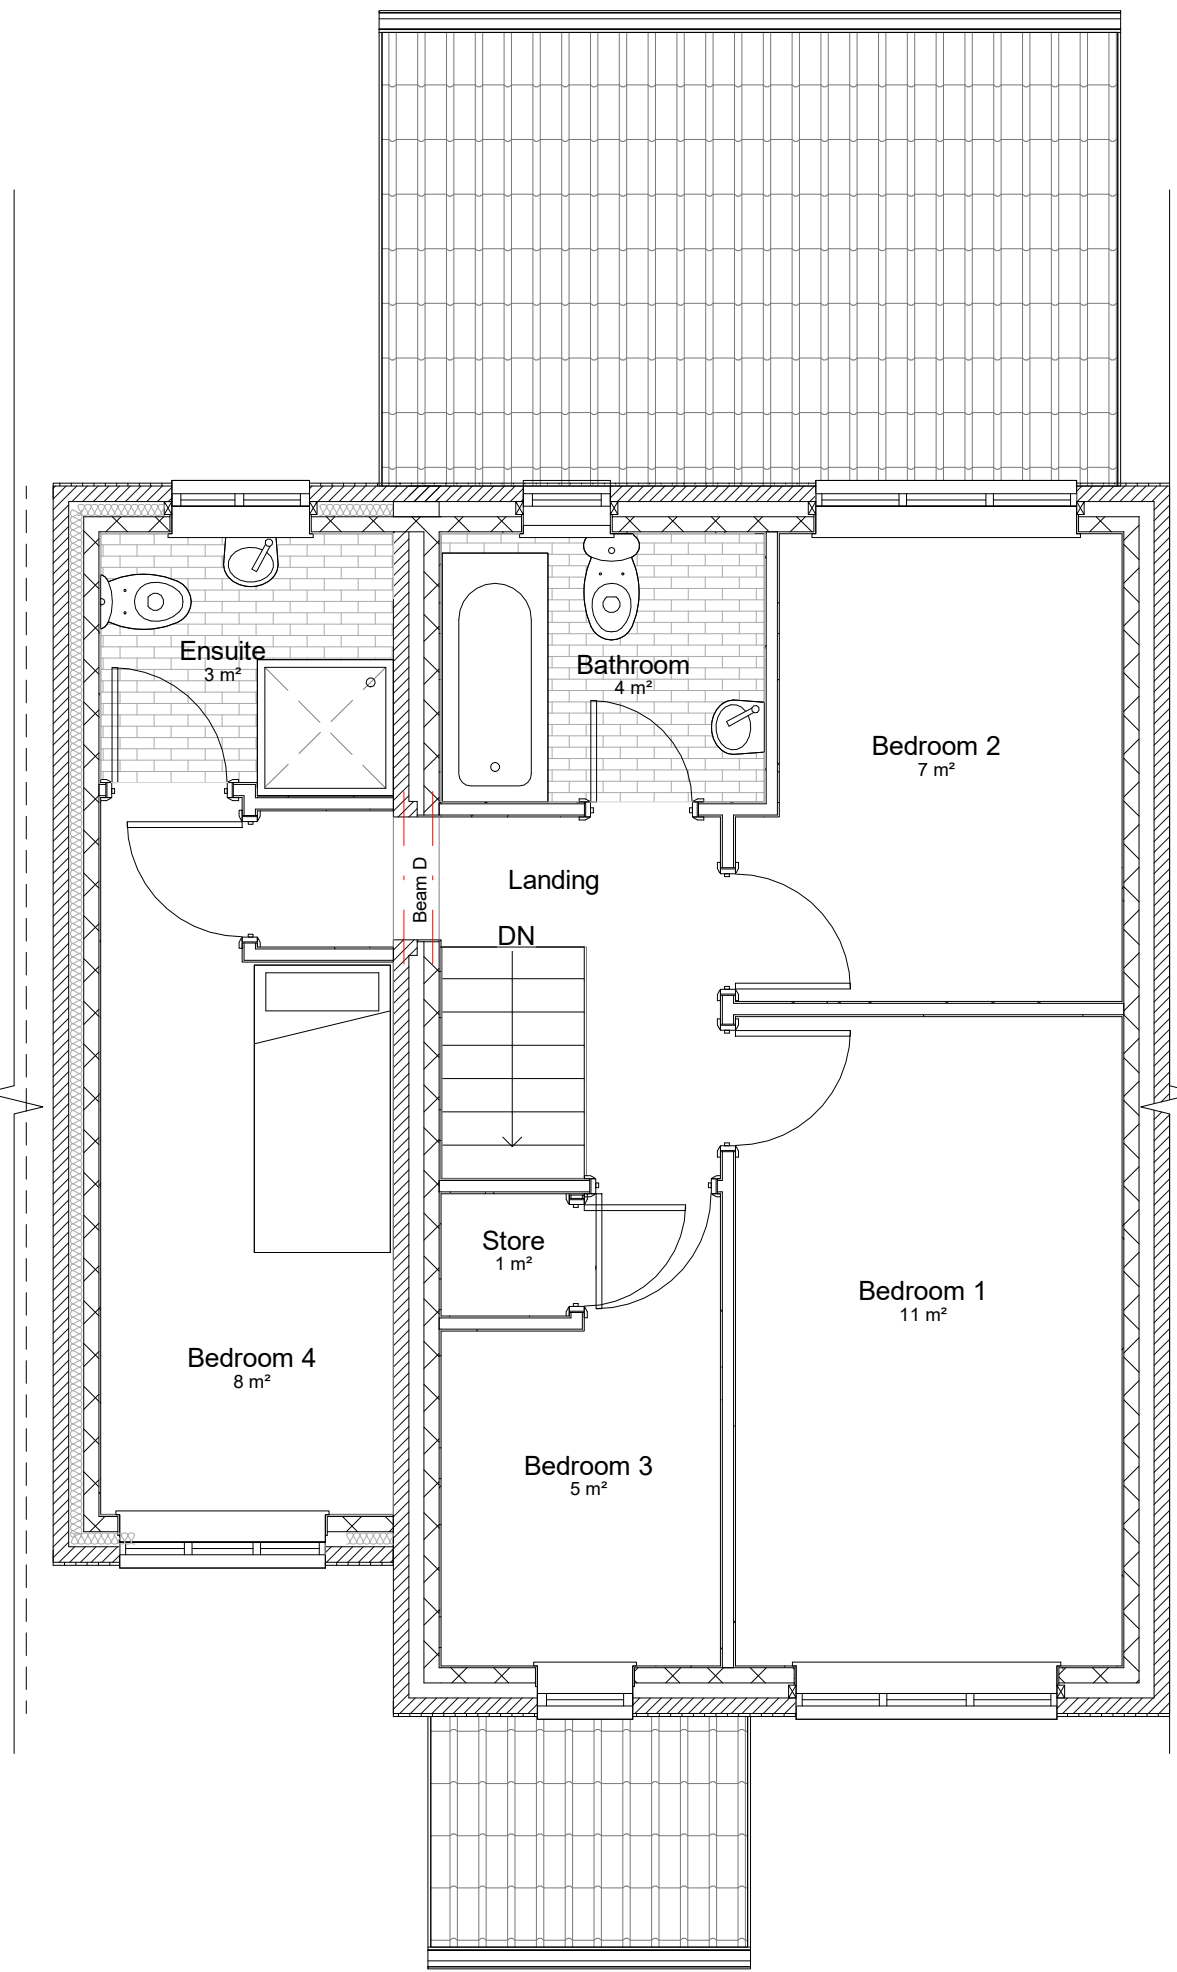

03 Proposed First Floor

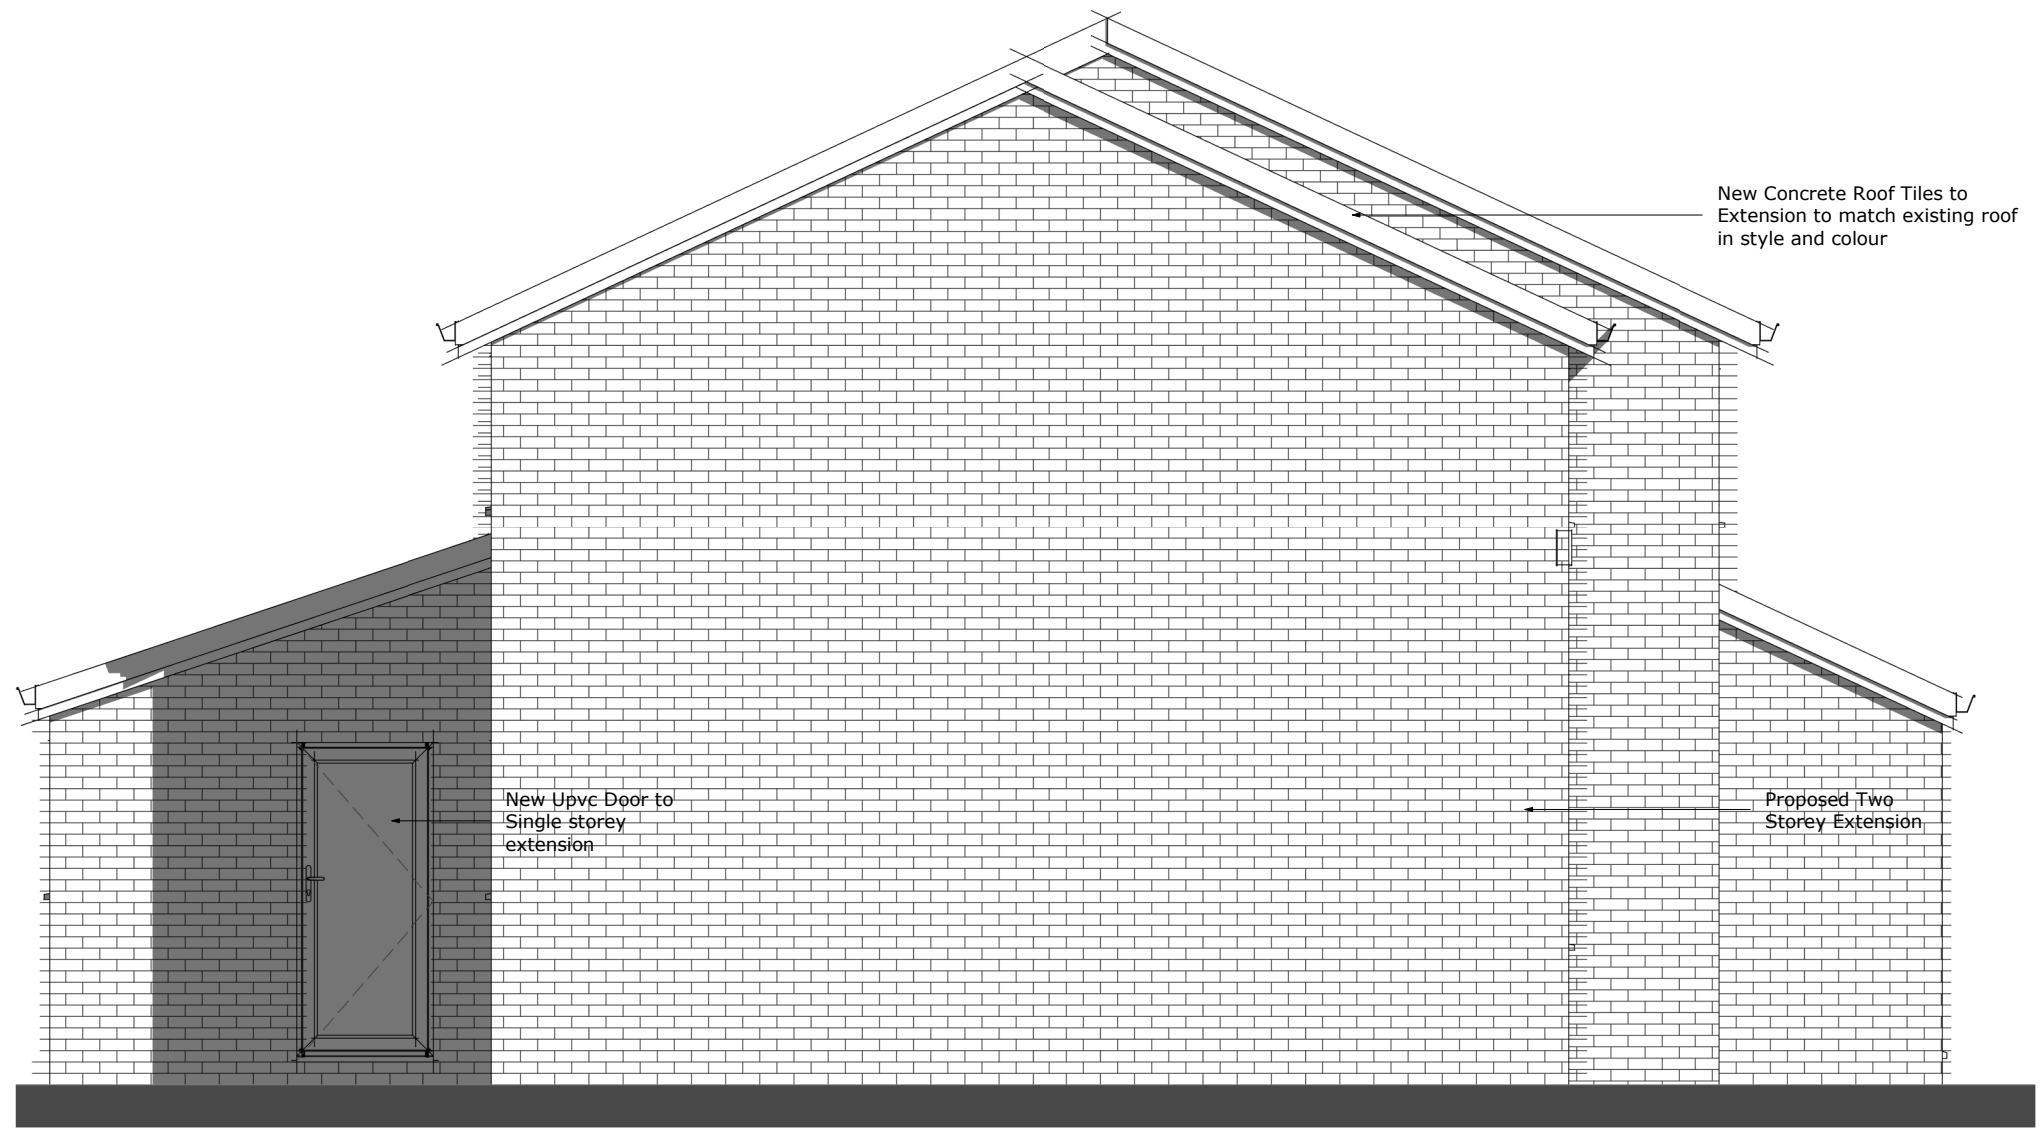

05 Proposed Side Elevation

A	Ground & First Floor - Setback 1.0m	09/05/2022
Revision Number	Revision Description	Revision Date



CLIENT / PROJECT ADDRESS:
Mr Dave Zhao
No 1 Taunton Street, Ancoats, Manchester, M4 7FA

SHEET TITLE:
Proposed Floor Plans & Elevations

Designed By: DATE:
Designer 09/05/2022 18:59:27

SCALE: PROJECT NUMBER:
1 : 50 TS-AM_1081

PHASE: DRAWING NUMBER: REV:
Planning 04_TS-DZ_005 A