



DO NOT SCALE THIS DRAWING. CHECK ALL DIMENSIONS ON SITE.
This drawing is to be read in conjunction with all relevant specifications and drawings issued.
The contractor is to check and verify all building and site dimensions and check levels before work commences and/or ordering any materials.
Any inaccuracies must be reported to the Contract Administrator (Concept Studio Architecture) immediately.
This drawing may not be reproduced, or part reproduced without the express consent of properly sign.
THIS DRAWING IS COPYRIGHT © Concept Studio Architecture

Drawing Status


- PRELIMINARY FOR APPROVAL
- AGREED LAYOUT - SIGNED OFF
- PLANNING DRAWING
- BUILDING CONTROL DRAWING
- TENDER DRAWING
- CONTRACT DRAWING
- CONSTRUCTION DRAWING
- AS-BUILT DRAWING

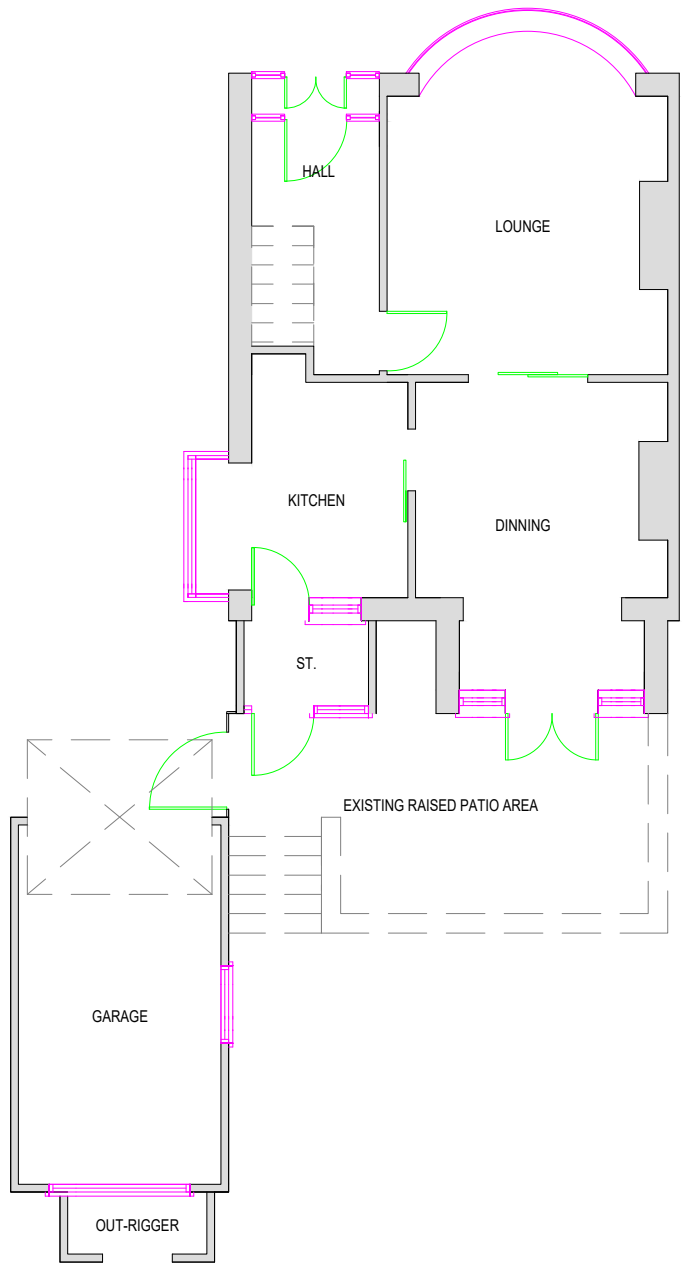


EXISTING GROUND FLOOR PLAN
SCALE - 1:100@A1

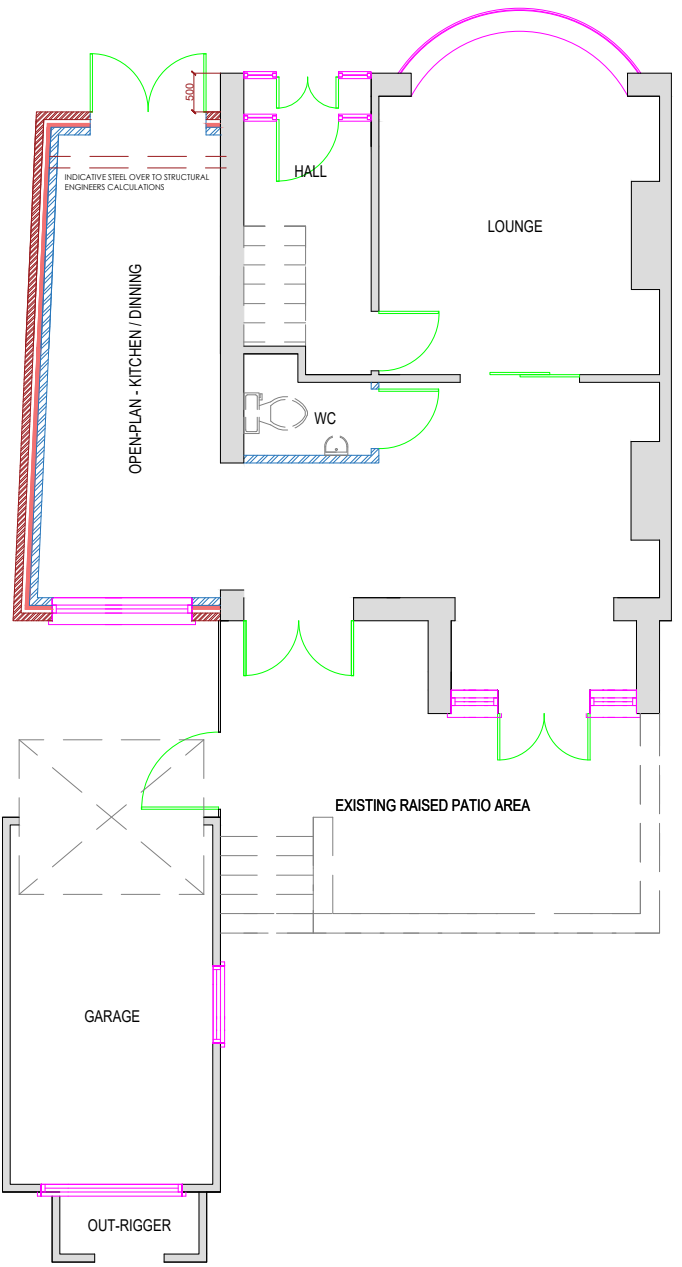

PROPOSED GROUND FLOOR PLAN
SCALE - 1:100@A1

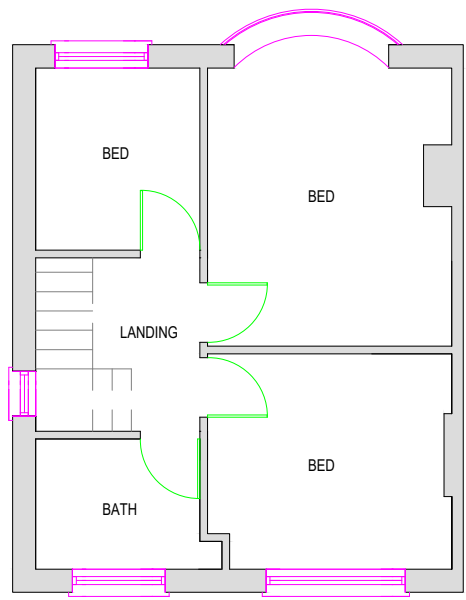



EXISTING FIRST FLOOR PLAN
SCALE - 1:100@A1

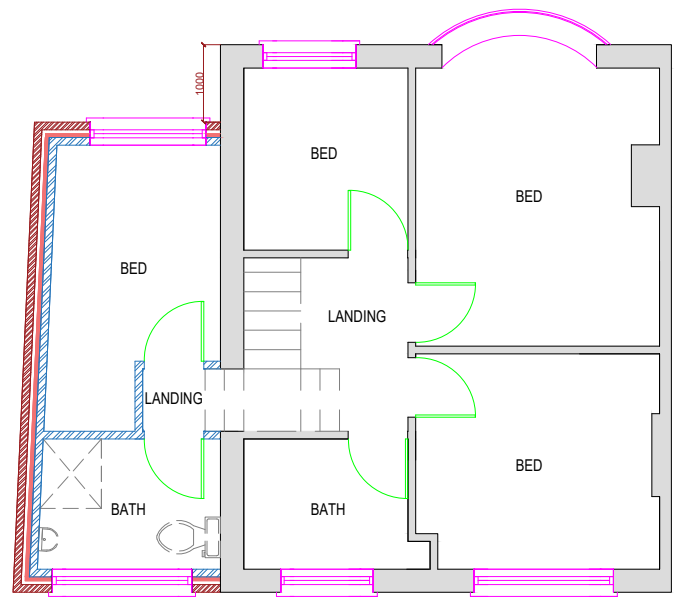


PROPOSED FIRST FLOOR PLAN
SCALE - 1:100@A1




LOCATION PLAN
SCALE - 1:1250@A1

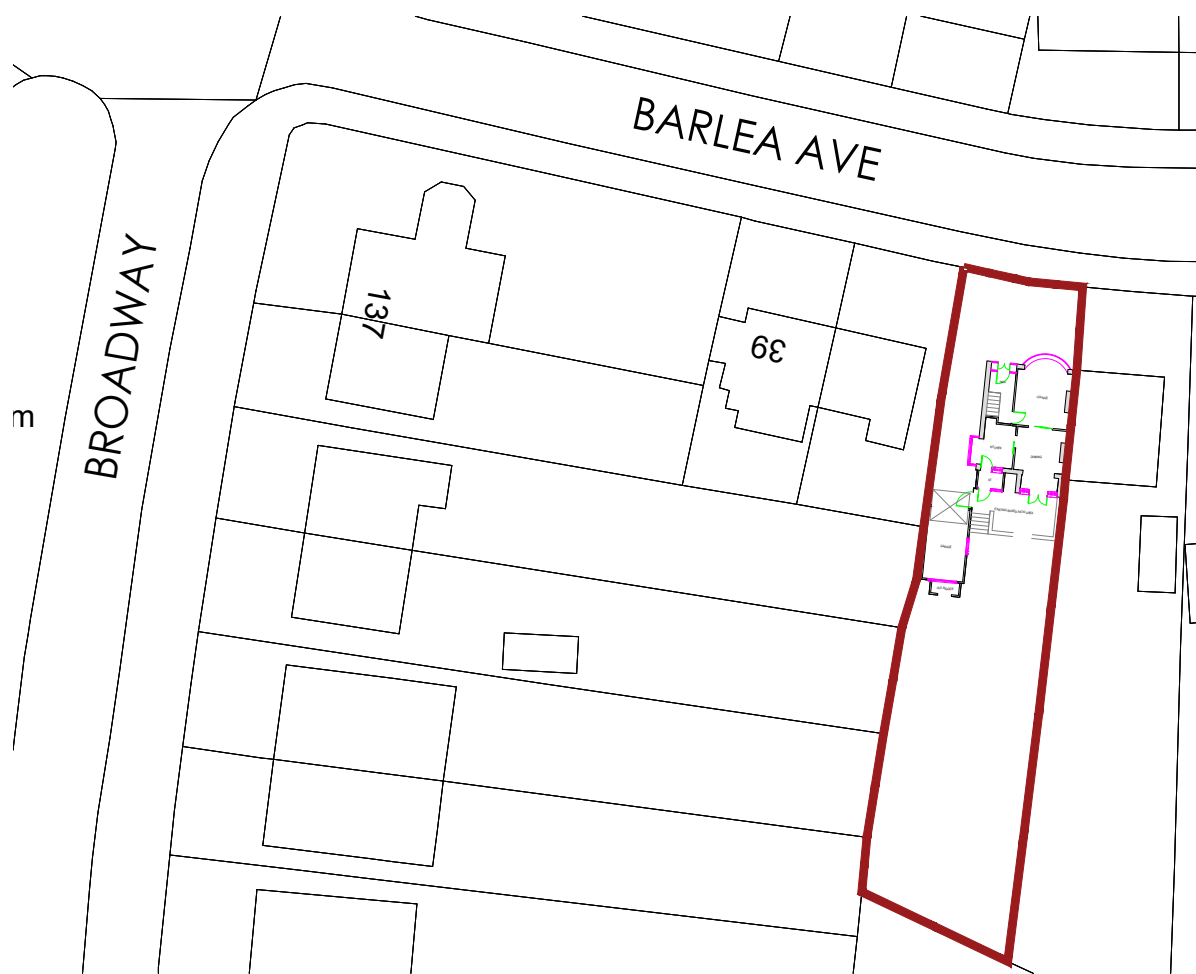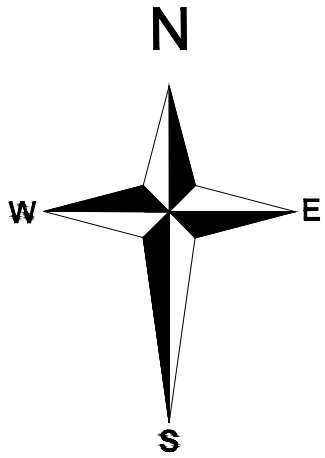


EXISTING SITE PLAN
SCALE - 1:500@A1

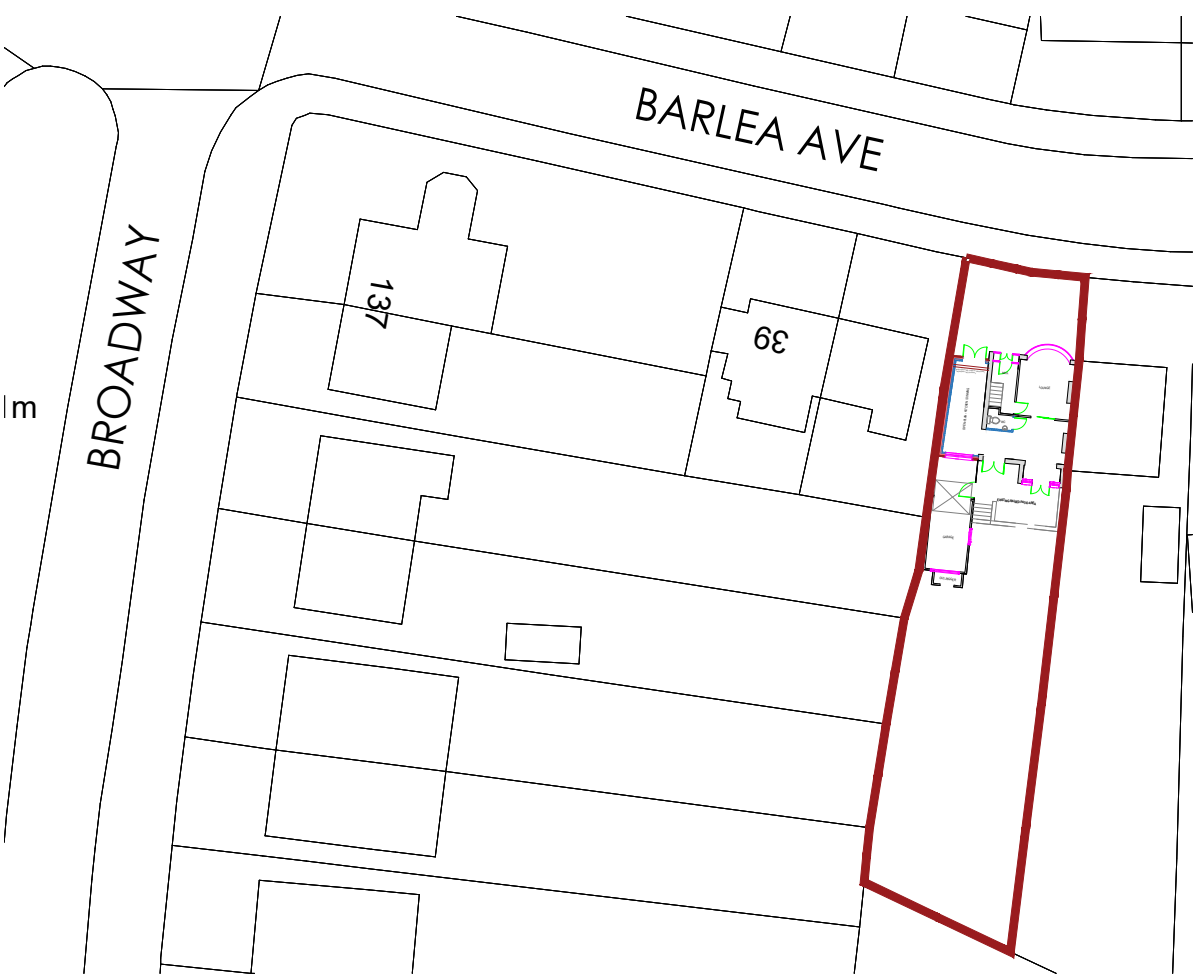


PROPOSED SITE PLAN
SCALE - 1:500@A1

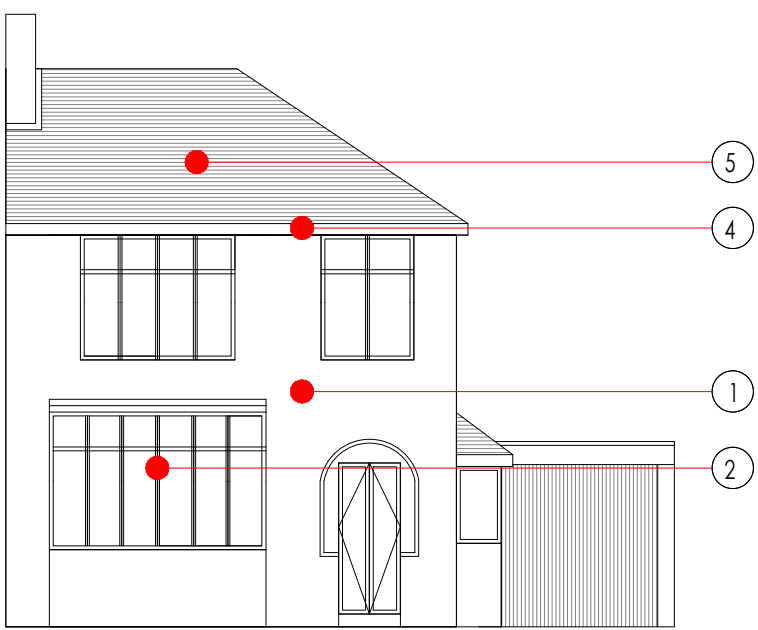


EXISTING FRONT ELEVATION
SCALE - 1:100@A1

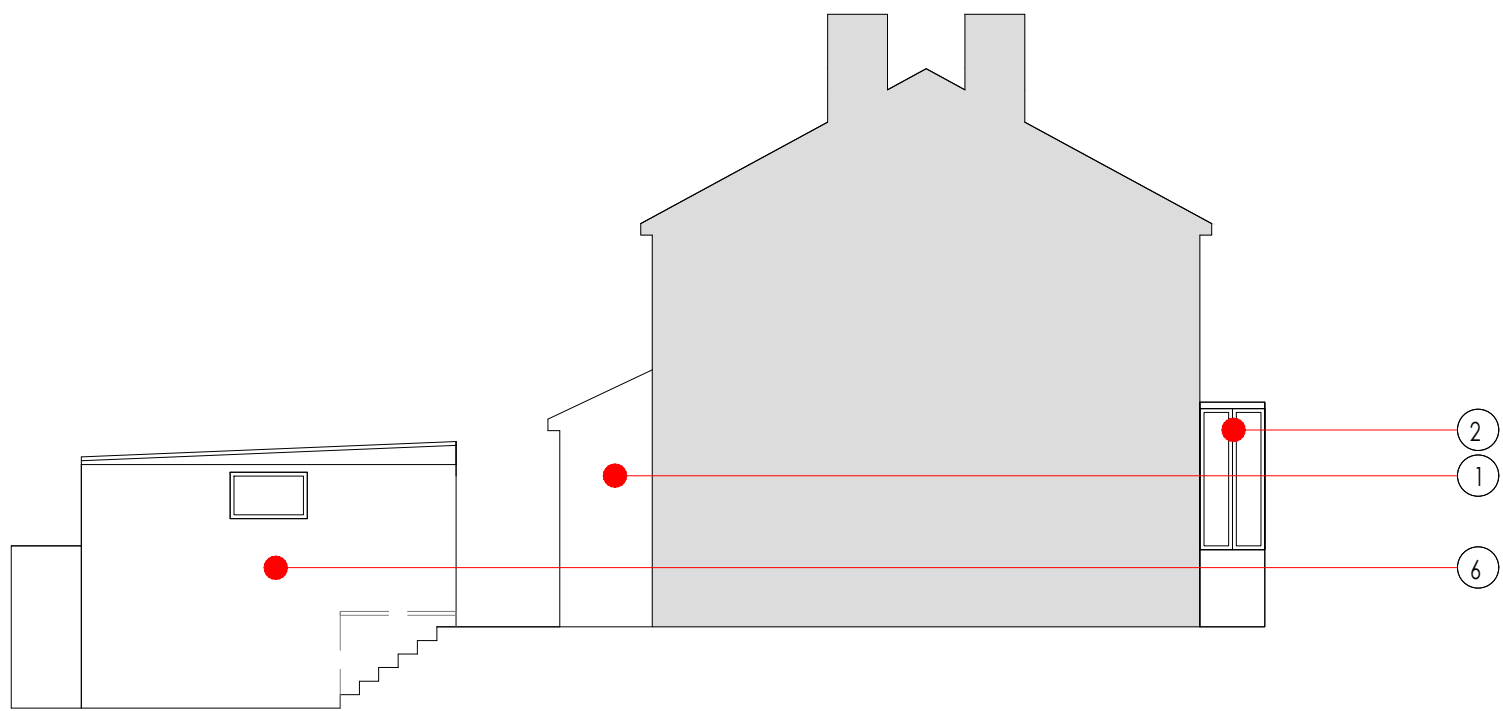


EXISTING PARTY-WALL ELEVATION
SCALE - 1:100@A1

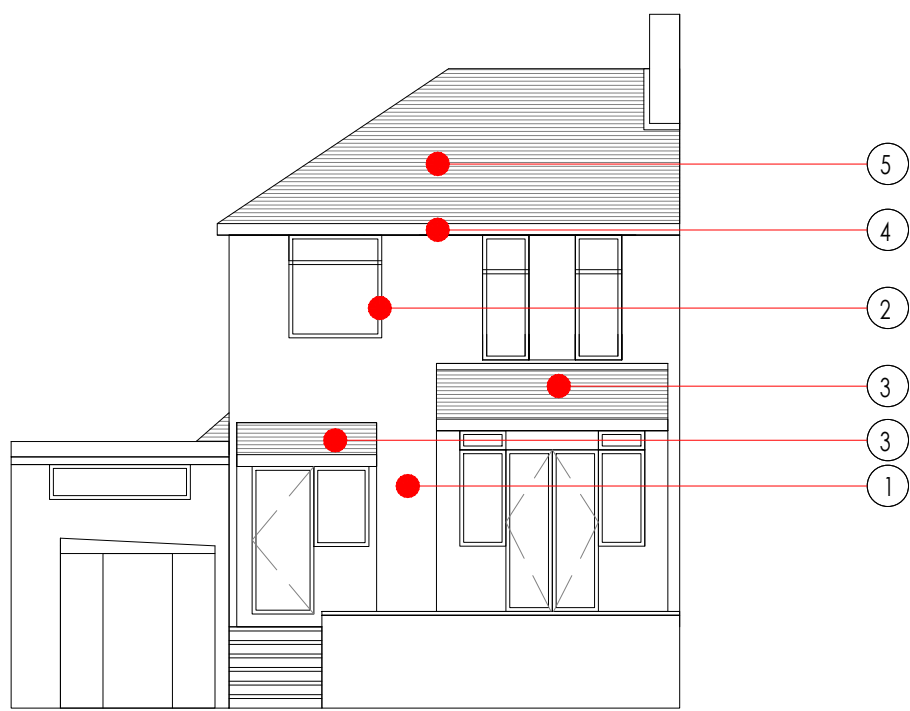


EXISTING REAR ELEVATION
SCALE - 1:100@A1

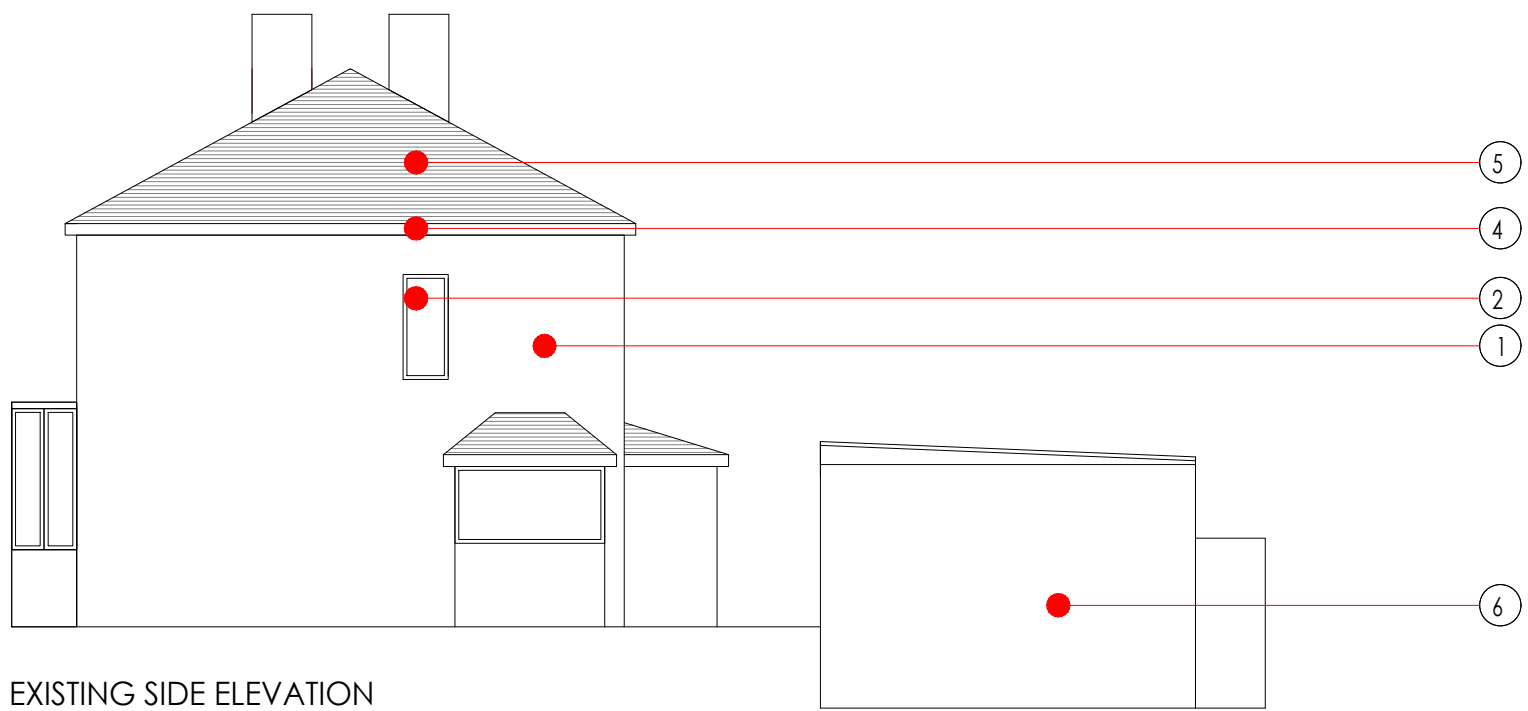


EXISTING SIDE ELEVATION
SCALE - 1:100@A1

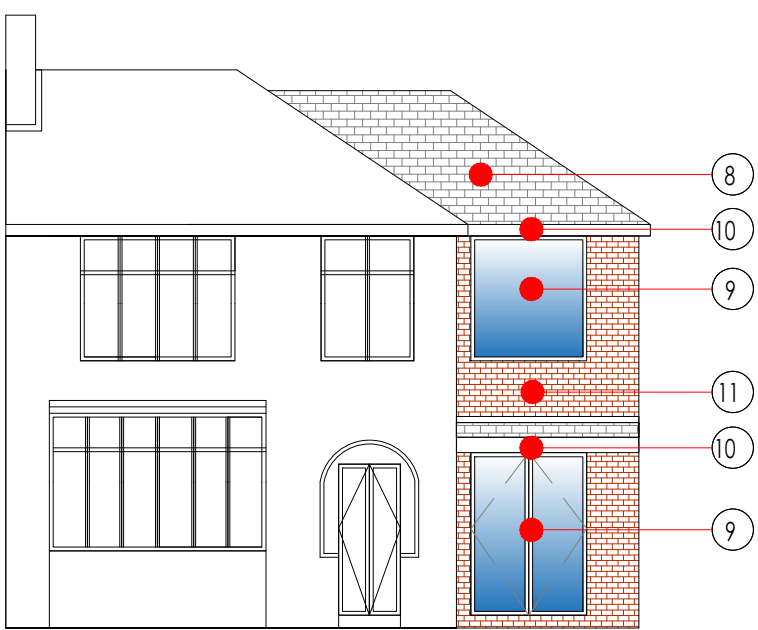


PROPOSED FRONT ELEVATION
SCALE - 1:100@A1

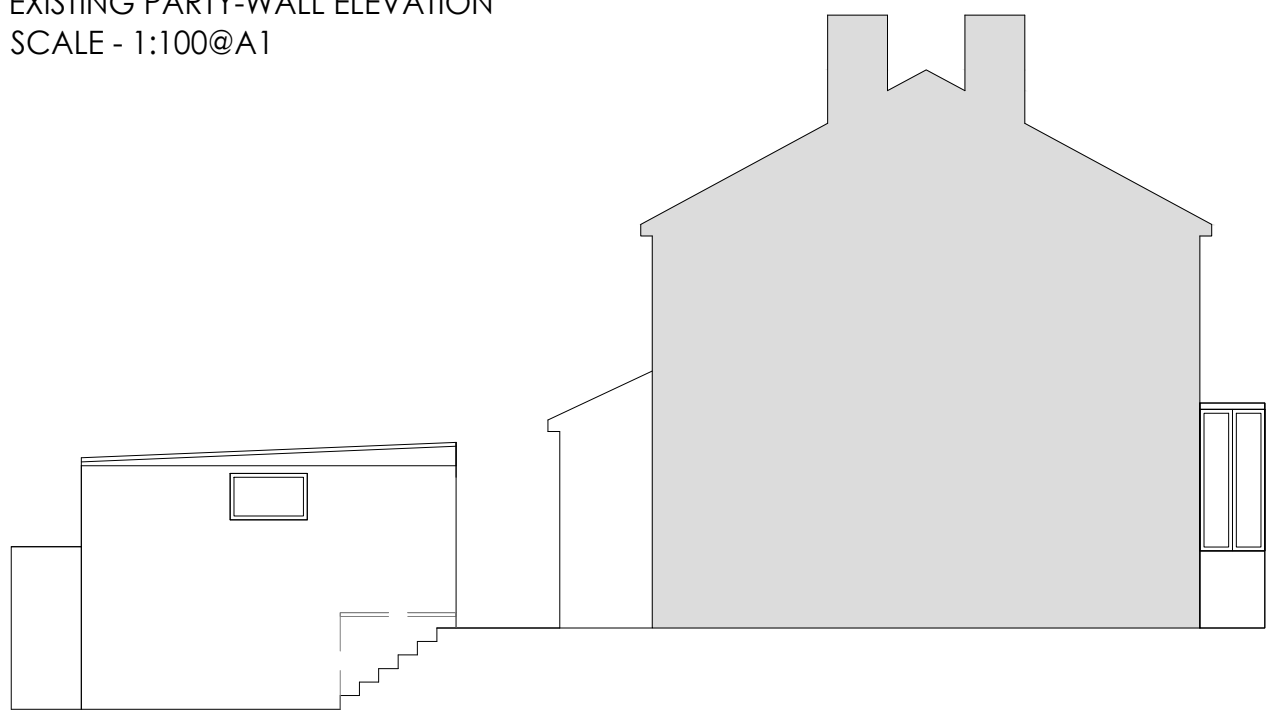

PROPOSED PARTY-WALL ELEVATION
SCALE - 1:100@A1

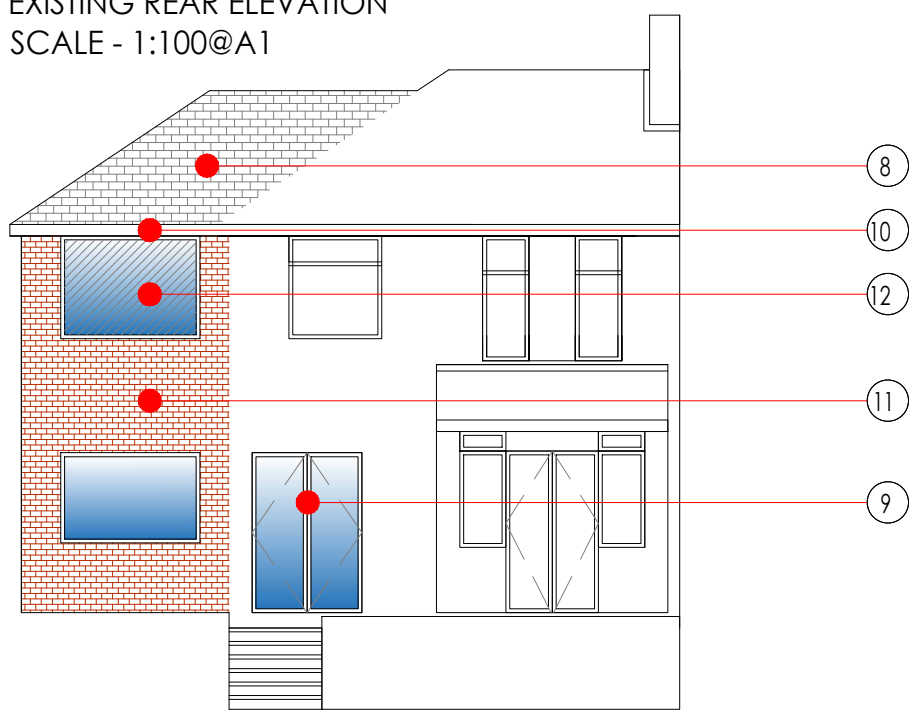

PROPOSED REAR ELEVATION
SCALE - 1:100@A1

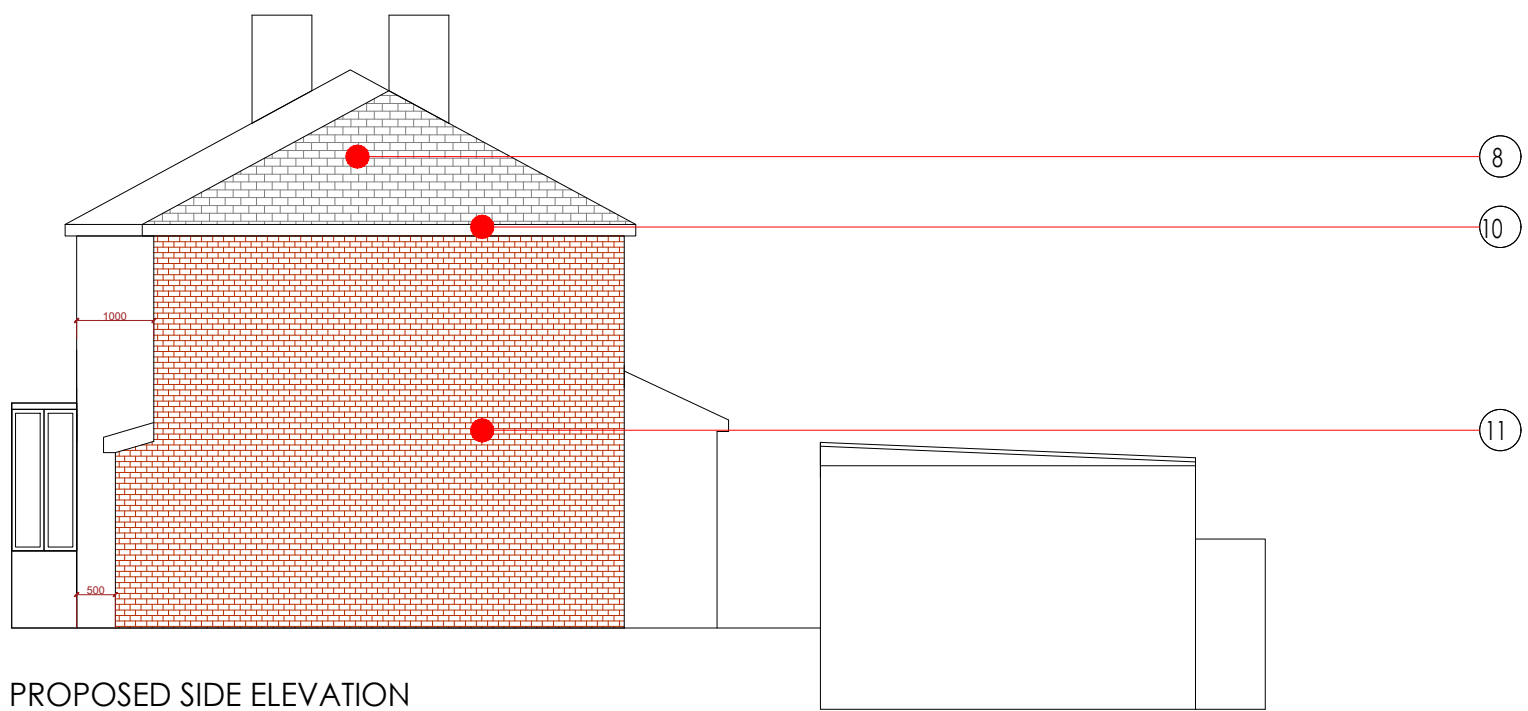

PROPOSED SIDE ELEVATION
SCALE - 1:100@A1

- Existing Masonry Finish
- Existing Brown Components
- Existing Red Profiled Roof Finish
- Existing Black Fascia's & Soffits
- Existing Grey Slate Roof Tiles
- Existing Grey Concrete Paneled Garage
- Proposed 4no. Velux Windows
- Proposed Roof Finish to Match Existing
- Proposed Fascia's & Soffits to Match Existing
- Proposed Masonry to Match Existing
- Proposed Obscure Glazing to New Bathroom

Date:	Revision:	Dr:
Client:		
Drawing Issue:		
Project:		
35 BARLEA AVENUE NEW MOSTON, M40, 3WL		
Drawing Title:		
PROPOSED DOUBLE STOREY SIDE EXTENSION		
Scale:	Drawing No:	
As shown on:	CSA_PL_001	
Revision:	Drawn:	Authorised by:
6	DR	ALB
		Date:
		APRIL 2022

Email: info@conceptstudioarchitecture.co.uk
Web: www.conceptstudioarchitecture.co.uk
Tel: 07875 095563