


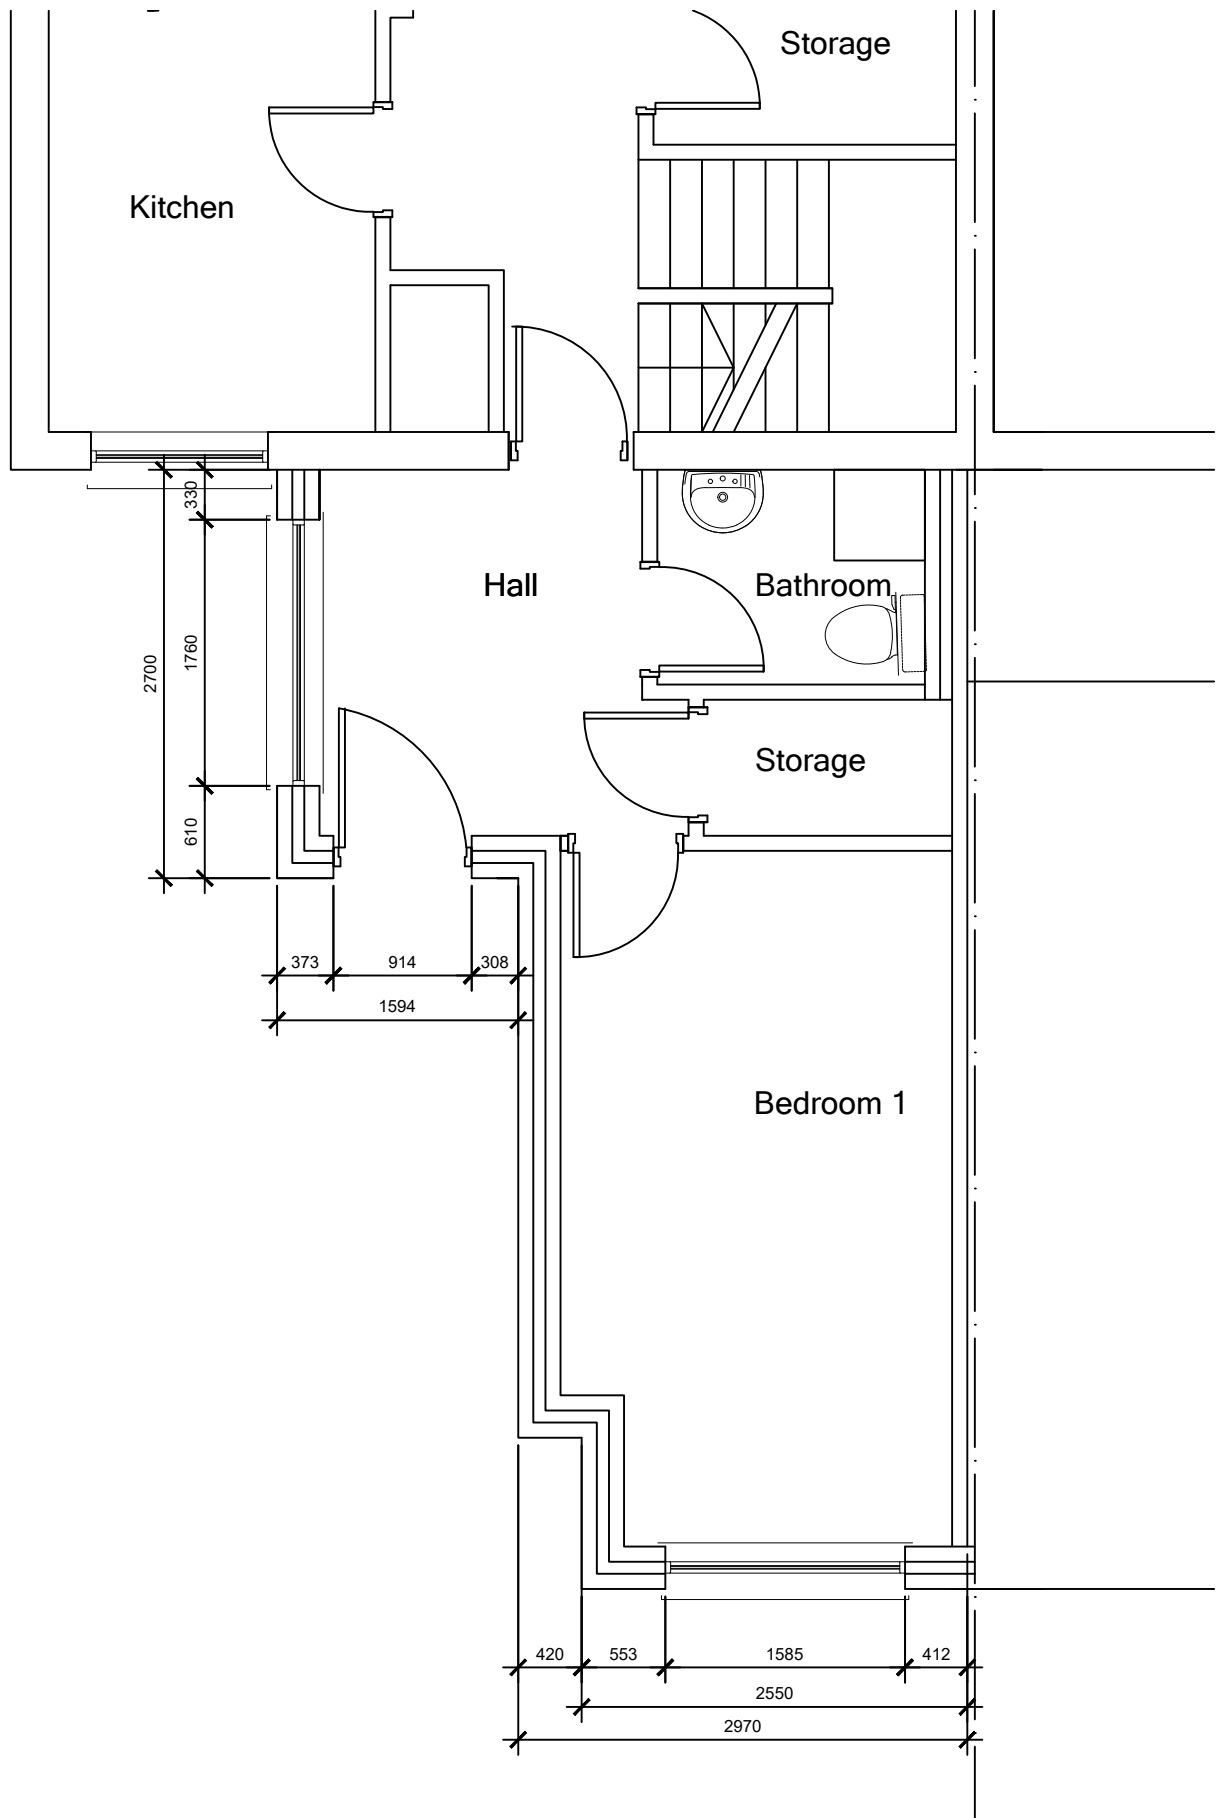

SCALE	DRAWN	CHECKED	DATE	Proposed Extension Floor Plan with Dimensions		12		
1:100								
21 Rolls Cresnet, Hulme, M15 5FT								