




Proposed West Elevation  
Scale 1:50



Proposed West Sectional Elevation (cut away)  
Scale 1:50




Proposed West Elevation Montage Photograph  
Not to Scale

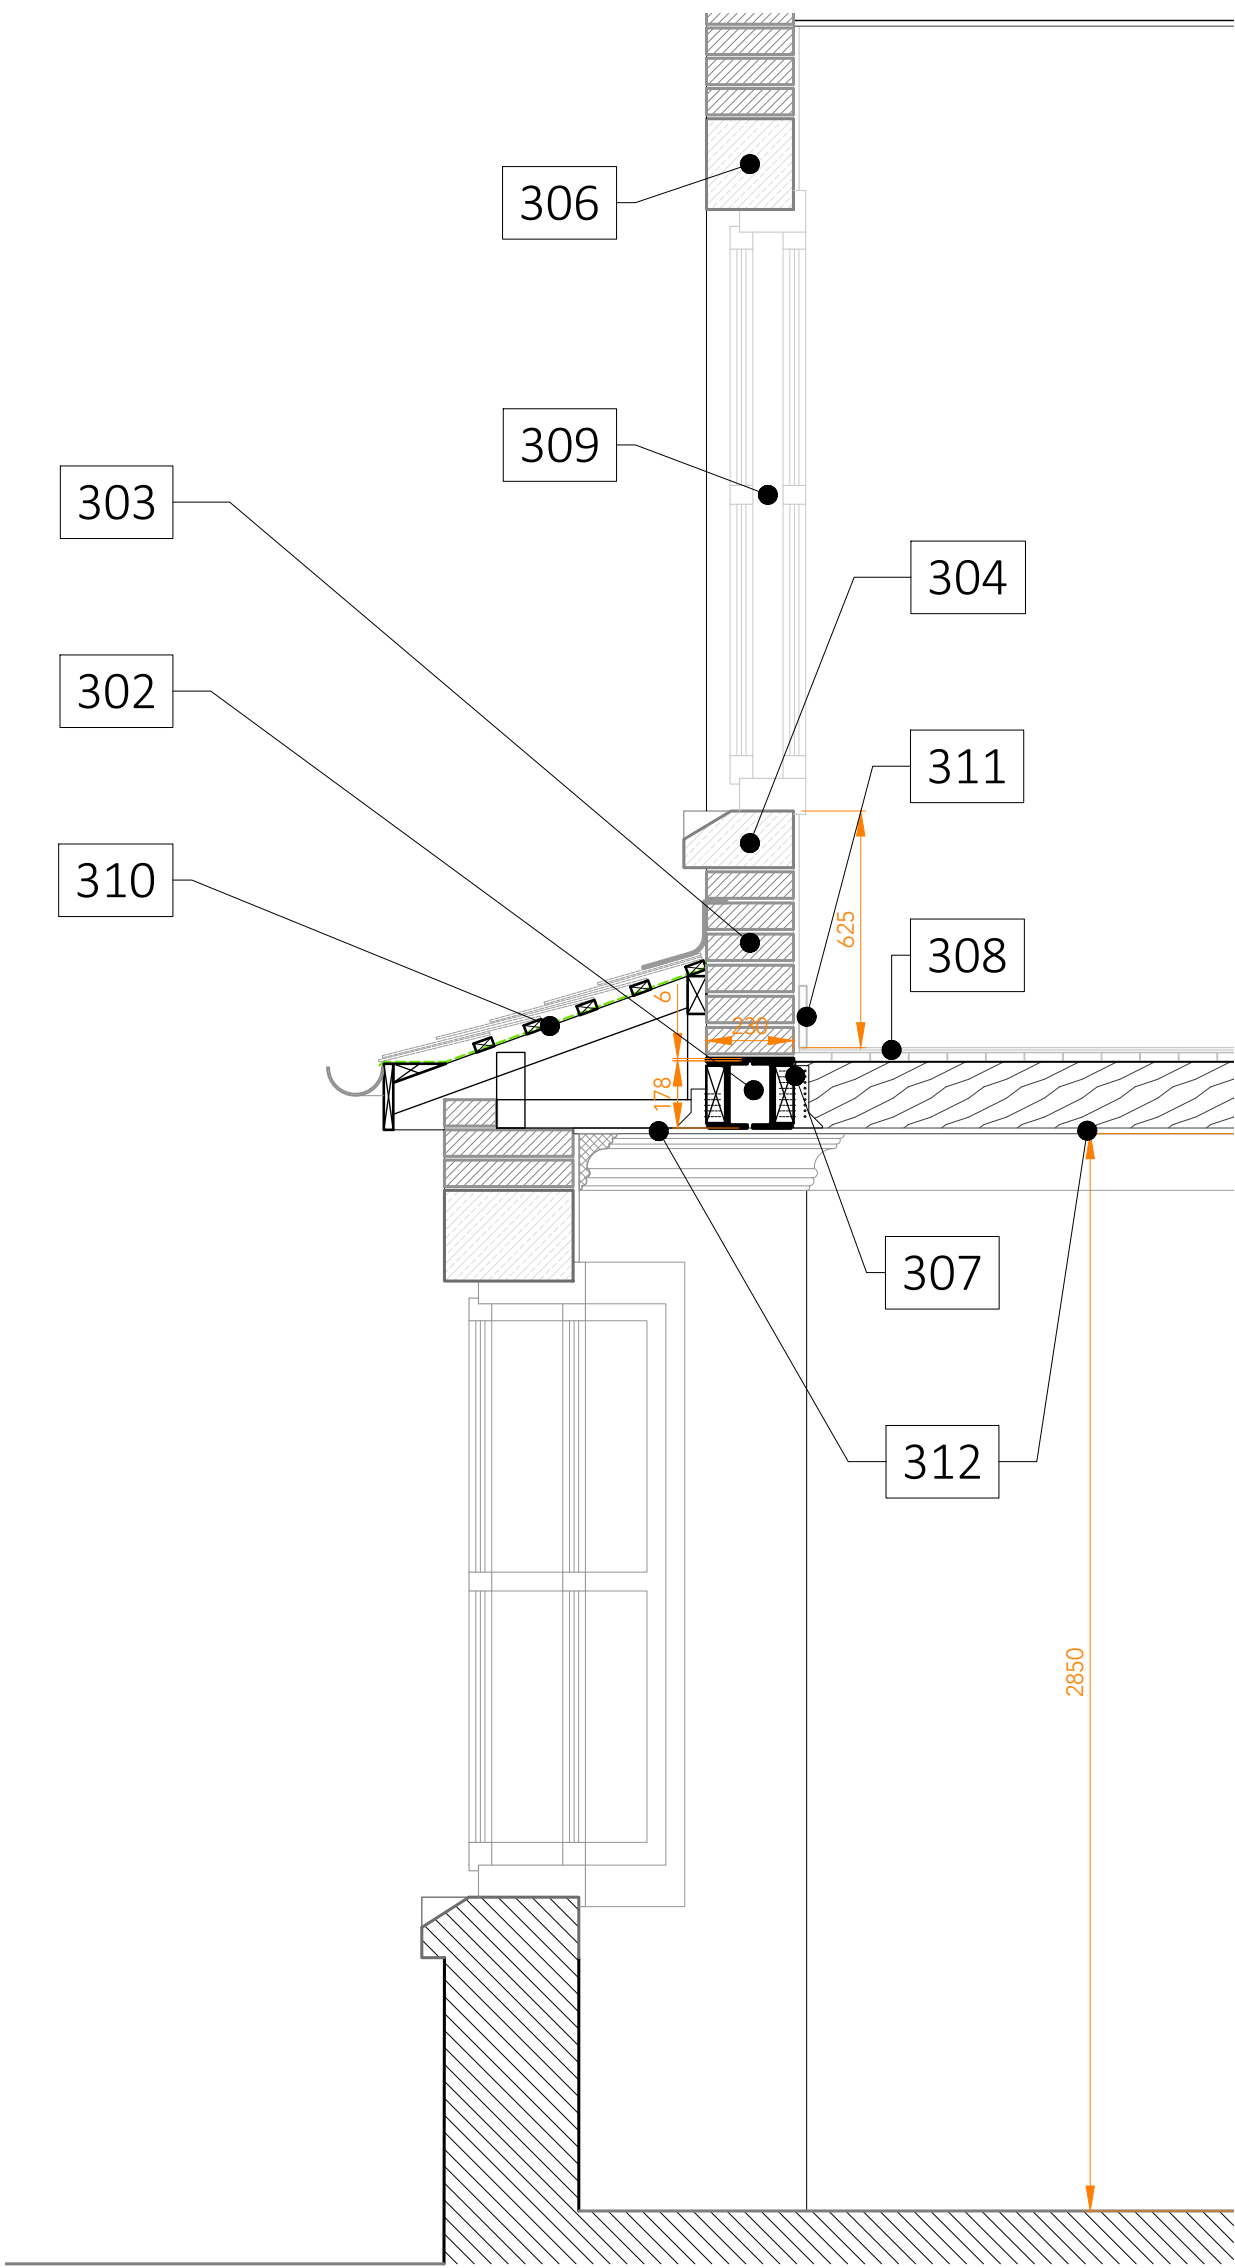


Proposed Section B-B  
Scale 1:20



Proposed Part West Elevation Montage with Beam Overlay  
Not to Scale

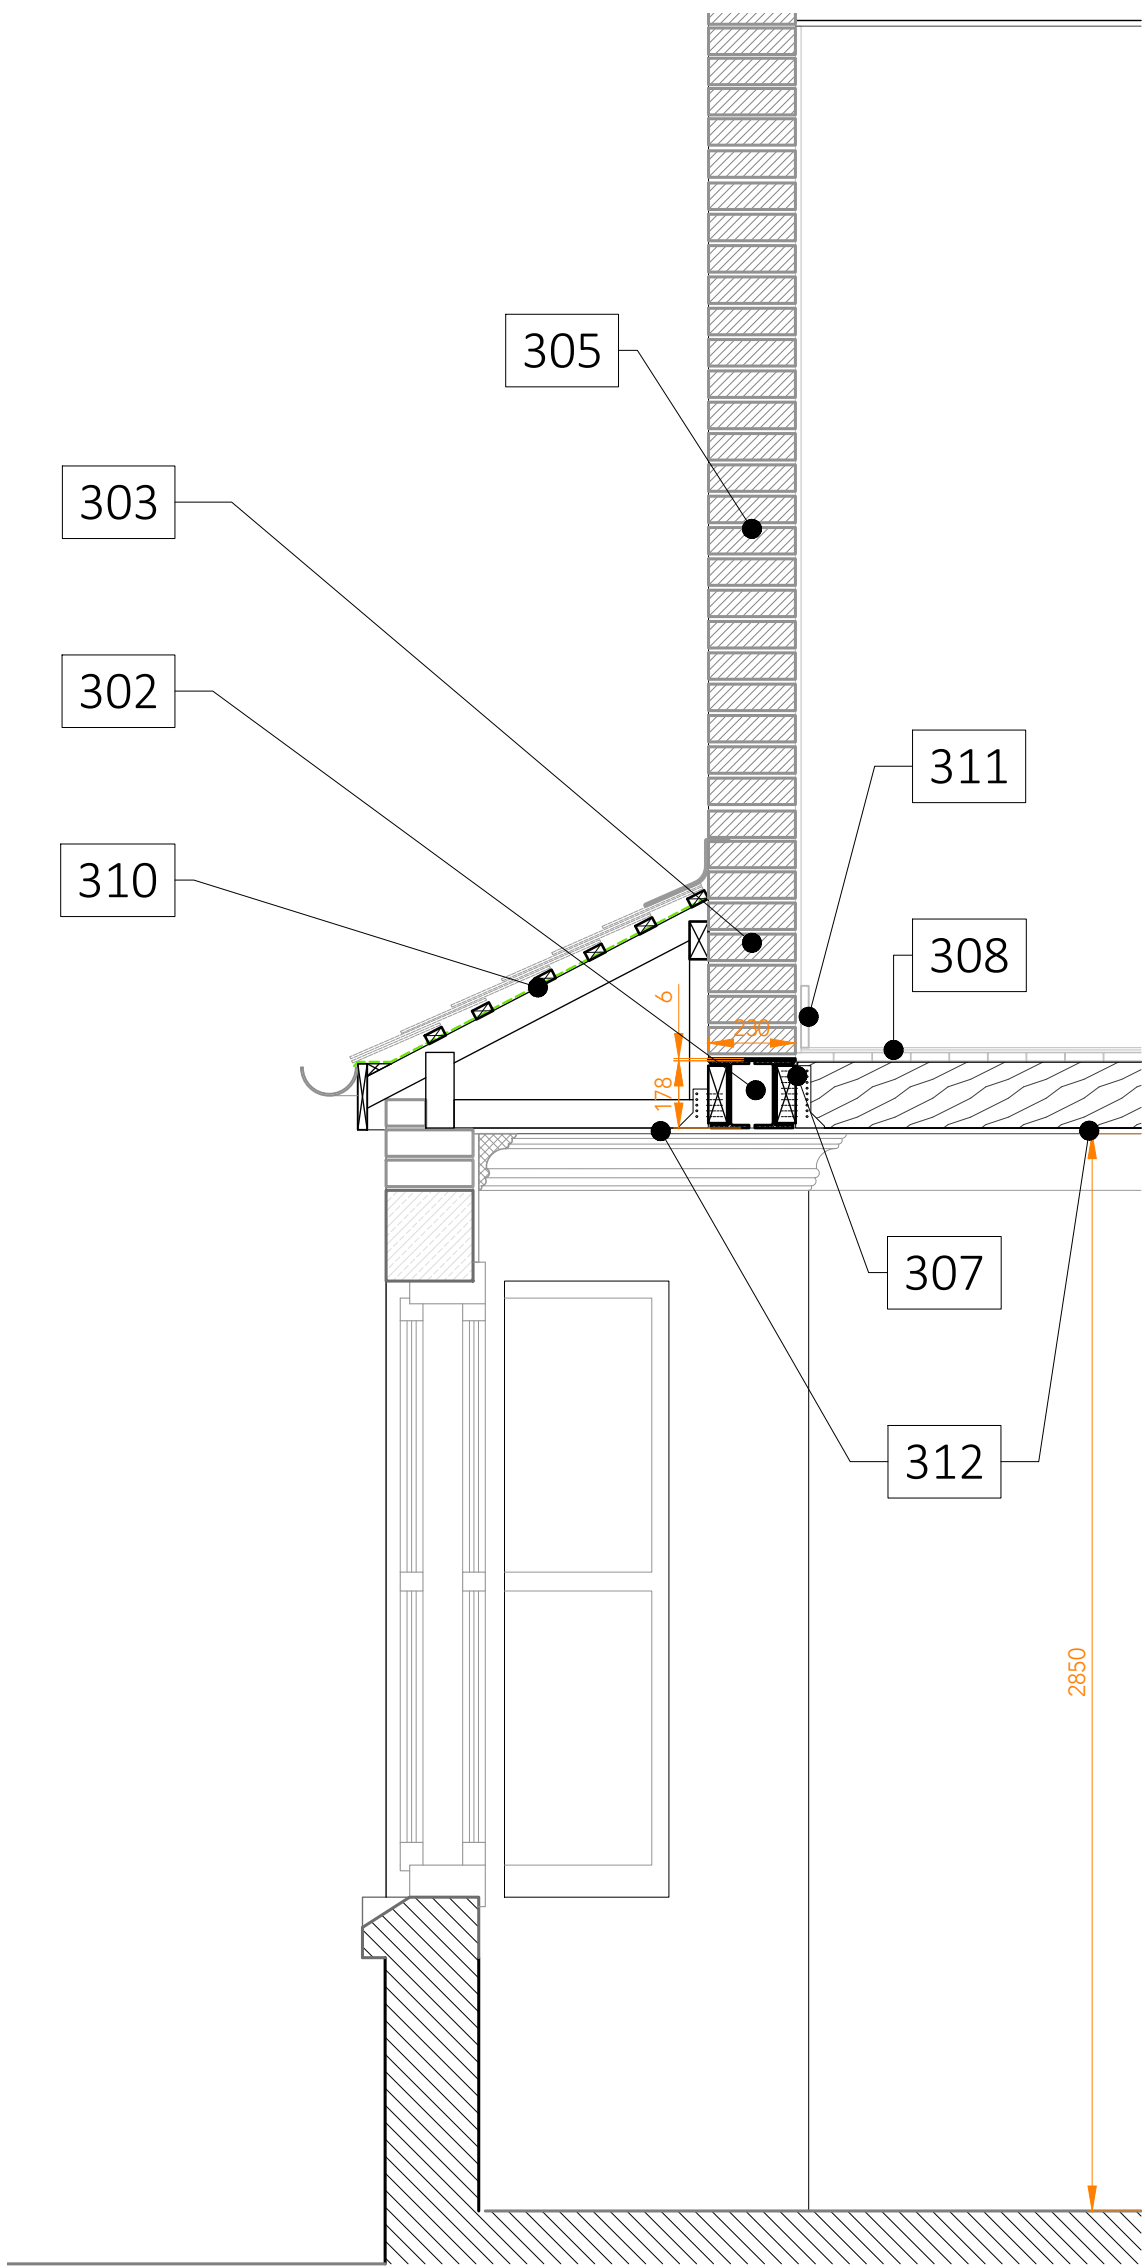

Proposed Section A-A  
Scale 1:20

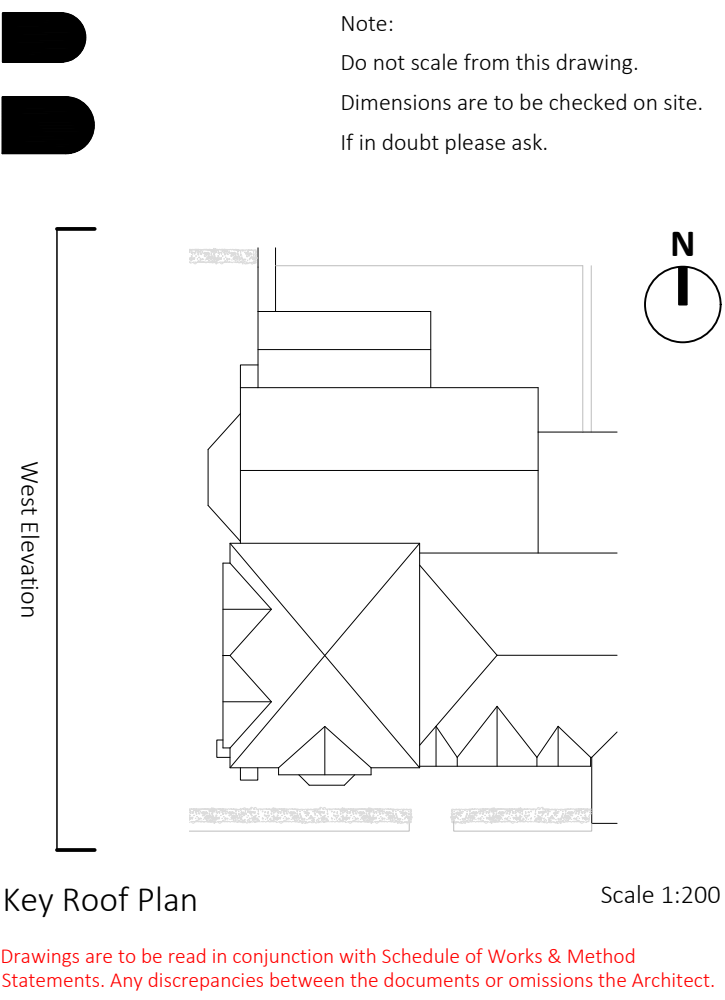

Key Roof Plan  
Scale 1:200

Drawings are to be read in conjunction with Schedule of Works & Method Statements. Any discrepancies between the documents or omissions the Architect.

| Schedule of Works                                                            |
|------------------------------------------------------------------------------|
| 300 New Installation and Reinstatement Works                                 |
| 301 Build-in Single Section Padstone                                         |
| 302 Install 2no. Steel Beams with Continuous Top Plate                       |
| 303 Build Replacement Masonry Spandrel                                       |
| 304 Reinstall Existing Stone Window Cills                                    |
| 305 Rebuild/Reinstall Masonry Pier and other areas of Façade Brickwork       |
| 306 Reinstall Existing Stone Window Lintels                                  |
| 307 Rehanging of Floor/Ceiling Joists                                        |
| 308 Reinstall Floorboards and Floor Covering                                 |
| 309 Reinstall Existing Primary and Secondary Casement Windows                |
| 310 Rebuild / Reinstall Existing Bay Window Roof                             |
| 311 Reinstall Skirtings                                                      |
| 312 Reinstall Internal Plaster Ceiling & Cornices                            |
| 313 Reinstall Wall Finishes                                                  |
| 314 Reinstall Internal Fixtures and Fittings including Pendant Light Fitting |

|   |   |                    |
|---|---|--------------------|
| P1   | 08/04/22   | LBC SUBMISSION     |
| PO   | 20/01/22   | For Review         |
| Rev   | Date/Ints   | Details            |
| © The moral rights of the author are hereby asserted.<br>This drawing and design is the sole property of Buttress Ltd and must not be reproduced without permission.<br>Buttress Ltd is Registered in England and Wales: 5363573 |   |                    |
| <b>Buttress</b><br>41 Bengal St<br>Manchester<br>M4 6AF<br>T 0161 236 3303<br>E contact@buttress.net<br>W www.buttress.net   |   |                    |
| Project Title   | 807 Wilmslow Road<br>Helena Gilbert                                                                               |                    |
| Client   | Didsbury, Manchester, M20 2QR                                                                                     |                    |
| Location   |   |                    |
| Drawing Title   | Proposed West Elevation & Sections<br>West Elevation, Sectional Elevation & Montages<br>Section A-A & Section B-B |                    |
| Date   | 14/01/2022   | Scale 1:50 & 1:20  |
| Checked   | SA   | Orig Paper Size A1 |
| Status LBC   |   |                    |
| Project:   | Origin:   | Zone:              |
|   | Level:   | Type:              |
|   | Disc:   | Number:            |
|   | Rev:   |                    |
| 9298 - BA - B1 - XX - DR - A - (05)001 - P1   |   |                    |