

Scale


VARIES

Notes

Figured dimensions are to be used in all cases. Dimensions should not be scaled from drawing unless for planning application purposes. All existing dimensions should be checked on site before commencement of the works. Land Registry and ownership boundaries are produced by Studio KMA using all reasonable endeavours. Studio KMA cannot be held responsible for scale discrepancies in plans supplied by others. Any discrepancies in dimensions should be clarified with the Architect at the address below prior to commencement of the works. No deviation from this drawing will be permitted without the prior written consent of the Architect. This drawing is to be read in conjunction with all the relevant Mechanical and Electrical drawings. This drawing is to be read in conjunction with the relevant Structural Engineer's drawings, structural calculations and recommendations. This drawing is to be read in conjunction with the relevant Fire Safety Strategy drawings. Please note that the use of any quantification data is done so at the users own risk. This drawing is the copyright of Studio KMA and is to be returned to the Architect on completion of the contract. The drawing should not be reproduced without the written permission of Studio KMA.

Revision Notes

Rew.	Date	Revision Description	Drawn	Checked
P1	08.07.21	Initial Issue	OR	DG
P2	13.07.21	Site Plan added	OR	DG

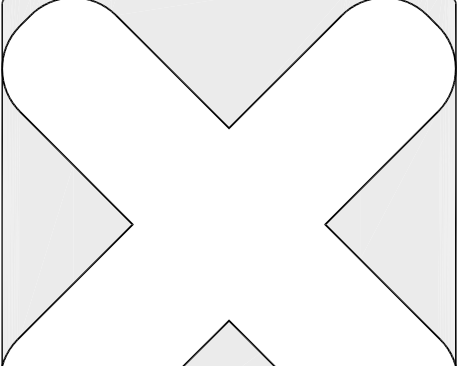

Project Name
**Manchester
15 Quay Street**

Drawing Title
**Location Plan &
Site Plan**

Drawing Number
MOS-KMA-00-XX-DR-A-1000

Project Number
T1014

Status
**A3
Planning**

Revision
P2



Drawn by
OR

Authorised by
DG


Date
06.07.21

Studio KMA

4 Cornwell Court | Burnside Street | Oldham | OL1 1ET
T: 01457 873153
10 Nicholas Street | Chester | CH1 2NX
T: 01244 478505
E: info@studiokma.co.uk
www.studiokma.co.uk

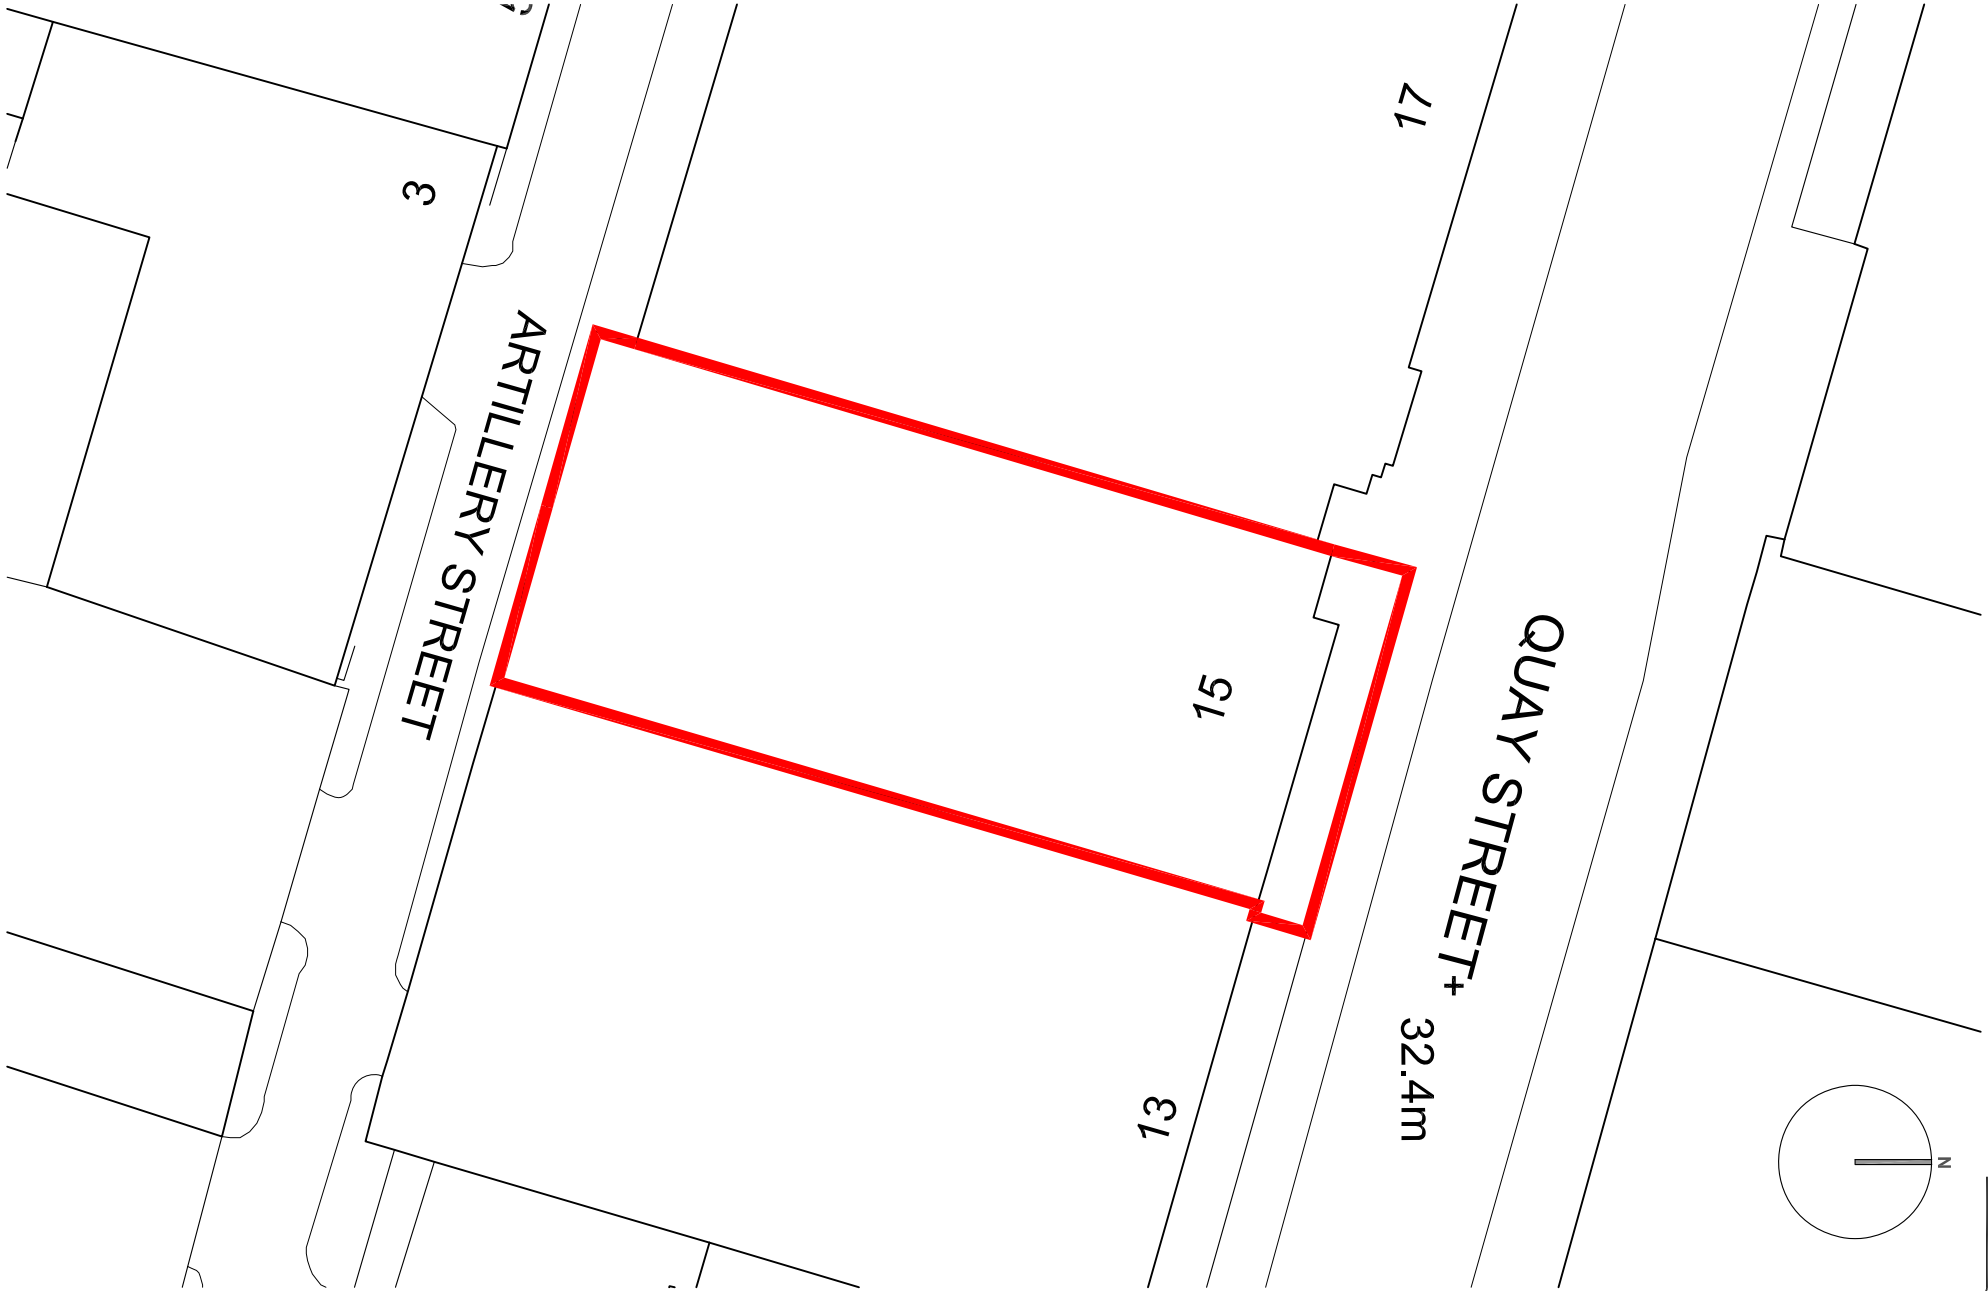 

Location Plan

 

Site Plan

