


This drawing and design are the property of Pye Design Ltd. and should not be reproduced without the consent in writing of Pye Design Ltd.




Reference Image

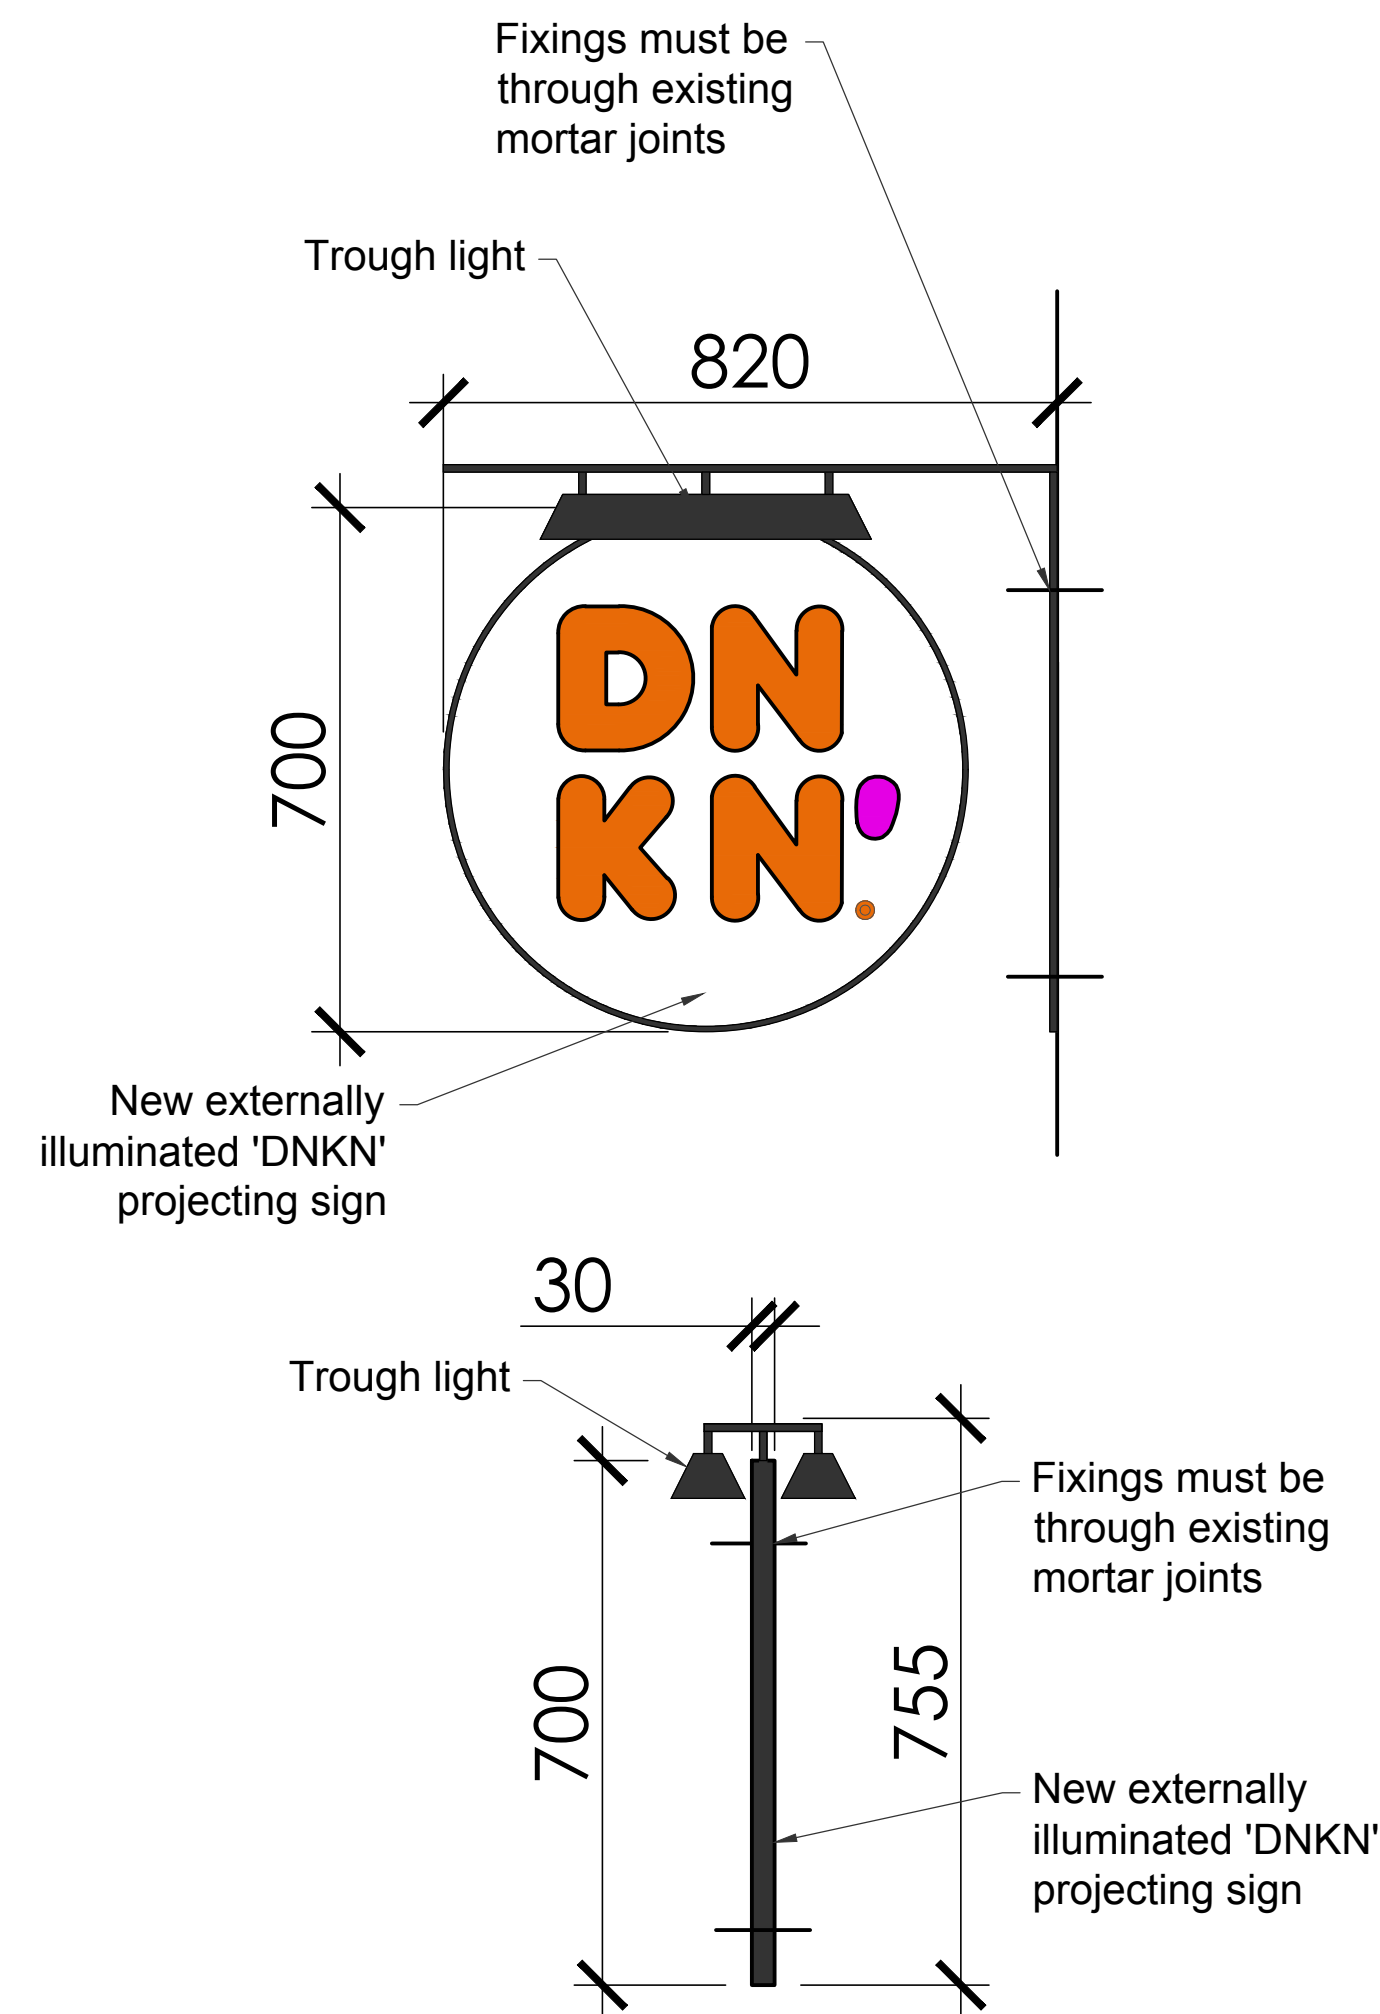


Sign Details

Scale 1:10 @ A1 / 1:20 @ A3

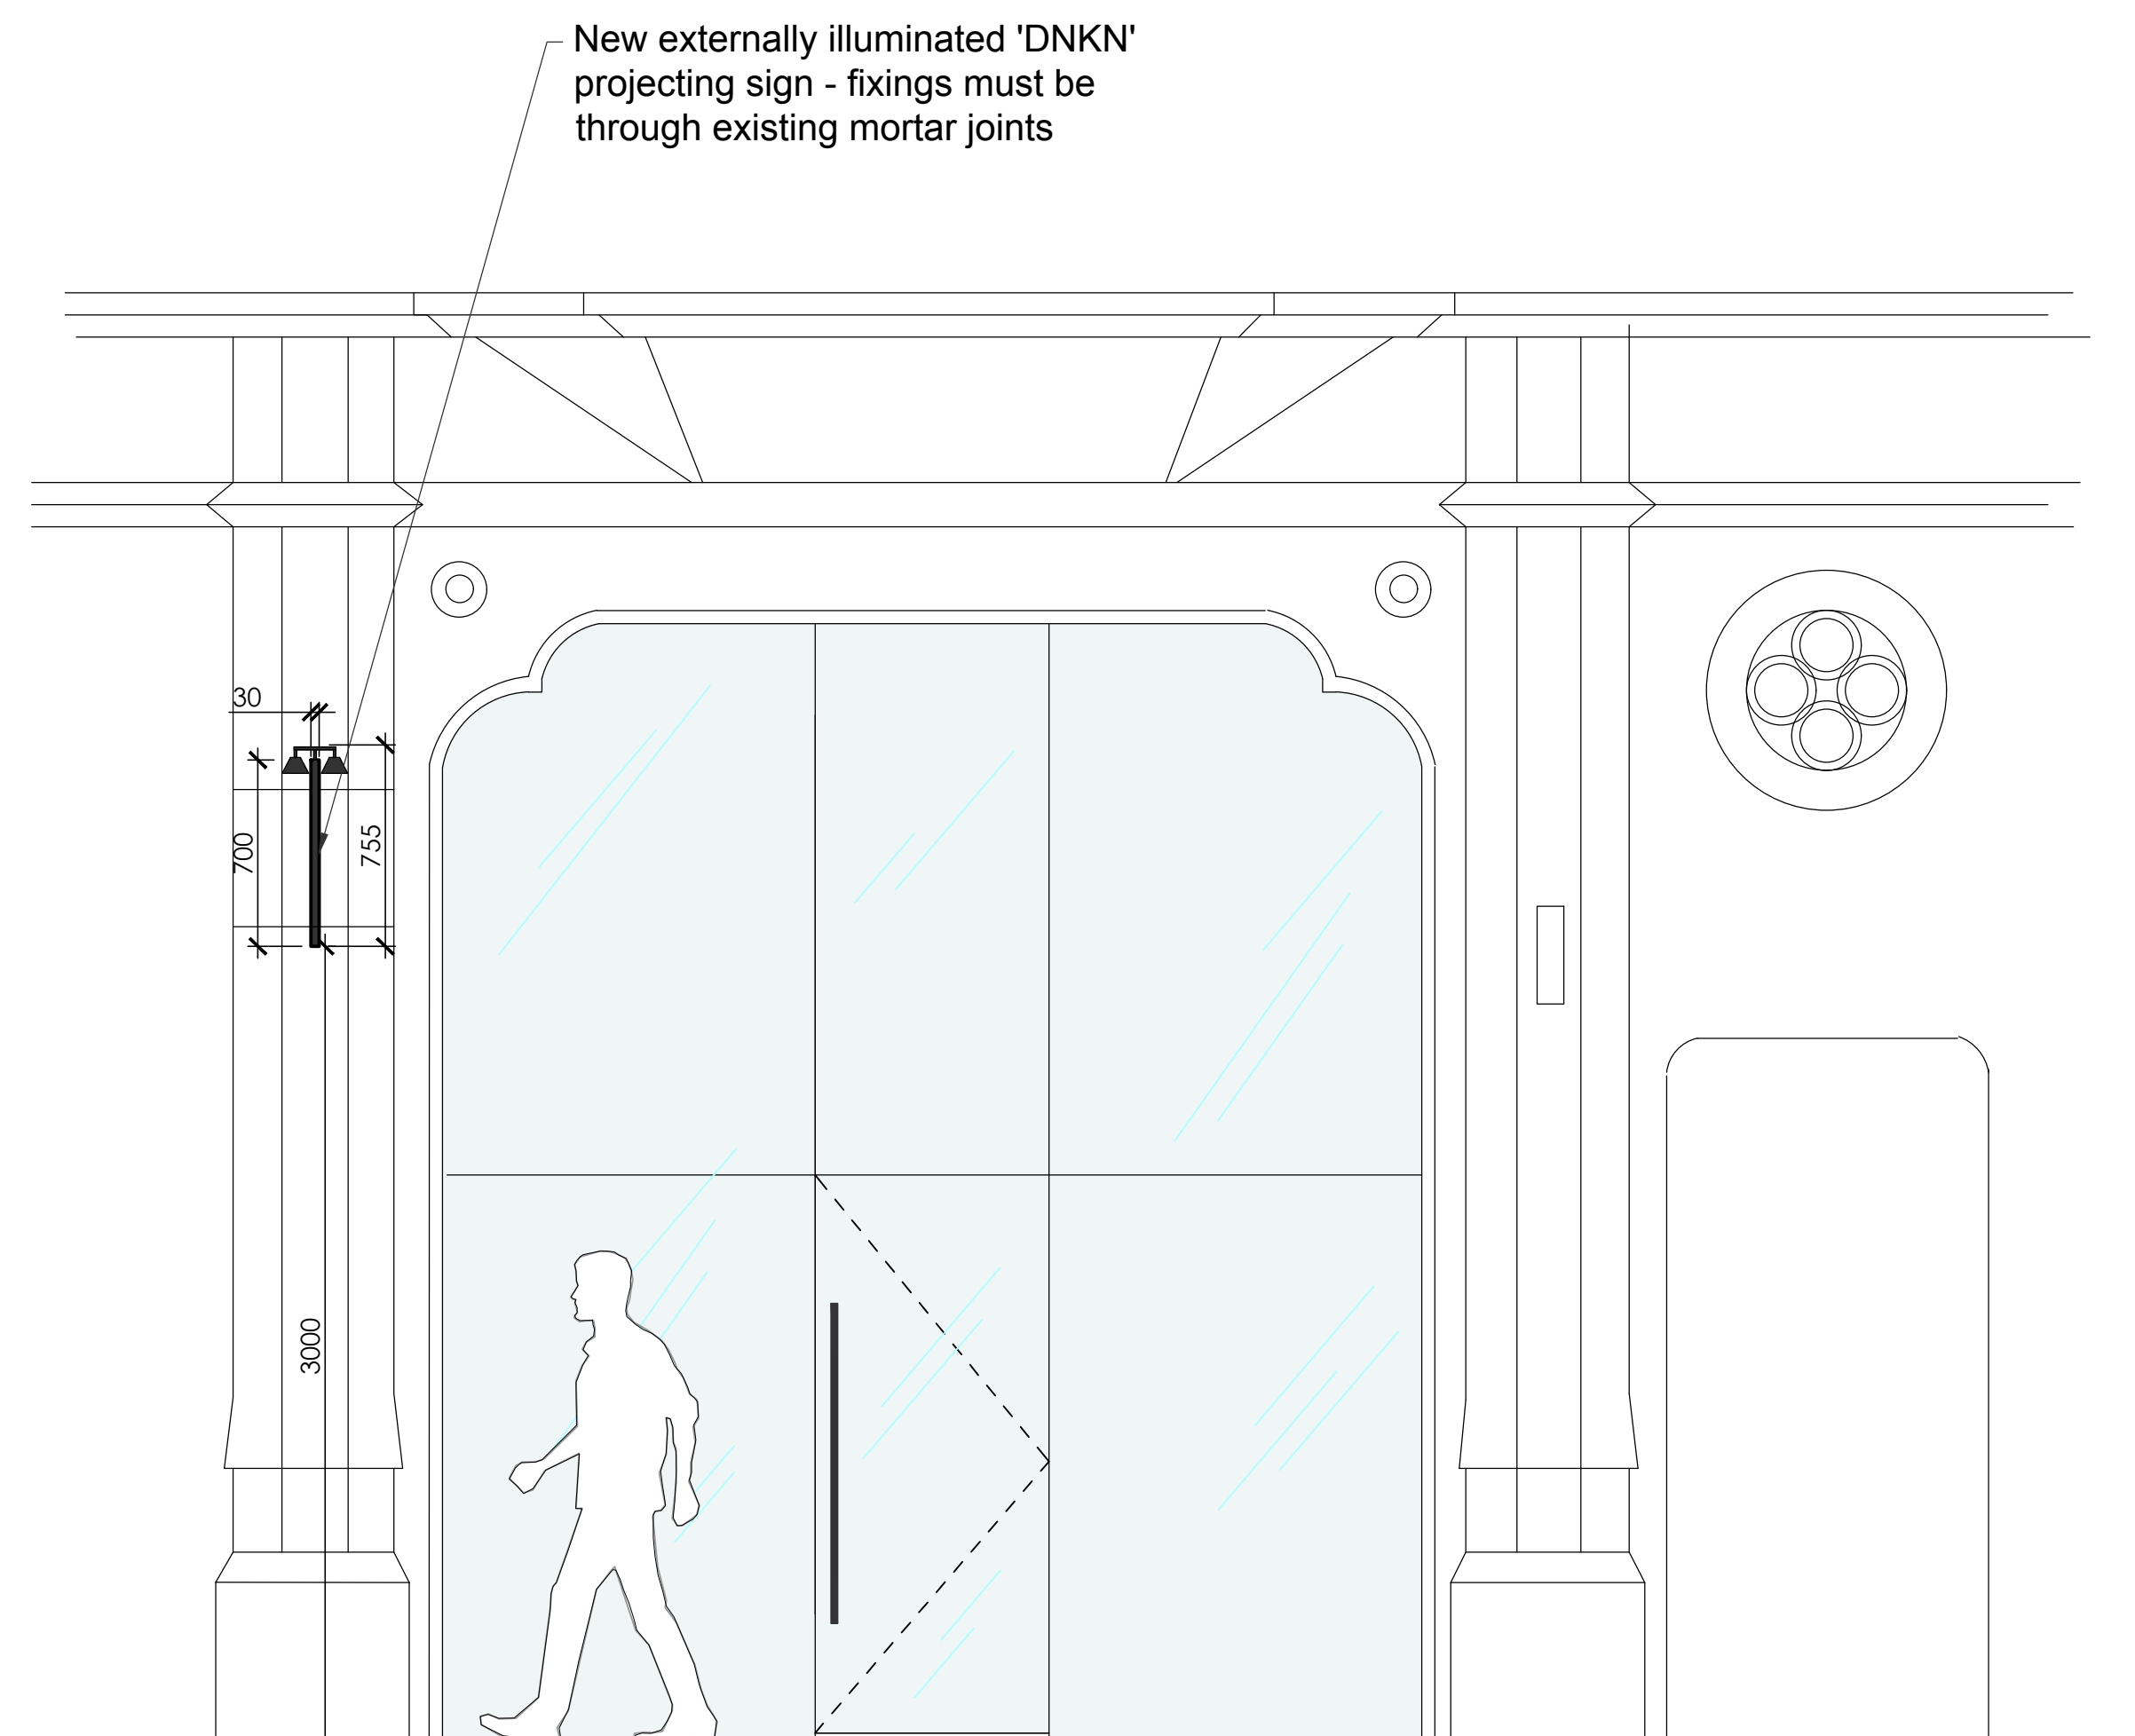

Front Elevation

Scale 1:25 @ A1 / 1:50 @ A3

 

Sample colours using the AutoCAD Pantone colour system to display graphics.



PANTONE 165 C - RGB 255 110 012 - CMYK 0 72 100 0
PANTONE 219 C - RGB 242 012 144 - CMYK 1 92 04 0
PANTONE 7450 C - RGB 75 79 84 - CMYK 67 54 46 40
PANTONE BLACK C - RGB 45 41 38 - CMYK 65 66 68 82
100% WHITE - RGB 255 255 255 - CMYK 0 0 0 0

BACK PANEL SIGN CONSTRUCTION
(Where applicable)
100mm deep folded 3mm aluminium panel
coated PMS Cool Gray 1C semi gloss colour
aluminium ladder frame.

LETTER CONSTRUCTION
Built up rim return individual text letters
consisting of 5mm opal 050 acrylic faces
with translucent 3M colour vinyl applied to
face. 2mm descaled returns 125mm deep
with paint outer face to match PMS 7540C
/3M #7725-41 semi gloss c/w 10mm white
Foamex back trays. Letters to have trim
cap with 25mm returns to sides.

COLOURS & SIGN NOTES

Faces to be 5mm opal 050 acrylic with vinyl to be applied 1st surface.

Vinyl colours to be:
Orange - 3M #3630-3123 (PMS 165)
Pink - 3M #3630-1379 (PMS 219)
Grey - 3M #7725-41 (PMS 7540C)

Artwork font: Dunkin Sans Display

Aluminium disk (registered 'R') painted white with coloured vinyl detail.

NOTES:

1. ALUMINUM RETURN PAINTED TO MATCH
PMS 7540C
2. 1" TRIM CAP
3. 3M #3630-3123 DUNKIN' ORANGE
TRANSLUCENT FILM 1ST SURFACE
4. 3M #3630-1379 DUNKIN' PINK
TRANSLUCENT FILM 1ST SURFACE

ADDITIONAL NOTES:

ARTWORK FONT : DUNKIN SANS DISPLAY

CHANNEL LETTER INTERIOR PAINTED
REFLECTIVE WHITE

LED'S TO BE POPULATED FOR EVEN AND
CONSISTENT LIGHTING WITHOUT HOT
SPOTS OR SHADOWS

[illegible]

PYE
DESIGN
ARCHITECTS

RIBA Chartered Practice

29 Market Street
Hindley
Wigan
WN2 3AE

01942 256007
www.PyeDesign.co.uk info@PyeDesign.co.uk

LOCATION

111 Deansgate,
Manchester.
M3 2BQ

PROJECT

DUNKIN' -
Deansgate

CLIENT

SPQ Ltd

DRAWING TITLE

PROPOSED
PROJECTING SIGN

PURPOSE OF ISSUE

FOR APPROVAL

DRAWN BY
RHS

CHECKED BY
ARP

DATE	JAN 2022
------	----------

SCALE (at A1)
AS INDICATED

PROJECT NUMBER	3991
----------------	------

DRAWING NUMBER
A110

REV
A