


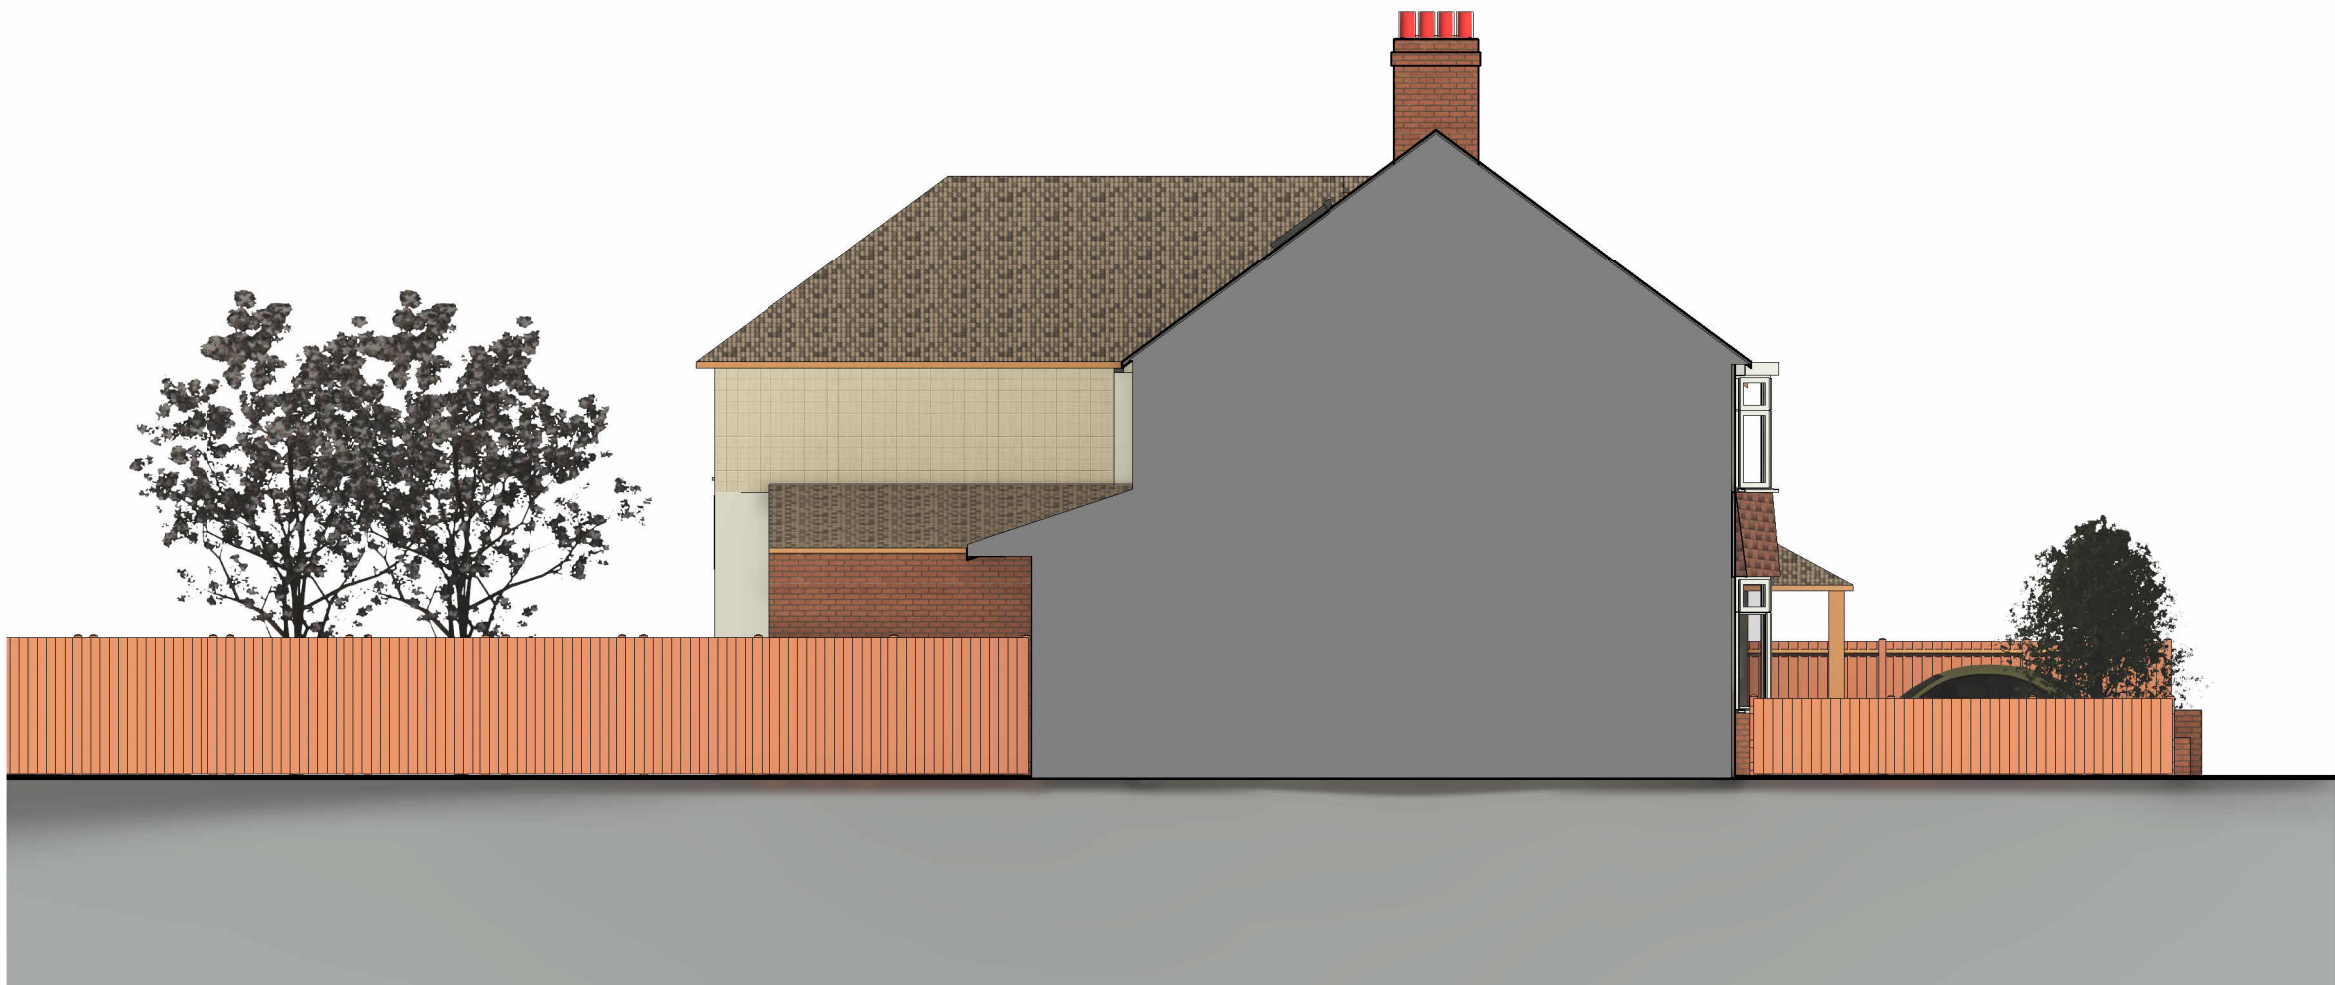

1 Proposed Elevation NW


1 : 100



2 Proposed Elevation SE

1 : 100

1:100

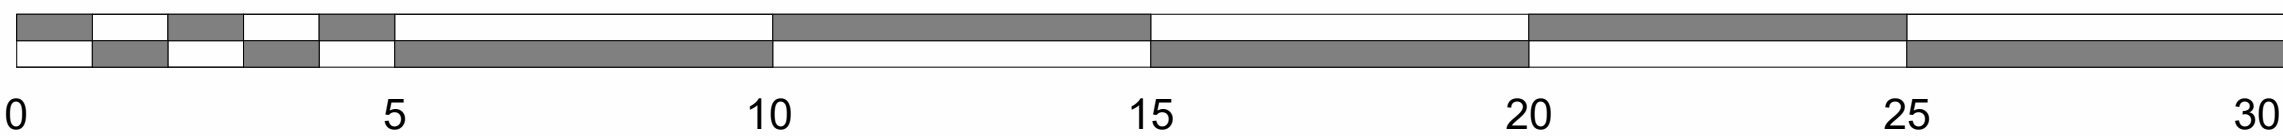

Roofing material: Marley Ludlow Major (Old English Dark Red) to existing and new roof.

Wall material: Render and vertical boarding (Hardie VL Plank, cobble stone) to front elevation; render, existing brick and vertical boarding (Hardie VL Plank, cobble stone) to side and rear elevations.

Side facing skylight to hallway over 3m above floor level.

* denotes obscure glazing to first floor bathroom windows.

Revisions.

No.	Description	Date
A	1st Fl Extension reduced	19/4/22

CODE	SUITABILITY DESCRIPTION
STATUS	PURPOSE OF ISSUE

GAVIN BLAKE RIBA FRSA
CHARTERED ARCHITECT

The Studio, 47 Church Lane, Sale, Cheshire, M33 5GW.
Email: oakfield@clara.co.uk

Project.

35 Sandilands Road,
M23 9JN

Title.

Proposed Elevations 2

Client.

Mr and Mrs Blake

Drawn By: GB	Checked by: Checker	Date: Issue Date
Scale (@A2): 1 : 100	Project Number: 1035	
Drawing Number. PR12	Rev. A	