


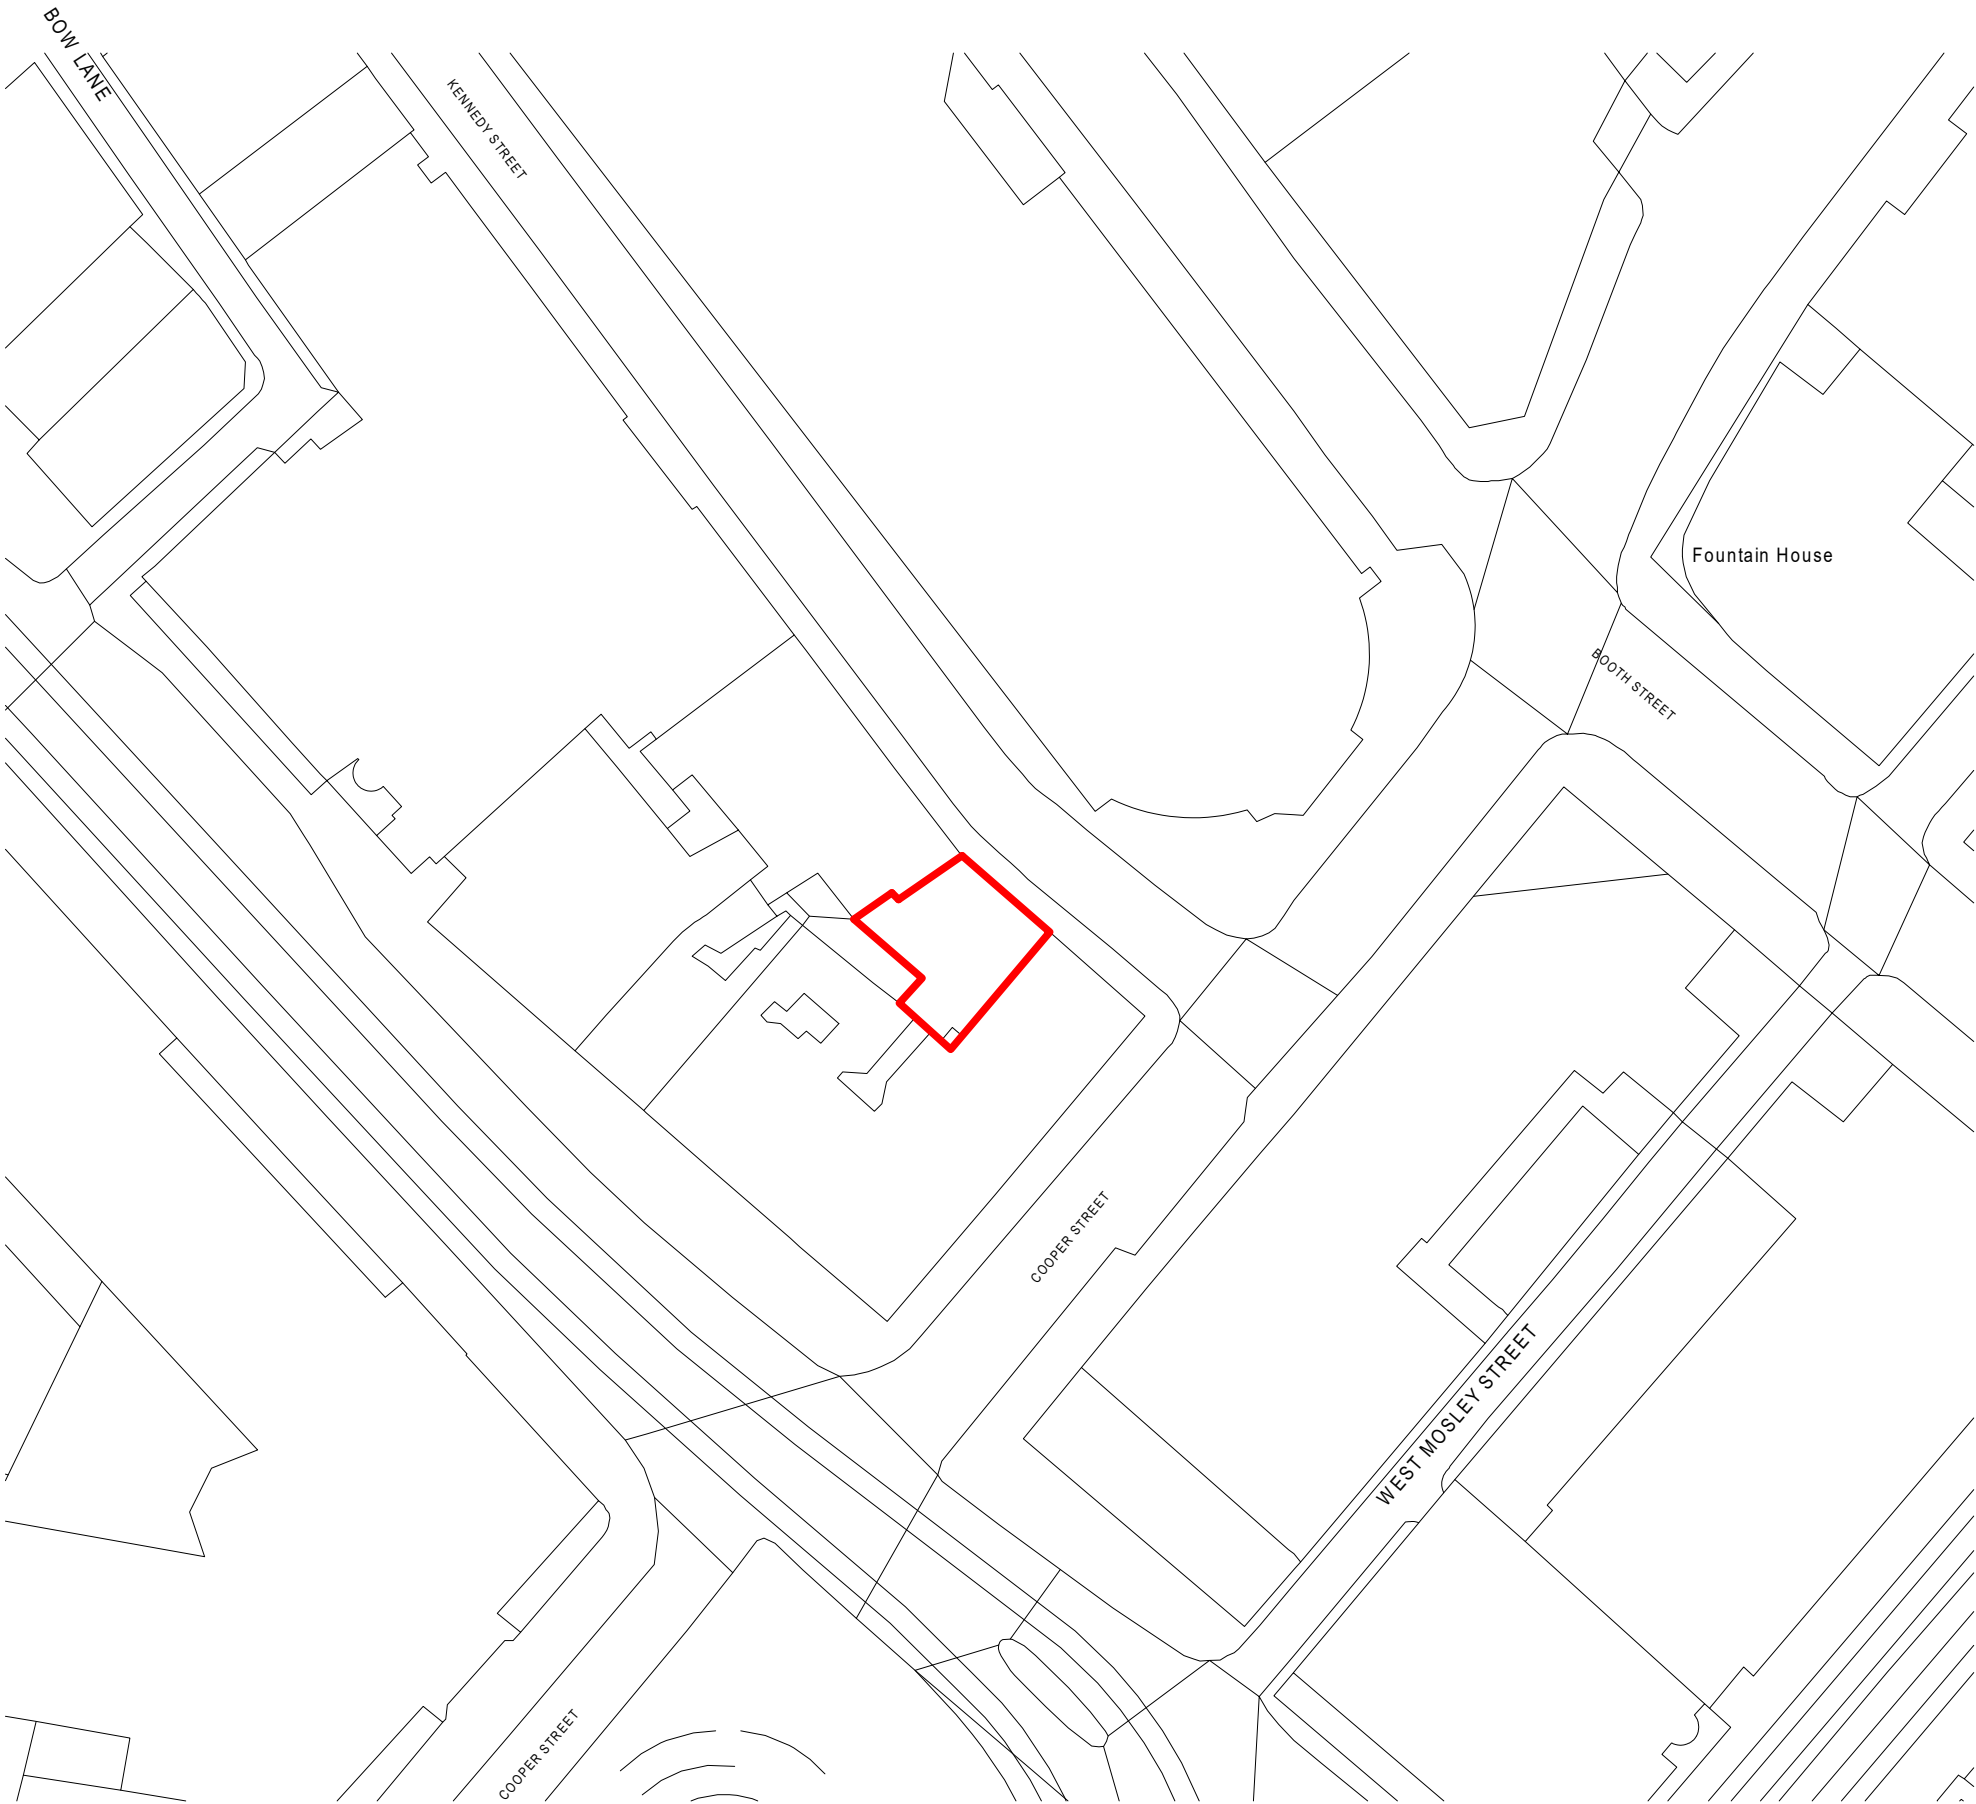

1	XX/XX/XX	First Issue for Information
Rev	Date	Notes

Drawing Number	Revision
0004	1

Drawing Title

Site Plan

Project

City Arms, Manchester

Client

Graham Noakes - Greene King

Job Number	Size	Scale
3046	A3	1 : 500
Drawn	Approved	Date
CIP	////	01.04.2022



Millson
GROUP

Millson Group, Parsonage Chambers,
3 Parsonage, Manchester M3 2HW
T: +44 (0)161 228 9558
www.millsongroup.co.uk

OSMAP

1 : 500

THIS DRAWING REMAINS THE COPYRIGHT OF MILLSON GROUP LTD. AND IT MUST NOT BE COPIED OR REPRODUCED WITHOUT WRITTEN CONSENT.
ALL SETTING OUT, DIMENSIONS AND LEVELS SHOULD ONLY BE TAKEN FROM THE FIGURED DIMENSION VALUES STATED ON THE DRAWING. NO ATTEMPT SHOULD BE MADE TO SCALE FROM THE DRAWING MANUALLY. ALWAYS ASK IF YOU REQUIRE MORE INFORMATION.
ANY VARIATION BETWEEN DRAWINGS AND SITE CONDITIONS ARE TO BE REPORTED TO MILLSON GROUP LTD. IMMEDIATELY. ALL CONTRACTORS MUST VISIT THE SITE AND ARE SOLELY RESPONSIBLE FOR TAKING AND CHECKING ALL DIMENSIONS RELATIVE TO THE WORK THEY ARE REQUIRED TO CARRY OUT.
THIS DRAWING MUST NOT BE USED ON SITE UNLESS ISSUED FOR CONSTRUCTION.