
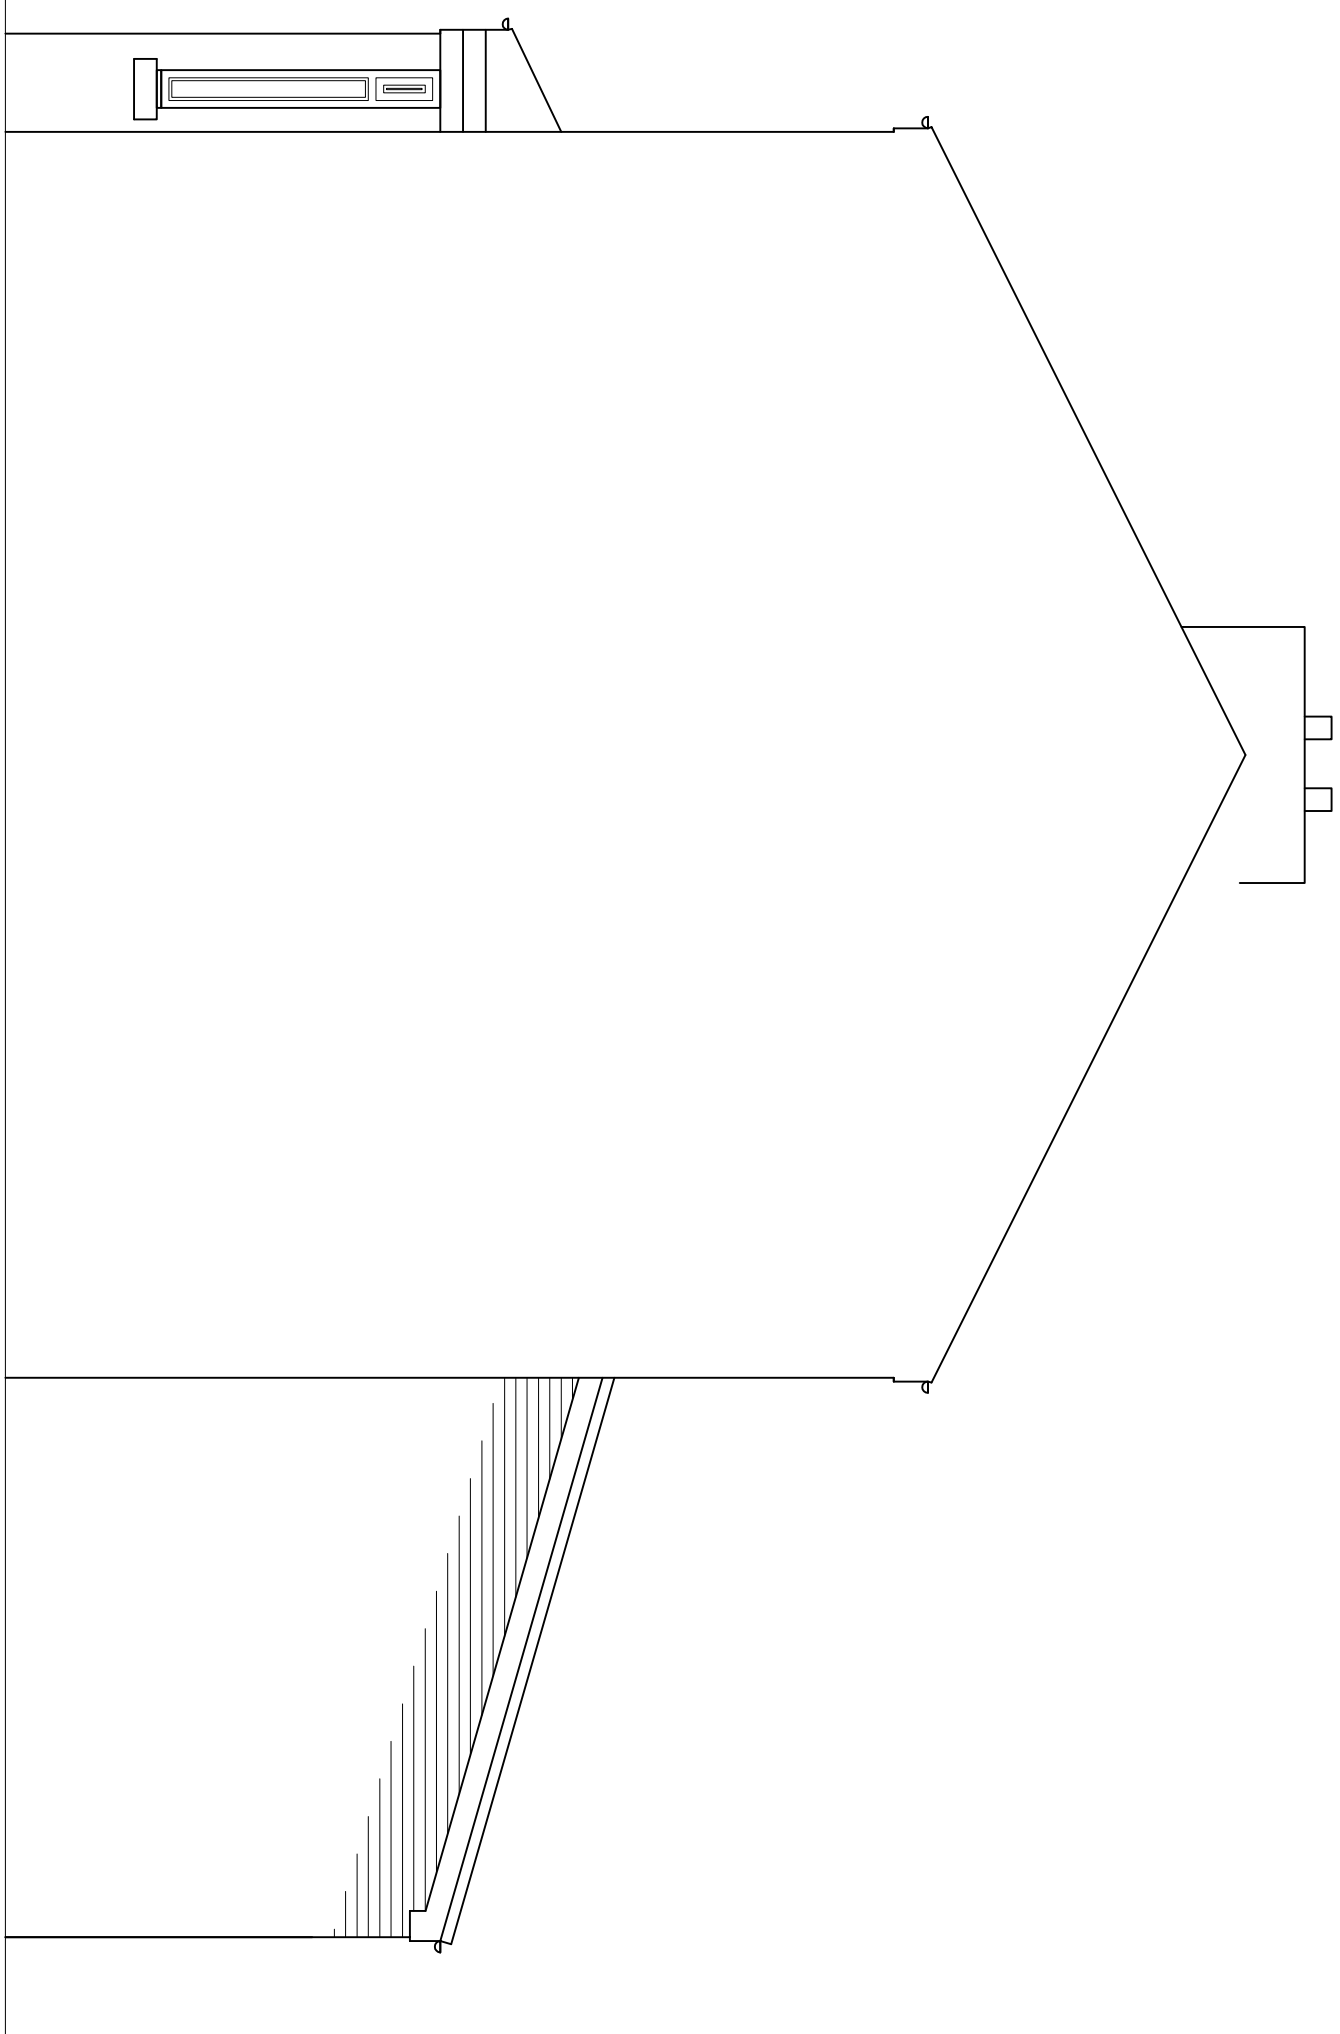
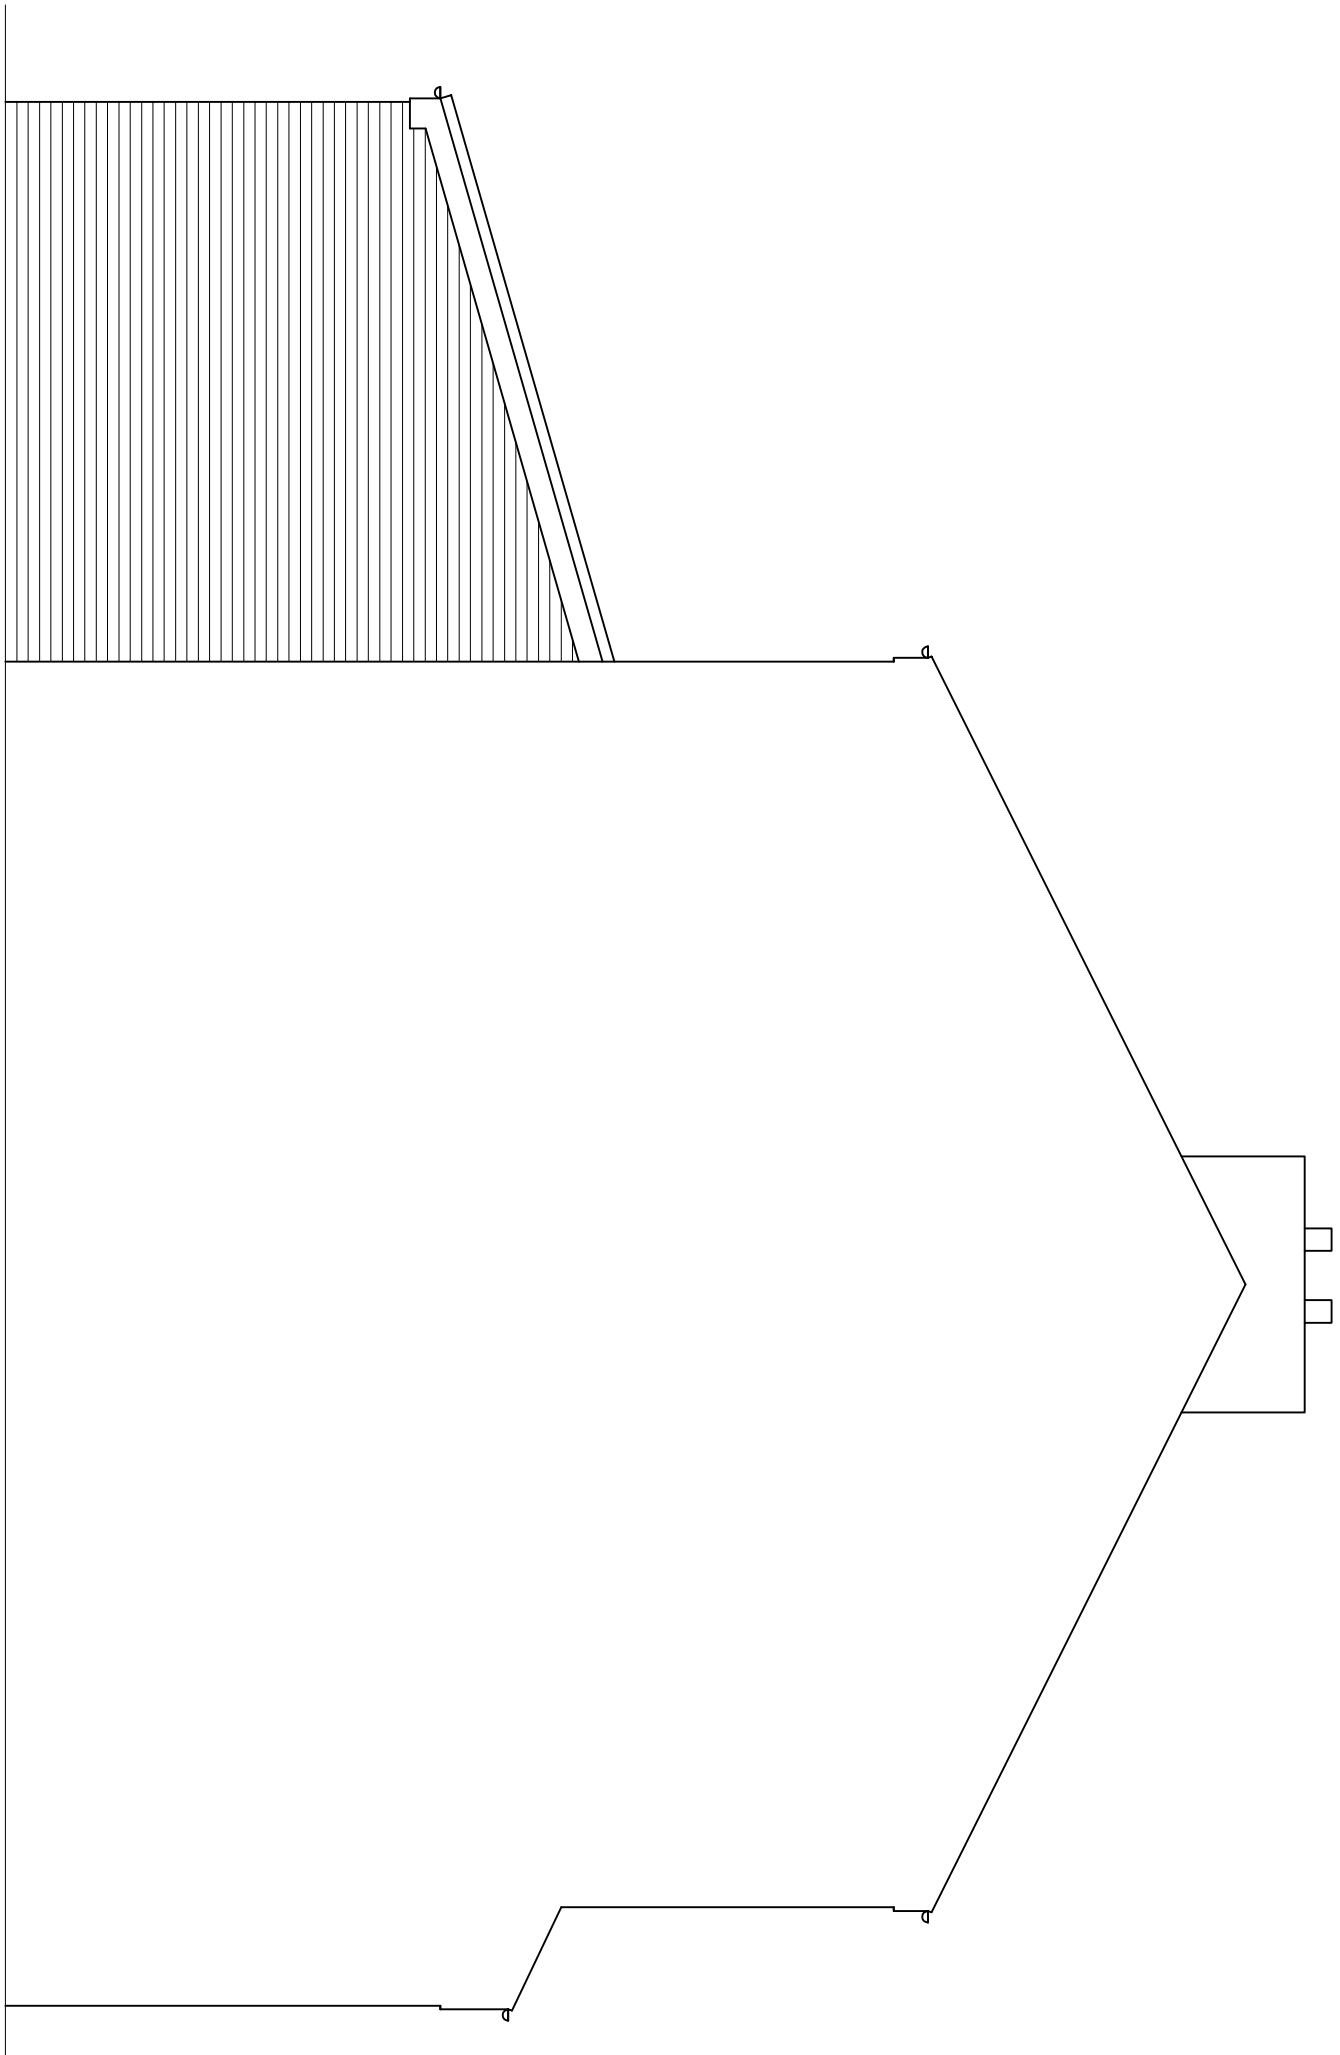
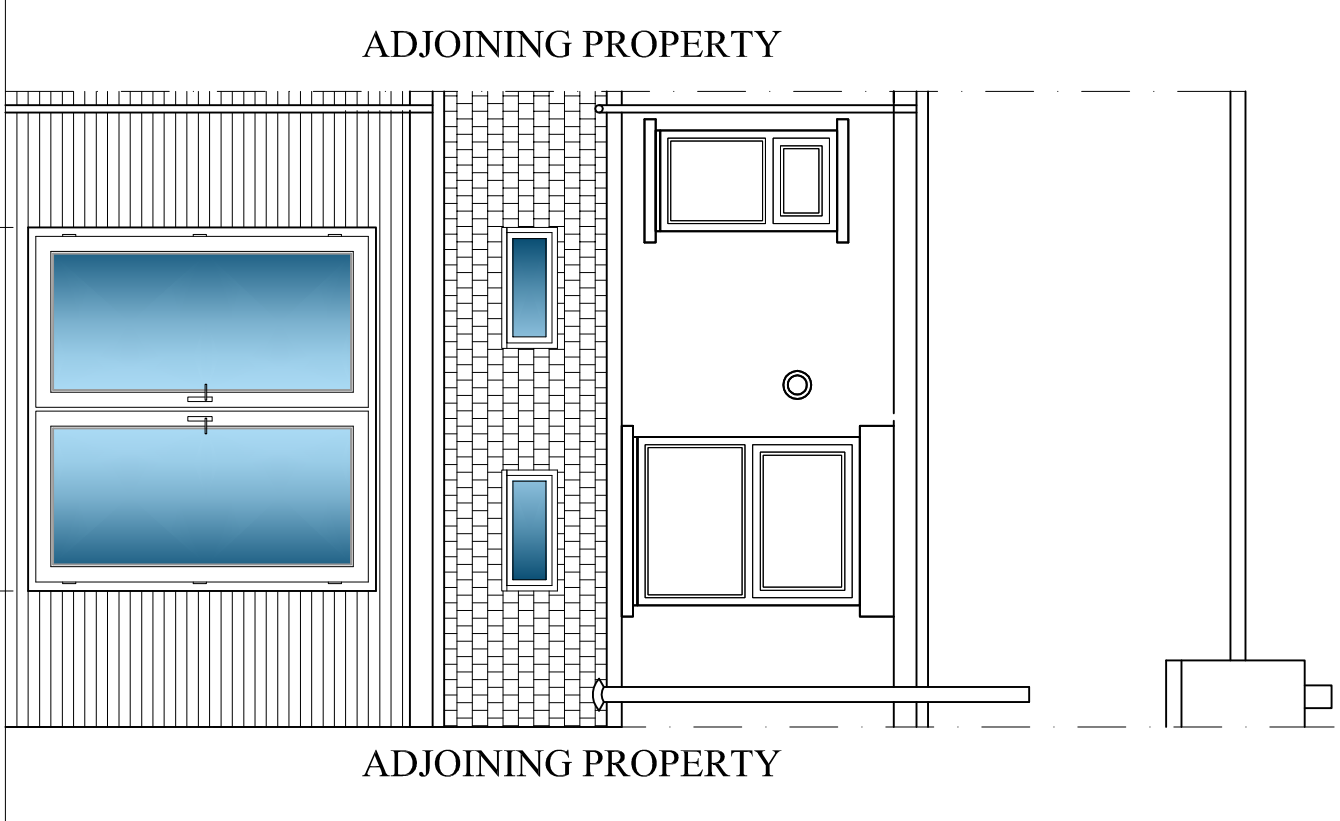
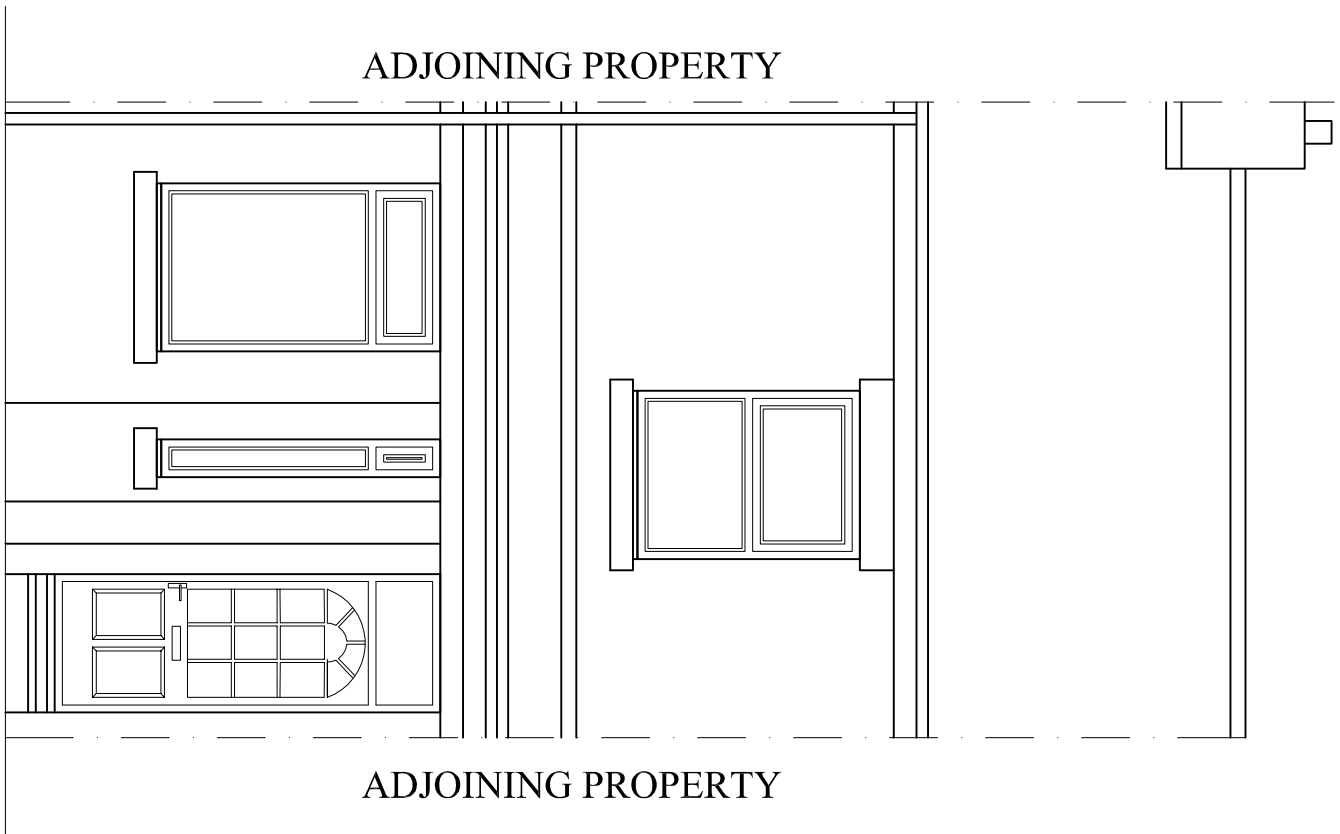
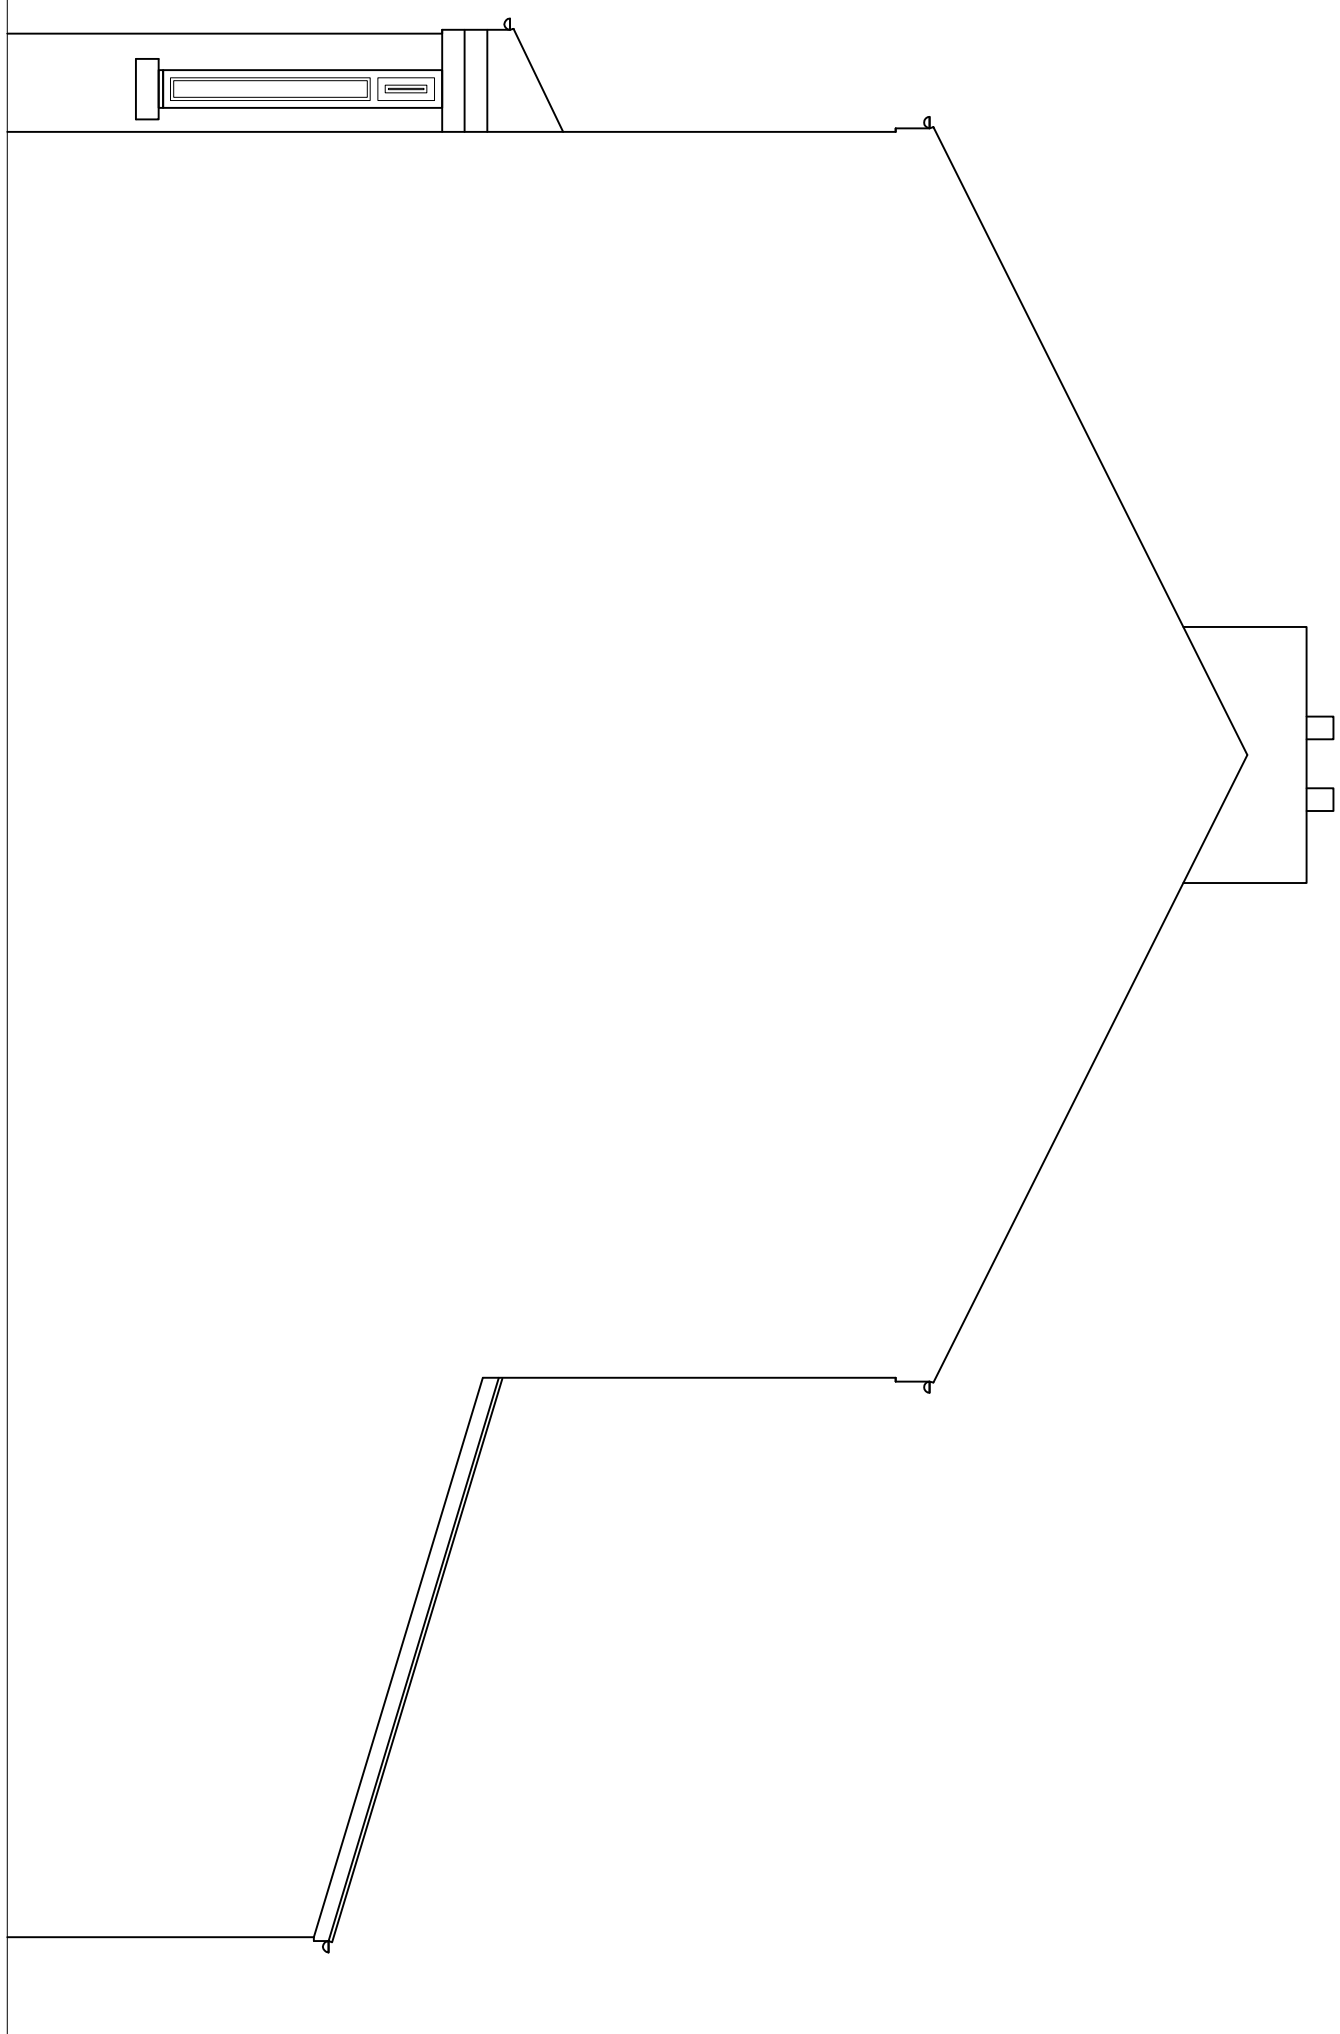
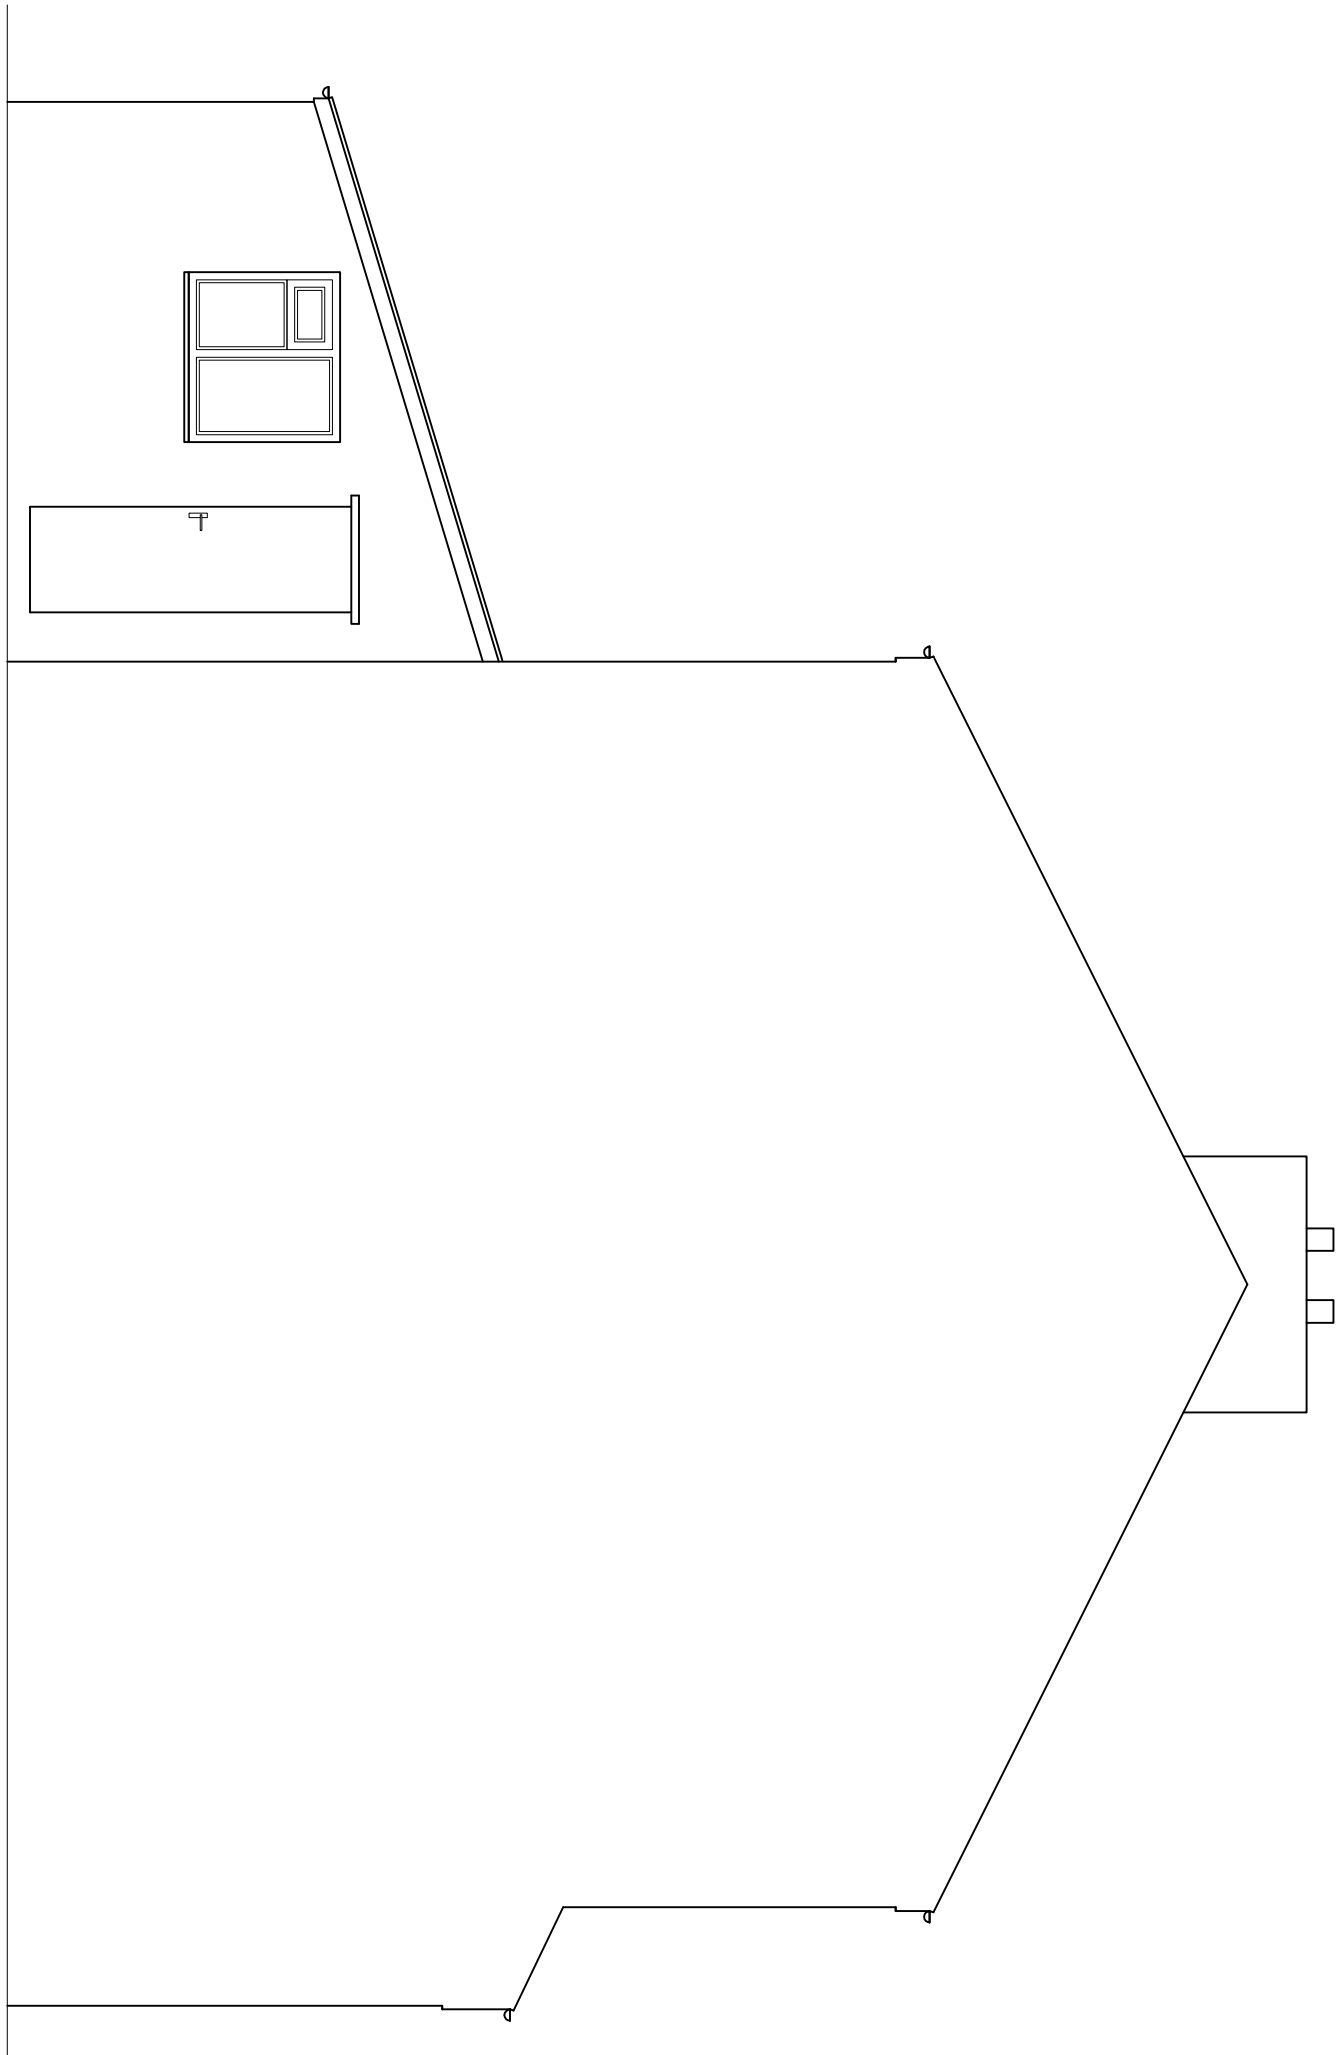
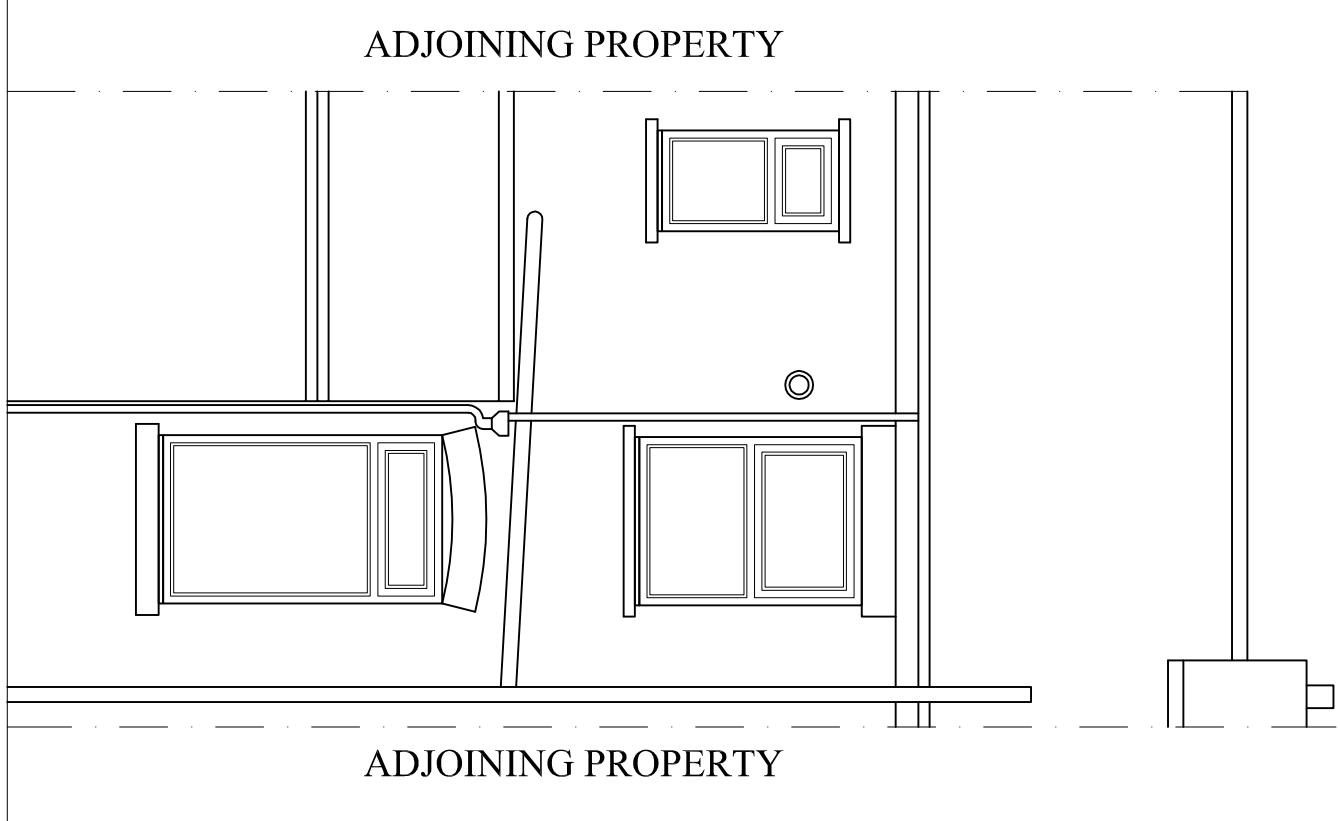


37 PROVIS ROAD, CHORLTON

PLANNING APPROVAL

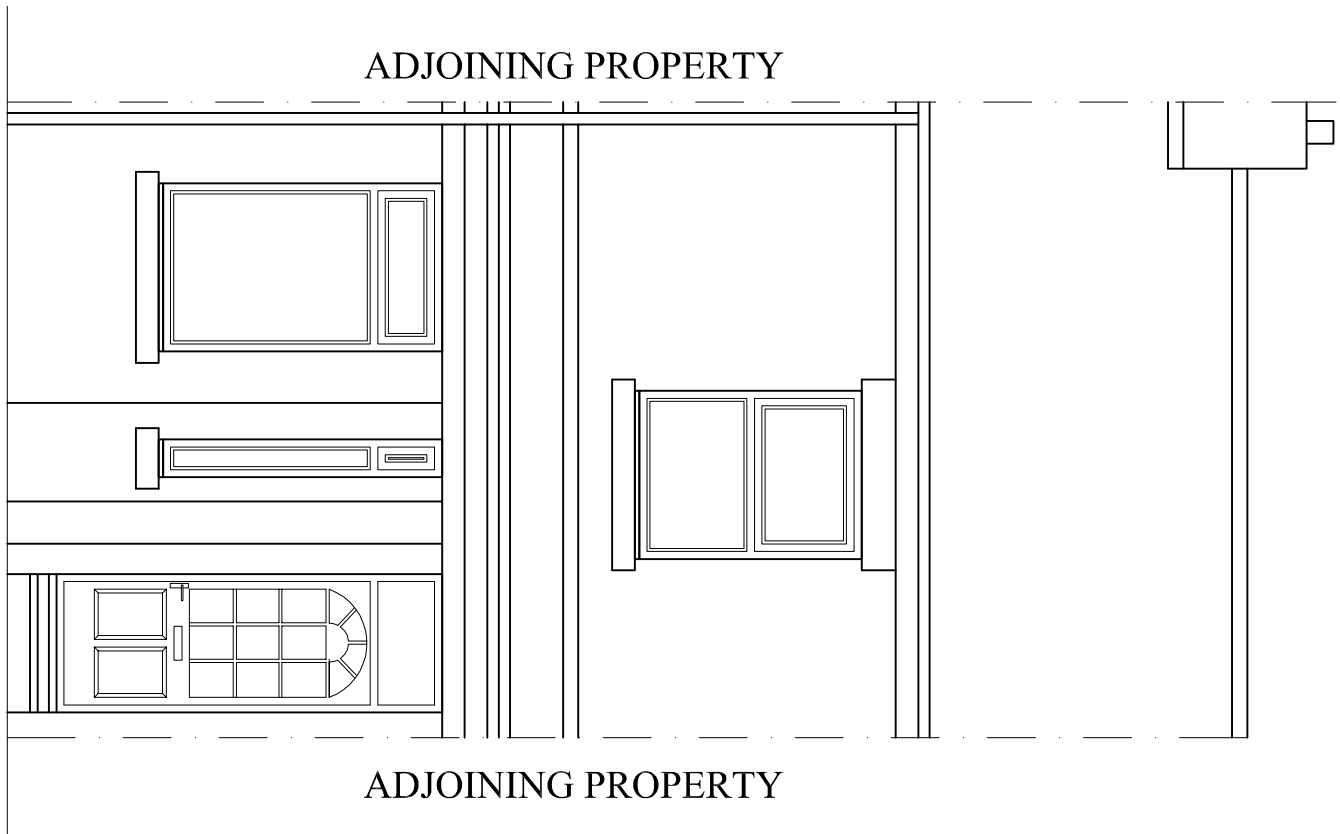


PROPOSED FRONT ELEVATION
(SCALE 1:50)

PROPOSED REAR ELEVATION
(SCALE 1:50)

PROPOSED LEFT SIDE ELEVATION
(SCALE 1:50)

PROPOSED RIGHT SIDE ELEVATION
(SCALE 1:50)

 

DRAWING STATUS		PLANNING APPROVAL	
B	29.04.22	ISSUED FOR PLANNING APPROVAL	
A	12.10.21		
PROJECT			
37 PROVVIS ROAD CHORLTON			
TITLE			
PROPOSED SINGLE STOREY REAR EXTENSION & REAR DORMER ROOF EXTENSION			
SCALE & SIZE		STATUS	DATE
1:50 @ A1 UNO		PLANNING APP.	OCT. '21
PROJECT No.	ADP-183	DRAWING No.	002
		REV.	B