


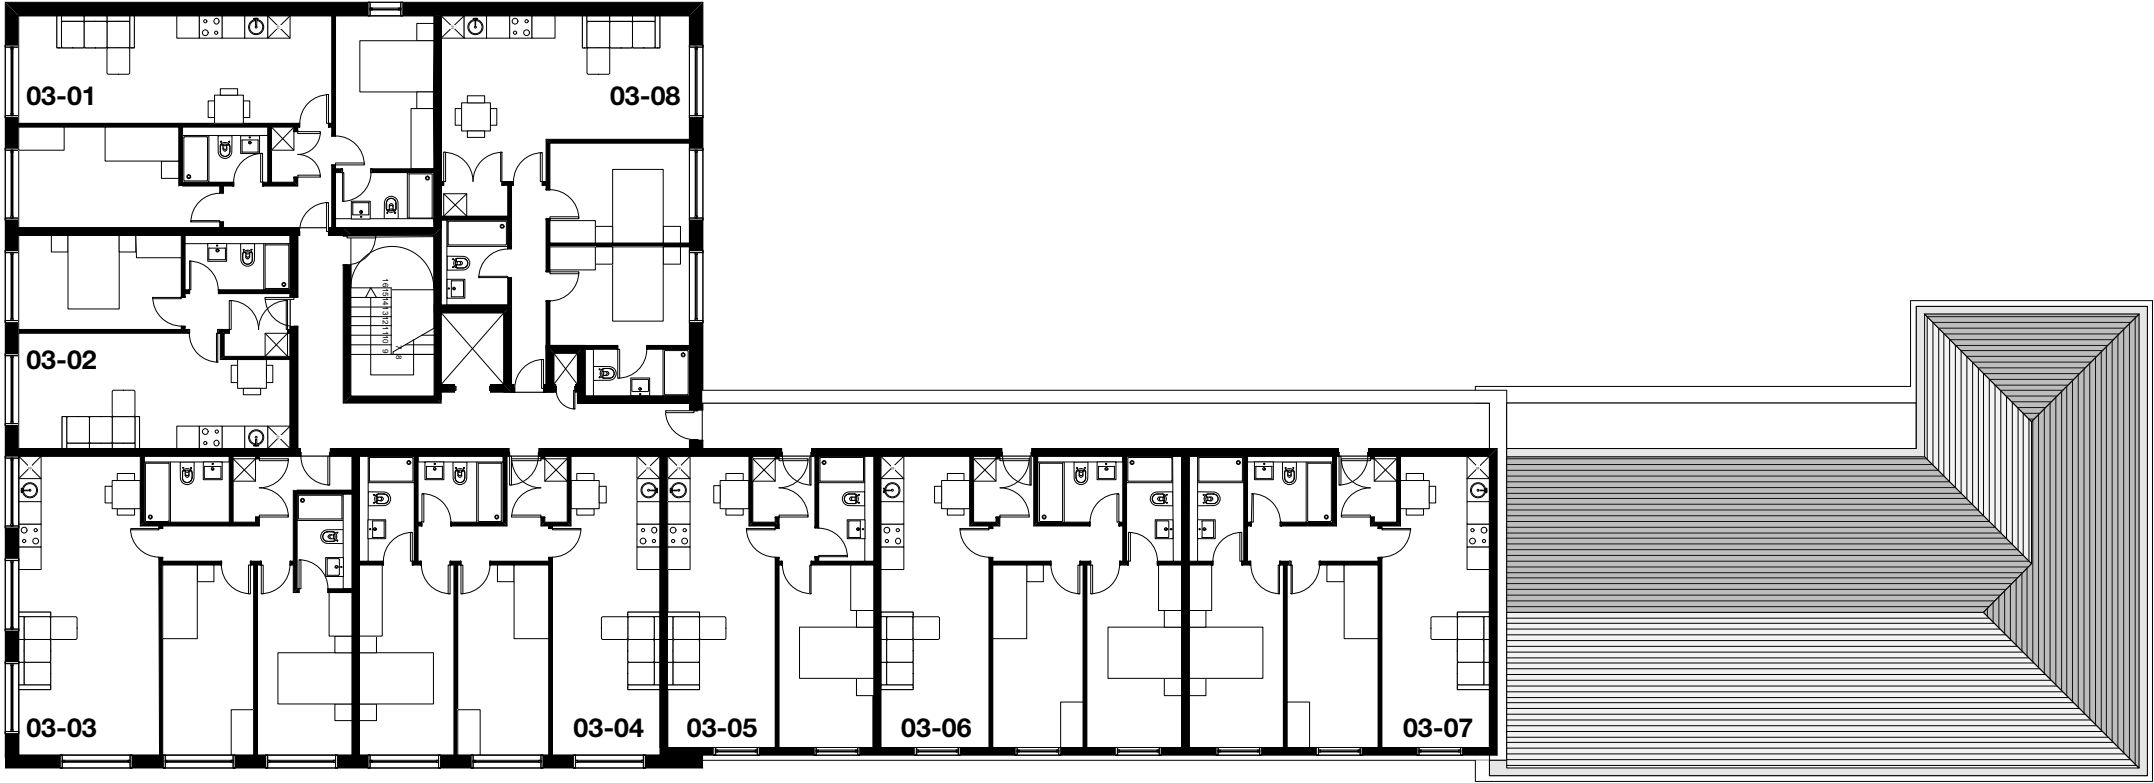

PROPOSED THIRD FLOOR PLAN
1:200 @ A3



REVISION	DATE	DESCRIPTION

CLIENT: VIEWS	
PROJECT: PROPOSED RESIDENTIAL DEVELOPMENT	
ADDRESS: 764 STOCKPORT ROAD	
DRAWING TITLE: THIRD FLOOR PLAN	
SCALE: 1:200@A3	DATE: MARCH 2022
DRAWING NO: A666_P_113	

OLLIER SMURTHWAITE ARCHITECTS

40 King Street, Manchester, M2 6BA

T 0161 883 0838
F 0161 883 0839
E mail@olliersmurthwaite.com