




Reproduced from the Ordnance Survey Map with the permission of the Controller of HMSO. Crown Copyright Reserved. Licence No. 100019279.

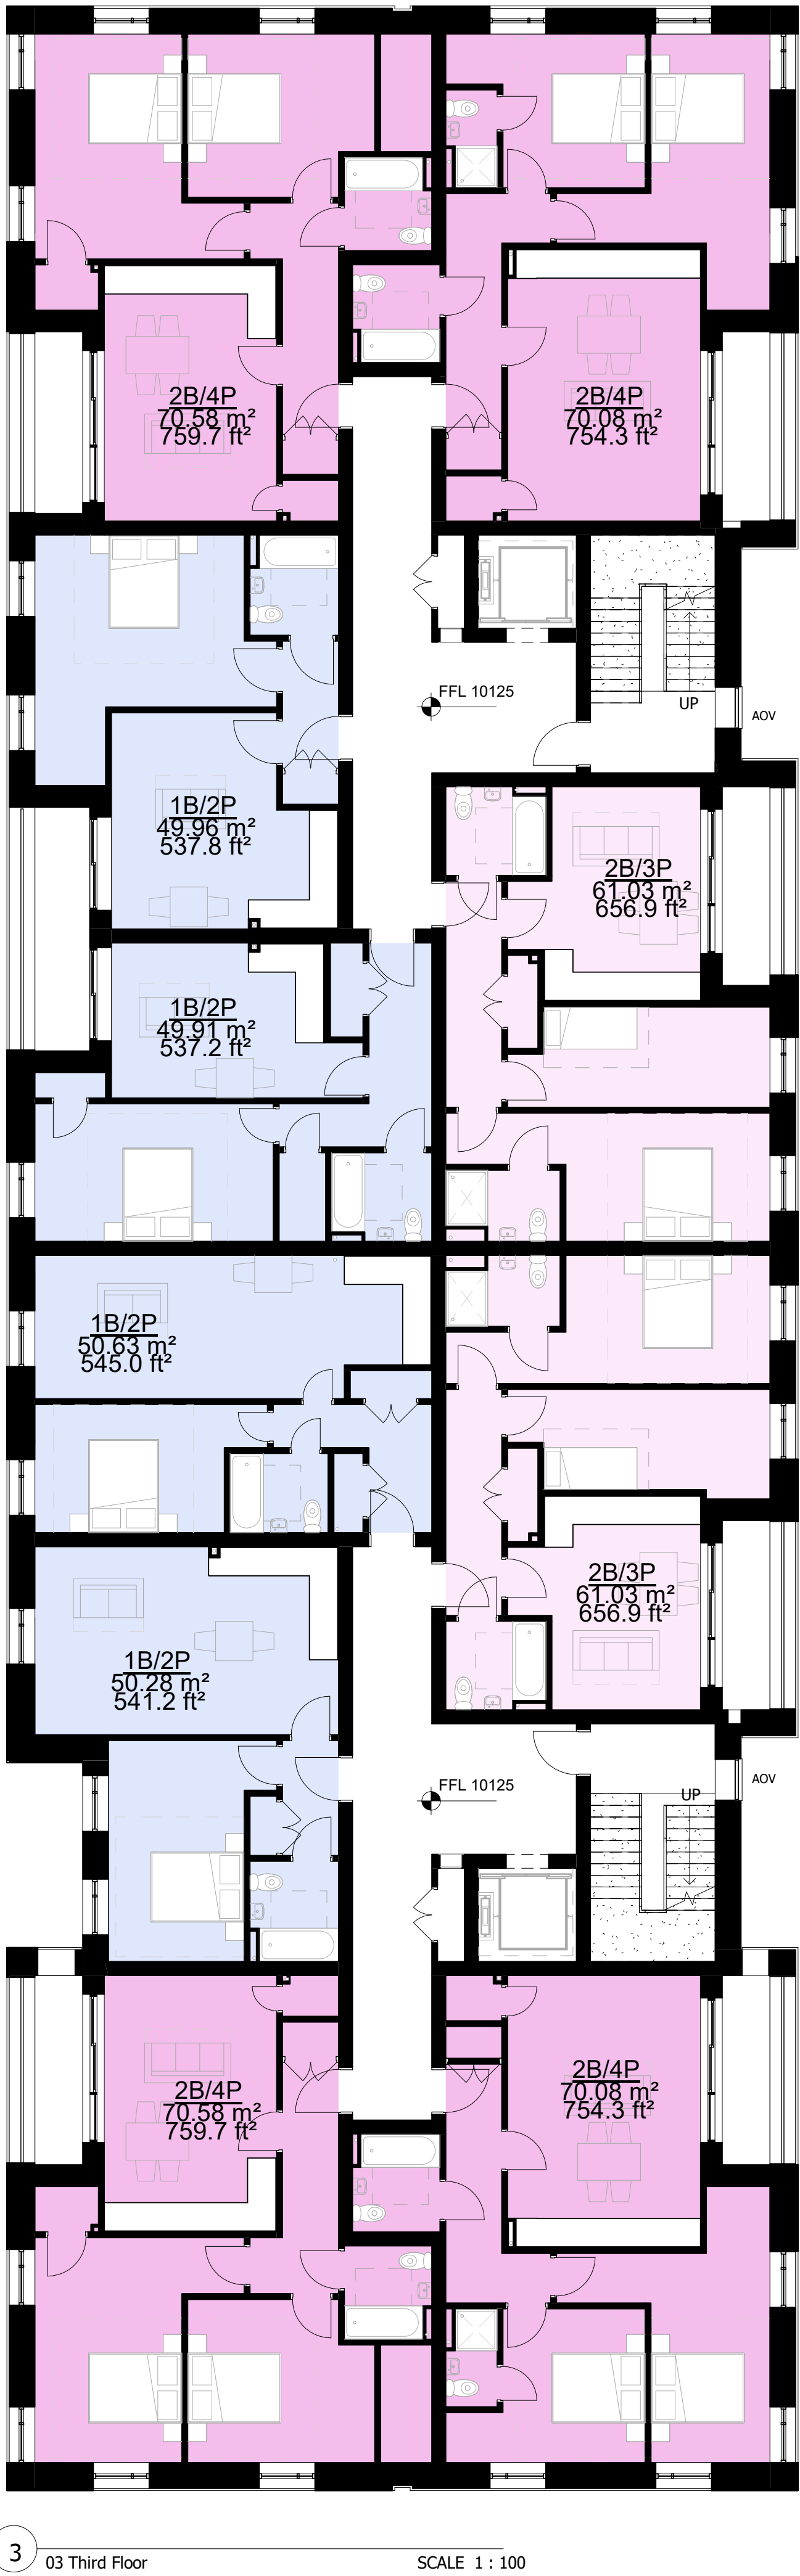

J:\32000\32576 - Ten Acres Lane\A4 - Drawings & Registers\Architecture\Feeability - Planning\Revit\Revit Model\Hub Building\32576 - Hub Building_Central_DK.rvt

The scaling of this drawing cannot be assured

Revision	Date	Drn	Ckd
P1	First Issue	03.02.22	PN DK
P2	Issued for Planning	11.03.22	PN DK

Apartment Schedule - 2nd Floor

1B/2P	50 m ²
1B/2P	50 m ²
1B/2P	50 m ²
1B/2P	51 m ²
1B/2P: 4	
2B/3P	61 m ²
2B/3P	61 m ²
2B/3P: 2	
2B/4P	70 m ²
2B/4P	71 m ²
2B/4P	70 m ²
2B/4P	71 m ²
2B/4P: 4	
Grand total: 10	

Apartment Schedule - 3rd Floor

1B/2P	50 m ²
1B/2P	50 m ²
1B/2P	50 m ²
1B/2P	51 m ²
1B/2P: 4	
2B/3P	61 m ²
2B/3P	61 m ²
2B/3P: 2	
2B/4P	70 m ²
2B/4P	71 m ²
2B/4P	70 m ²
2B/4P	71 m ²
2B/4P: 4	
Grand total: 10	

WORK IN PROGRESS

Project
Ten Acres
Hub Building (Block D)
GA Floor Plans - 2nd & 3rd Floor

Date	Scale	Drawn by	Check by
02/01/22	1 : 100 @ A1	Author	Designer
Project No	Drawing No	Revision	
32576	A-P11-011	P2	