



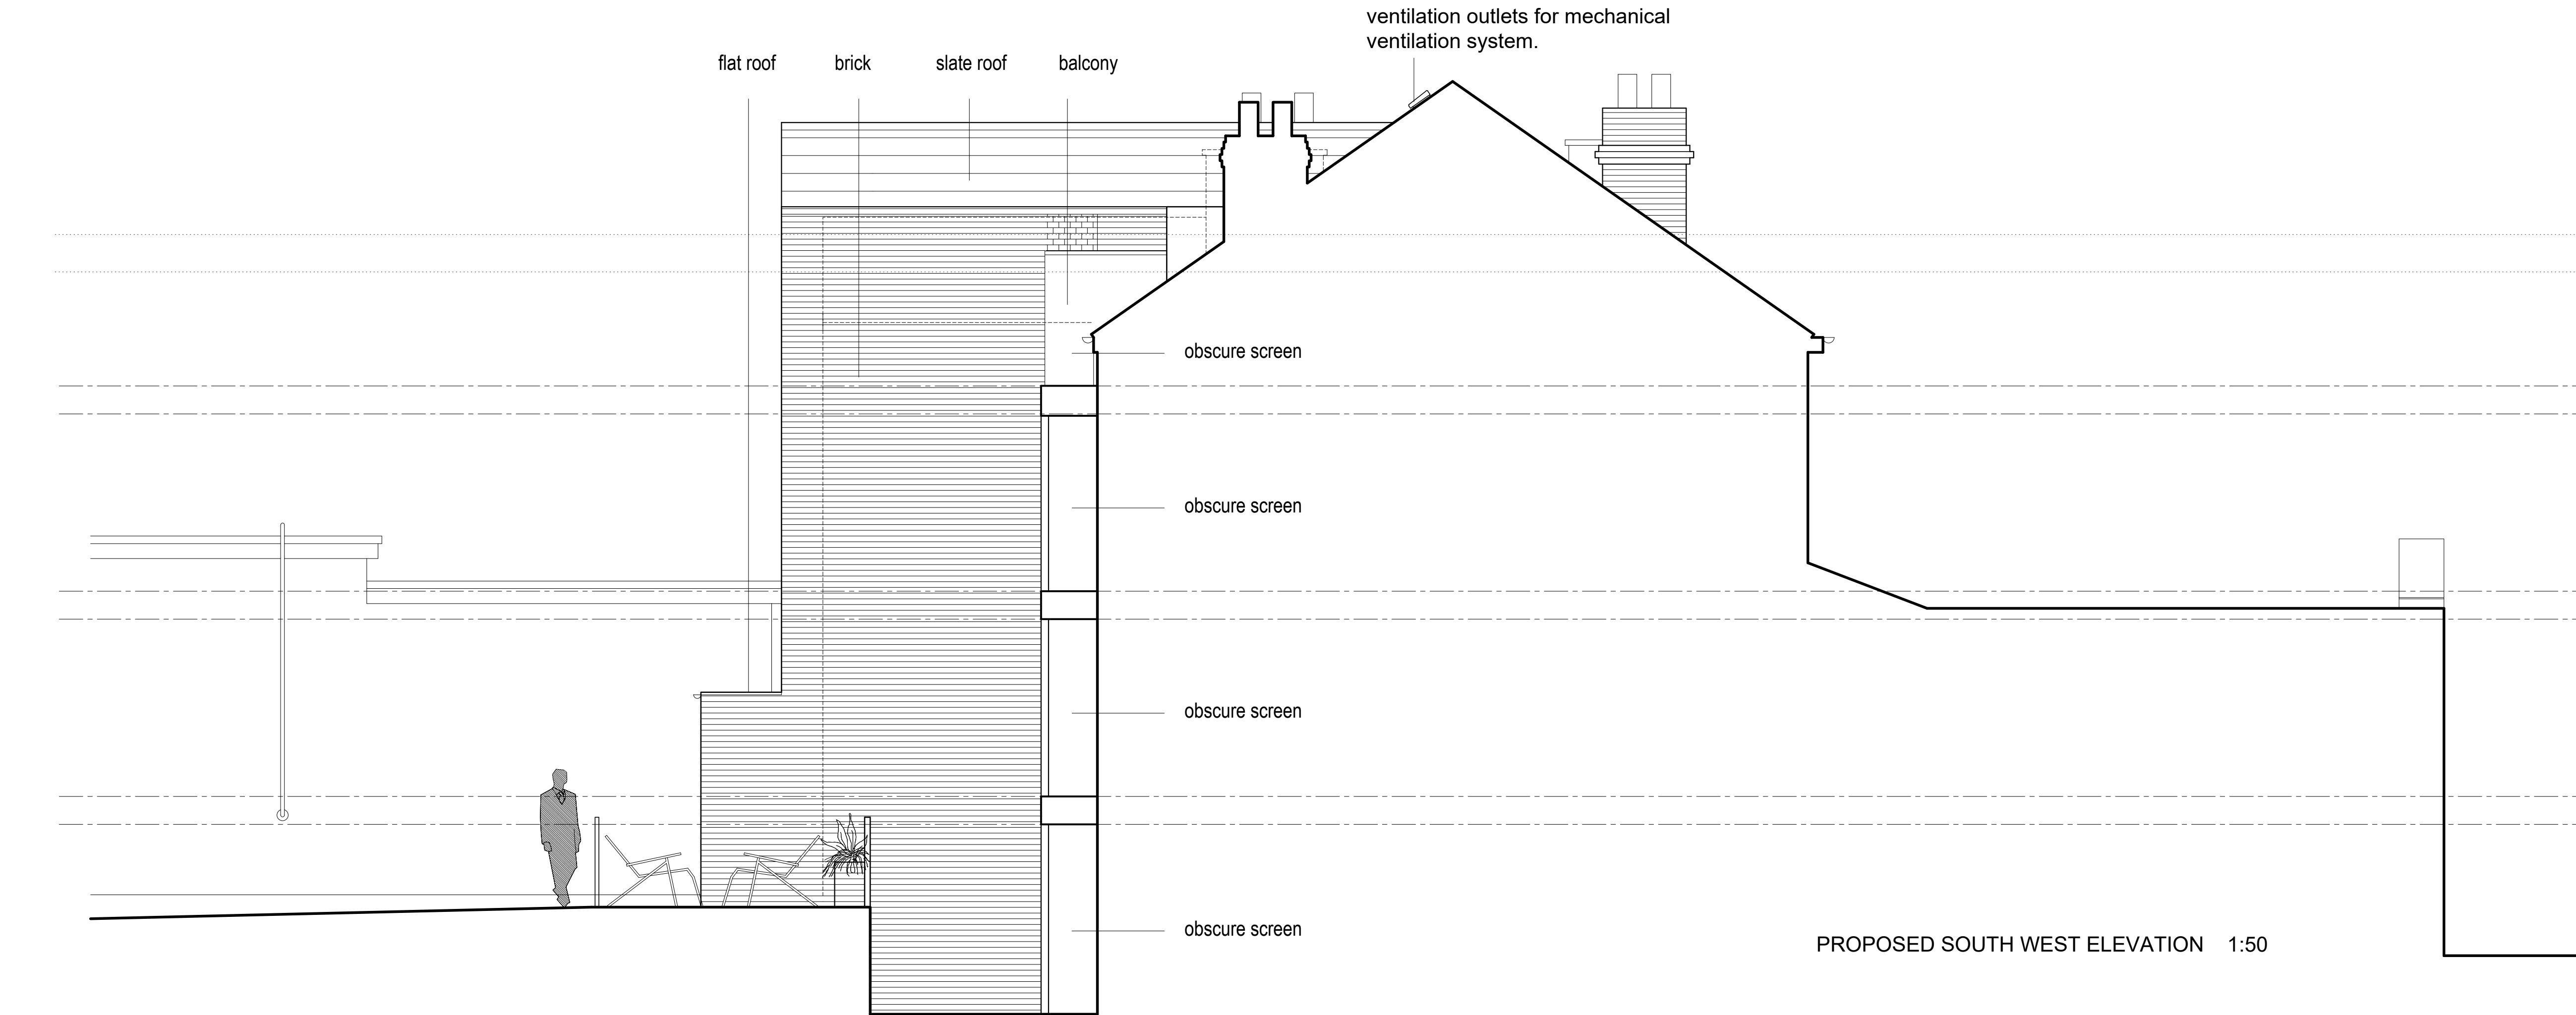


0 1 2 3 4 5m

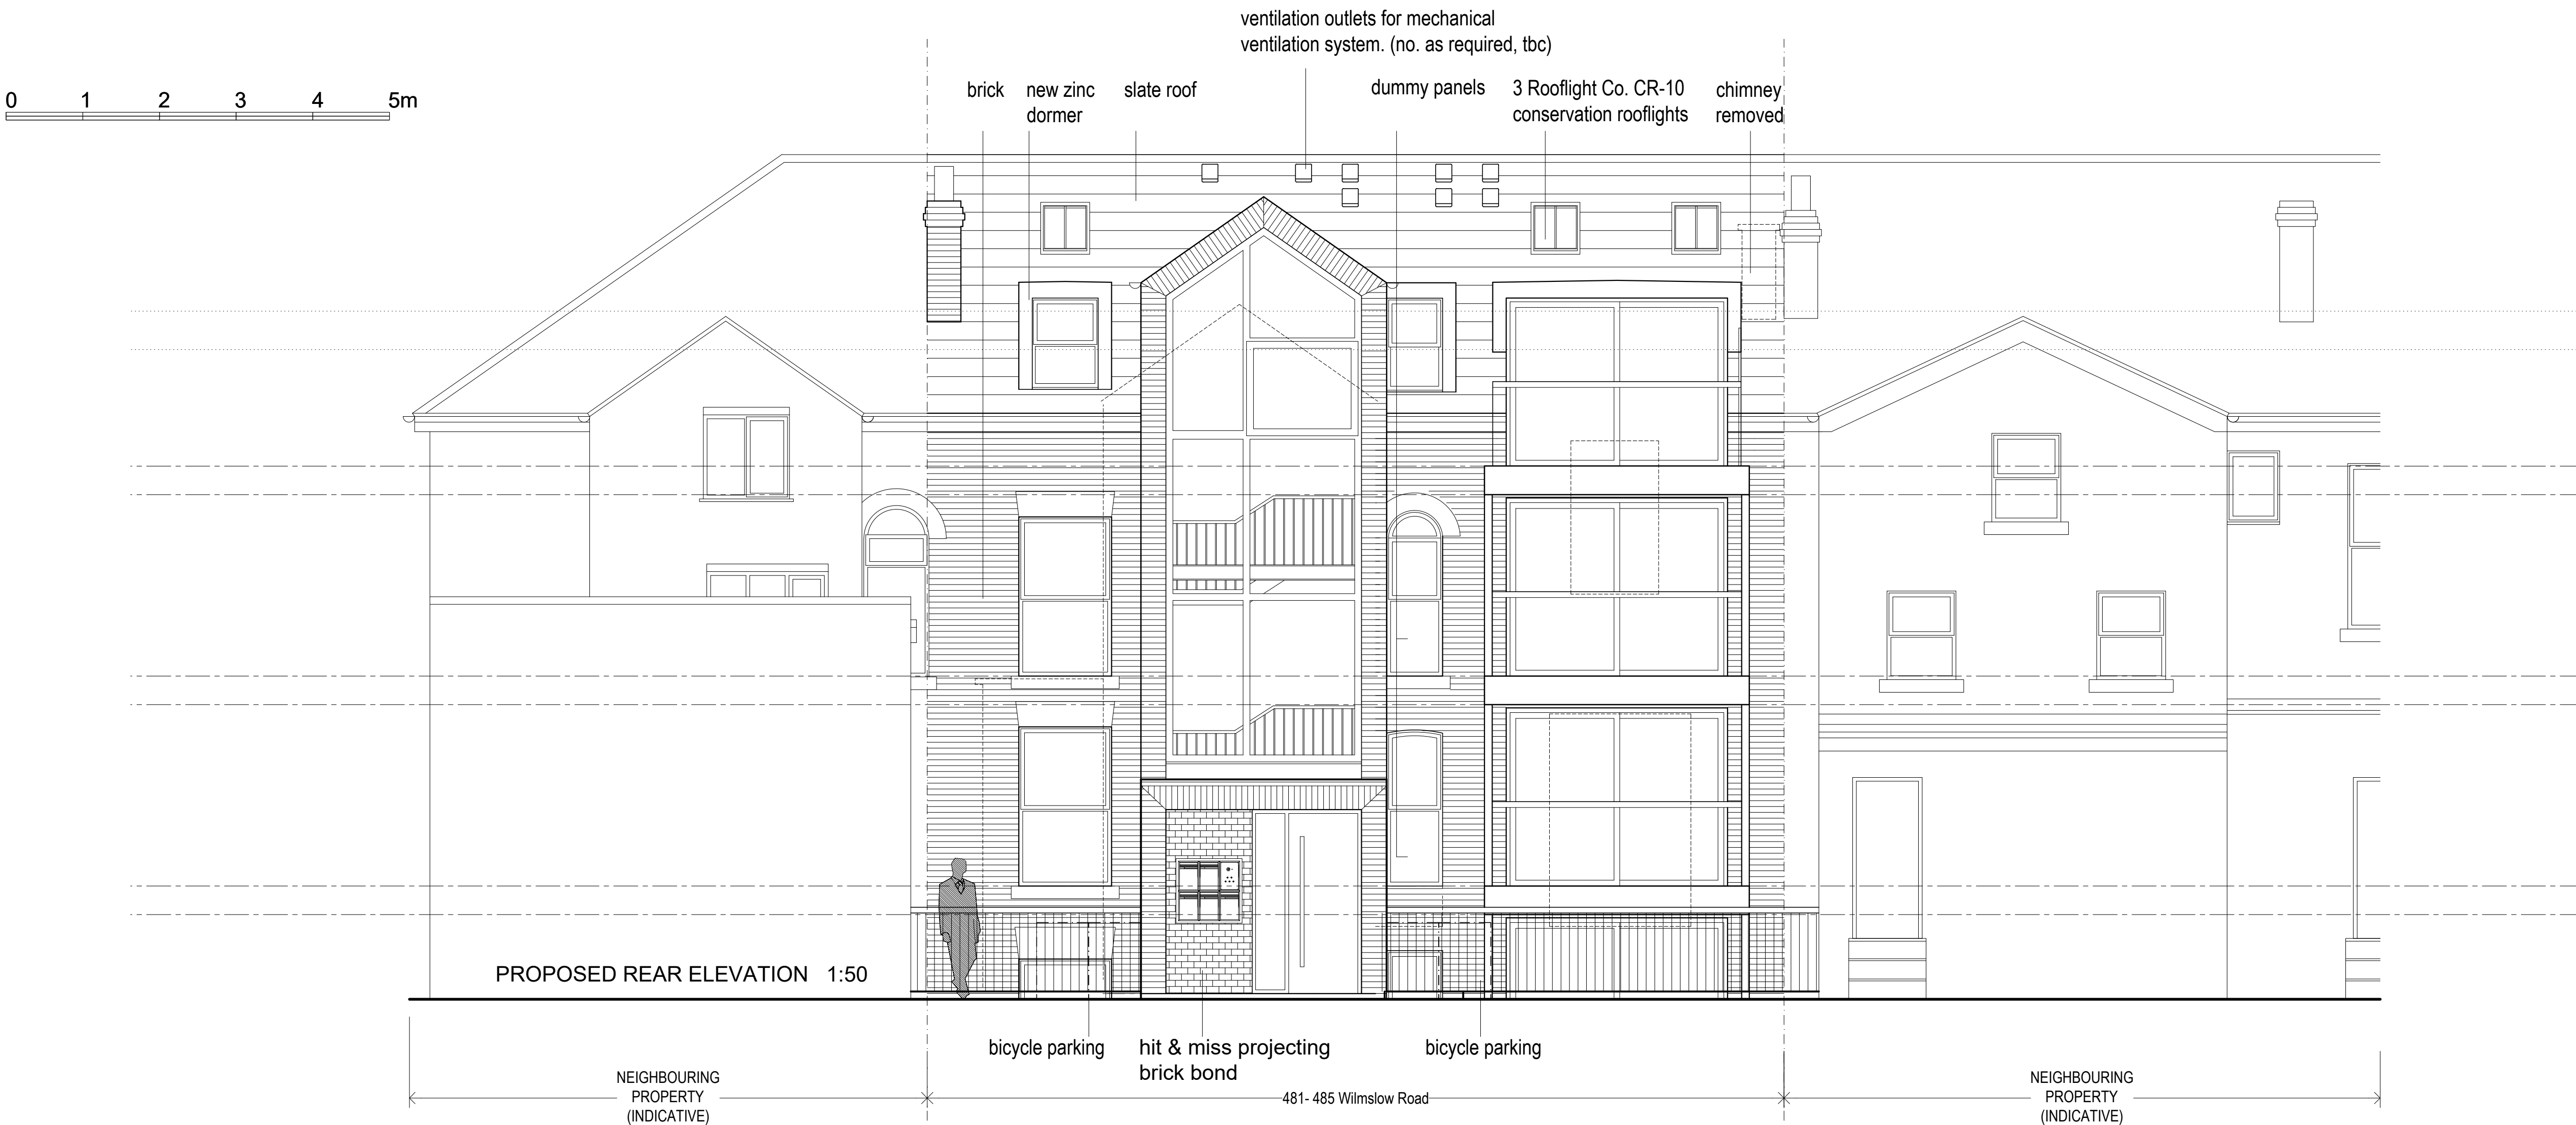

- NOTES
- Design & drawings are copyright of Hive Architects Studio Ltd. and written permission must be obtained before duplication
 - Do not scale from drawing or derive dimensions from digital forms
 - All dimensions are to be checked before commencing work or placing orders
 - Any discrepancy found between information herein and that given elsewhere or found on site shall be reported in writing to the architect immediately

E	5.5.22	JMC	Chimneys amended
D	6.4.22	JC	Alterations to new build scheme
C	26.6.20	VG	Updates to mech. vent outlets
B	25.5.20	RM	Outrigger materials altered
A	18.3.20	VG	Rear elevation updated
Rev	Date	By	Note

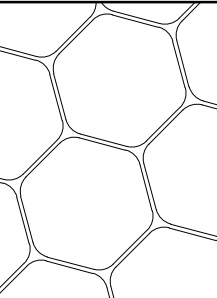	Hive Architects Studio Ltd. Beck House, 77a King Street, Knutsford, WA16 6DX T: 01565 748050 E: hello@hivearchitects.co.uk W: www.hivearchitects.co.uk Registered in England: 07931988
Project	Extension & Alterations at 481- 485 Wilmslow Road, Manchester, M20 4AN
Project Ref	184-01
Drawing Title	Proposed Elevations
Drawing no.	14
Scale	STATED @ A1
Date	09/07/19
Drawn	VG
Stage	Planning
Revision	E