



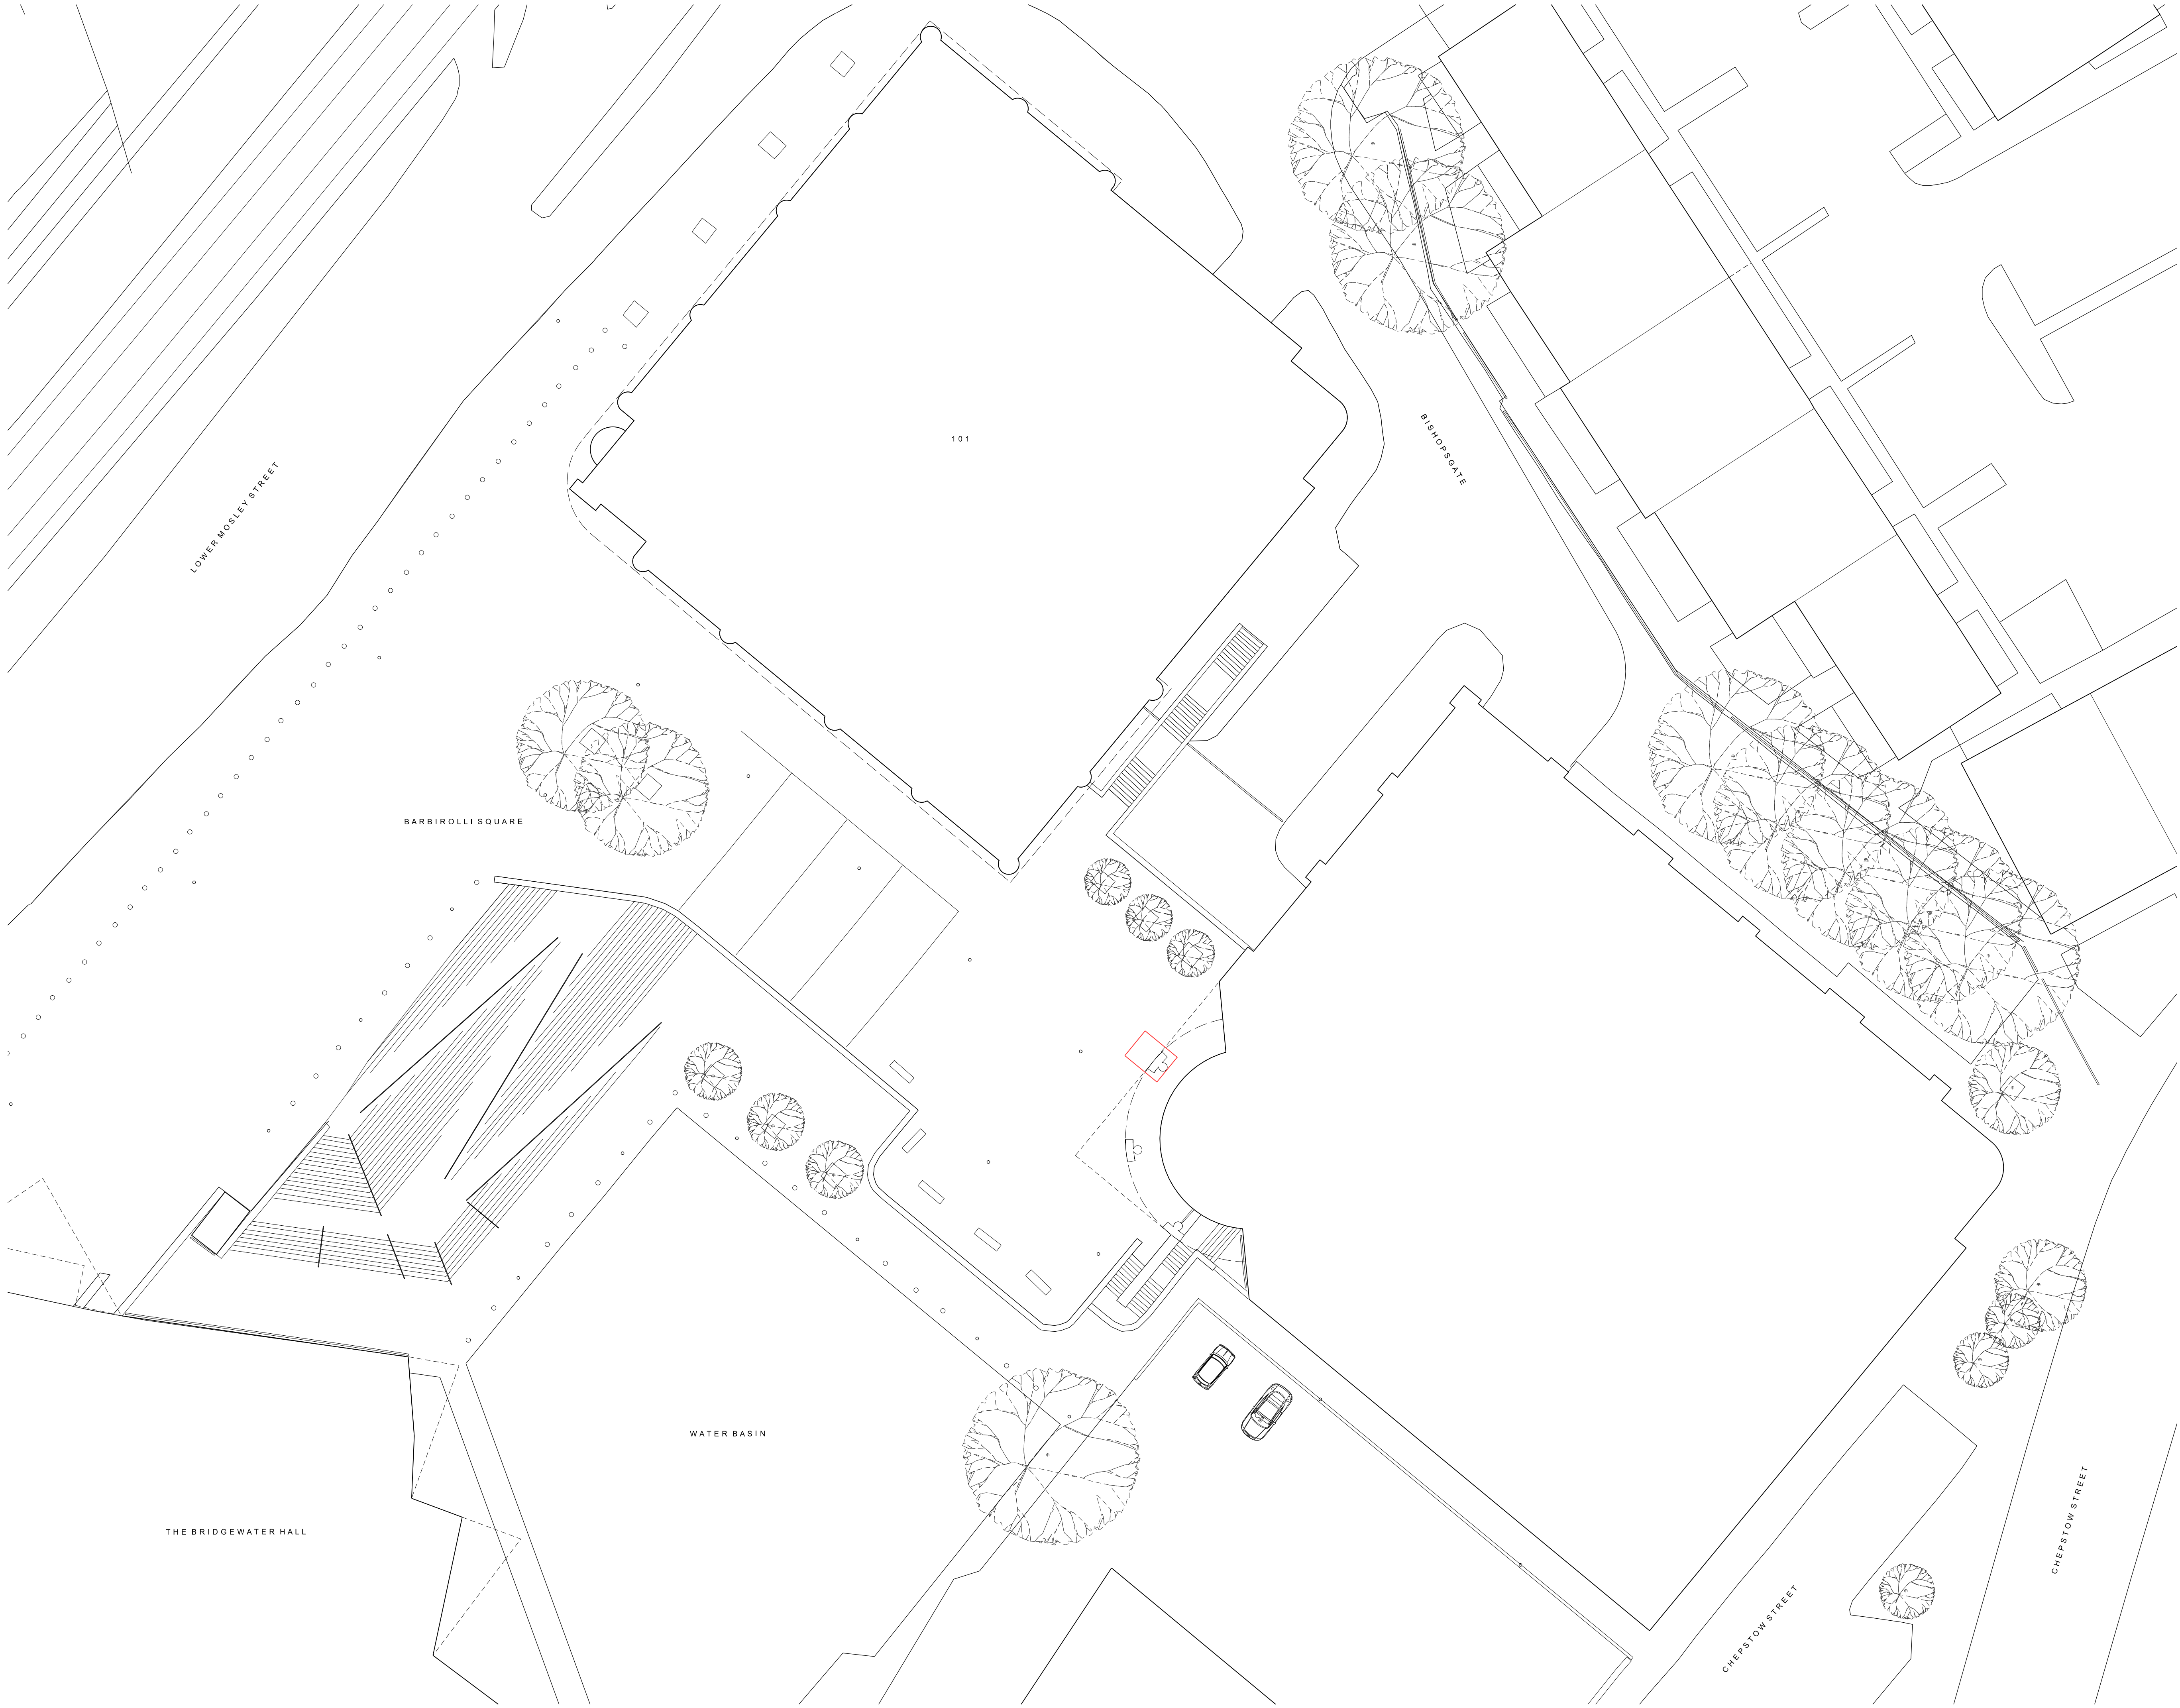

Copyright of this drawing is vested in 5plus Architects and it must not be copied or reproduced without written consent.
Figured dimensions only are to be taken from this drawing. DO NOT SCALE OFF THIS DRAWING IF IN DOUBT, ASK.
All contractors must risk the site and be responsible for taking and checking all dimensions relative to their work.
Notes and details are to be checked at any intervals between drawings and site conditions.
Electronic data drawings based on 'best only' and should not be interpreted for measurement.
All dimensions and levels should be 'best only' from those values related to loc. on the drawings.

KEY PLAN:
 Site Boundary

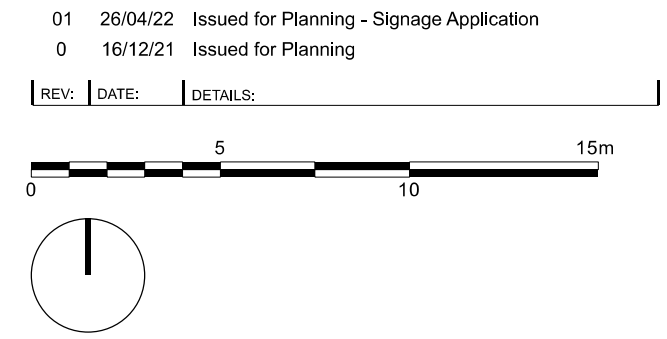

4th Floor
The Hive
47 Lever Street
Manchester
M1 1FN
+44 (0)161 228 0211
www.5plusarchitects.com

5plus architects

PROJECT:
100 Barbirolli Square
Manchester

TITLE:
Existing Site Plan
Red Line Boundary

SCALE:	ORIGIN DATE:	DRAWN:	CHECKED:
1:200@A1	16/12/21	EMcA	PN

STATUS:
Planning

PROJECT	DRAWING NO.	REV.
05699	_MP_00_0001	01

Architecture | Masterplanning | Interiors | Graphics | Branding