


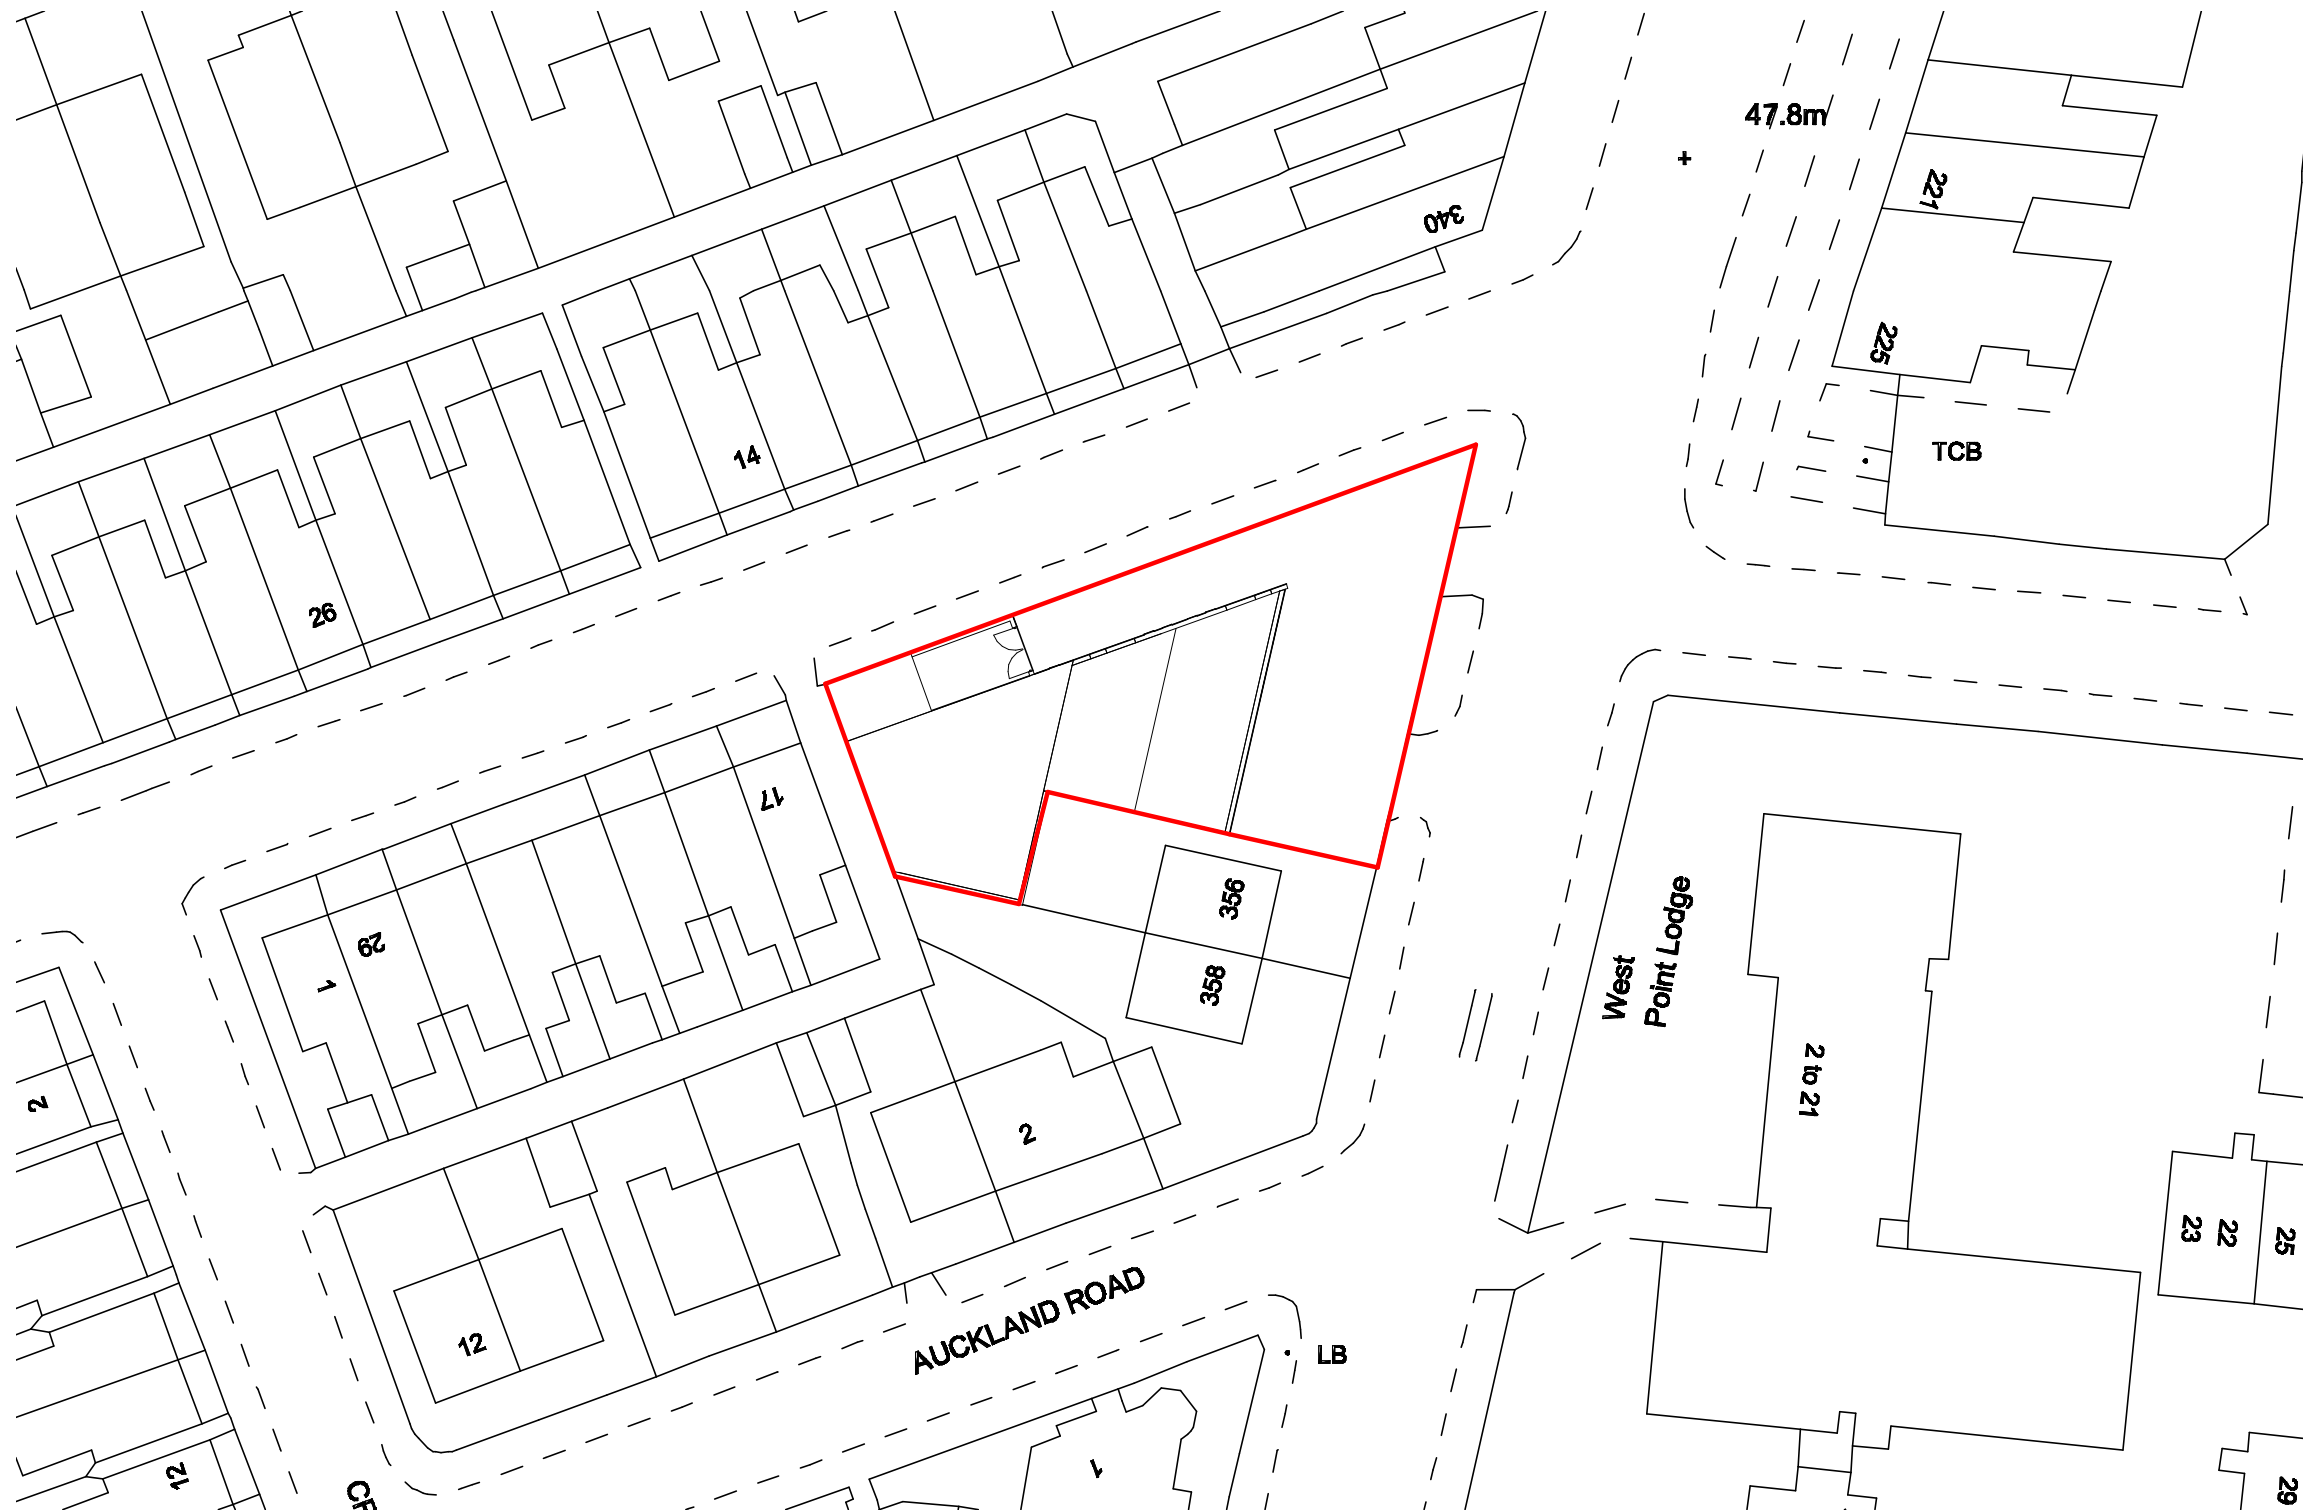

General Notes

The Architect shall have no responsibility for any use made of this document other than for that which it was prepared and issued.
All dimensions should be checked on site. Do not scale from this drawing. To be read in conjunction with all other Consultant's drawings. The Architect to be immediately notified of any discrepancies.

Copyright on this drawing retained by the Architect.

LEGEND

Site Boundary

P1 05/04/22 SA SH Initial Issue
No. Date Dwn Chk App Revision or reason for issue

Client

Crown Advisory

createit studios
Architects & Designers

Create It Studios (NW) Ltd
Universal Square
Devonshire Street North
Manchester M12 6JH
0161 974 6165
www.createitstudios.co.uk
info@createitstudios.co.uk

Project Title

342 Slade Lane, Manchester, M19
2BX

Scale / North Point

1 : 500



Drawing Title

Proposed Site Plan

Drawing Number
A1425(02)001

Drawing Status
Preliminary

Revision
P1