


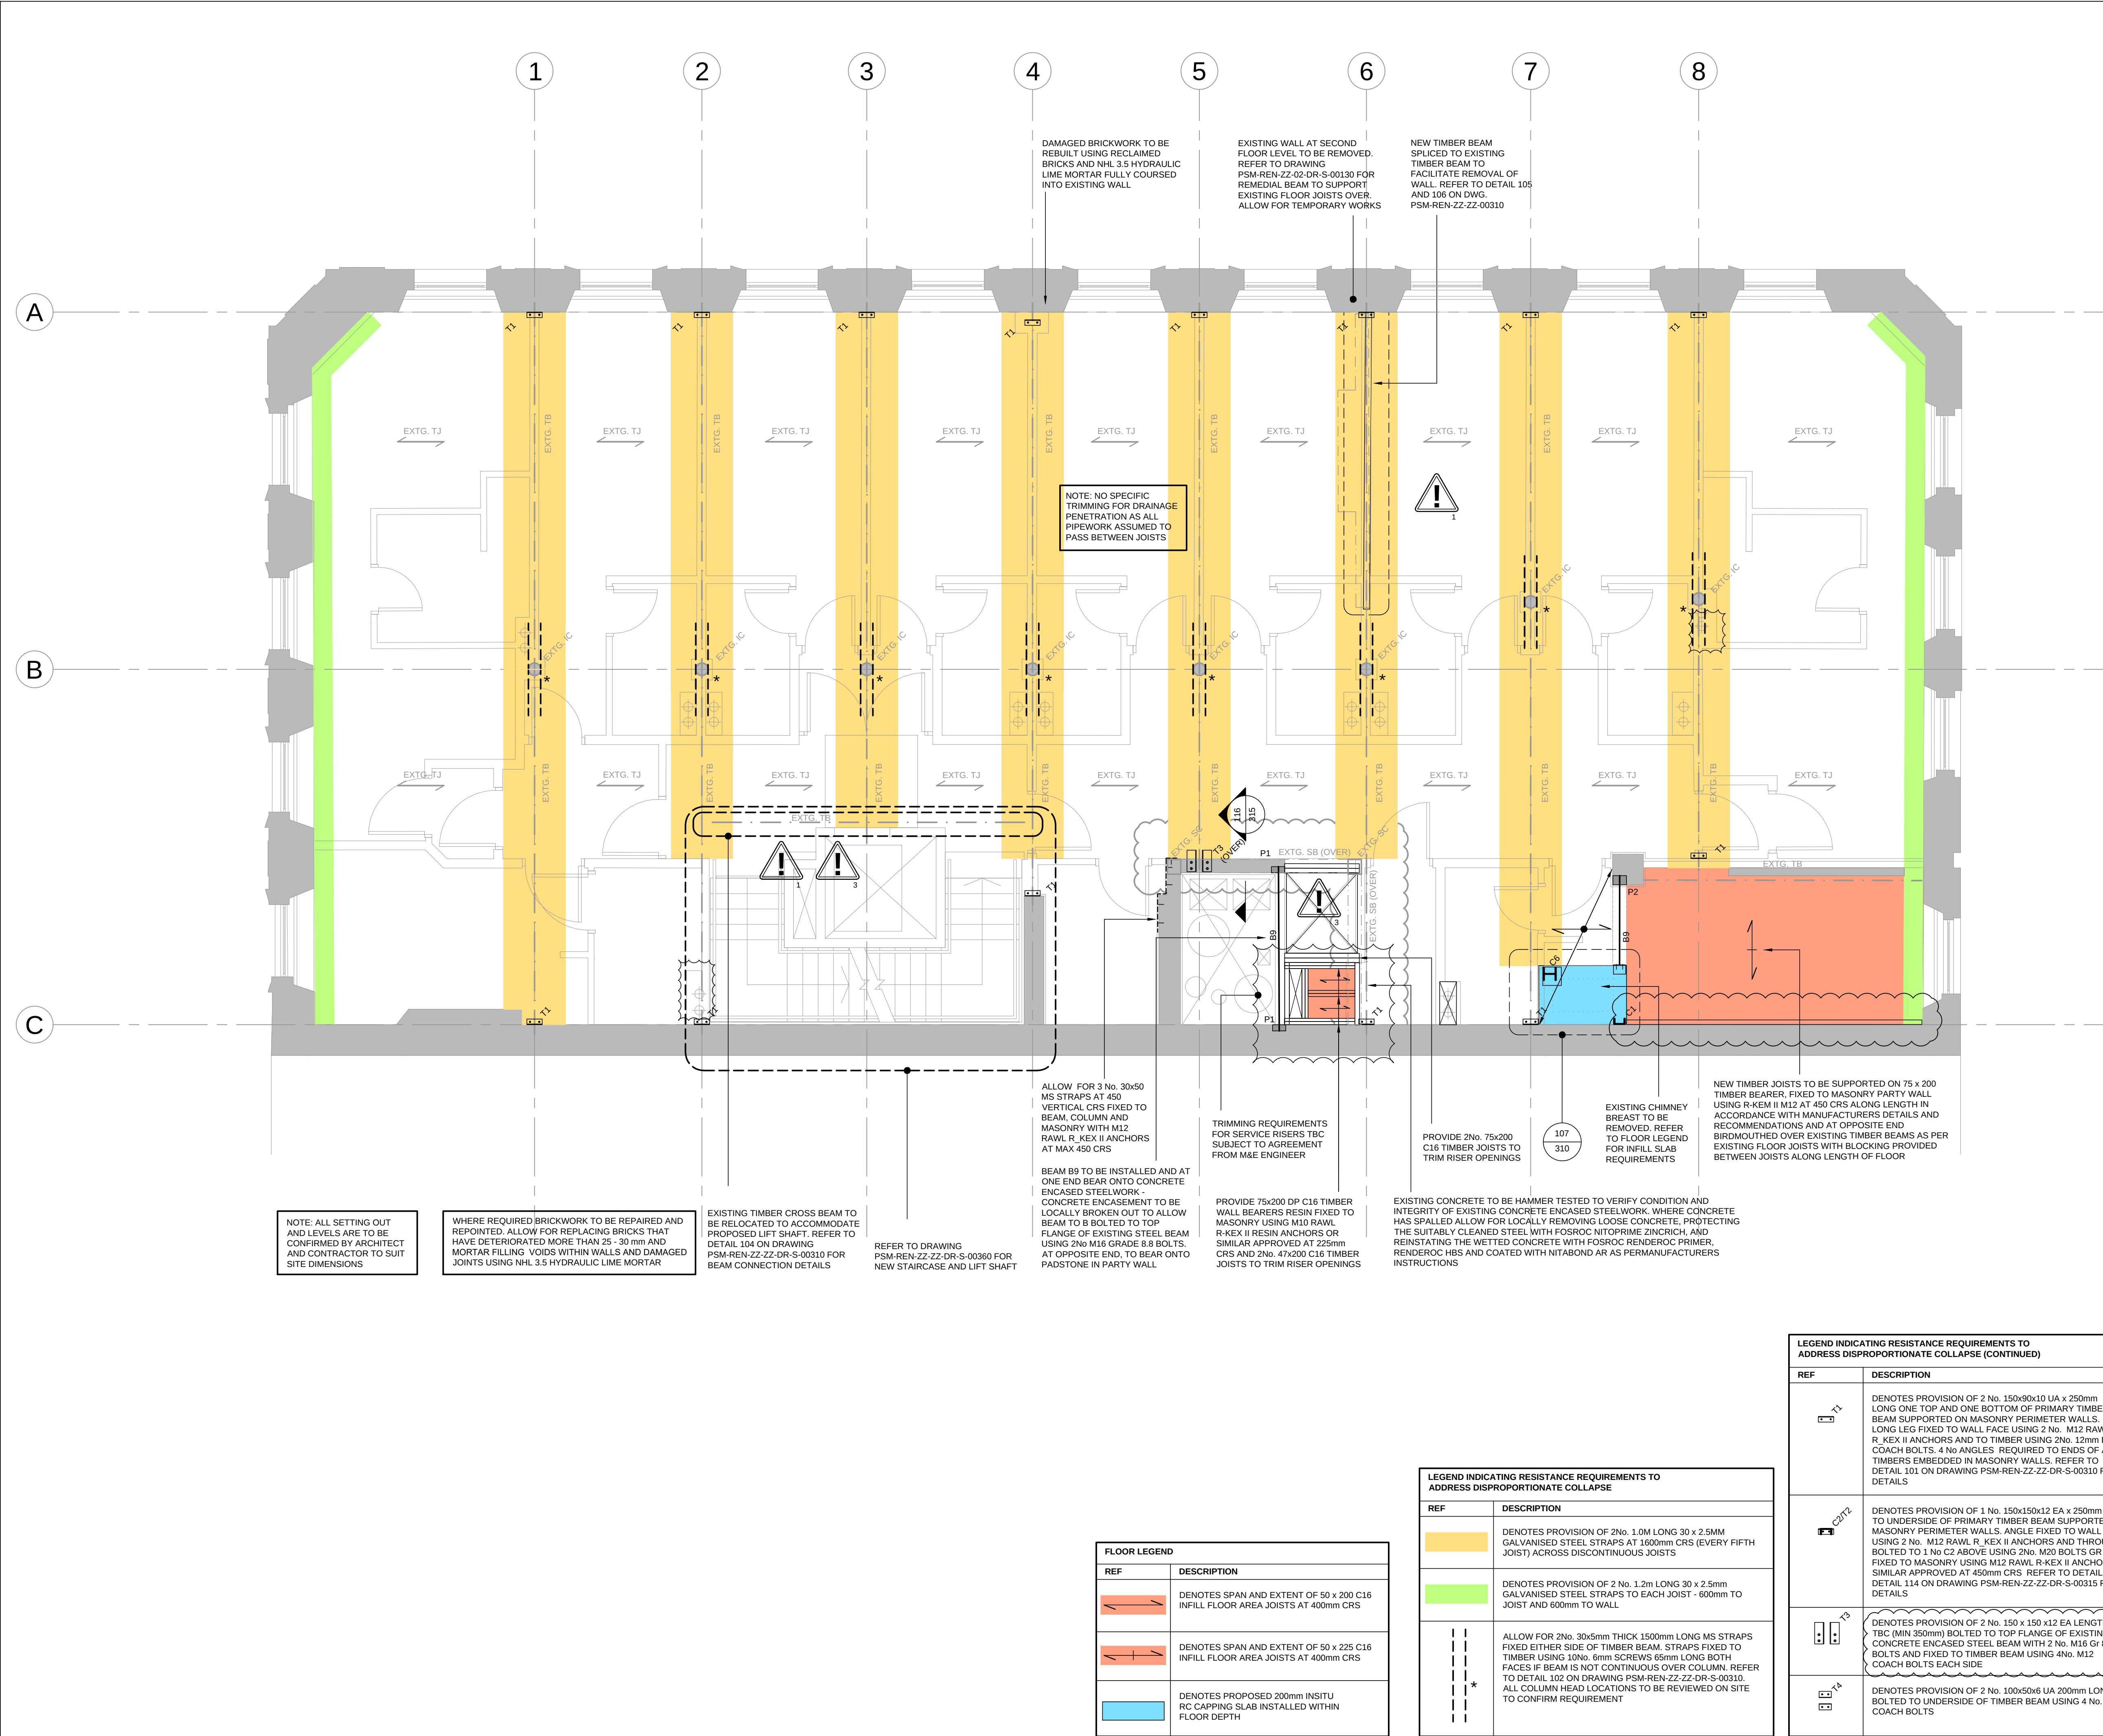

T04	AMENDED AS CLOUDED	19.11.21	MOH	NP
T03	DISPROPORTIONATE COLLAPSE TIES UPDATED AND REVISED THROUGHOUT. ADDITIONAL AMENDMENTS AS CLOUDED	18.11.21	MOH	NP
T02	UPDATED AS CLOUDED	09.02.21	MOH	NP
T01	TENDER ISSUE	22.12.20	MOH	NP
Rev:	Description:	Date:	By:	Chkd:



Renaissance Associates Ltd

Carvers Warehouse

77 Dale Street

Manchester

M1 2HG

Project:

47 PETER STREET,
MANCHESTER

Drawing Title:

2ND FLOOR PLAN

Status:

STAGE 4

Size: A1

Date: OCT 20

Drawn by: MOH

Designed by: NP

Checked by: HG

Scale: 1:50

Project No: 1809-01

Project:

Originator:

Volume:

Level:

Type:

Role:

Category/Number:

Rev:

PSM-REN-ZZ-02-DR-S-00120-T04