



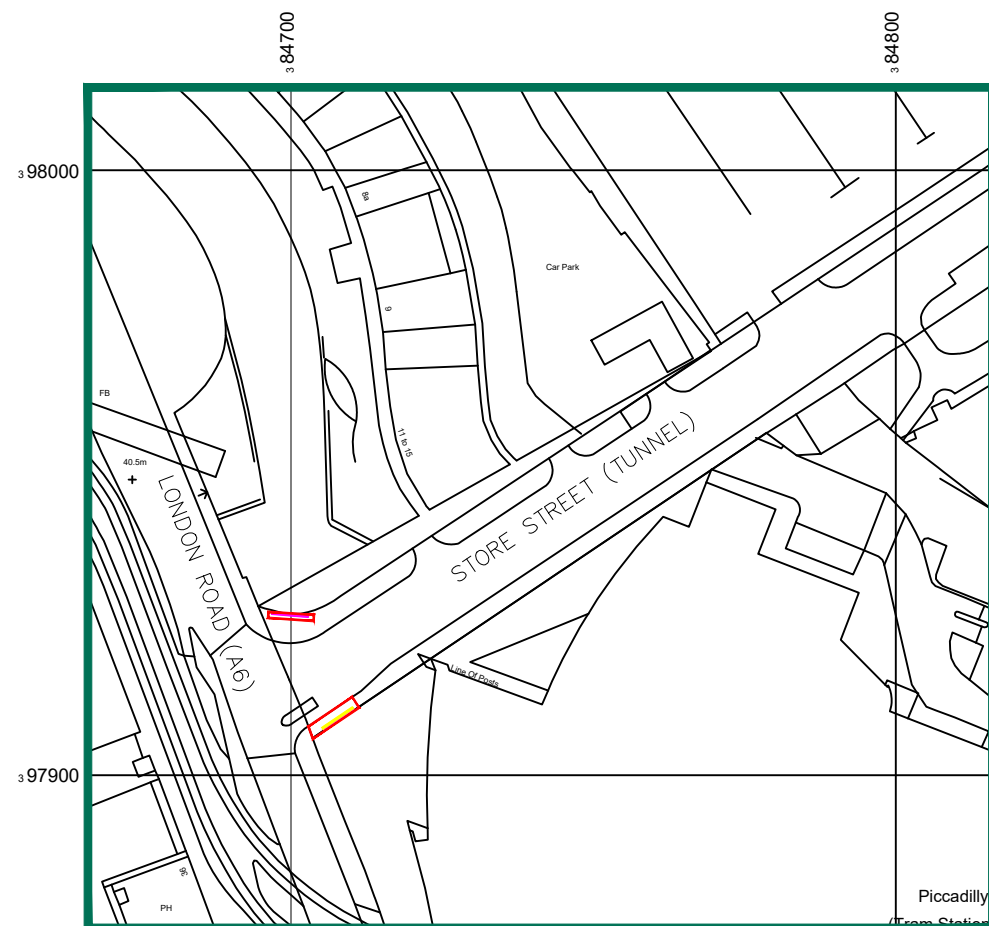


LOCATION PLAN

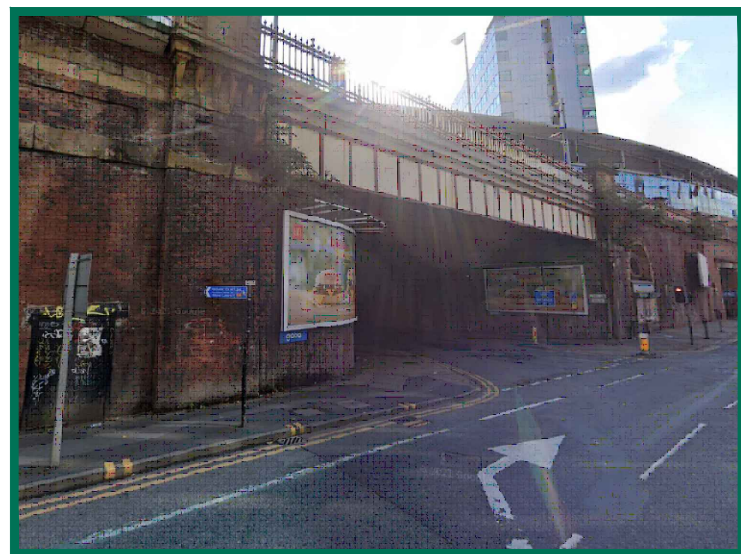


SITE PHOTOGRAPH

STREETVIEW LINK – <https://goo.gl/maps/jmUVrCCWxjXjL6Ho9>

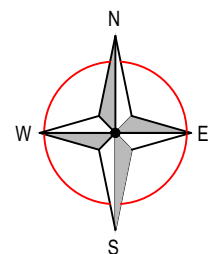


EXISTING 48 SIGN TO BE REMOVED AS PART OF APPLICATION

EXISTING/PROPOSED SIGN LOCATION

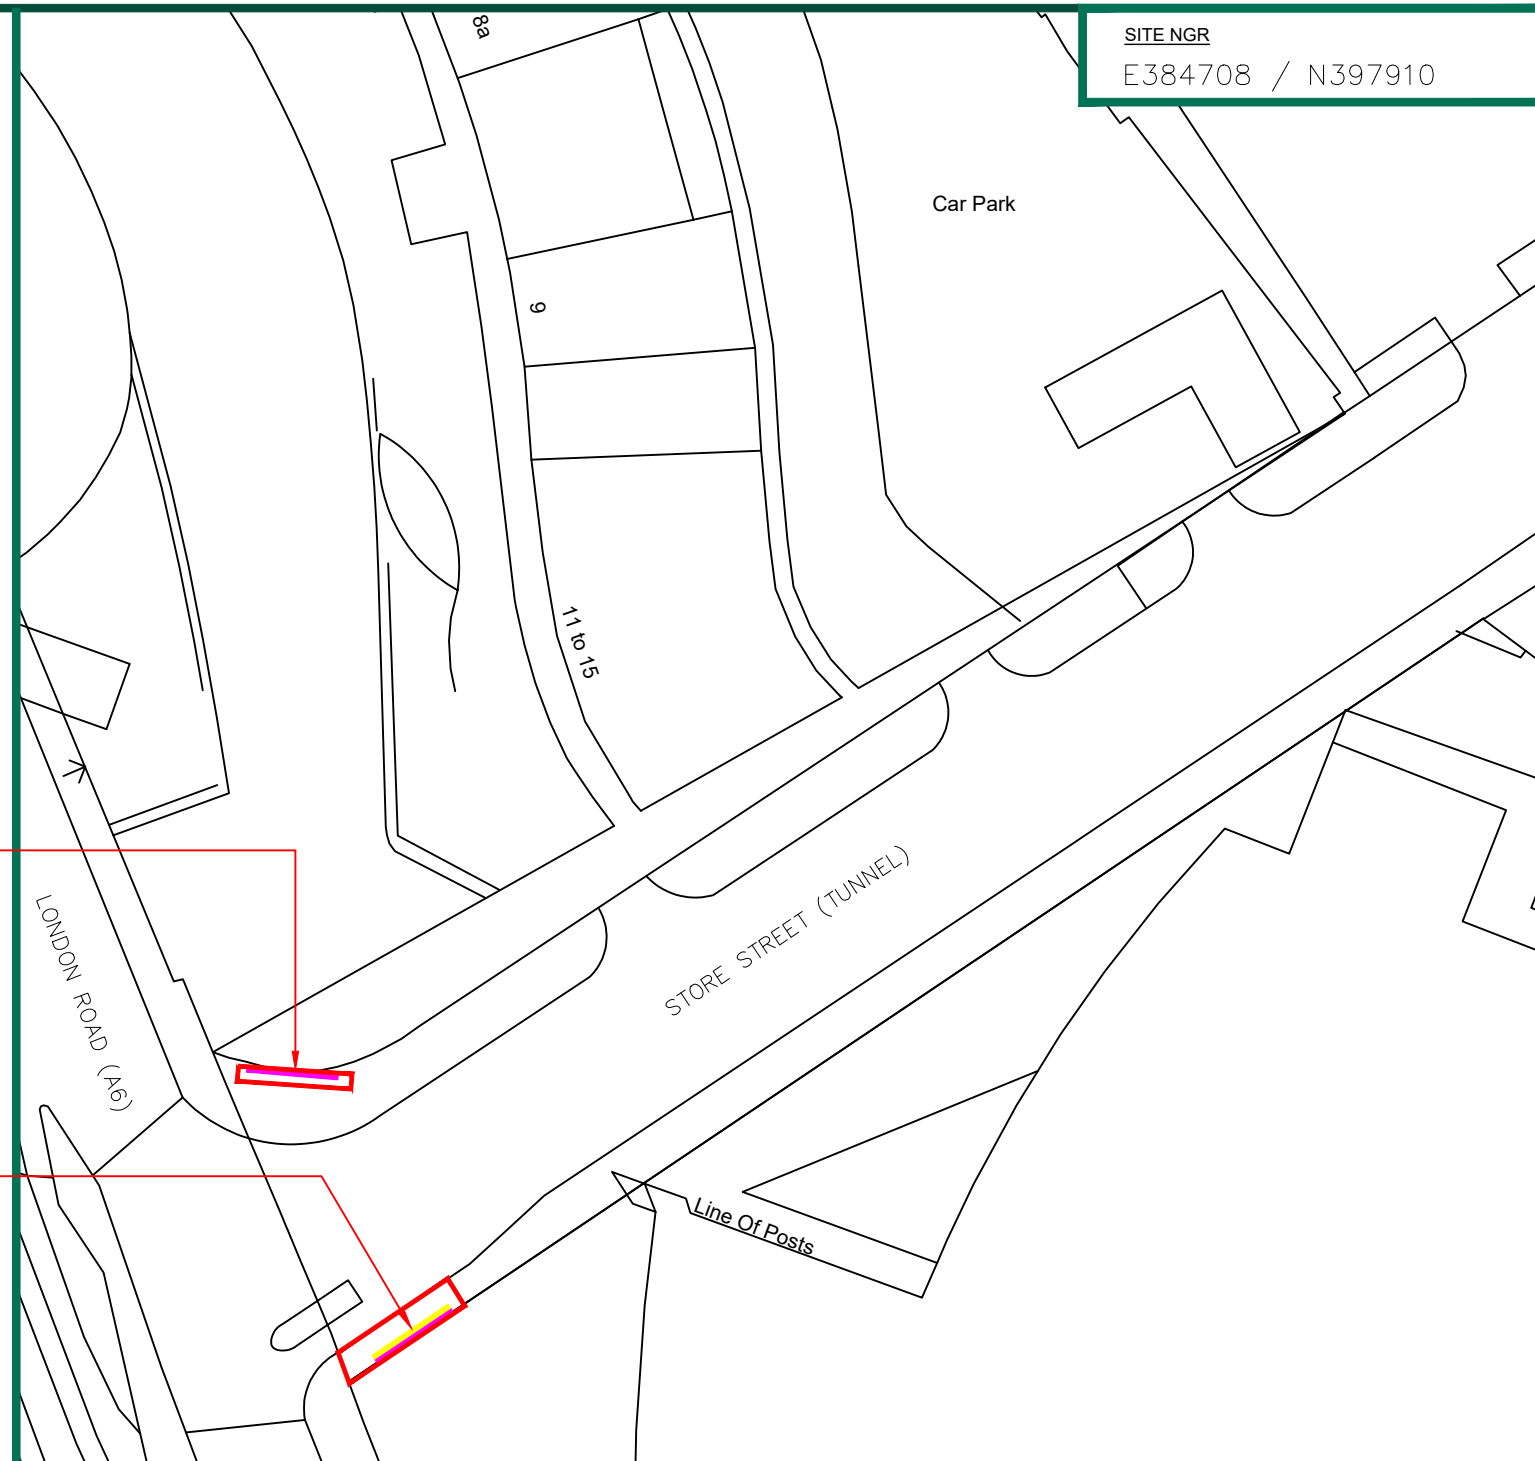

SITE PLAN

 

- SITE DEMISE LINE
- EXISTING 48-SHEET ADVERTISING HOARDING
- UPGRADE OF 1No. 48-SHEET ADVERTISING HOARDING TO DIGITAL LED DISPLAY



CLIENT



					ADDRESS SIGNAGE REPLACEMENT AT JUNCTION OF LONDON ROAD & STORE STREET, MANCHESTER, M1 2PF
B	AMENDMENTS	NM	18.05.22	DCC	TITLE SITE LOCATION PLAN
A	FIRST ISSUE	PH	25.01.22	DCC	
REV	DESCRIPTION	BY	DATE	CHKD	
SCALE AS SHOWN		DRAWN PH DATE 25.01.22	CHECKED DCC DATE 25.01.22	APPROVED PC DATE 25.01.22	





CLIENT



B	AMENDMENTS	NM	18.05.22	DCC
A	FIRST ISSUE	PH	25.01.22	DCC
REV	DESCRIPTION	BY	DATE	CHKD
SCALE	DRAWN	CHECKED	APPROVED	
1:100	PH	DCC	PC	
	DATE 25.01.22	DATE 25.01.22	DATE 25.01.22	


ADDRESS
SIGNAGE REPLACEMENT AT JUNCTION OF
LONDON ROAD & STORE STREET, MANCHESTER,
M1 2PF

TITLE
EXISTING SITE ELEVATION

DRAWING NUMBER
YZ020301324501_002_B

DESKTOP SURVEY CAVEAT
SITE INFORMATION HAS BEEN DERIVED FROM 3rd PARTY SOURCES
AS NECESSARY, ALTHOUGH BEST EFFORTS HAVE BEEN MADE TO
ENSURE THE DRAWING REPRESENT THE SITE FROM INFORMATION
AVAILABLE IT MUST BE UNDERSTOOD THAT THE FINAL SETTING OUT
ON SITE MAY VARY

PROPOSED DIGITAL 48 SIGNAGE TO BE FIXED TO
WALL USING PROPRIETARY BRACKETING

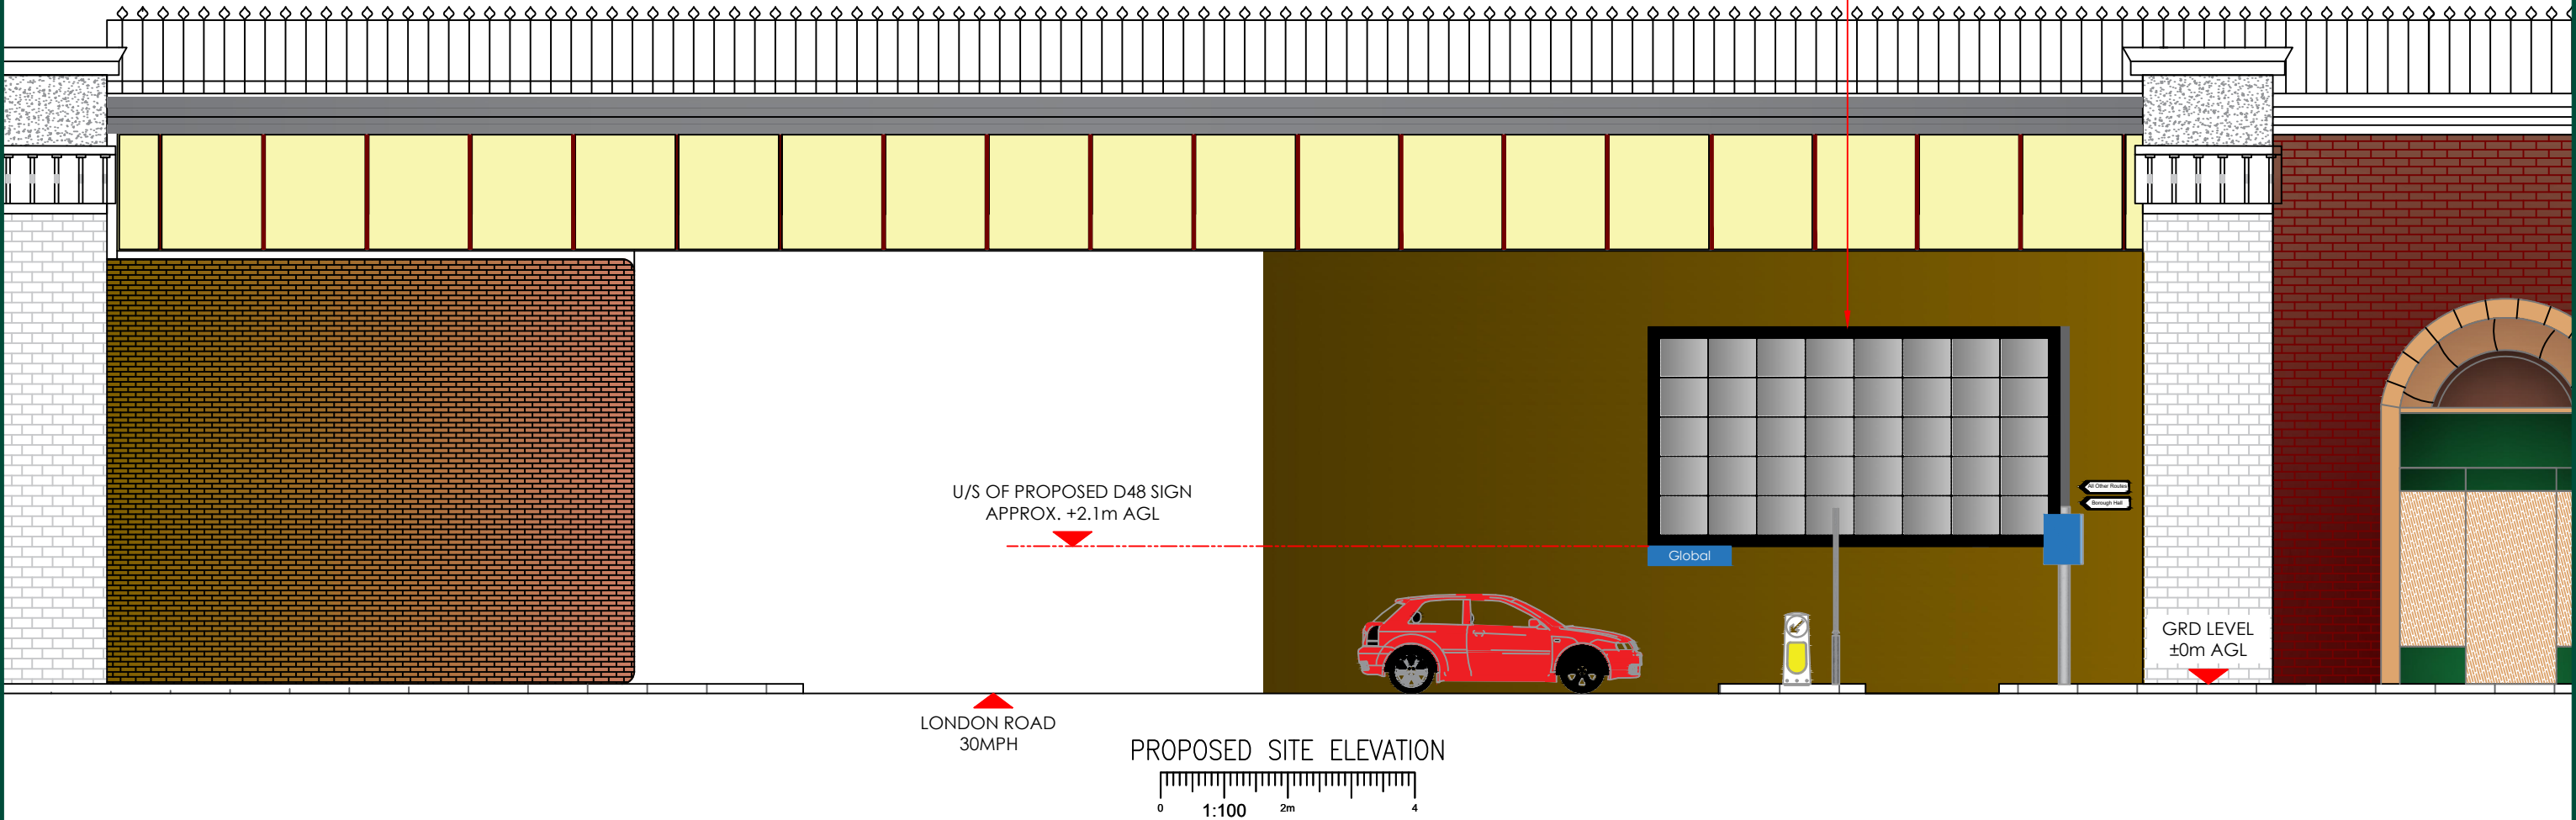

CLIENT




B	AMENDMENTS	NM	18.05.22	DCC
A	FIRST ISSUE	PH	25.01.22	DCC
REV	DESCRIPTION	BY	DATE	CHKD
SCALE	DRAWN	CHECKED	APPROVED	
1:100	PH	DCC	PC	
	DATE	DATE	DATE	
	25.01.22	25.01.22	25.01.22	

ADDRESS
SIGNAGE REPLACEMENT AT JUNCTION OF
LONDON ROAD & STORE STREET, MANCHESTER,
M1 2PF


TITLE
PROPOSED SITE ELEVATION

DRAWING NUMBER
YZ020301324501_003_B


DESKTOP SURVEY CAVEAT
SITE INFORMATION HAS BEEN DERIVED FROM 3rd PARTY SOURCES
AS NECESSARY, ALTHOUGH BEST EFFORTS HAVE BEEN MADE TO
ENSURE THE DRAWING REPRESENT THE SITE FROM INFORMATION
AVAILABLE IT MUST BE UNDERSTOOD THAT THE FINAL SETTING OUT
ON SITE MAY VARY

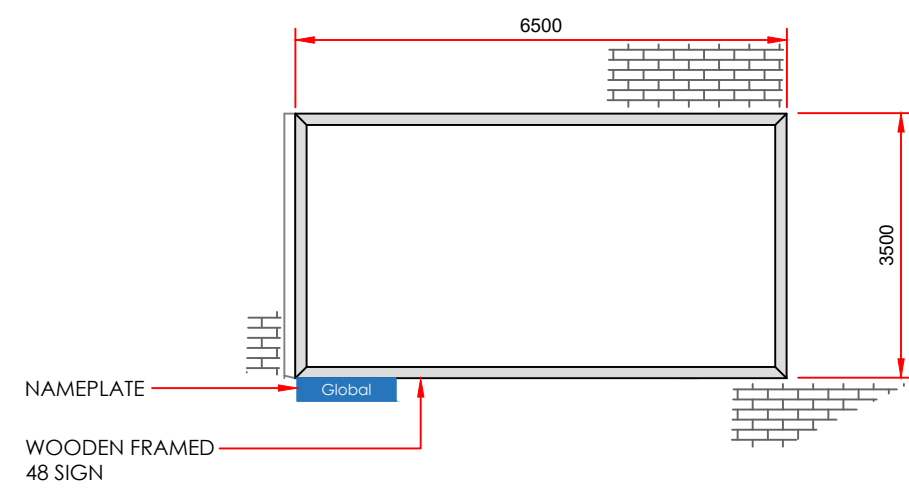


ELEVATION

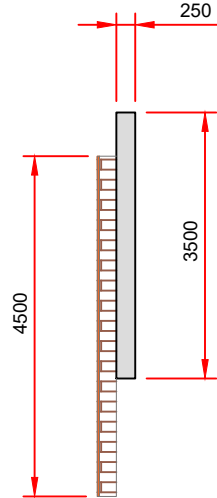


SECTION A-A

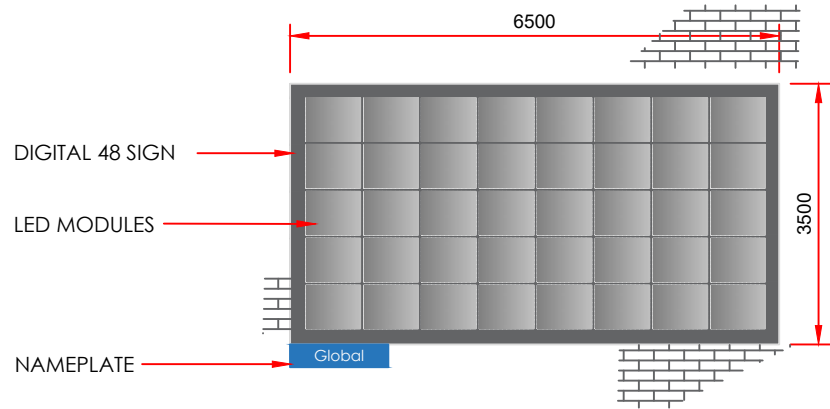


ELEVATION

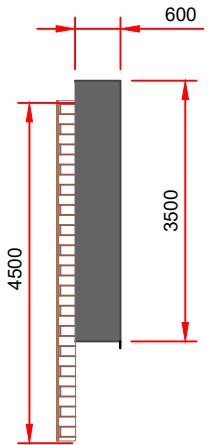

SECTION A-A

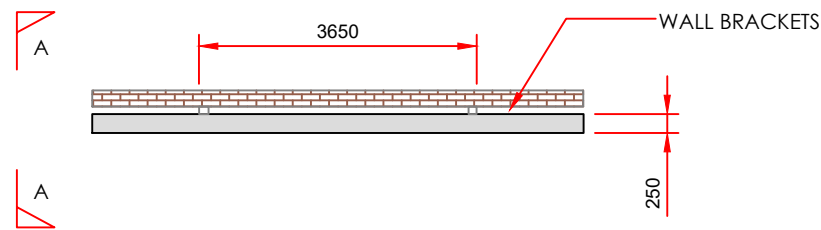


SHEET PANEL PLAN

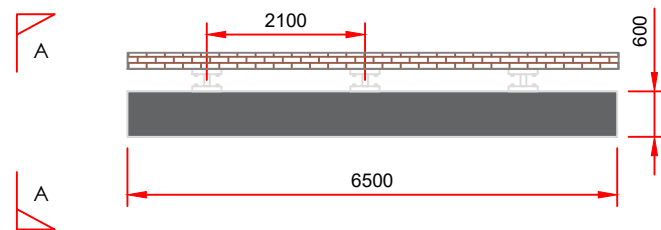


SHEET PANEL PLAN

EXISTING SPECIFICATION – 48 SHEET PANEL

 

PROPOSED SPECIFICATION – DIGITAL 48 SHEET PANEL

 

CLIENT



B	AMENDMENTS	NM	18.05.22	DCC
A	FIRST ISSUE	PH	25.01.22	DCC
REV	DESCRIPTION	BY	DATE	CHKD
SCALE	DRAWN	CHECKED	APPROVED	
1:100	PH	DCC	PC	
	DATE	DATE	DATE	
	25.01.22	25.01.22	25.01.22	

ADDRESS
SIGNAGE REPLACEMENT AT JUNCTION OF
LONDON ROAD & STORE STREET, MANCHESTER,
M1 2PF


TITLE
EXISTING & PROPOSED SIGN SPECIFICATION

DRAWING NUMBER
YZ020301324501_004_B

EXISTING 48 SIGN TO BE REMOVED AS PART OF APPLICATION



EXISTING SITE VIEW

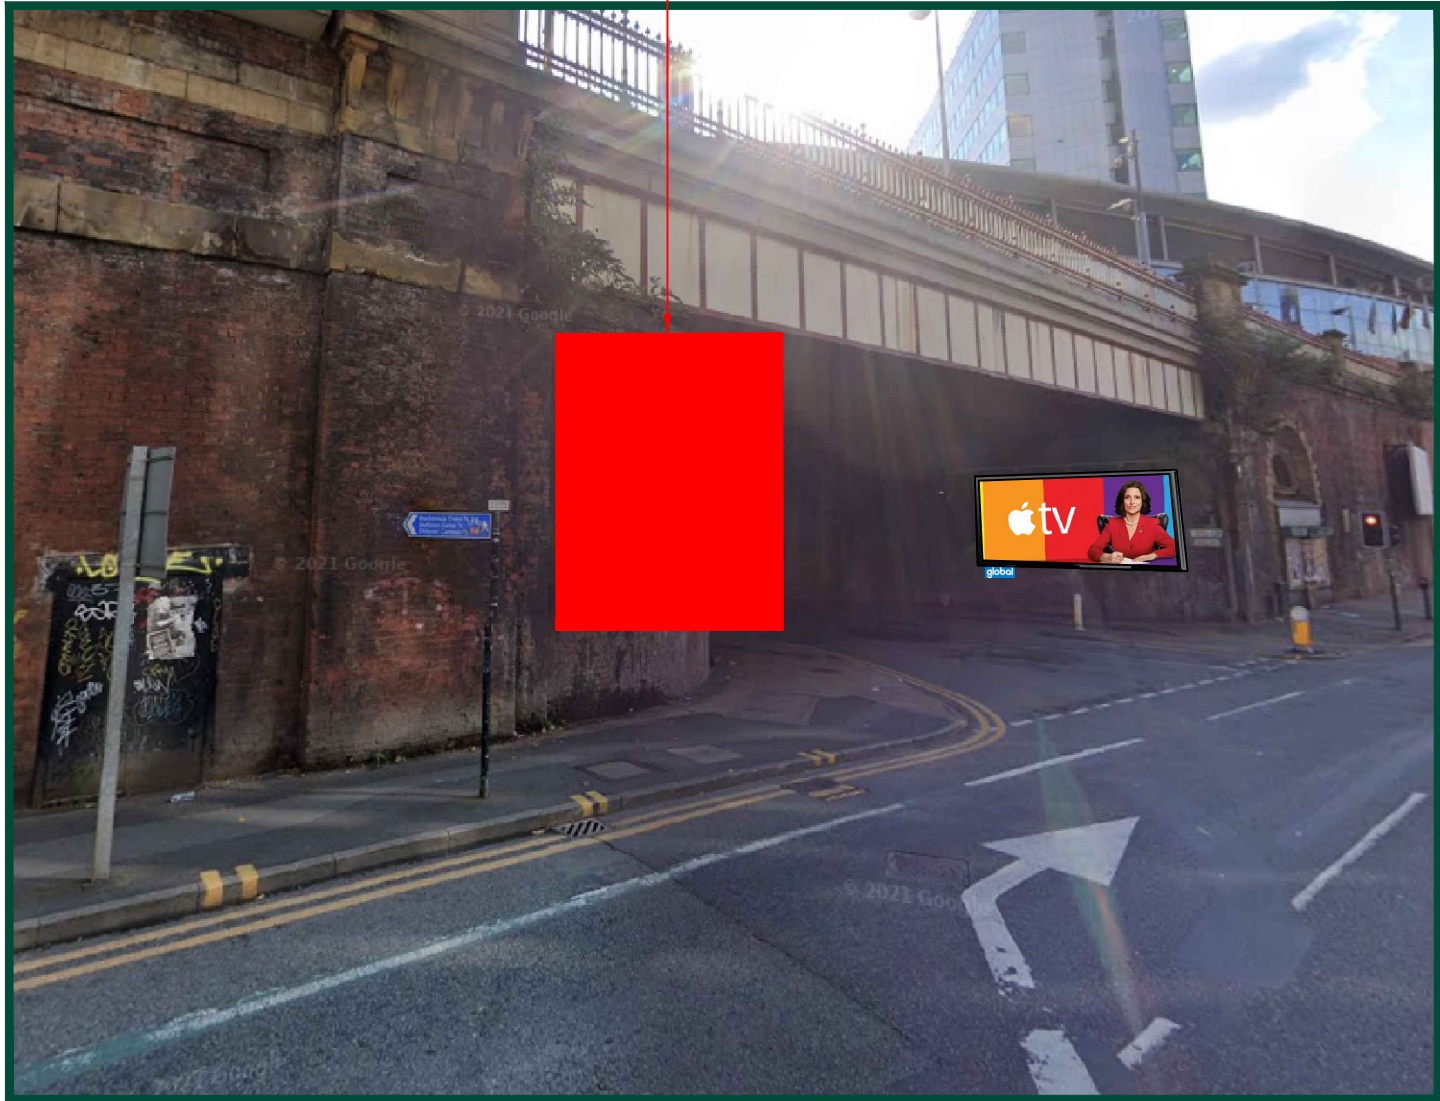

PROPOSED SITE VIEW



CLIENT



					ADDRESS SIGNAGE REPLACEMENT AT JUNCTION OF LONDON ROAD & STORE STREET, MANCHESTER, M1 2PF
B	AMENDMENTS	NM	18.05.22	DCC	TITLE PHOTO MONTAGE
A	FIRST ISSUE	PH	25.01.22	DCC	
REV	DESCRIPTION	BY	DATE	CHKD	DRAWING NUMBER YZ020301324501_005_B
SCALE	DRAWN	CHECKED	APPROVED		
N.T.S	PH DATE 25.01.22	DCC DATE 25.01.22	PC DATE 25.01.22		