

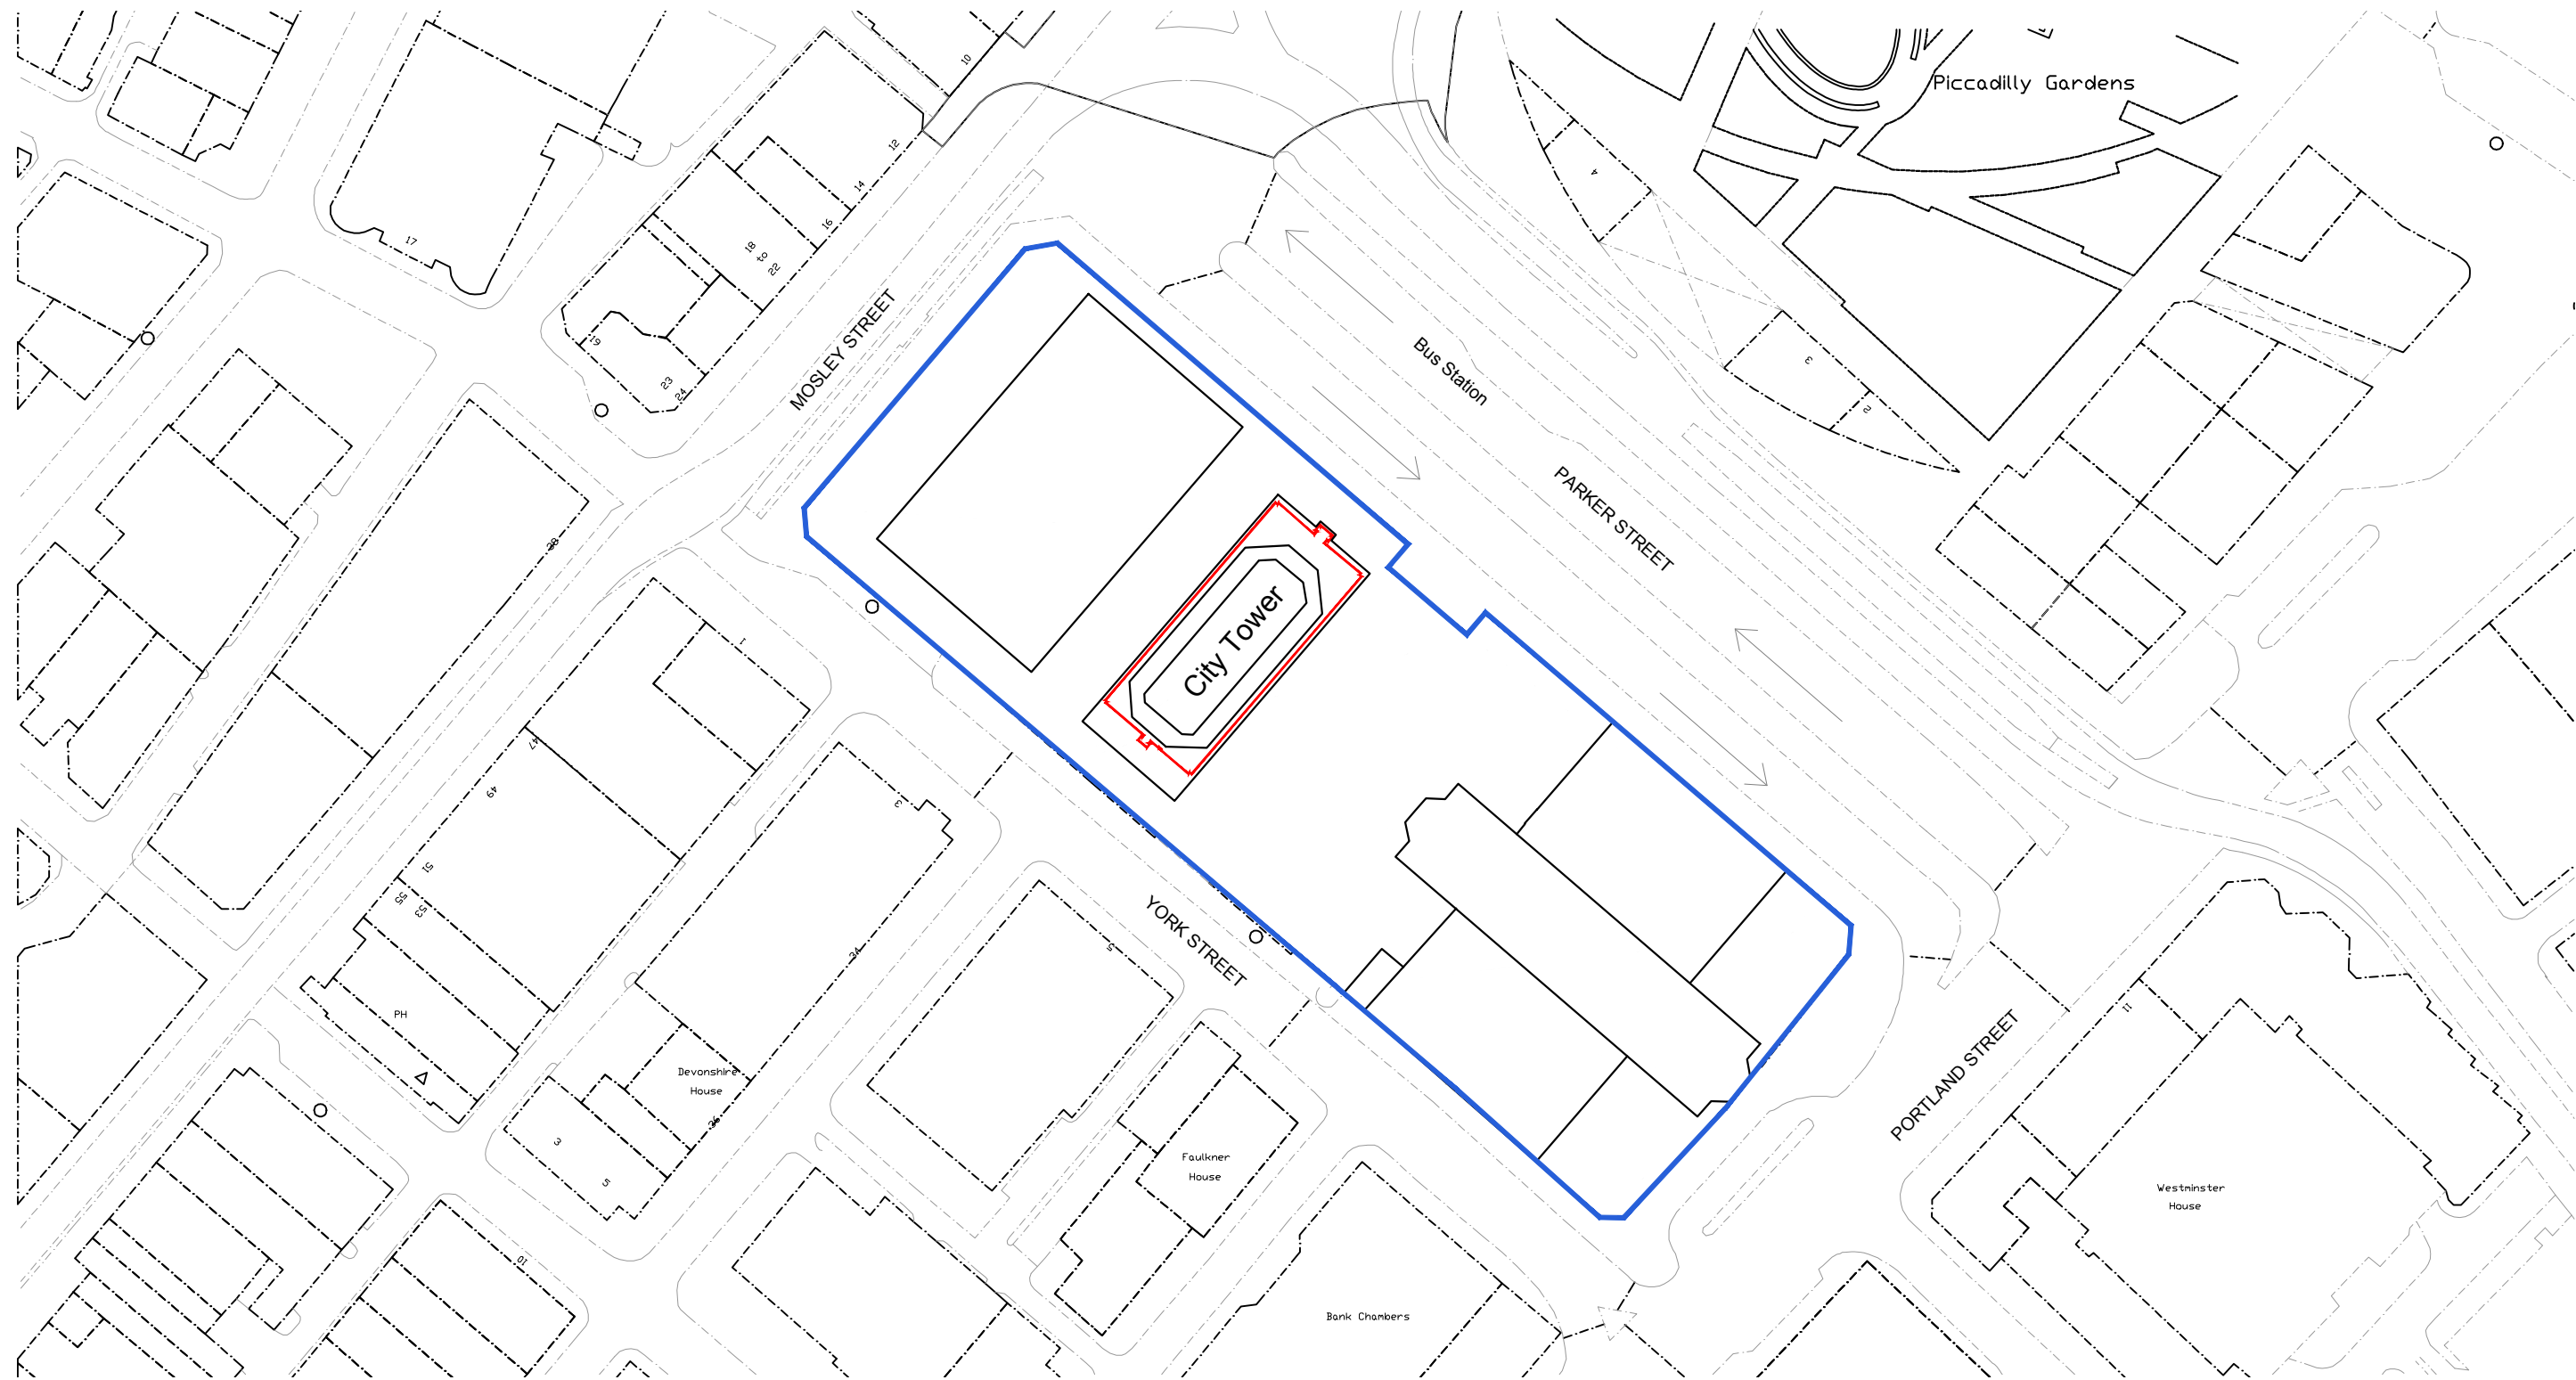


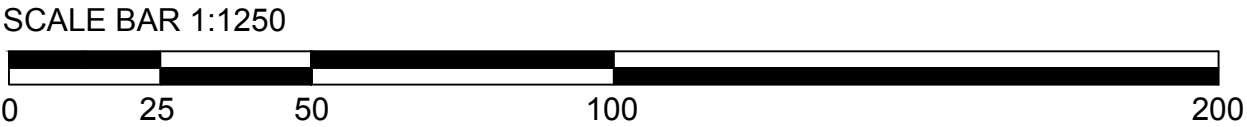

SITE PLAN

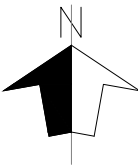

- Key:
- application site boundary
 - boundary of adjoining land related to application

client	
CITY TOWER UNIT TRUST	
scales	source dwg
1:1250 @ A3	

4 St Paul's Churchyard, London,
EC4M 8AY
TEL: 020 7029 3888
FAX: 020 7029 3889
www.thisismhbc.com



title	
EXISTING SITE PLAN (6th Floor level)	
project	
CITY TOWER, PICCADILLY PLAZA, MANCHESTER	

REVISION		DATE	DRAWN
drawing no.	revision	rev date	
907- 600		checked	
drawn	date	status	
AS	25.07.19		