
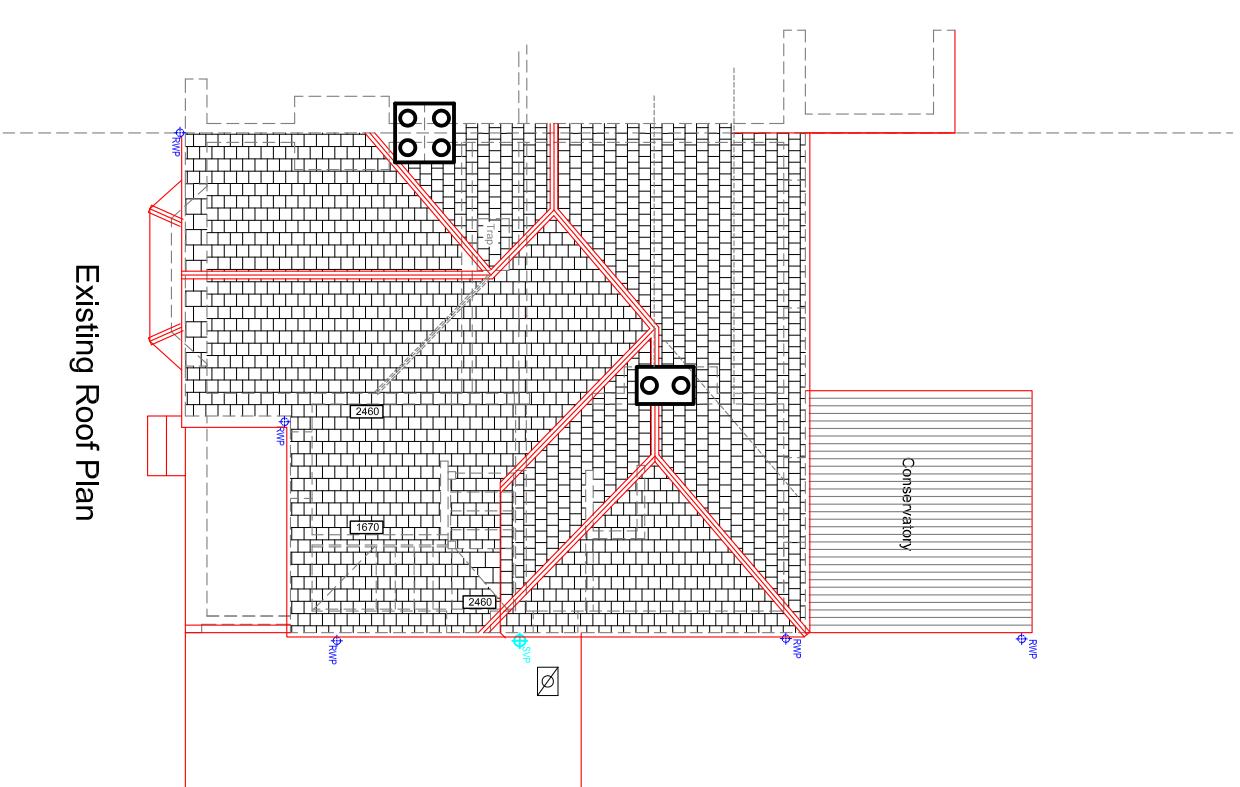
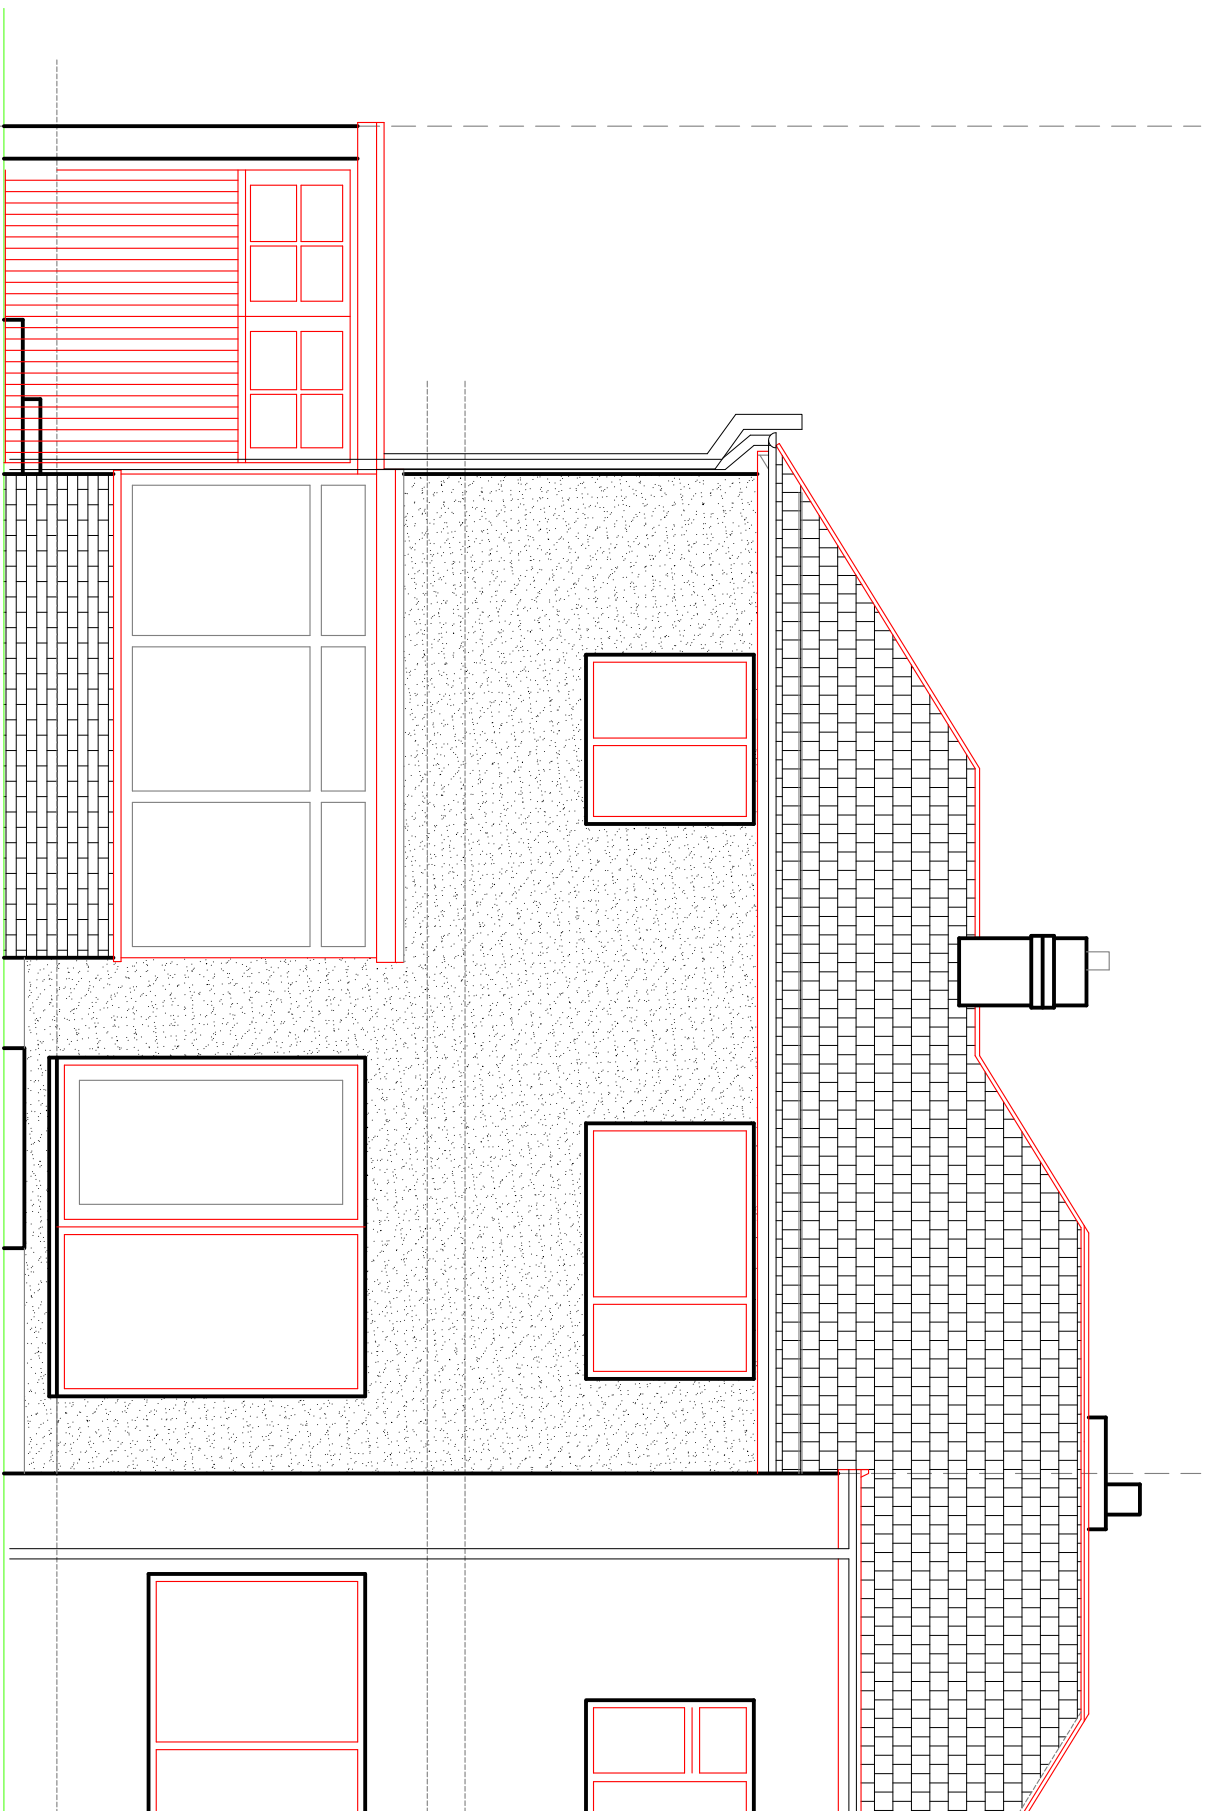
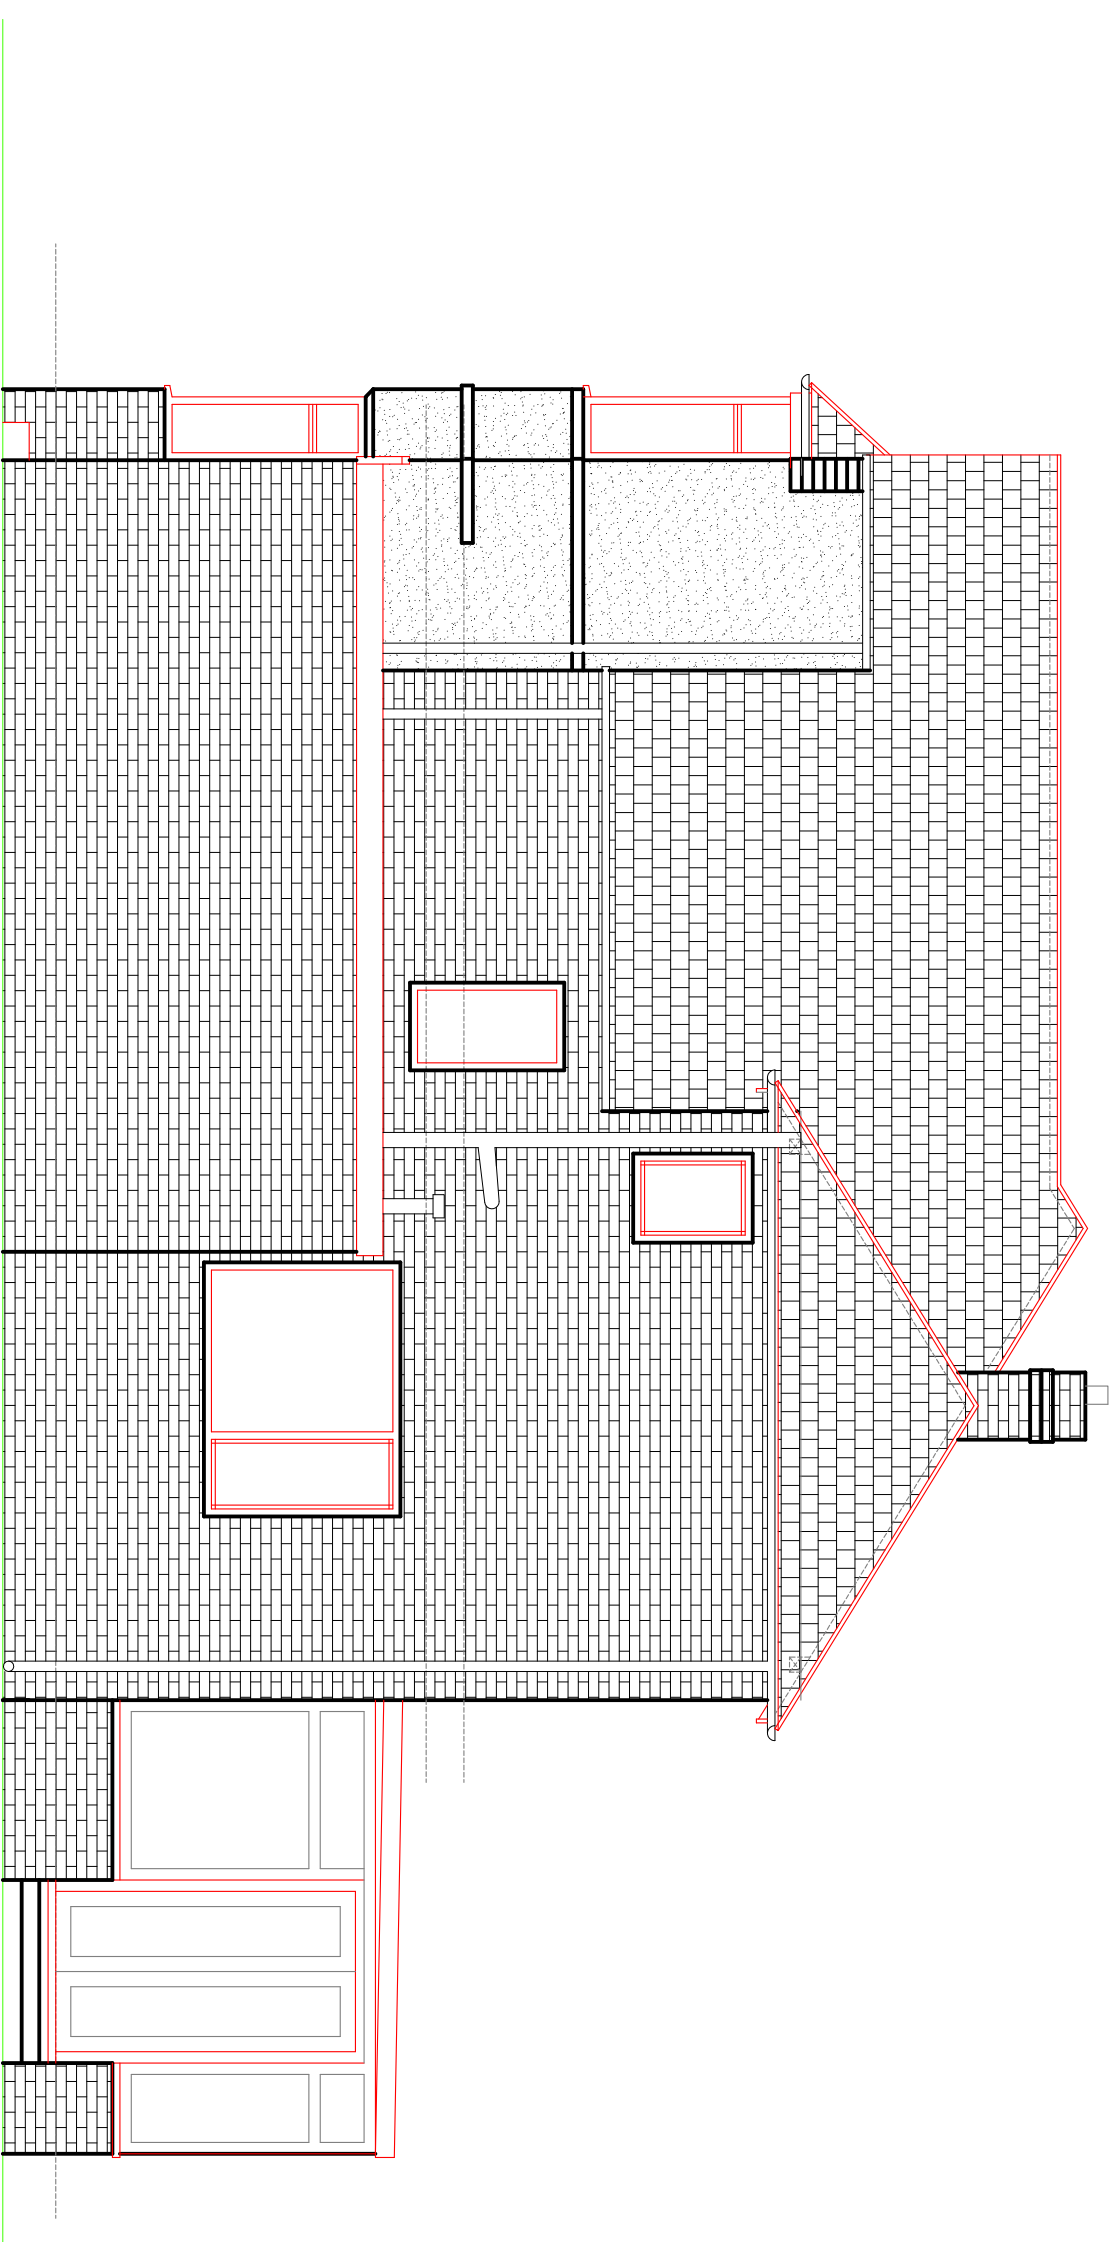


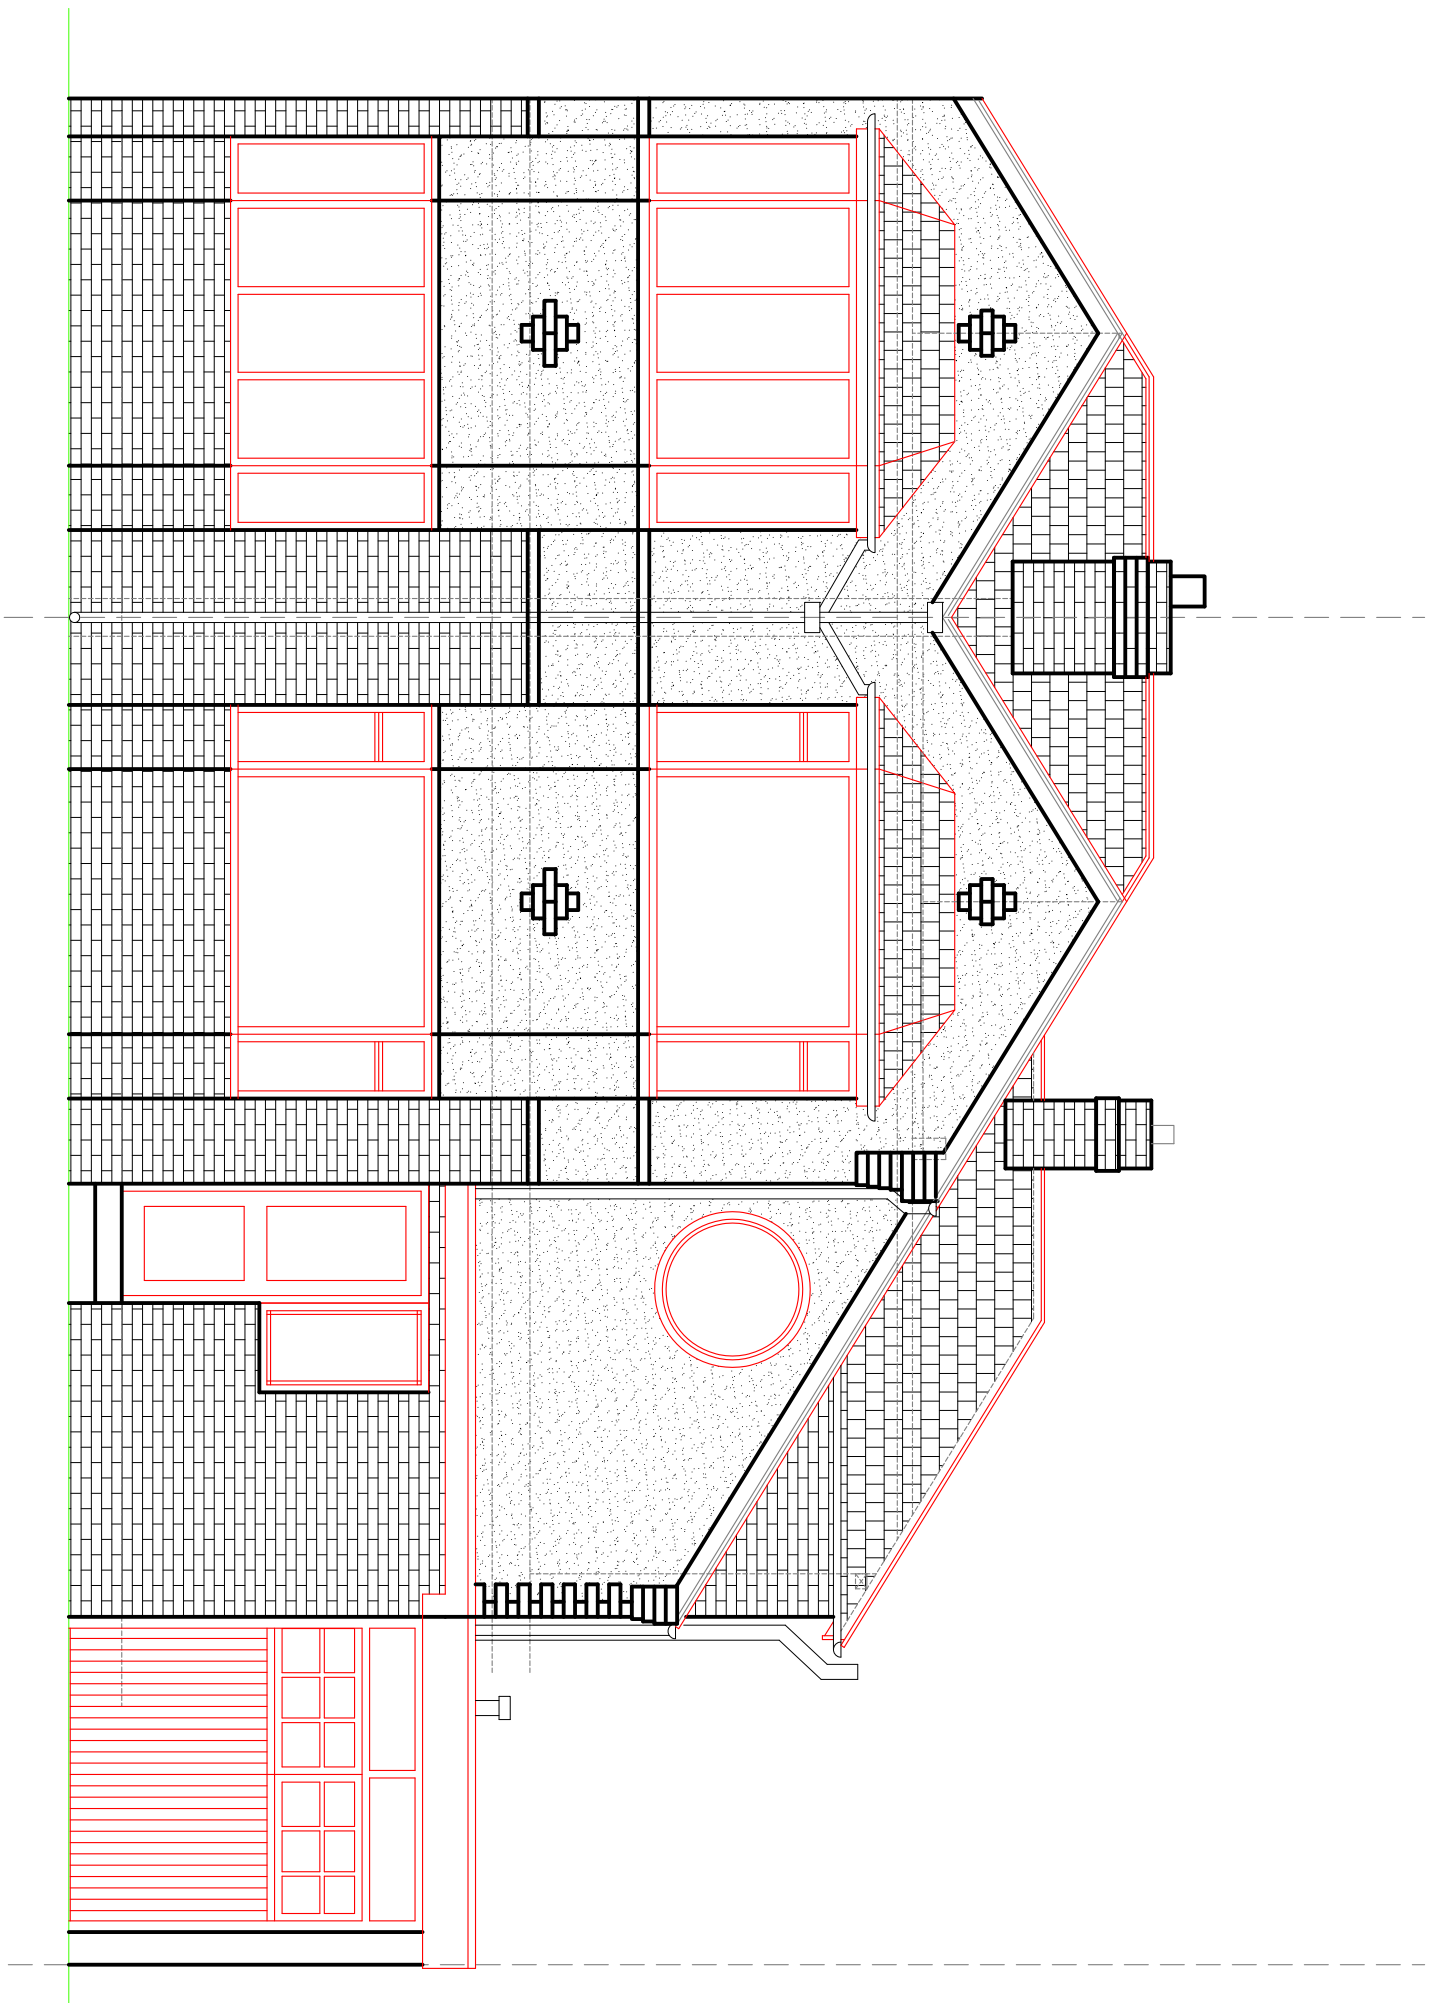

Existing Front Elevation

Existing Gable Elevation

Existing Rear Elevation

Existing Roof Plan

— SURVEYING LTD —
ICL
Chartered
Surveyors
& Consultants

110 BUSINESS FIRST BUSINESS CENTRE, DAVYFIELD ROAD, BLACKBURN, LANCs, BB1 2QJ
Tel: 01254 460670 www.bhsurveying.co.uk info@bhsurveying.co.uk
This copy is copyright and should not be used or reproduced without written consent of ICSL Surveying Ltd.
All dimensions to be checked on site by contractor prior to commencement of works.

Tel: 01254 460670 www.iglsurveying.co.uk info@iglsurveying.co.uk

This dwg is copyright and should not be used or reproduced without written consent of IGL Surveying Ltd.
All dimensions to be checked on site by contractor prior to commencement of works.

ent of IGL Surveying Ltd.
rks.

arks.

CLIENT: Mr & Mrs R Saffer

Dwg No: 3450/E/02 Scale: 1:50 & 1:100

PROJECT: 7 Harefield Drive, Didsbury

Drawn: RWI Date: Feb 2022

DRAWING: Ex Elevations, Roof Plan

Checked: RWI

Rev:

[illegible]