



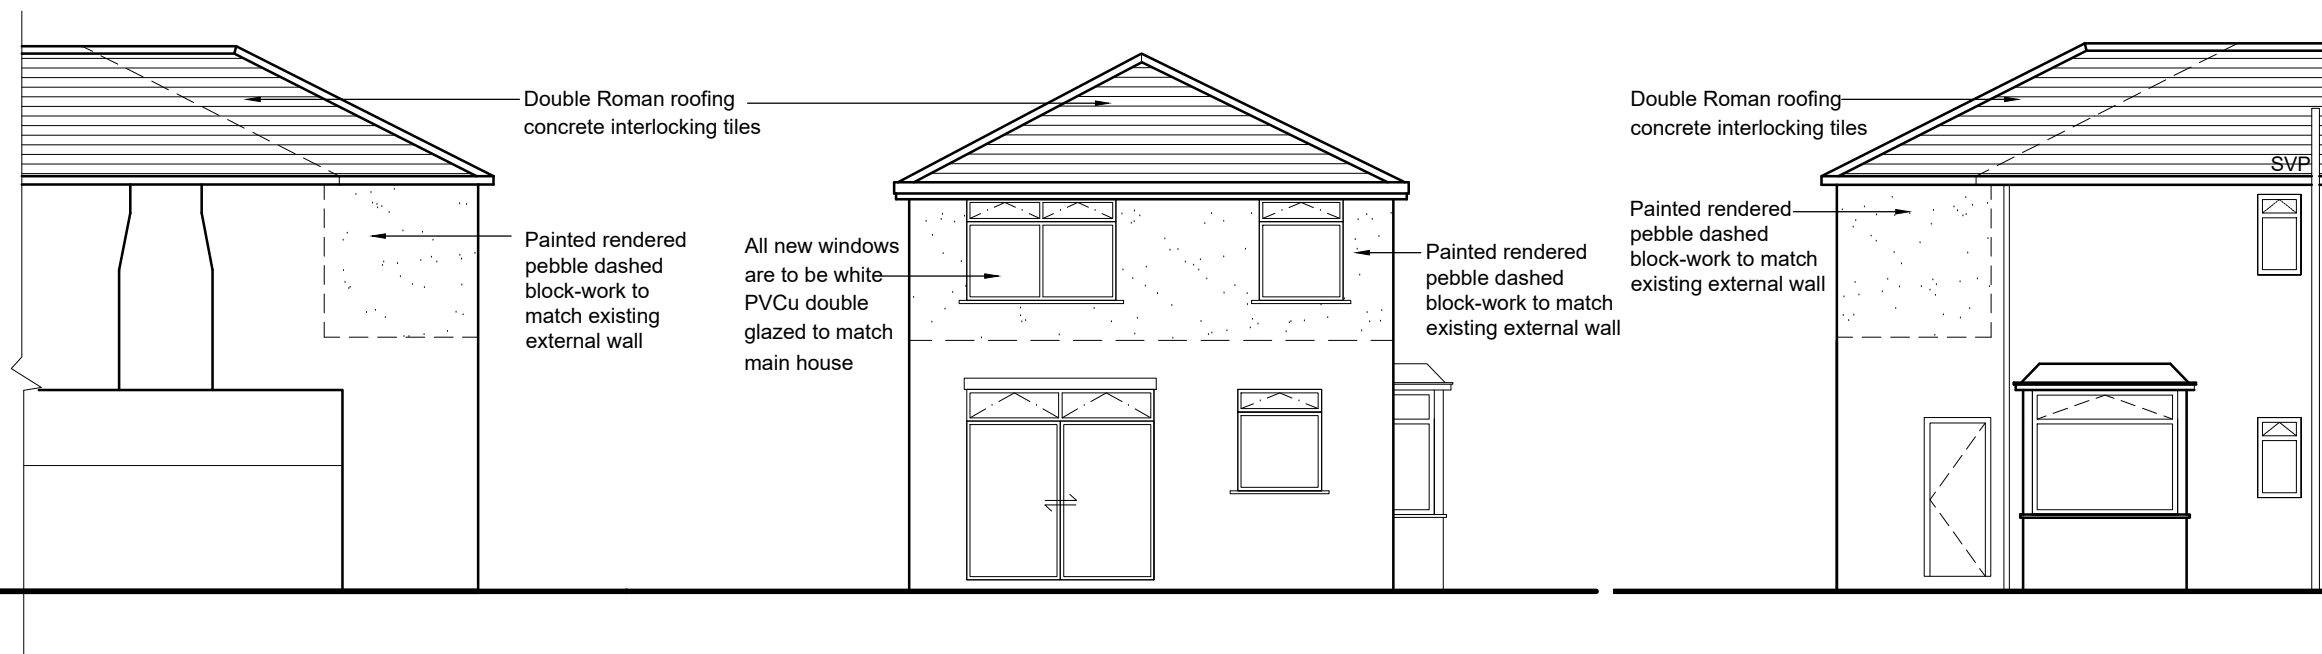


PROPOSED - PART LEFT SIDE
ELEVATION SCALE 1:100

REAR ELEVATION
PROPOSED - SCALE 1:100


PROPOSED - PART RIGHT SIDE
ELEVATION SCALE 1:100

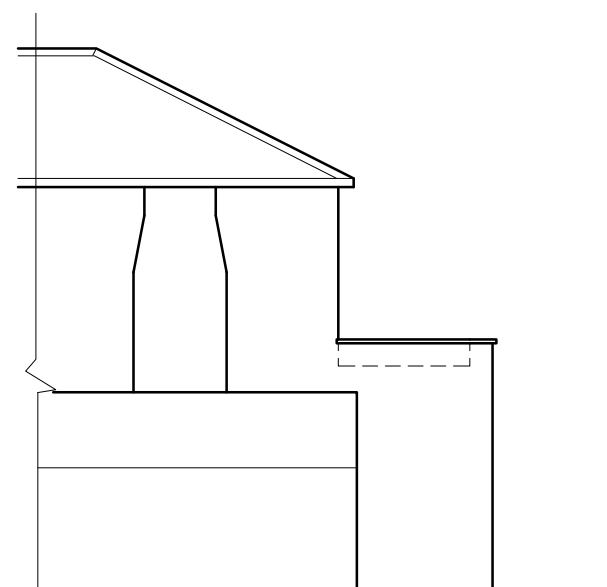

EXISTING - PART LEFT SIDE
ELEVATION SCALE 1:100

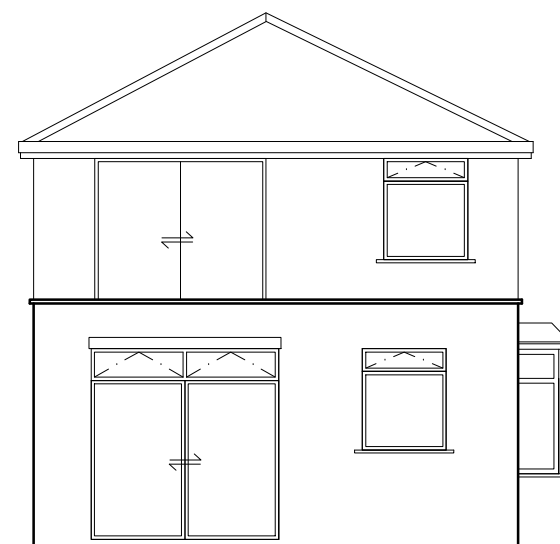

REAR ELEVATION
EXISTING - SCALE 1:100

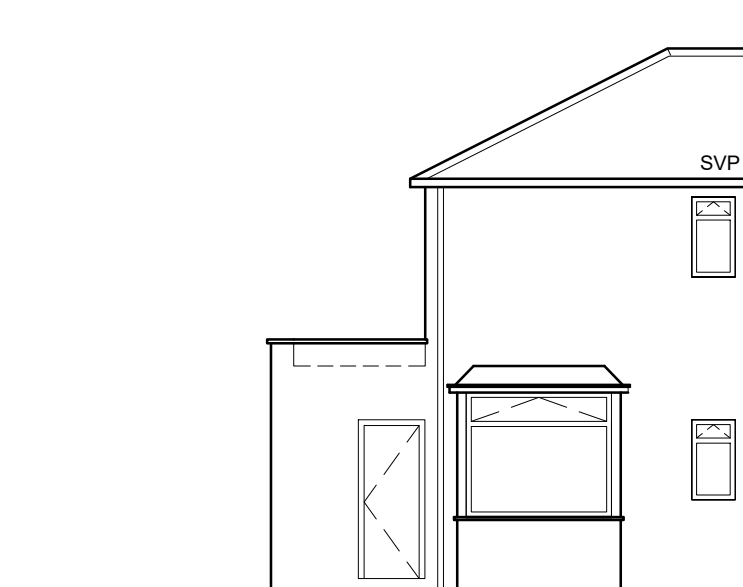

EXISTING - PART RIGHT SIDE
ELEVATION SCALE 1:100

General Notes

FULL PLANNING
APPLICATION

No.	Revision/Issue	Date

rpjassociates

288 Greenbrow Road
Manchester M23 2UF
Tel: +447535679773
E: rpjassociates@gmail.com

CLIENT:

MR. W. EVANS
21 CROFT HILL ROAD
MOSTON M40 9GL

Project Name and Address

**REAR FIRST FLOOR
EXTENSION**
21 CROFT HILL ROAD
MOSTON M40 9GL

Drawing:

ELEVATIONS

Project	REAR EXT.
Date	20/04/2022
Scale	1:100

Sheet	A3:
	03