


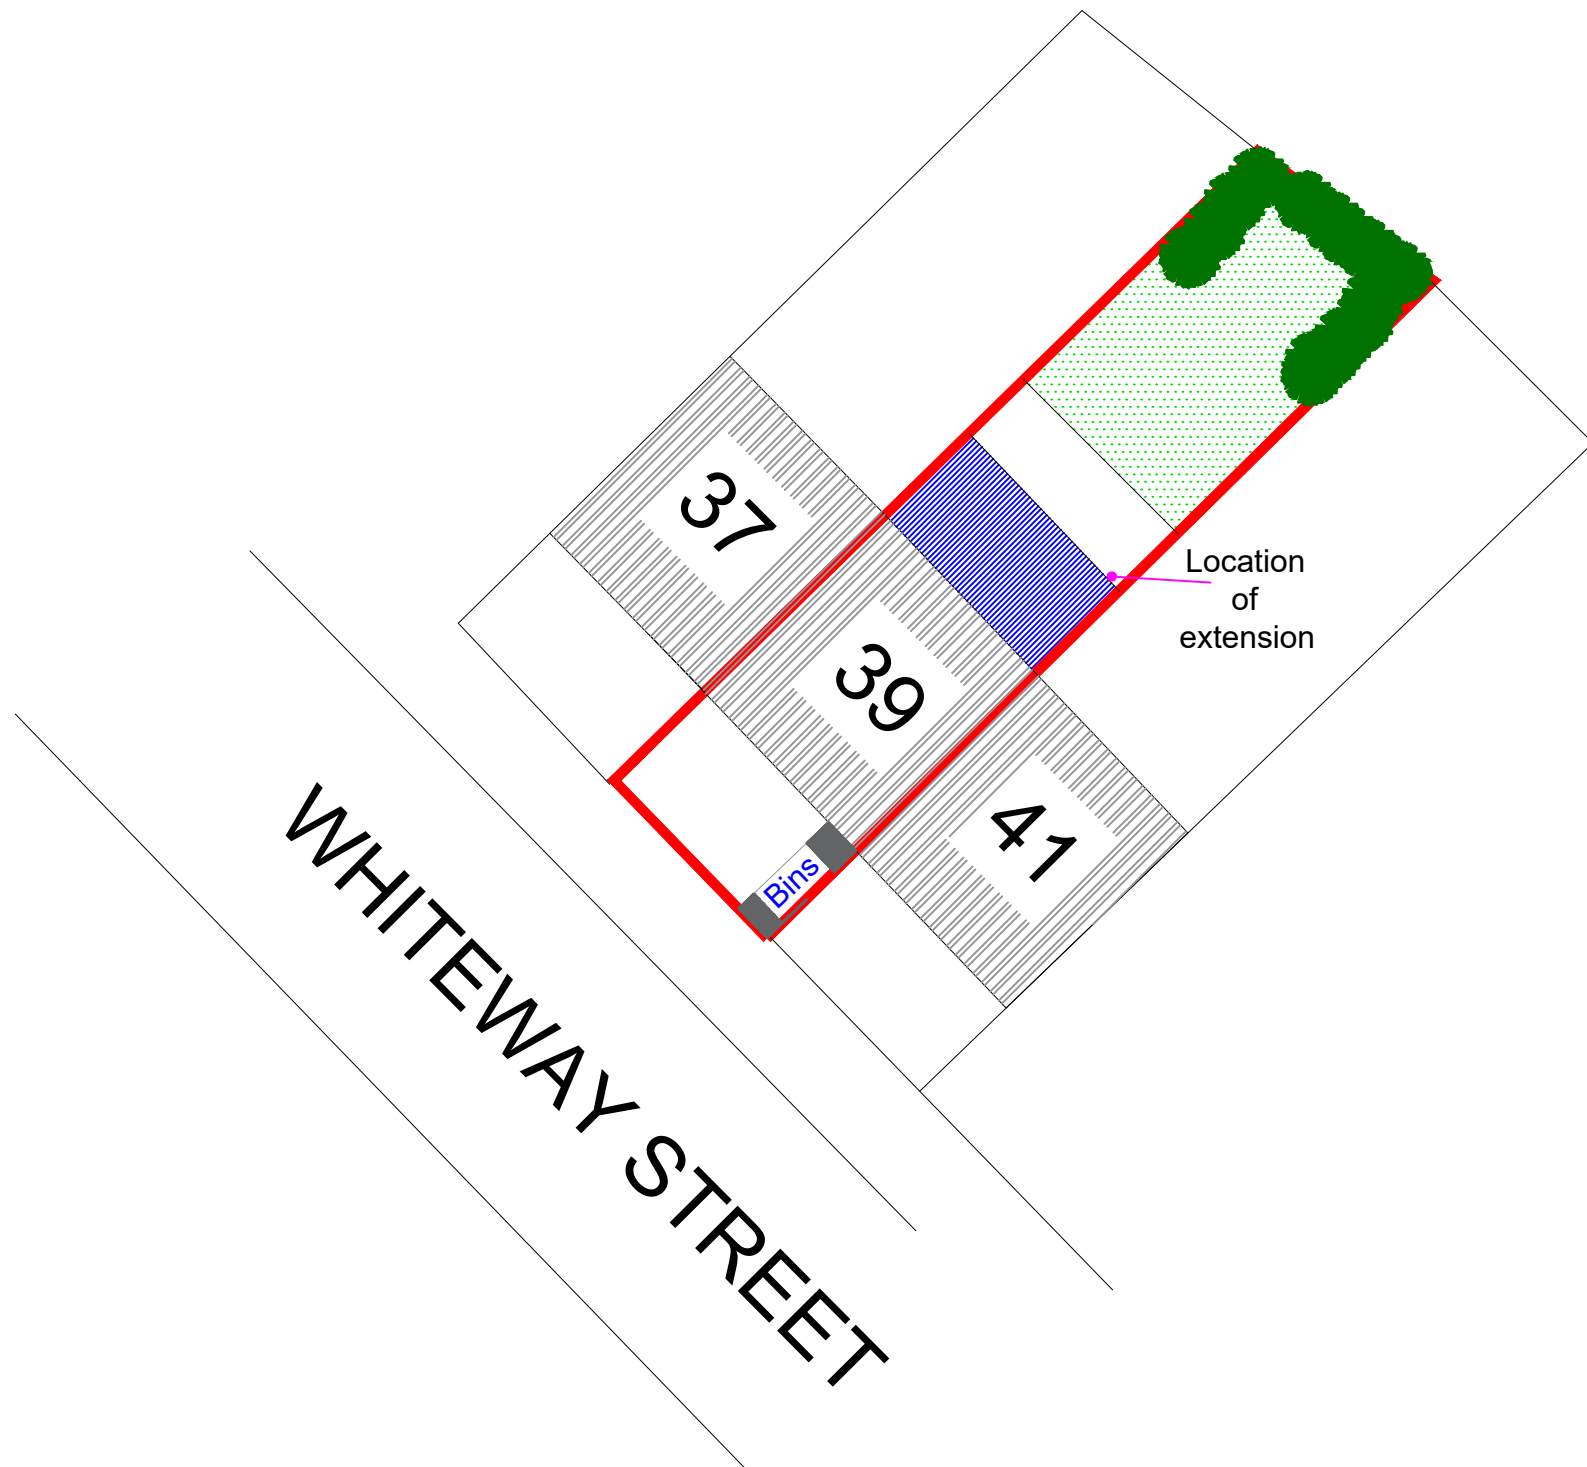

KEY

Existing Dwellings	
single storey extension	
Garden/ Grass	

NORTH

ALL DRAINAGE TO BE CONNECTED TO EXISTING FOUL/STORM SEWER RESPECTIVELY	ALL MEASUREMENTS TO BE RE CHECKED ON SITE BEFORE CONSTRUCTION COMMENCES
ALL FINISHES ARE TO MATCH THAT OF THE EXISTING DWELLING	ALL EXISTING HEDGES AND TREES TO BE RETAINED WHERE POSSIBLE

NOTES

REVISIONS

PROJECT: EXTENSION @ 39 WHITEWAY STREET HARPURHEY

CLIENT:SERGE FOTSING

SCALE: 1:200 A3 PAPER

REFERENCE NO: 1323 SITE PLAN

BARRY CULLEN
ARCHITECTURE
email:barrycullen_bc@yahoo.co.uk
mob: 07851262695