



Studio Charrette will not be responsible for any principal designer duties under CDM 2015.
No site work is to be carried out until permissions are in place. Site searches to carried out before any works to site.
All structural elemental/associated calculations to be confirmed and provided by structural engineer.


NOTES:
This drawing is not a working drawing, and is only for the purpose of the following -
A. Planning Submission
The main contractor is responsible for informing the lead designer of any discrepancy on, or between, this drawing and any other relevant document.
All existing walls, foundations and lintels or other structural items are to be confirmed load bearing and adequate for increased loading where relevant prior to work commencing.
Any existing walls to be removed are to be confirmed non-loadbearing prior to removal.
Boundaries, angles, and dimensions are to be checked by the main contractor prior to work commencing.
Written dimensions only to be used from this drawing. If in doubt consult the lead designer for clarification.

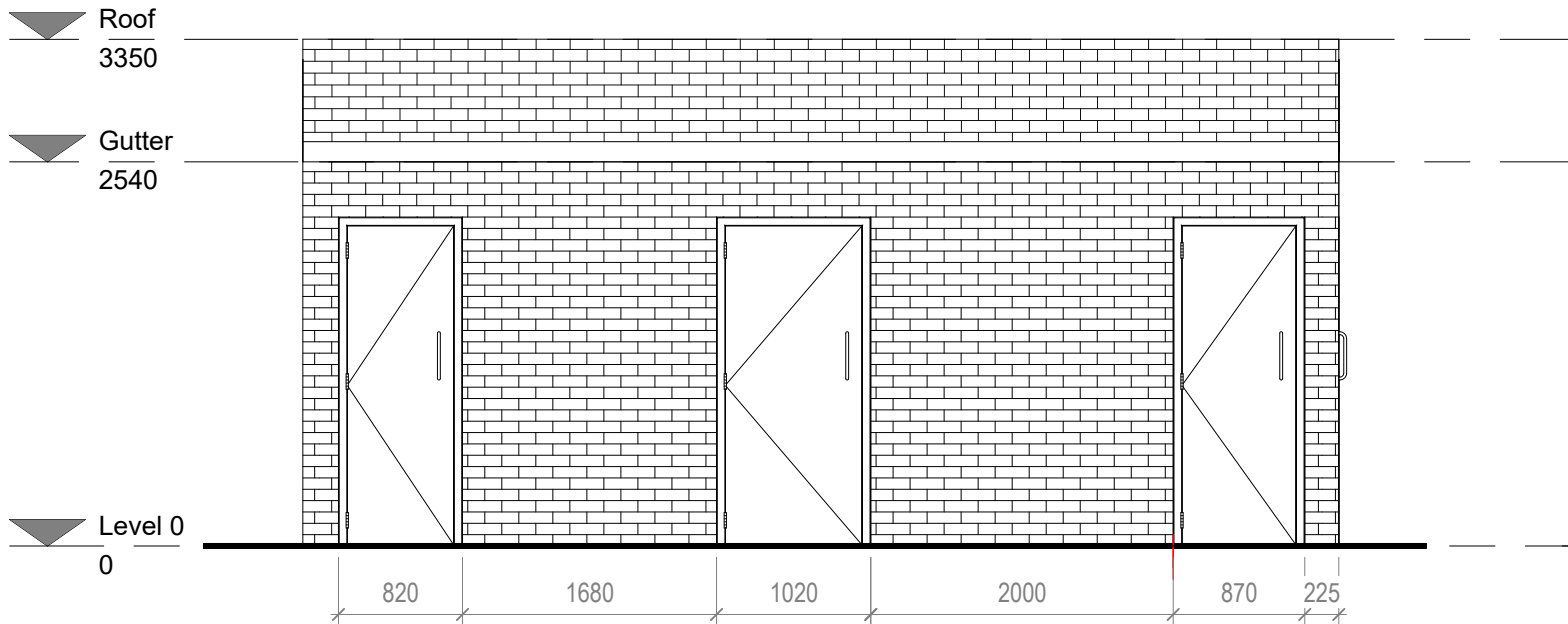


1 Existing Front Elevation
1 : 50

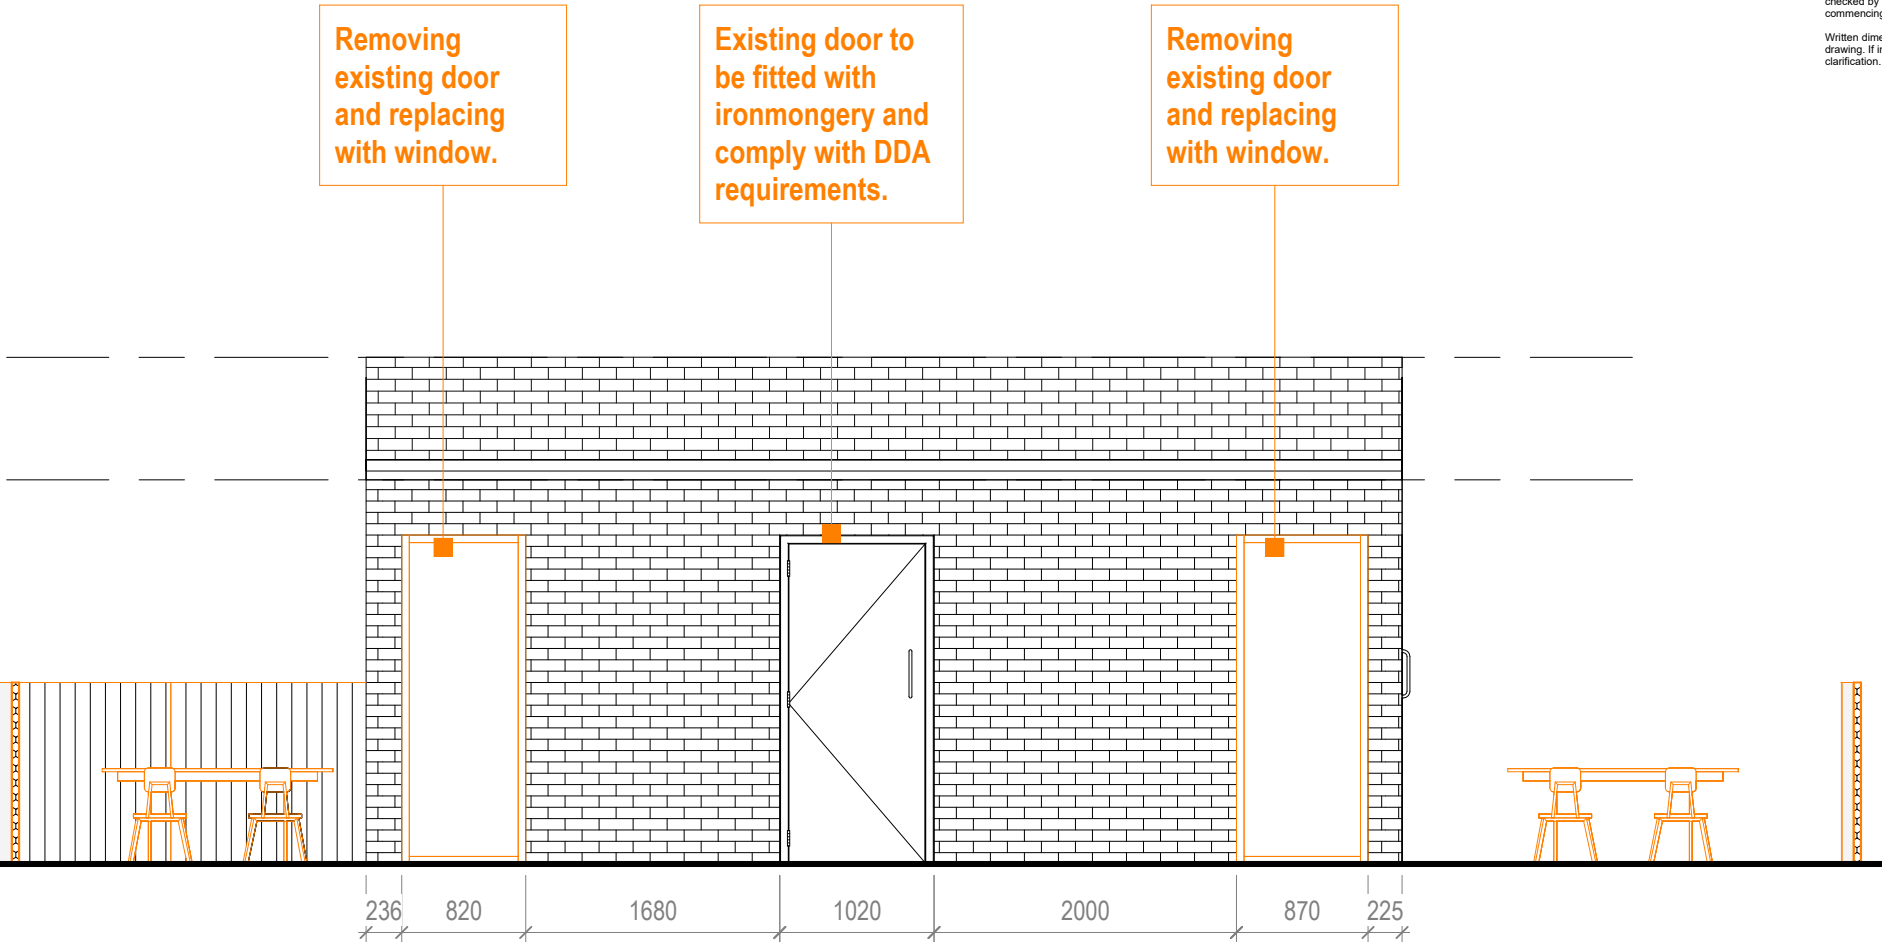


3 Proposed Front Elevation
1 : 50

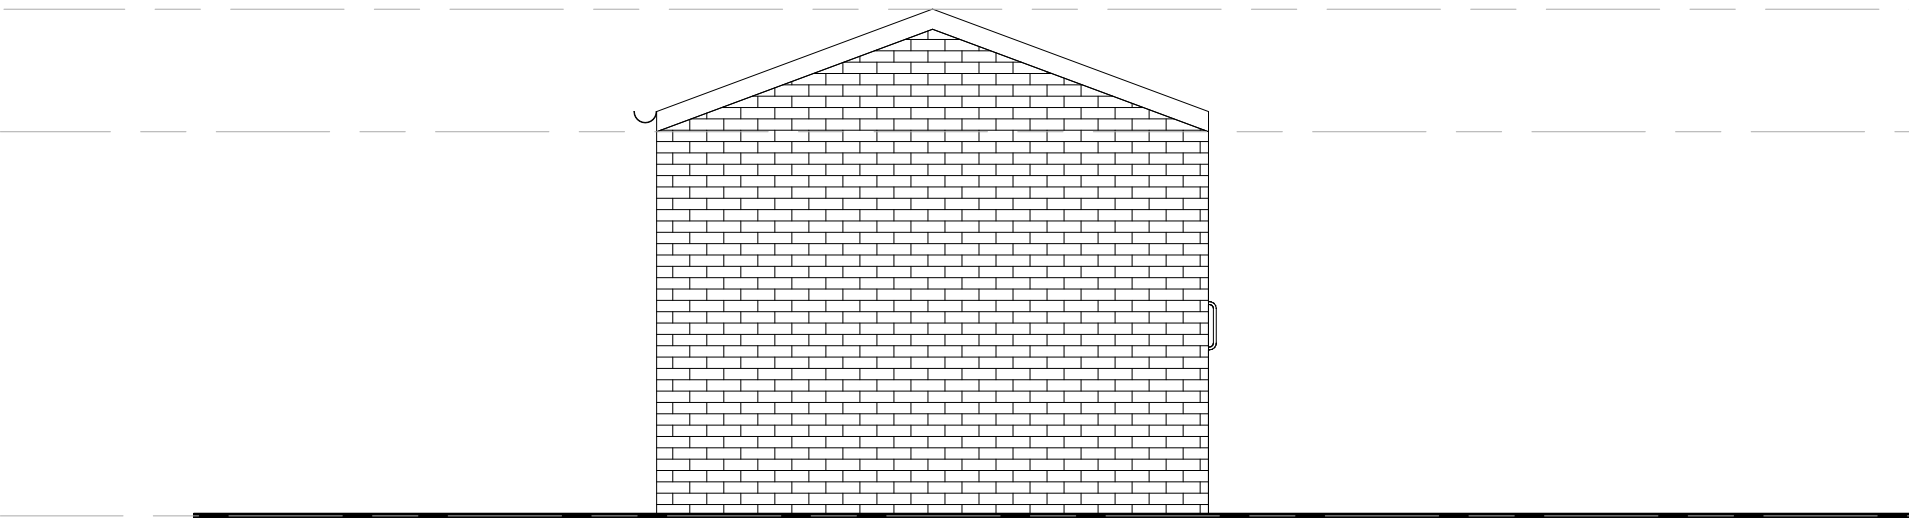

2 Existing Side Elevation
1 : 50

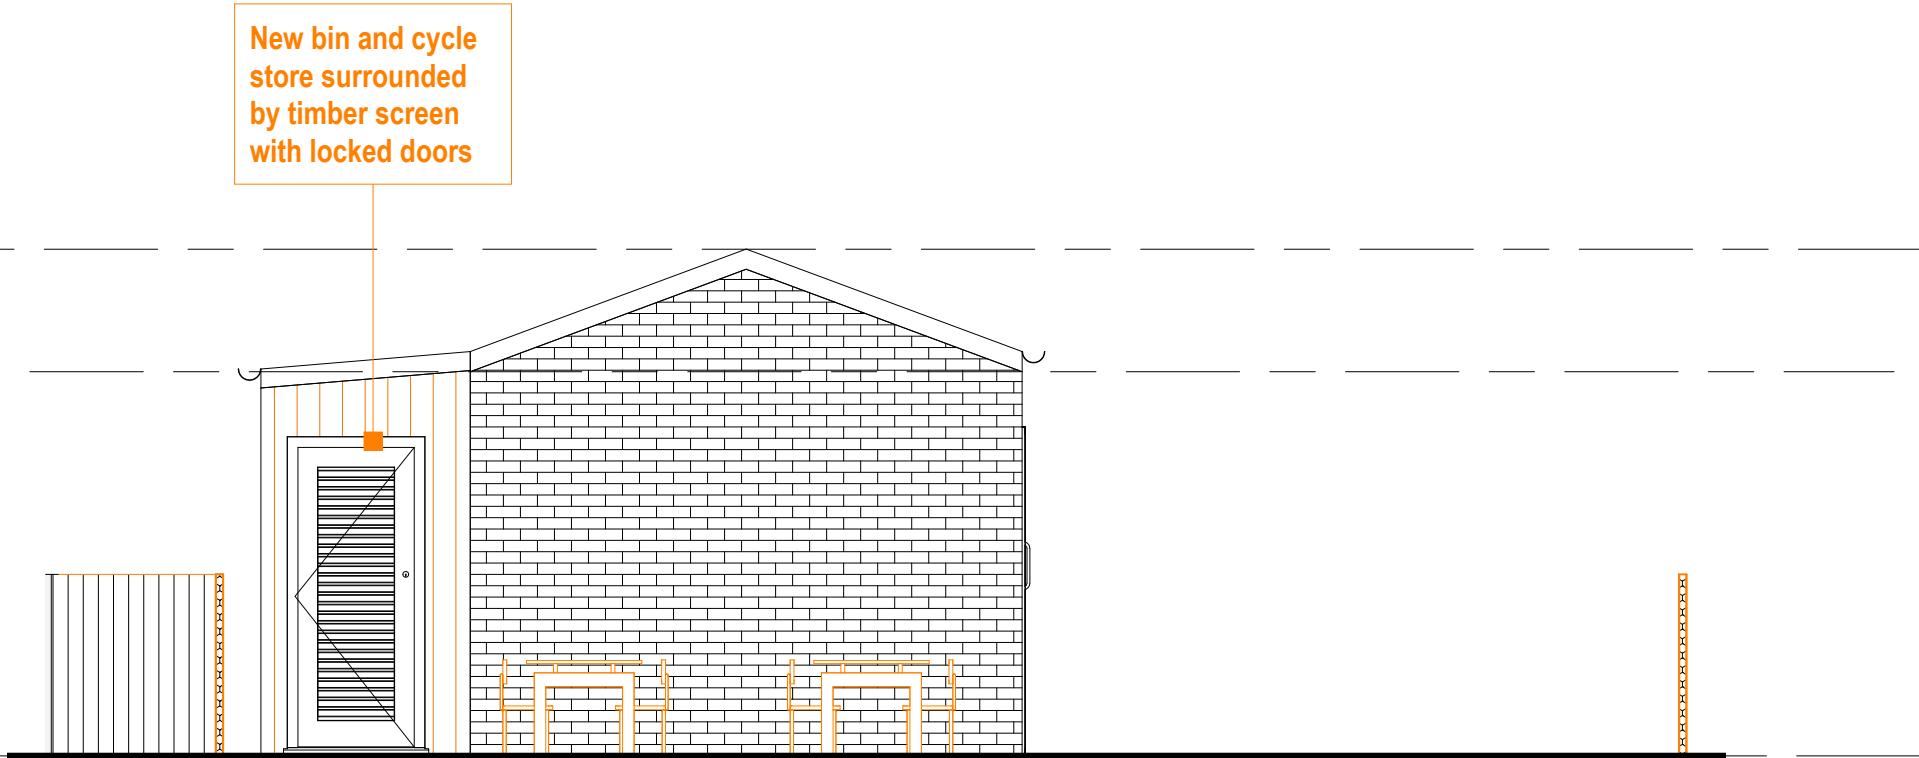

4 Proposed Side Elevation
1 : 50

 

VISUAL SCALE 1:50 @ A2

STUDIO
CHARRETTE

Client

Mr John Rogers

Project Title

Daredevil toilet block by Northenden Riverside
Park on Mill Lane M20 4BU

Drawing Title

Existing and Proposed Elevations 1 A2

Drawing No.

1/1

Scale @ A2

1 : 50

Created By

SC

Check By

SC

Rev

1

This drawing and the associated design rights and all other intellectual property rights are reserved by Studio Charrette. No part of this drawing or any part of the design may be reproduced, stored in a retrieval system, or transmitted in any form or by any means, electronic, mechanical, photocopying, recording, or by any information storage or retrieval system, without prior written permission from Studio Charrette.