


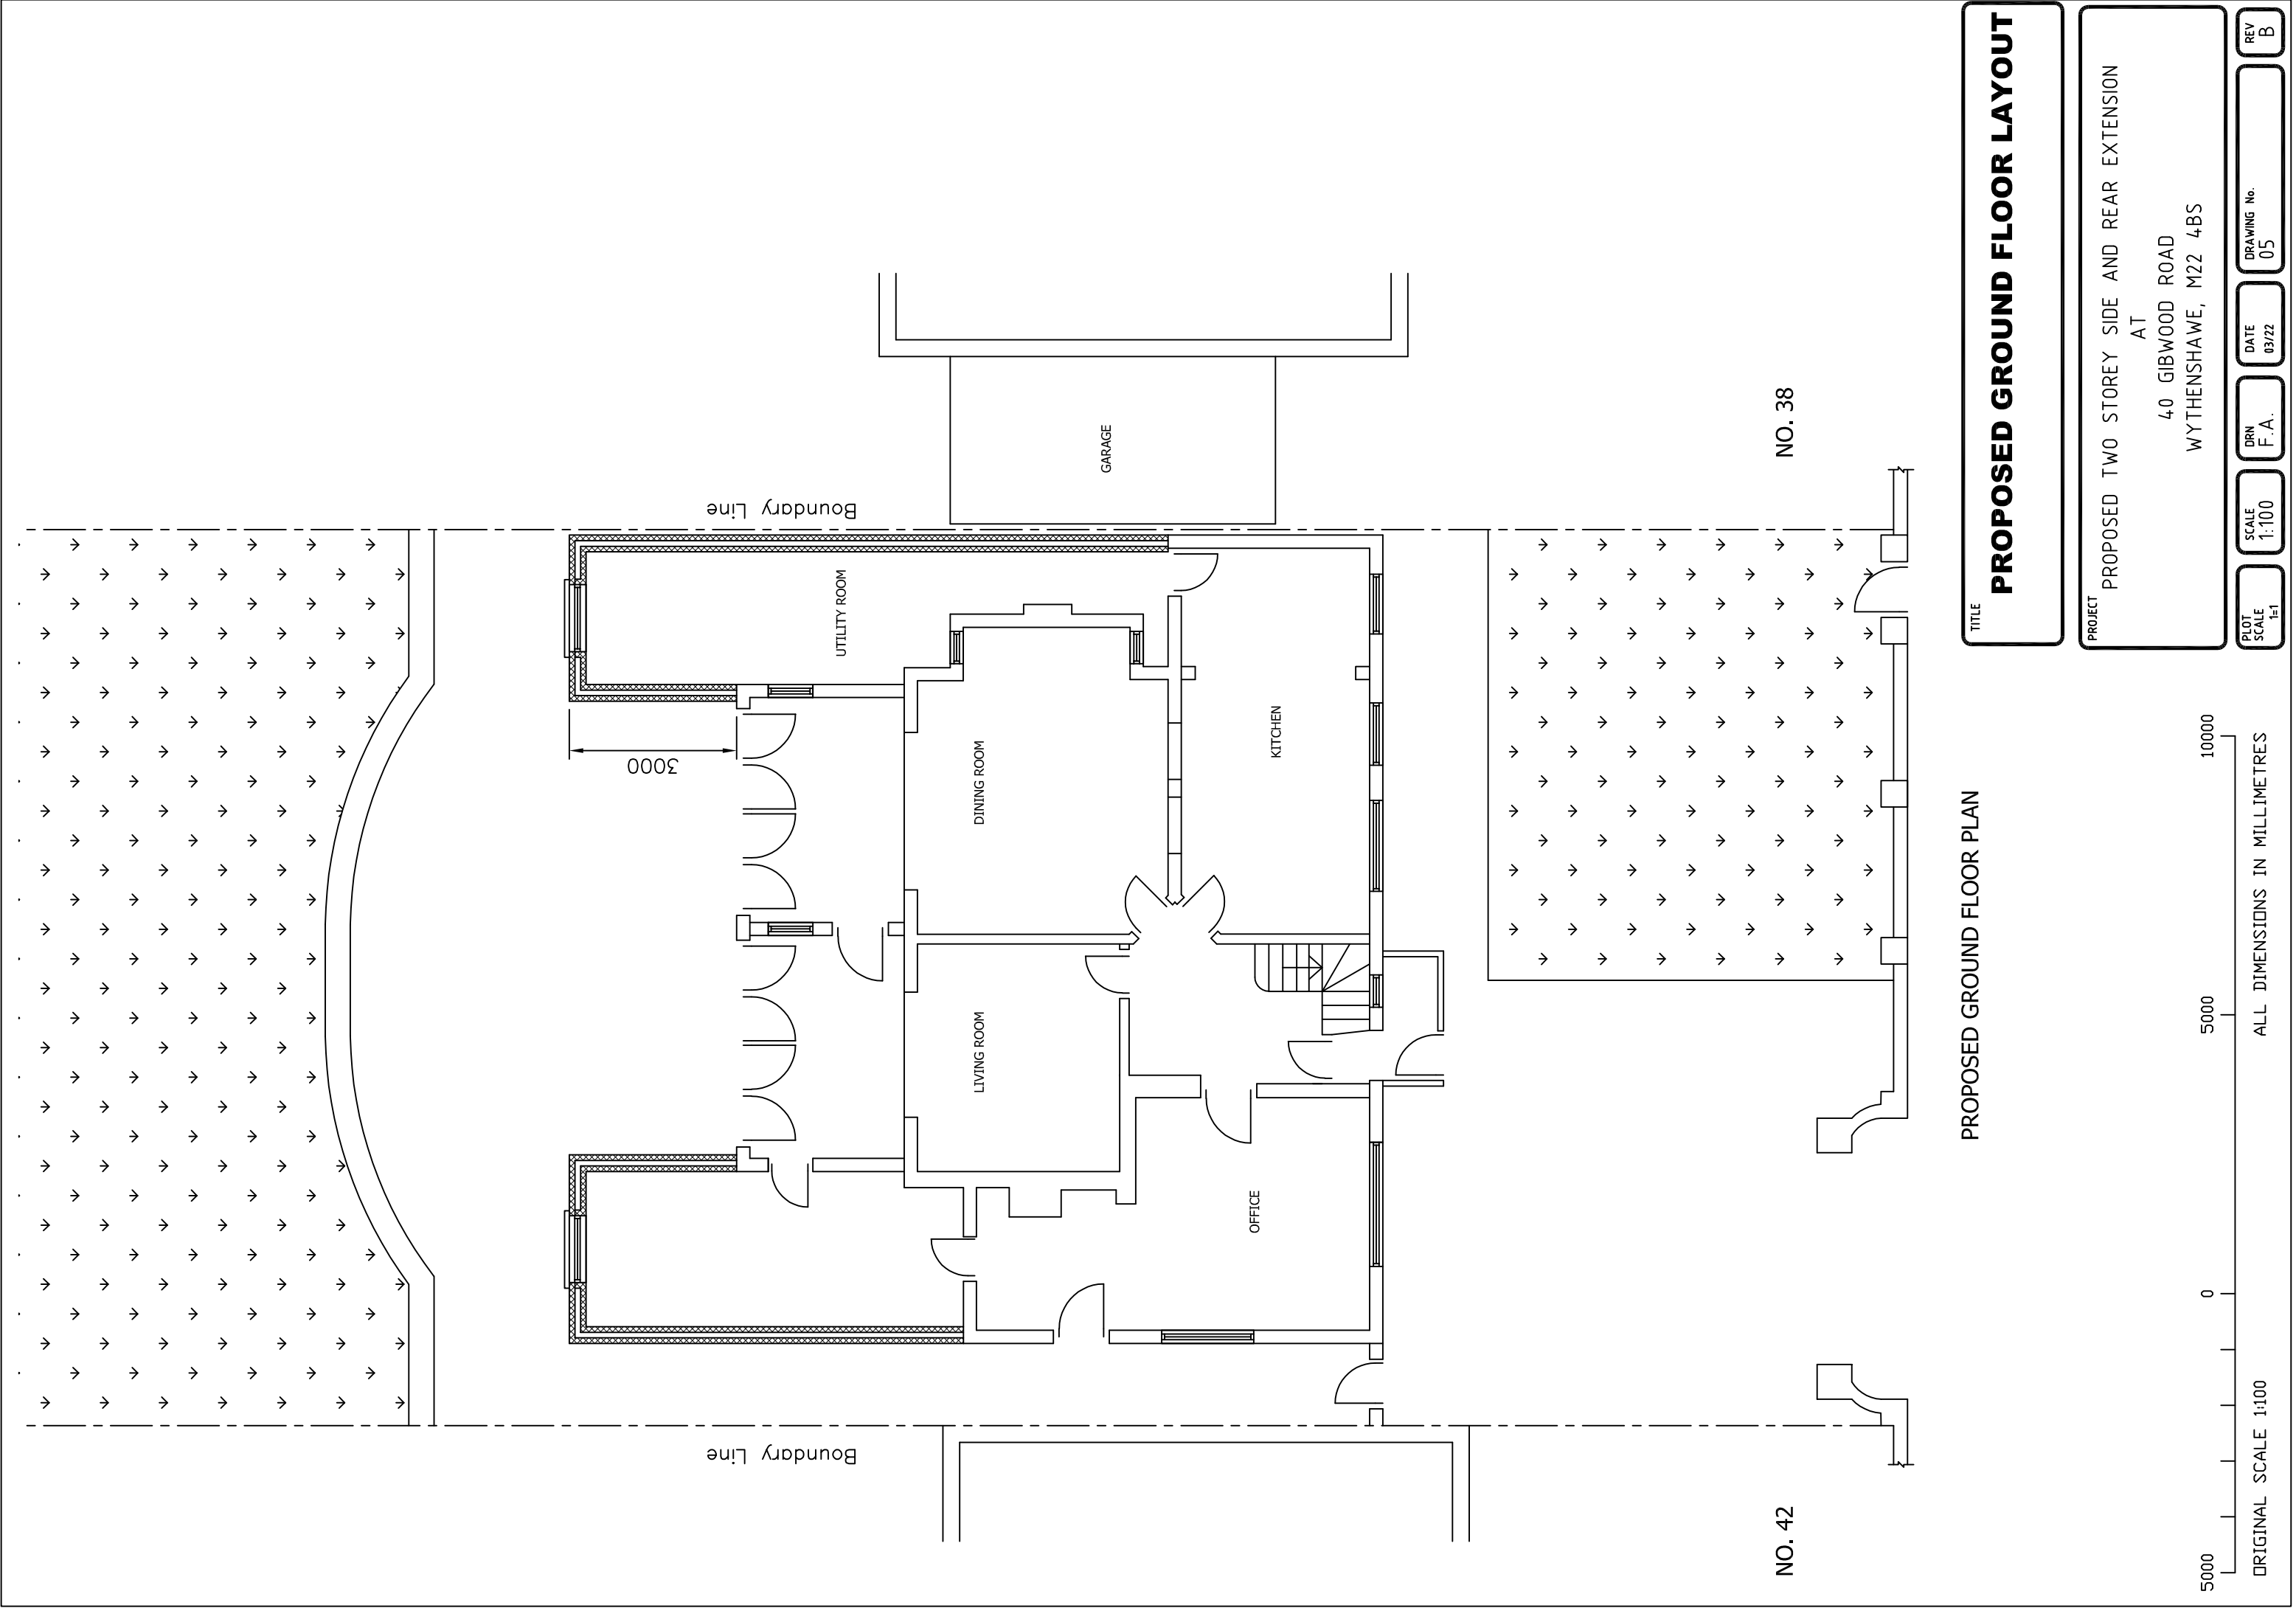

PROPOSED GROUND FLOOR PLAN

TITLE

PROPOSED GROUND FLOOR LAYOUT

PROJECT

PROPOSED TWO STOREY SIDE AND REAR EXTENSION
AT
40 GIBWOOD ROAD
WYTHENSHAW, M22 4BS

PLOT SCALE 1:1

SCALE 1:100

DRN F.A.

DATE 03/22

DRAWING No. 05

REV B

5000

0

5000

10000

ALL DIMENSIONS IN MILLIMETRES

ORIGINAL SCALE 1:100