



0 0.51m 2m 5m
1:100

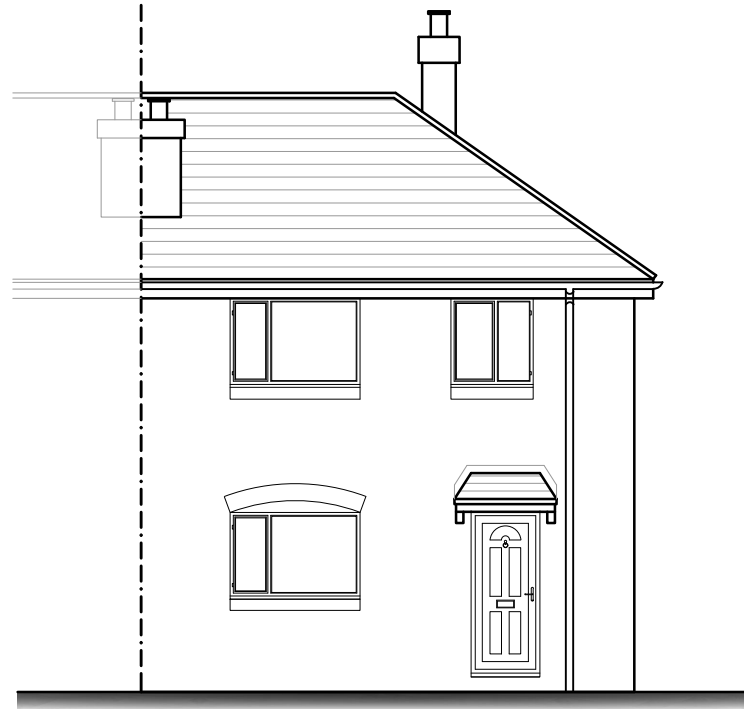


Front Elevation
As Existing




Side Elevation
As Existing

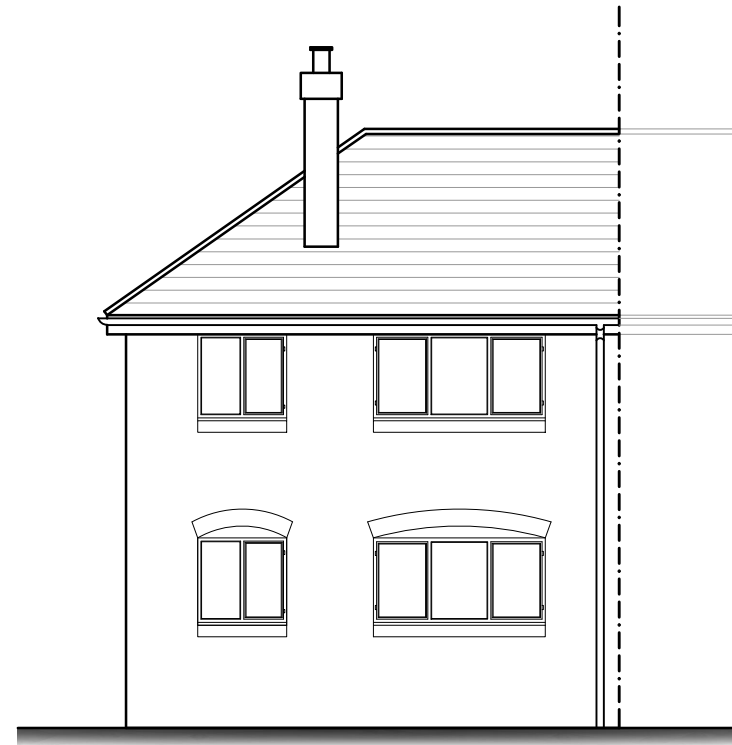

Rear Elevation
As Existing

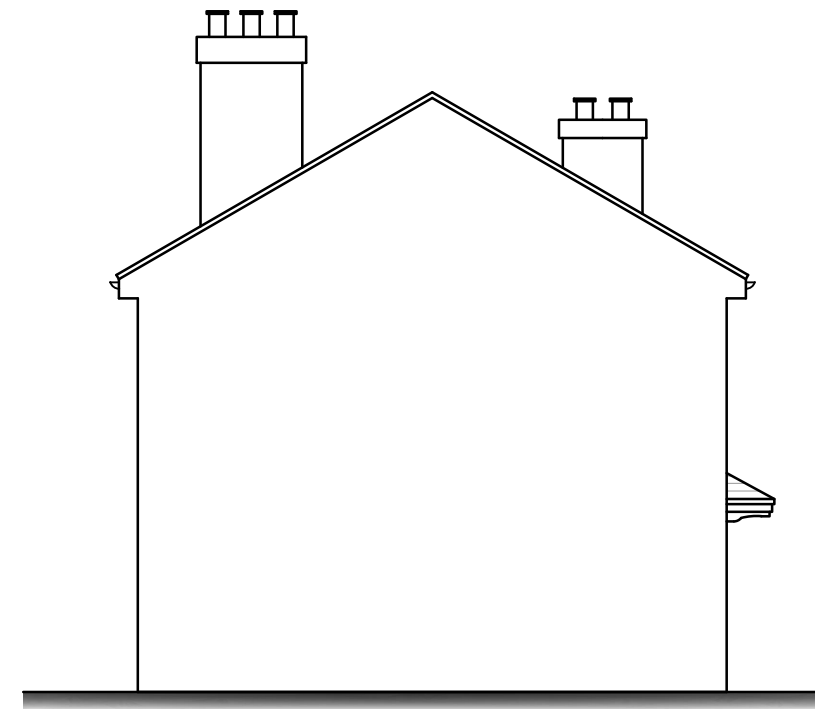


Side Elevation
As Existing

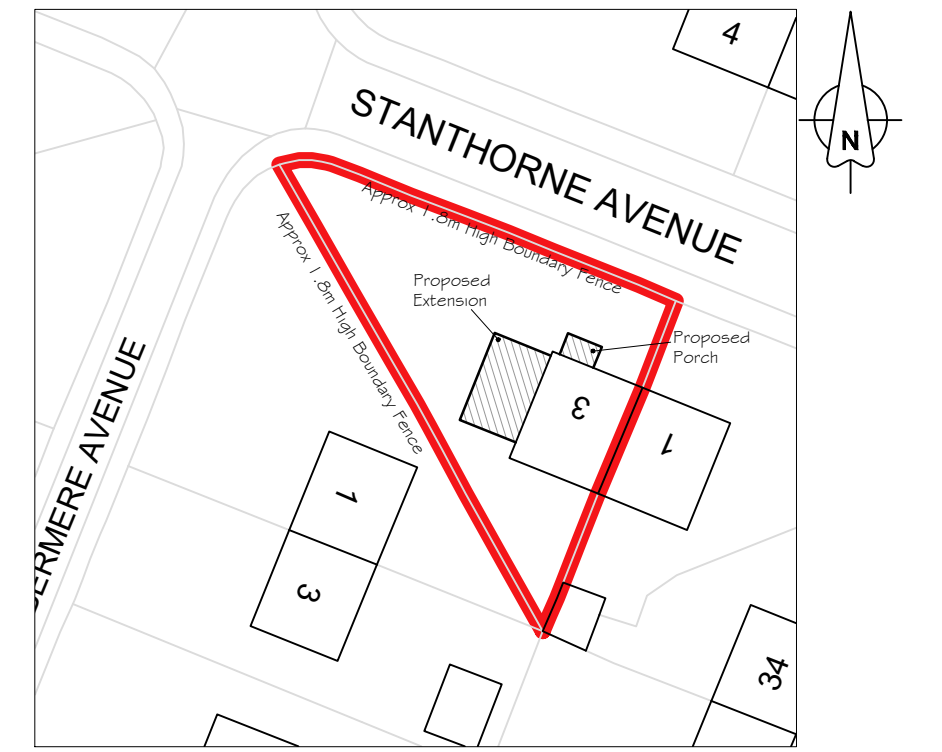


Site Plan as Proposed

0 5m 10m 20m
1:500

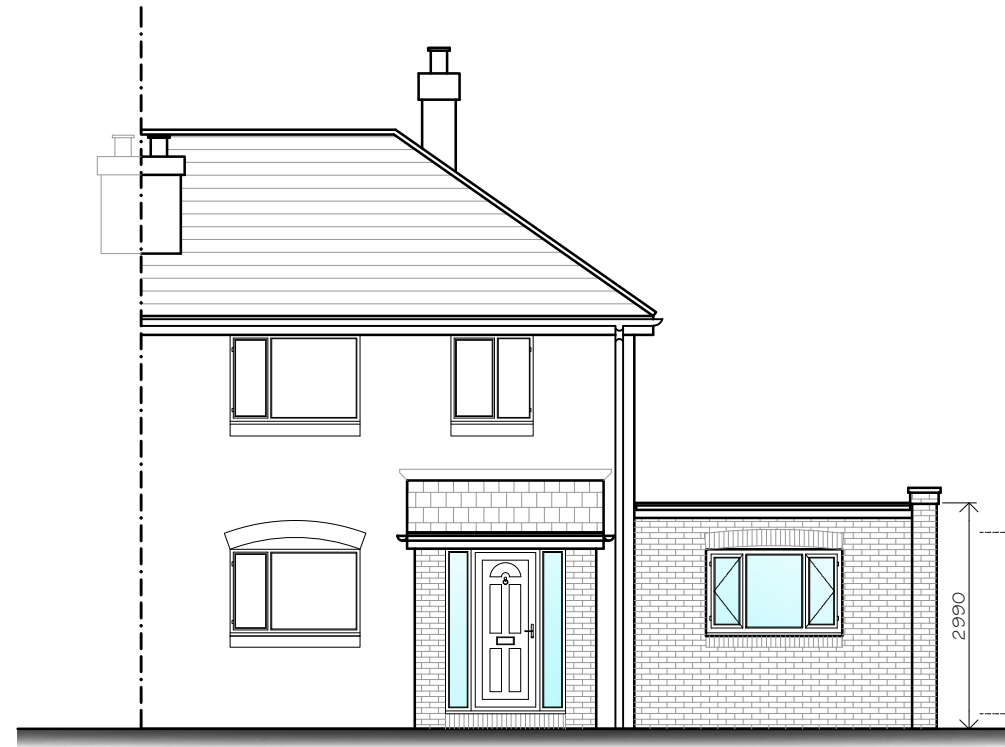


Front Elevation
As Proposed

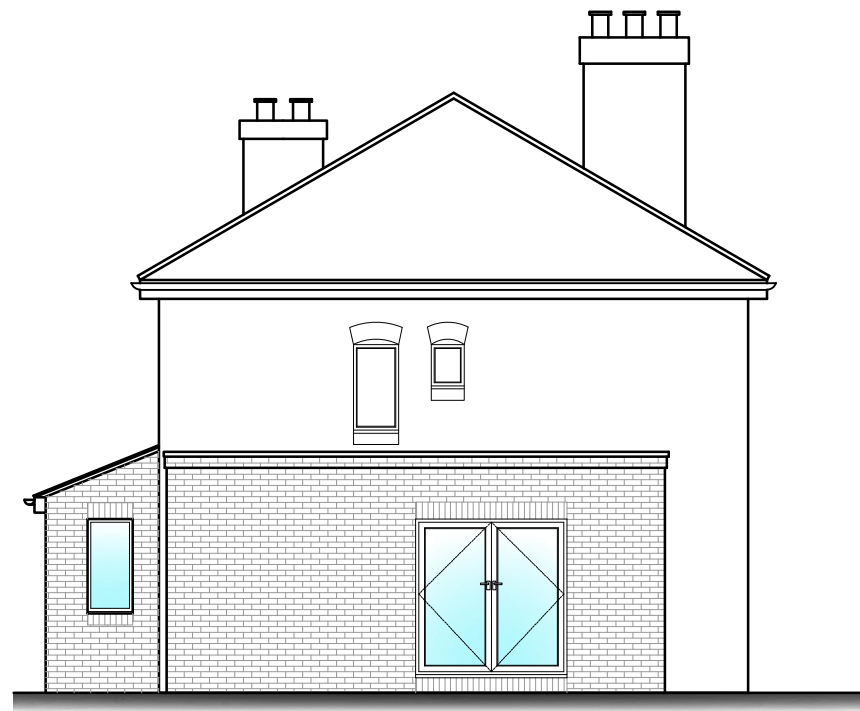


Side Elevation
As Proposed



Rear Elevation
As Proposed

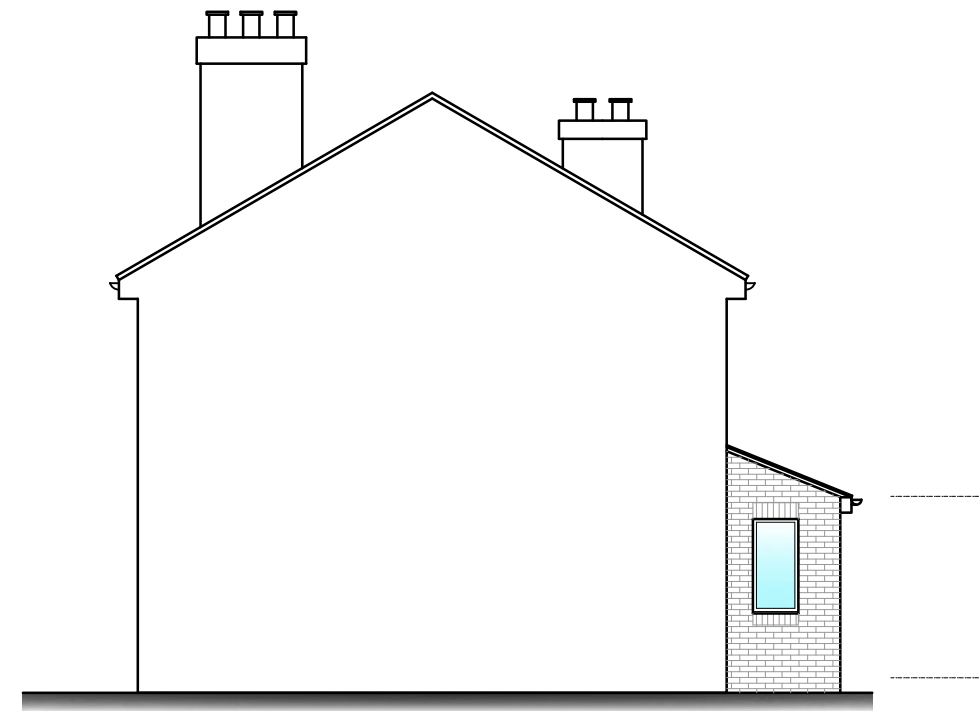


Side Elevation
As Proposed

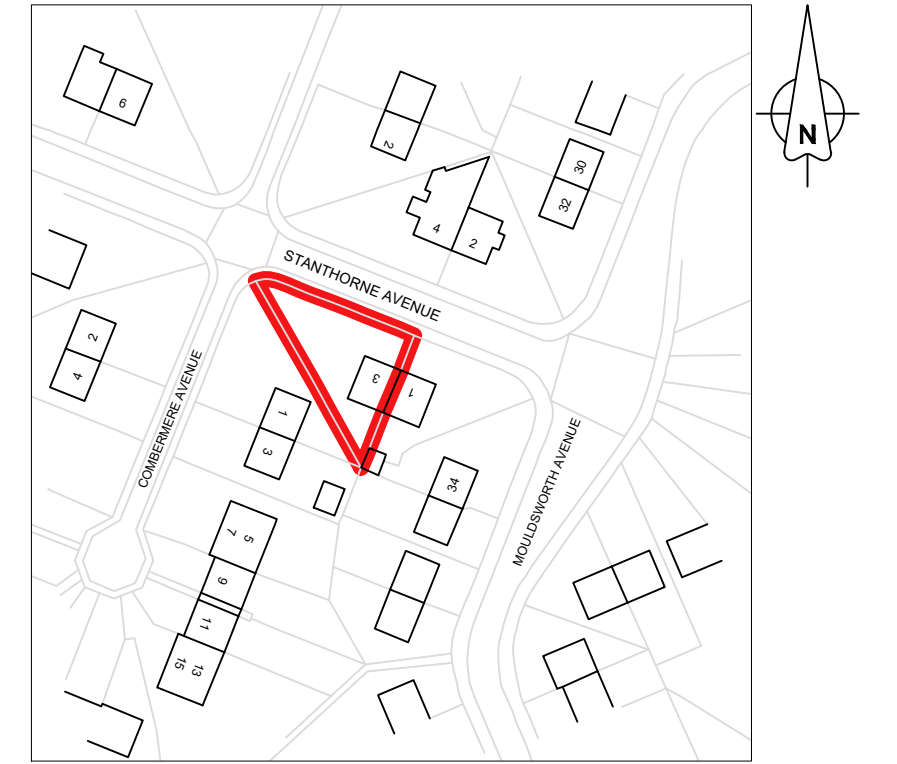


Location Plan as Existing

0 10m 20m 50m
1:1250

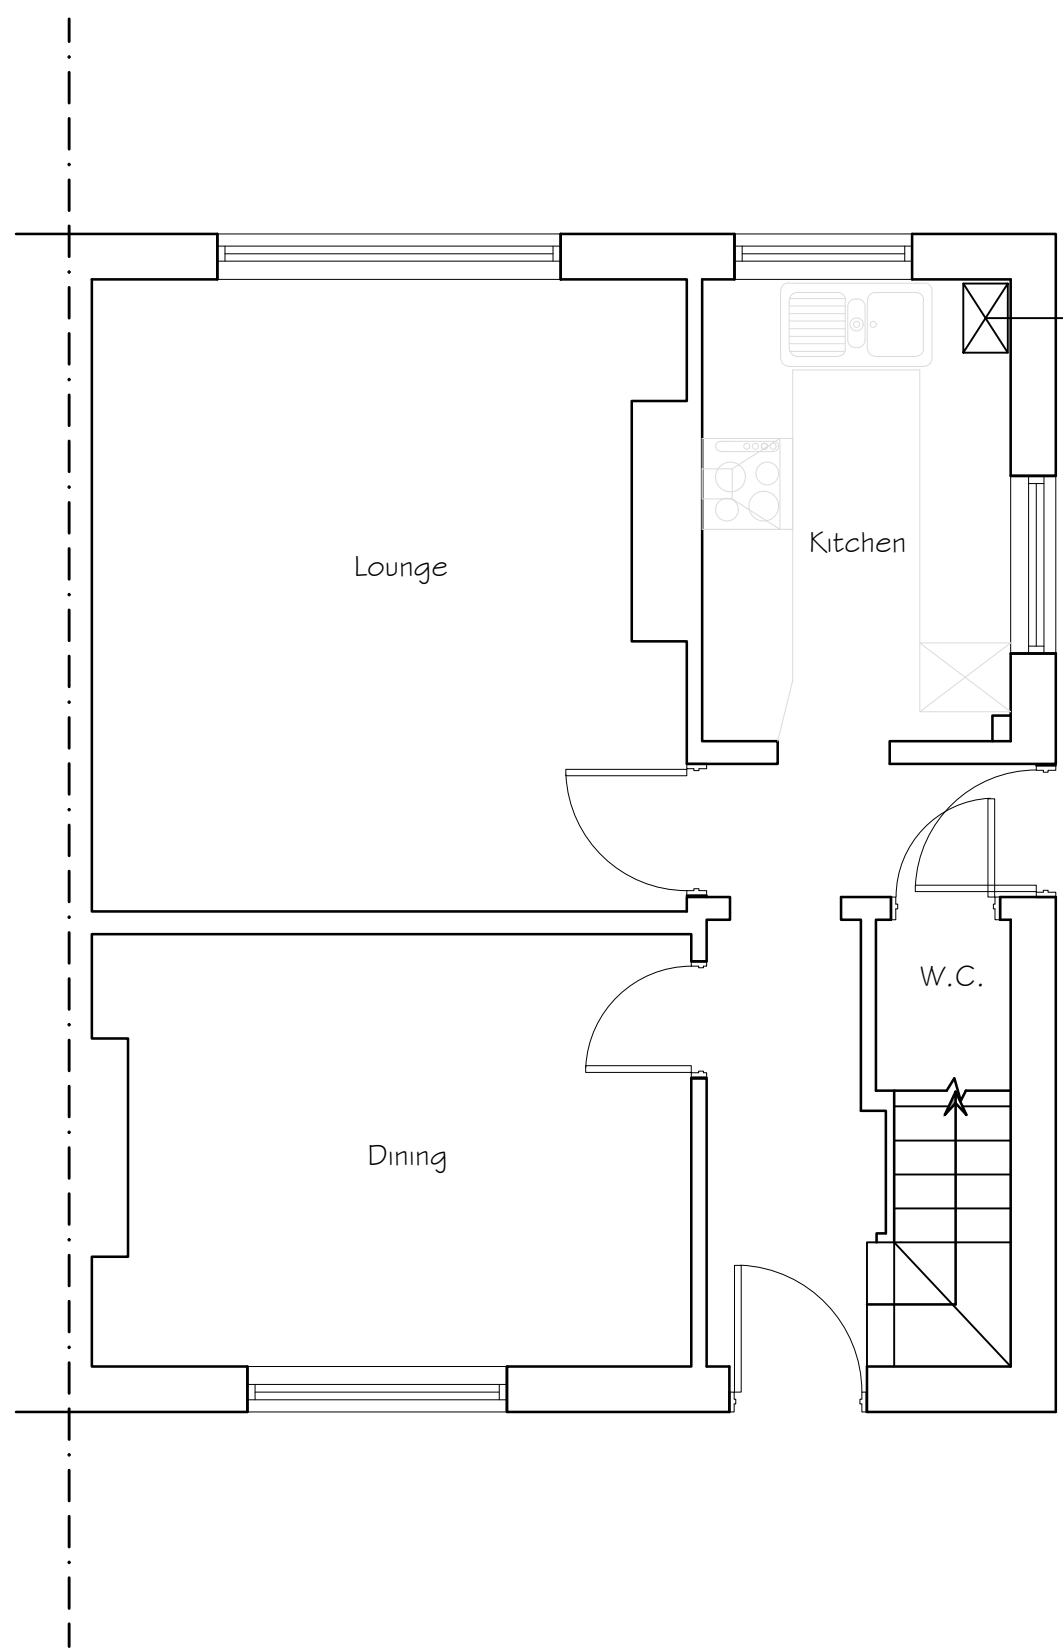

Ground Floor Plan
As Existing

0 0.5m 1m 2m 5m
1:50

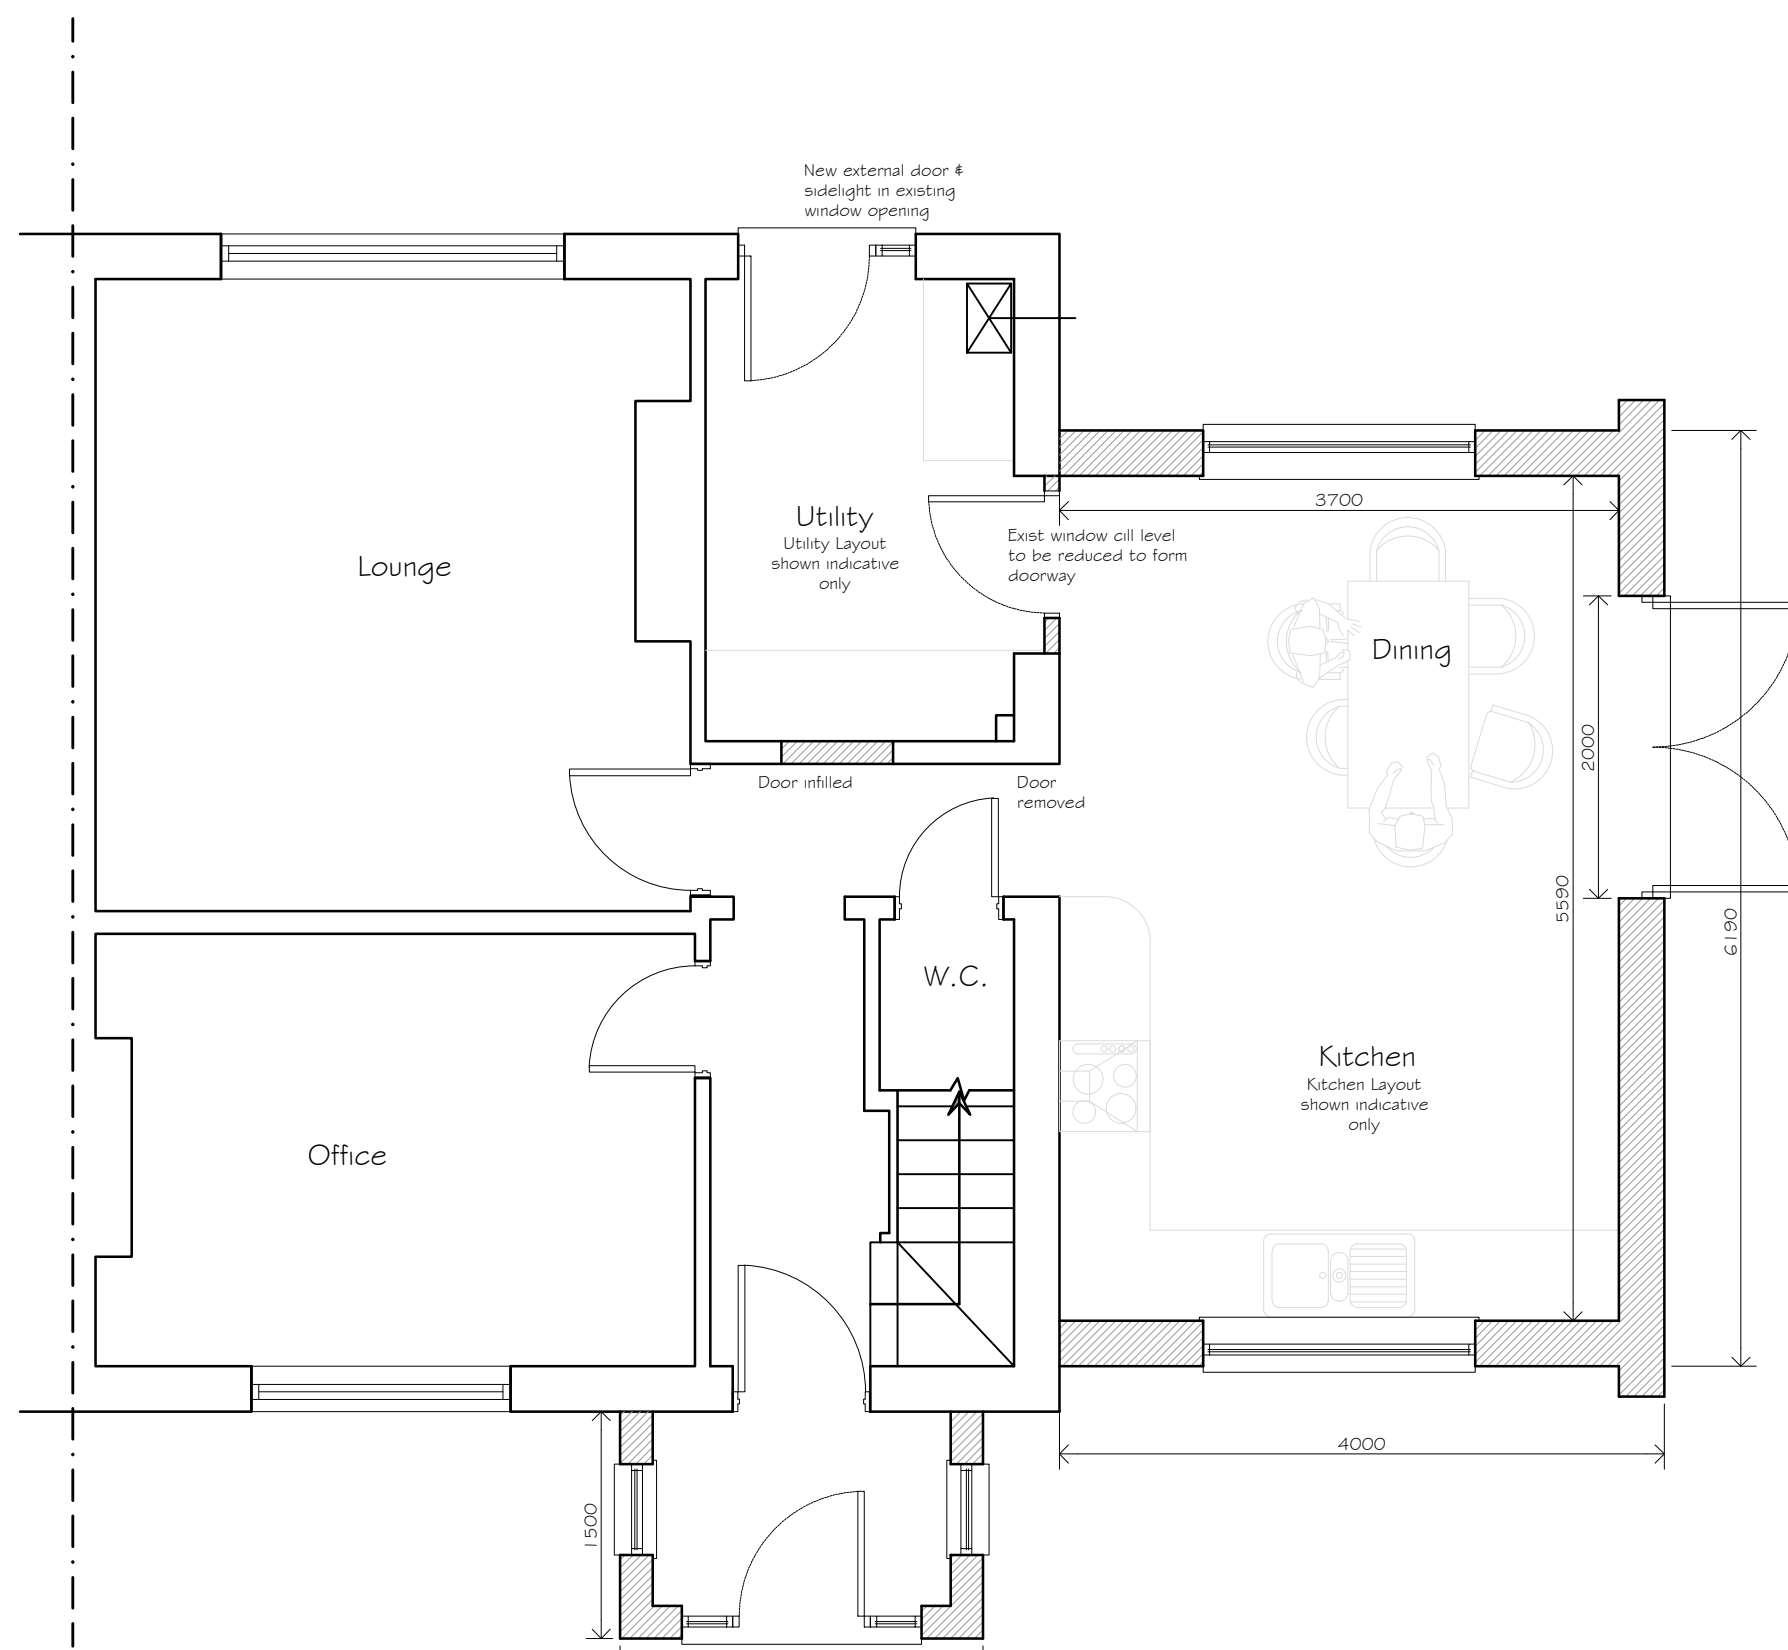

Ground Floor Plan
As Proposed



Photo 1
Side Elevation

Existing Materials

Existing Walls - Multi Red facing masonry
Existing Roof - Brown tiles
Existing External Windows - White Upvc
Existing External Doors - White Upvc
Existing Rainwater Goods - Black Plastic
Existing Fascias - Black uPVC

Proposed Materials

Existing Walls - Multi Red facing masonry
Existing Roof - Brown tiles
Existing External Windows - White Upvc
Existing External Doors - White Upvc
Existing Rainwater Goods - Black Plastic
Existing Fascias - Black uPVC



Phone: 0161 359 5916 Email: info@cka.design www.ckarchitecturalmanchester.co.uk

PROJECT TITLE Proposed Single Storey Side Extension	CLIENT Alistair Vennart 3 Stanthorne Avenue, Manchester	SCALE Varies @ A1	CHK -	DRAWN BY CS
DRAWING STAGE Planning	PROJECT NUMBER M20-2799	STAGE PLN	REV D	SHT 001
SHEET TITLE Plans & Elevations as Existing & Proposed				

DATE	NOTES	BY	REV
14/12/21	Planning Submission	CS	A
05/04/22	Revised to single storey	MS	C
09/05/22	Side Elevation Added	CS	D