



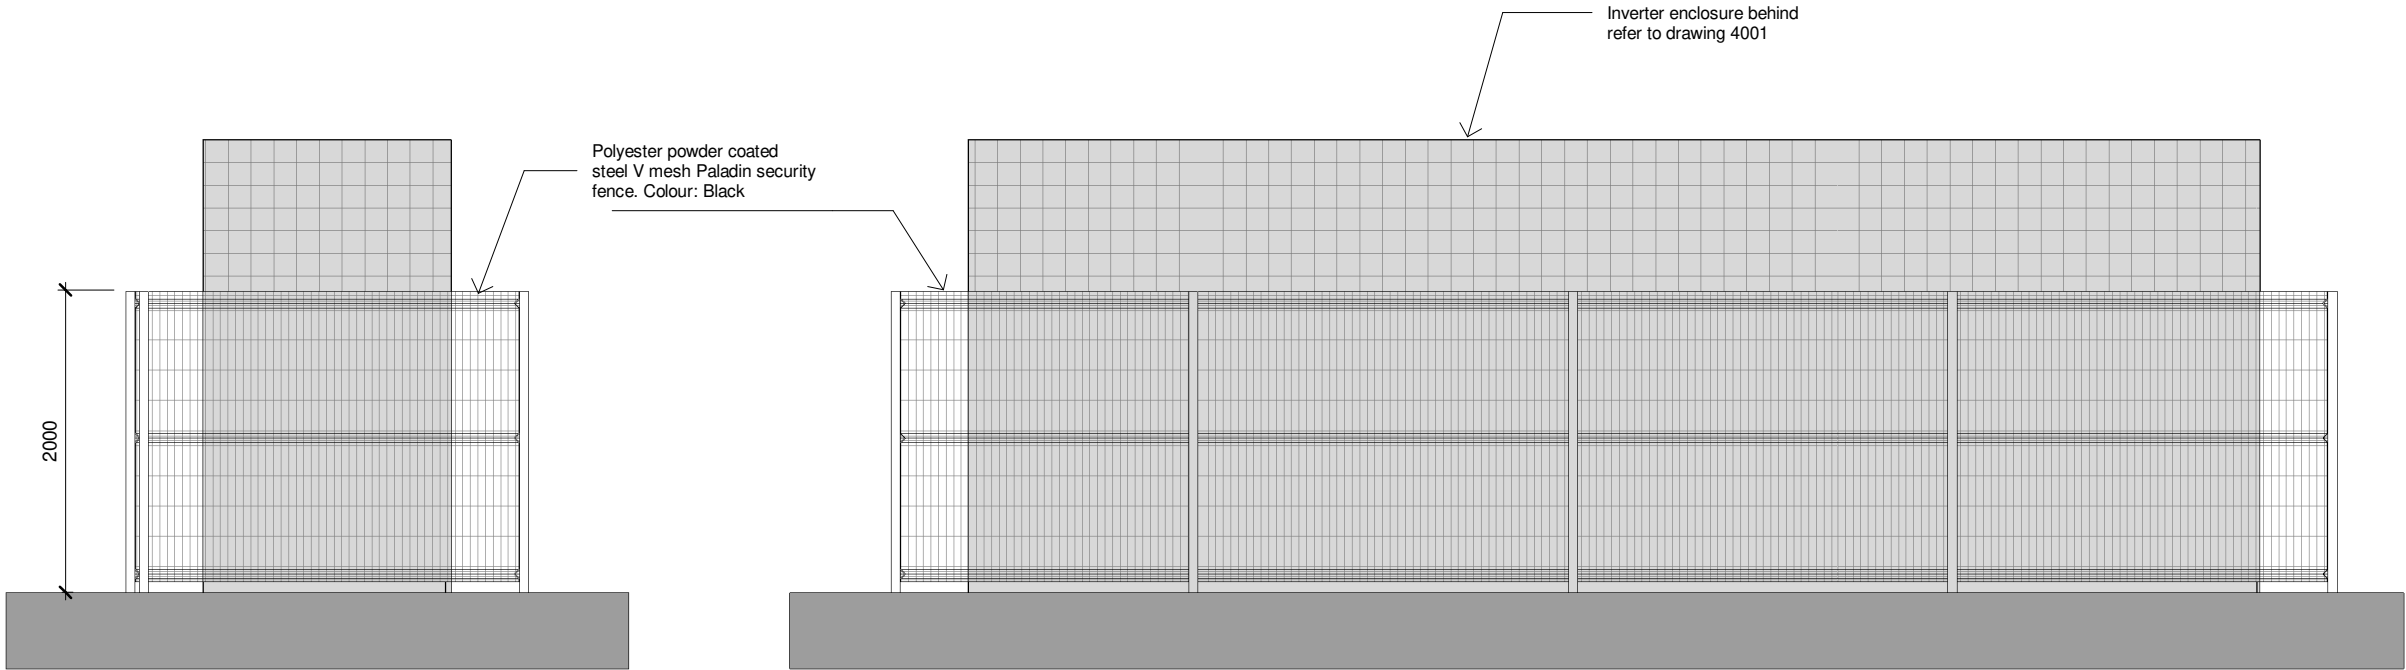

North Inverter South Elevation
1 : 50

North Inverter East Elevation
1 : 50

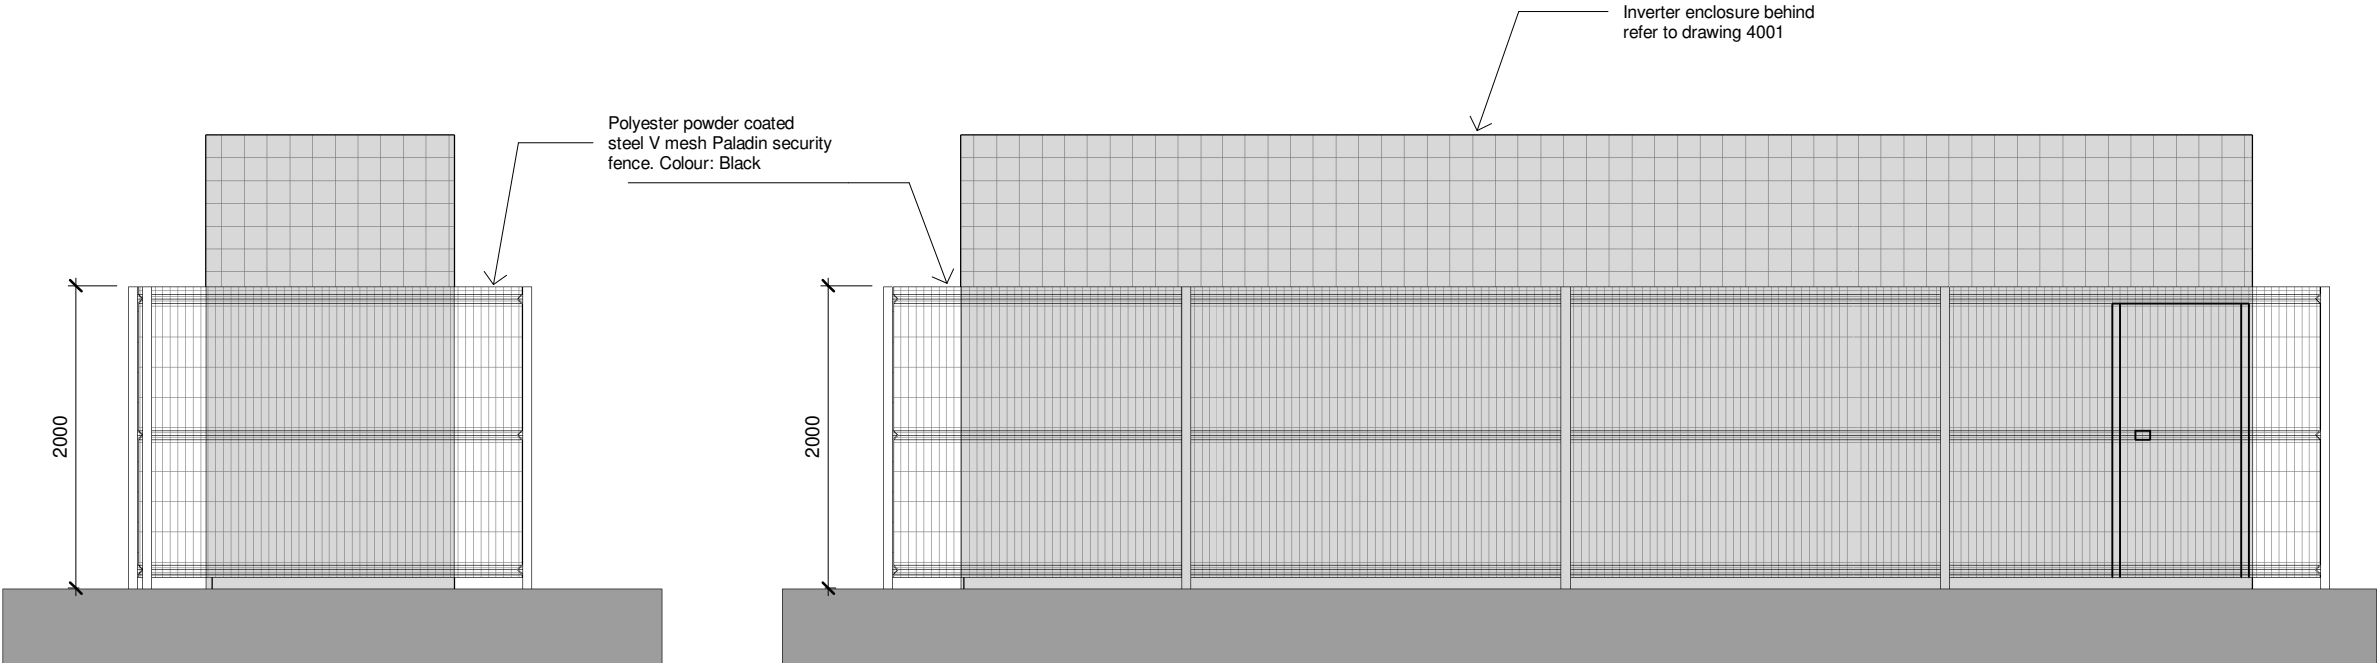


North Inverter North Elevation
1 : 50

North Inverter West Elevation
1 : 50

© Bowker Sadler Partnership Limited

■ This drawing is the subject of copyright which vests in Bowker Sadler Partnership Limited. It is an infringement of copyright to reproduce this drawing, by whatever means, including electronic, without the express written consent of Bowker Sadler Partnership Limited which reserves all its rights. Bowker Sadler Partnership Limited asserts its rights to be identified as the author of this design

- Report Errors and Omissions to the Architect.
- Check all dimensions on site
- Drawing to be read in conjunction with the Health and Safety Plan and all relevant Risk Assessments

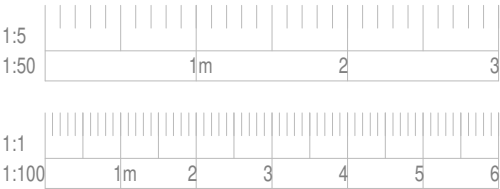

Rev.	Date	Dwn.	Chkd.
------	------	------	-------

BOWKER SADLER ARCHITECTURE

Hatherlow House | Hatherlow | Romiley | Stockport | SK6 3DY
0161 4067333 office@bowker-sadler.co.uk www.bowker-sadler.co.uk

Project
National Cycling Centre Solar
Car Ports

Client
Warden Construction Ltd

Drawing
Inverter Security Fence
Elevations - North Car Park

Scale	Sheet Size	Drawn	Checked	Date
1 : 50	@ A3	DH	DL	07.04.22

Project No.	Originator	Zone	Level	Form Discipline	Number	Revision
22-004 -						3004

Status
PLANNING