


EXISTING NORTHEAST ELEVATION

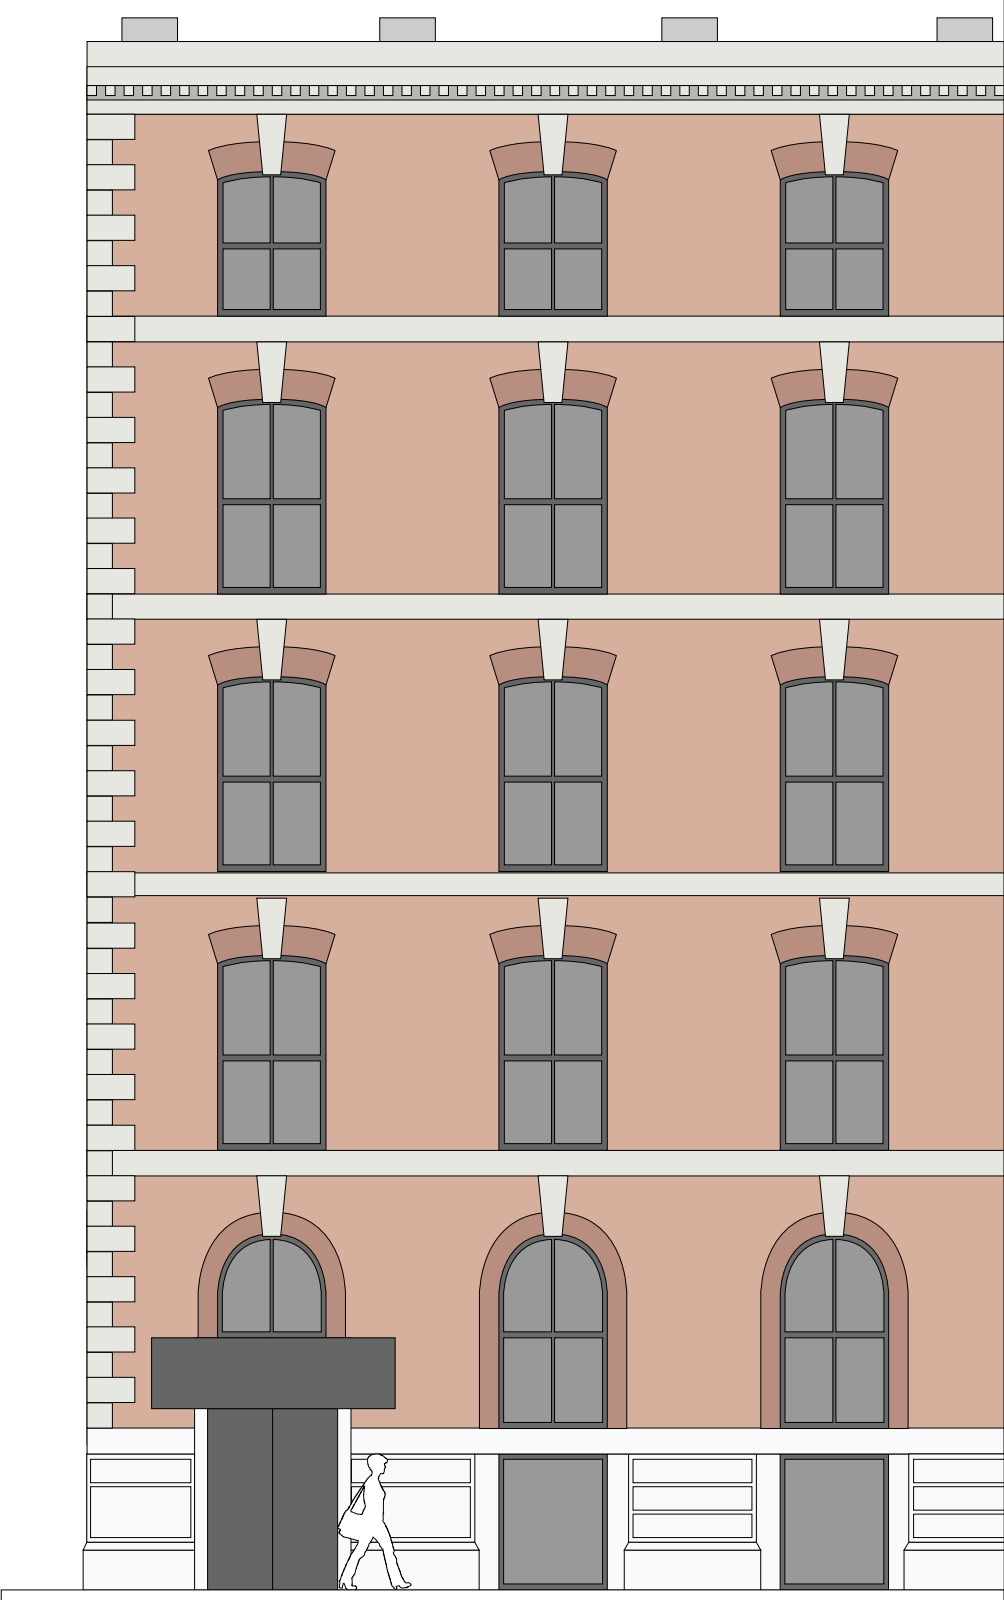

PORTLAND STREET



CHARLOTTE STREET

Site:
Fraser House, 36 Charlotte Street, Manchester, M1 4FD

Title:
Existing Northeast Elevation

Date:
20/07/2021

Dwg. No:
PY4078/004

Rev:
rev A

Scale: 1:100@A3

