



SHEET ID: 426WRPEREVA

DATE: 13/05/2022

SITE ADDRESS

426 Wilmslow Road
Withington
Lancashire
M20 3BW

DESIGNER

Nasar Ishfaq
JAAN Architects Ltd
www.JAANarchitects.co.uk
07817 086 944


CLIENT

Mr Munir


DRAWINGS LIST

Proposed:
South East Elevation
North West Elevation
North East Elevation
South West Elevation
Section AA
Site Plan
Roof Plan
Bsment Floor Plan
Ground Floor Plan
First Floor Plan
Second Floor Plan
Third Floor Plan



Note: Materials to match existing where possible

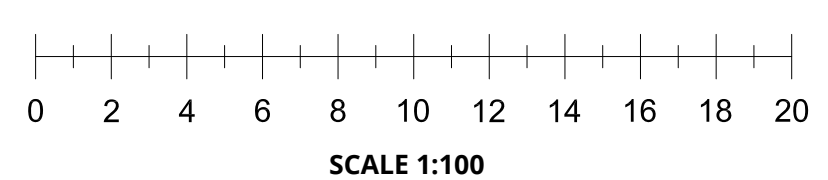



ROOF PLAN
SCALE 1:200
PROPOSED - P001

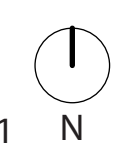



SITE PLAN
SCALE 1:1250
PROPOSED - P002

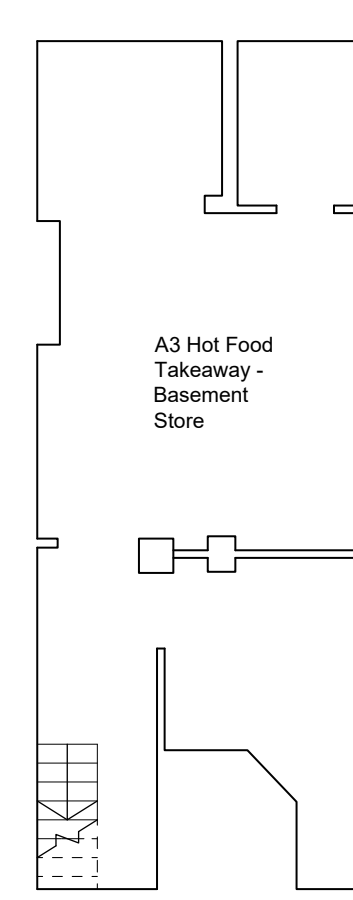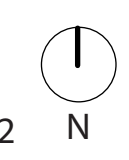



BASEMENT FLOOR
SCALE 1:100
PROPOSED - P003

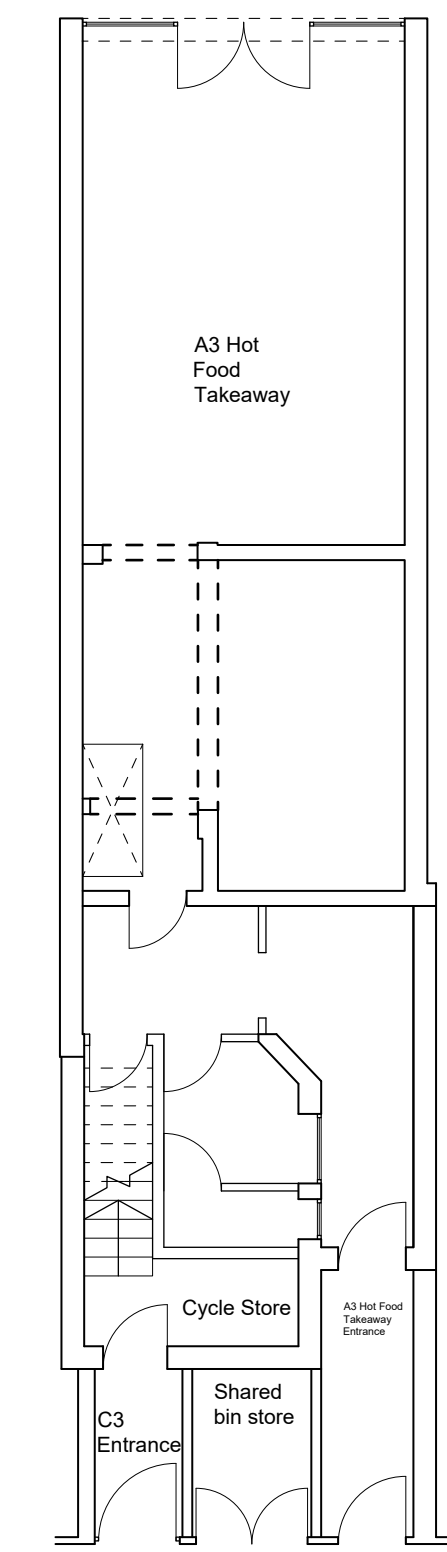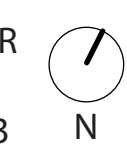



GROUND FLOOR
SCALE 1:100
PROPOSED- P004

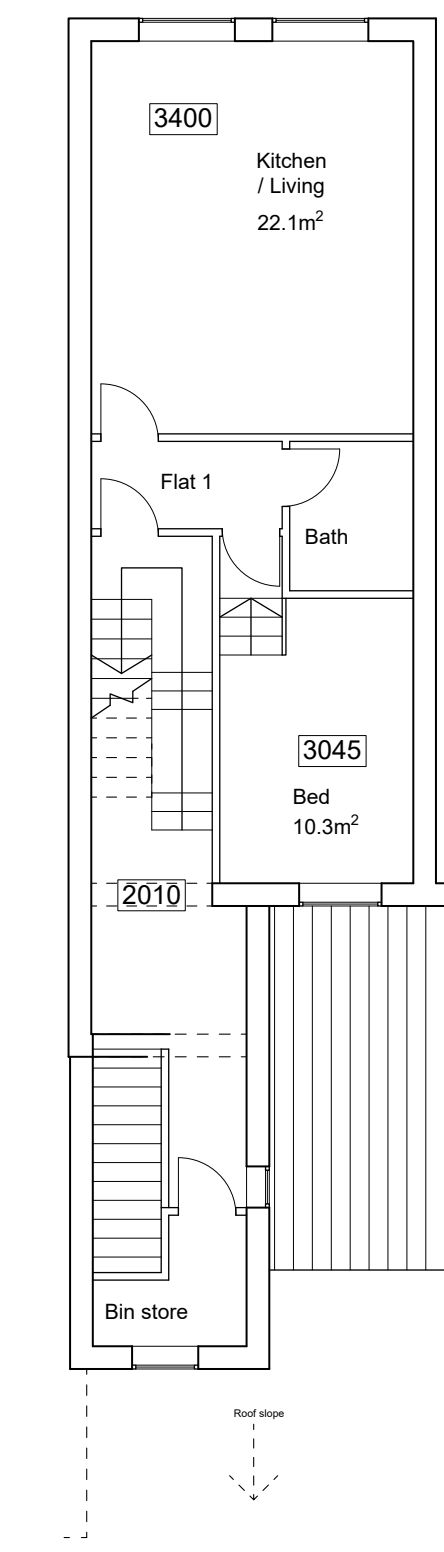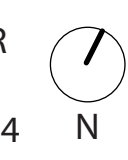


FIRST FLOOR
SCALE 1:100
PROPOSED- P005

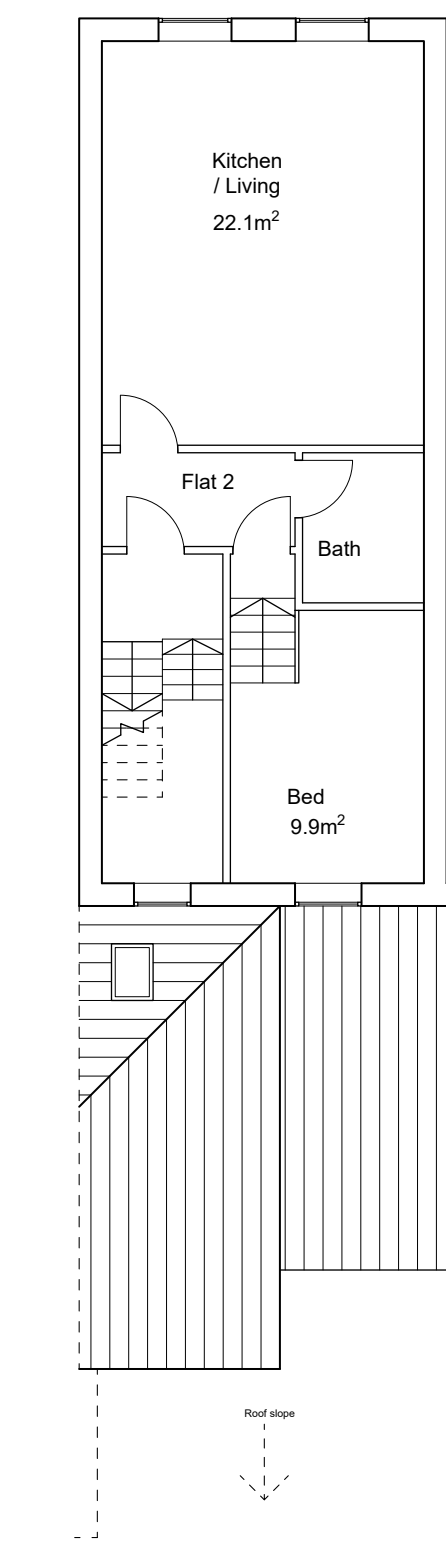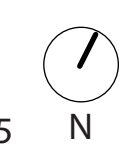


SECOND FLOOR
SCALE 1:100
PROPOSED- P006

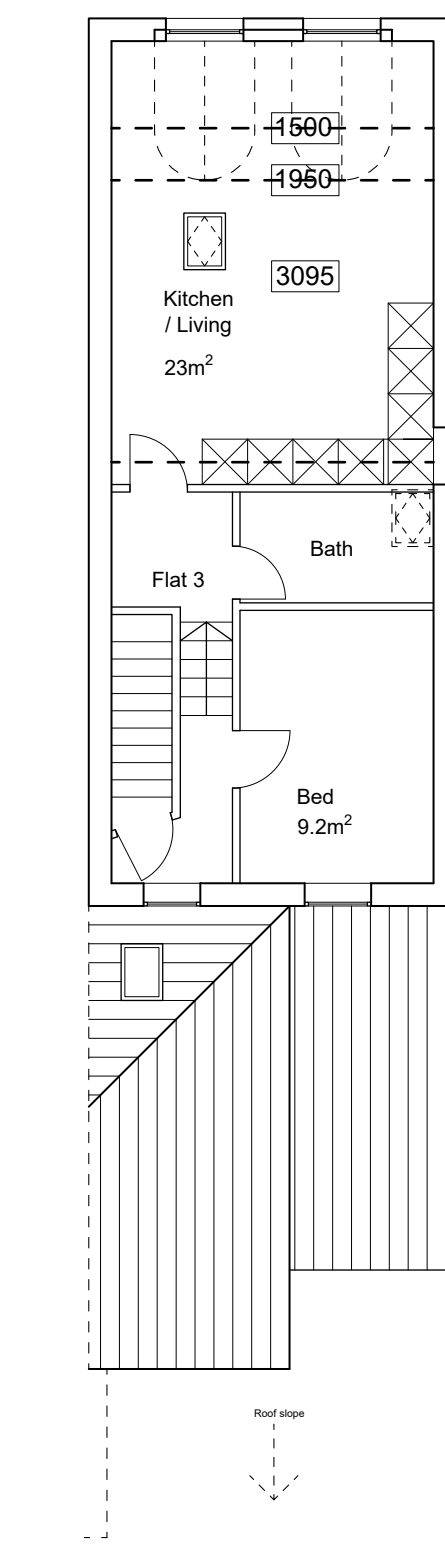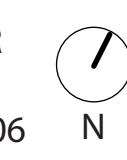


THIRD FLOOR
SCALE 1:100
PROPOSED- P007

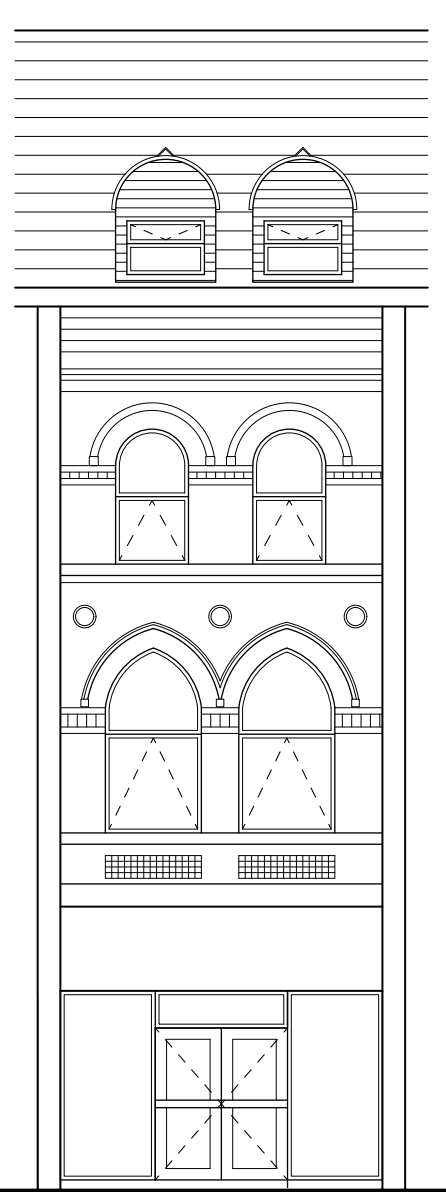



SOUTH EAST ELEVATION
SCALE 1:100
PROPOSED- P008

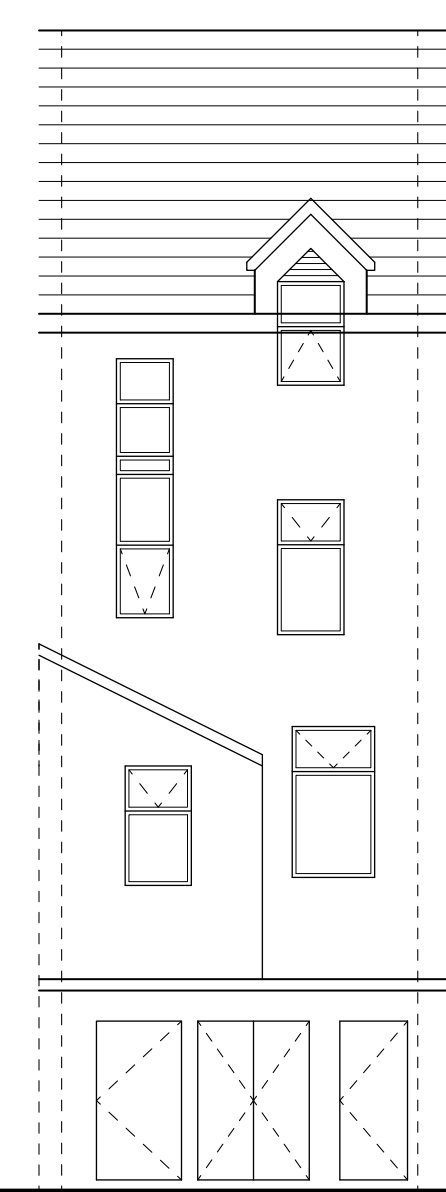


NORTH WEST ELEVATION
SCALE 1:100
PROPOSED- P009

 

SOUTH WEST ELEVATION
SCALE 1:100
PROPOSED- P010

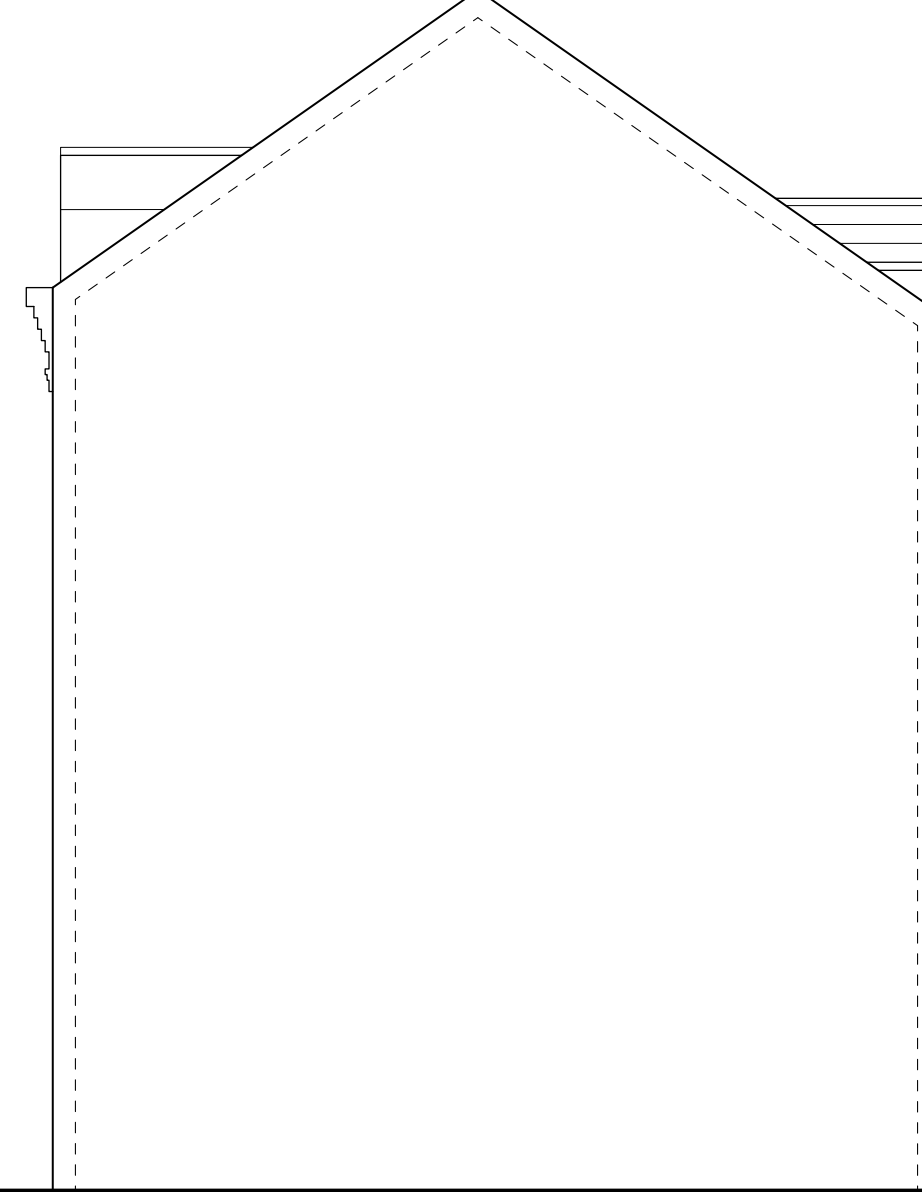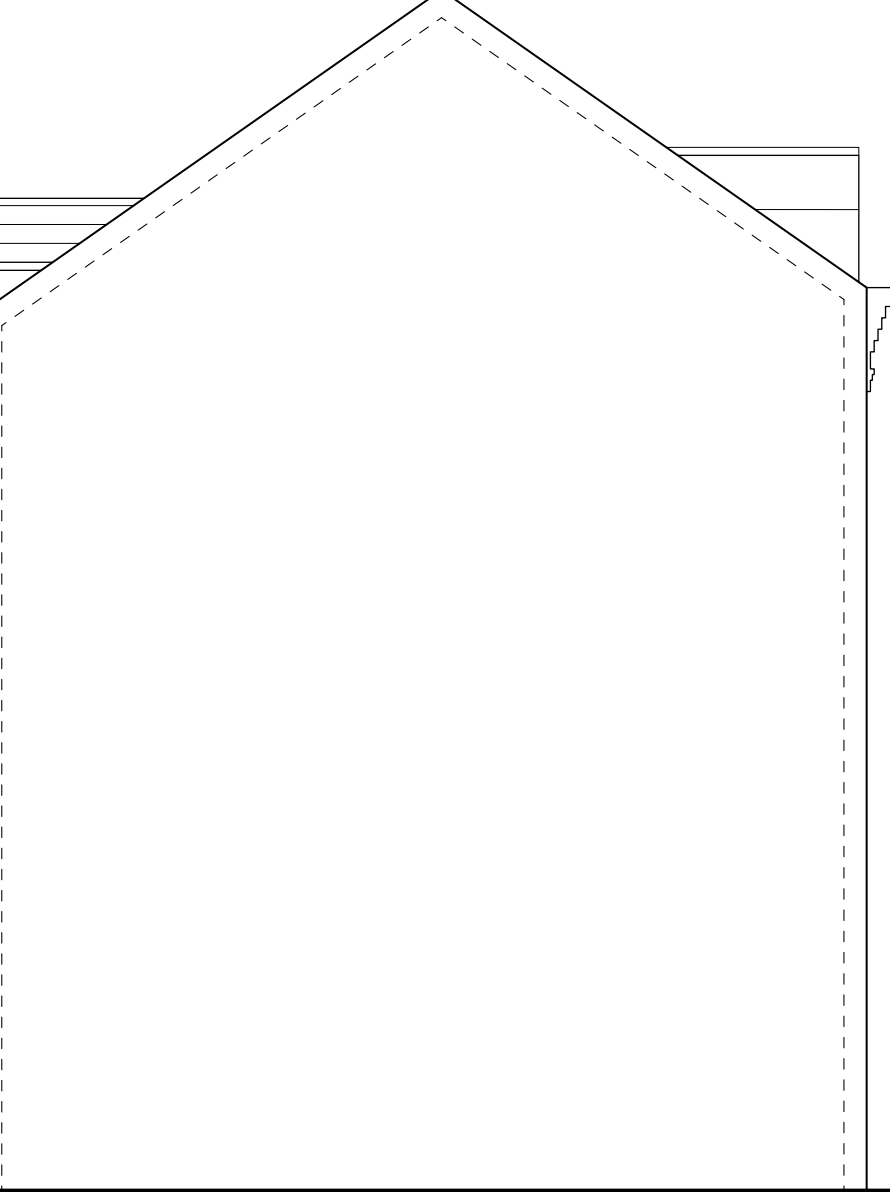

NORTH EAST ELEVATION
SCALE 1:100
PROPOSED- P011

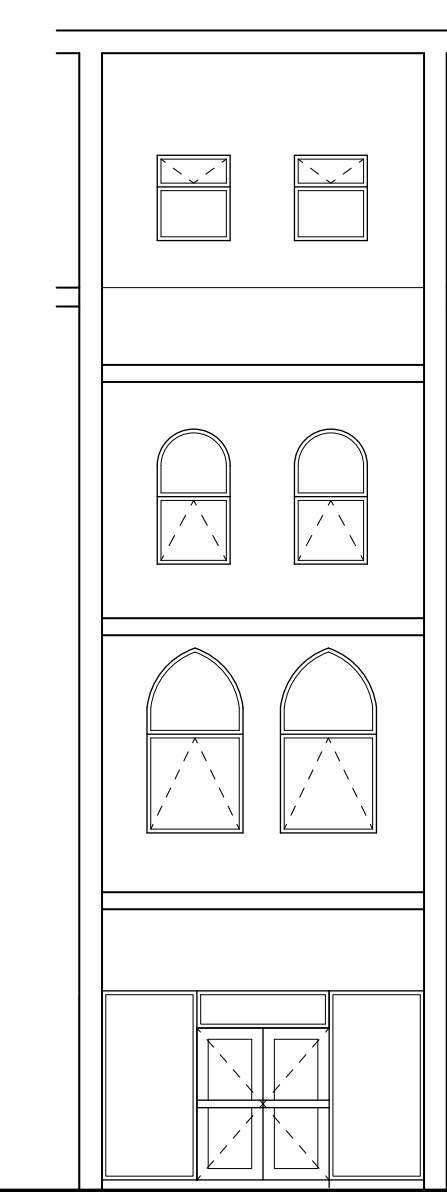

SECTION AA
SCALE 1:100
PROPOSED- P012