


THESE DRAWINGS ARE FOR PLANNING AND BUILDING REGULATIONS PURPOSES ONLY. COPYRIGHT REMAINS WITH M.T ARCHITECTURAL. DO NOT SCALE, IF IN DOUBT ASK.



EXISTING REAR ELEVATION




PROPOSED REAR ELEVATION

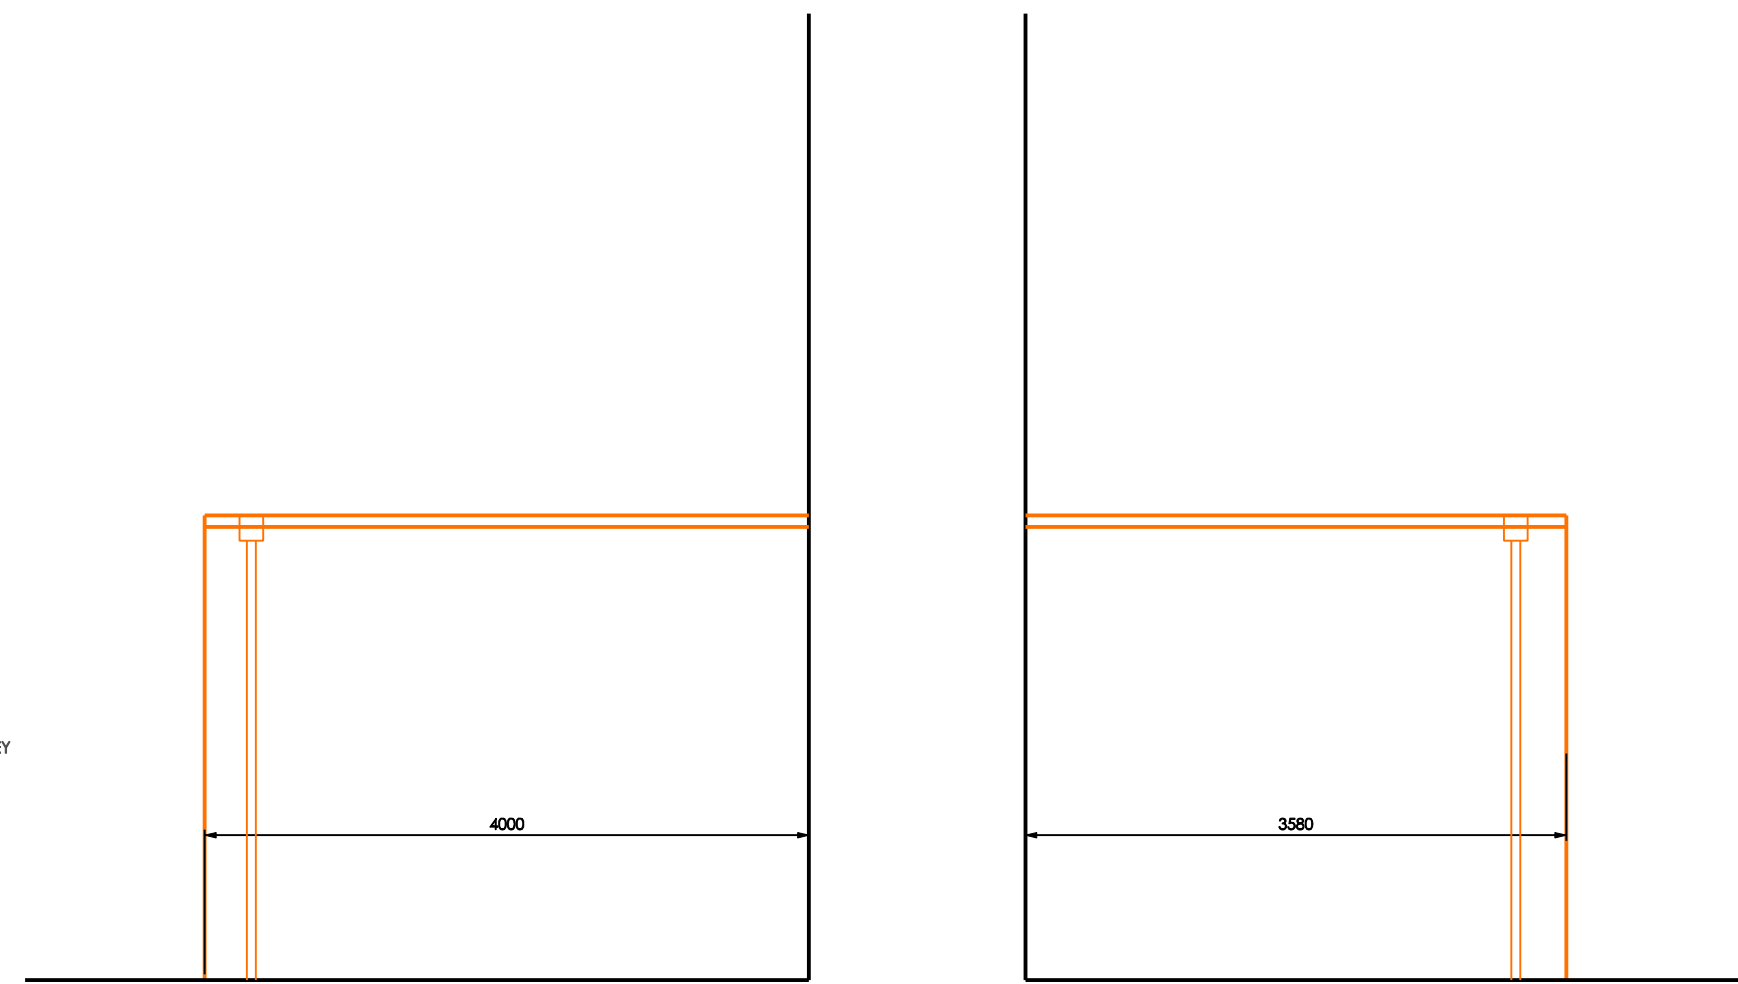


PROPOSED SIDE ELEVATIONS




EXISTING REAR ELEVATION

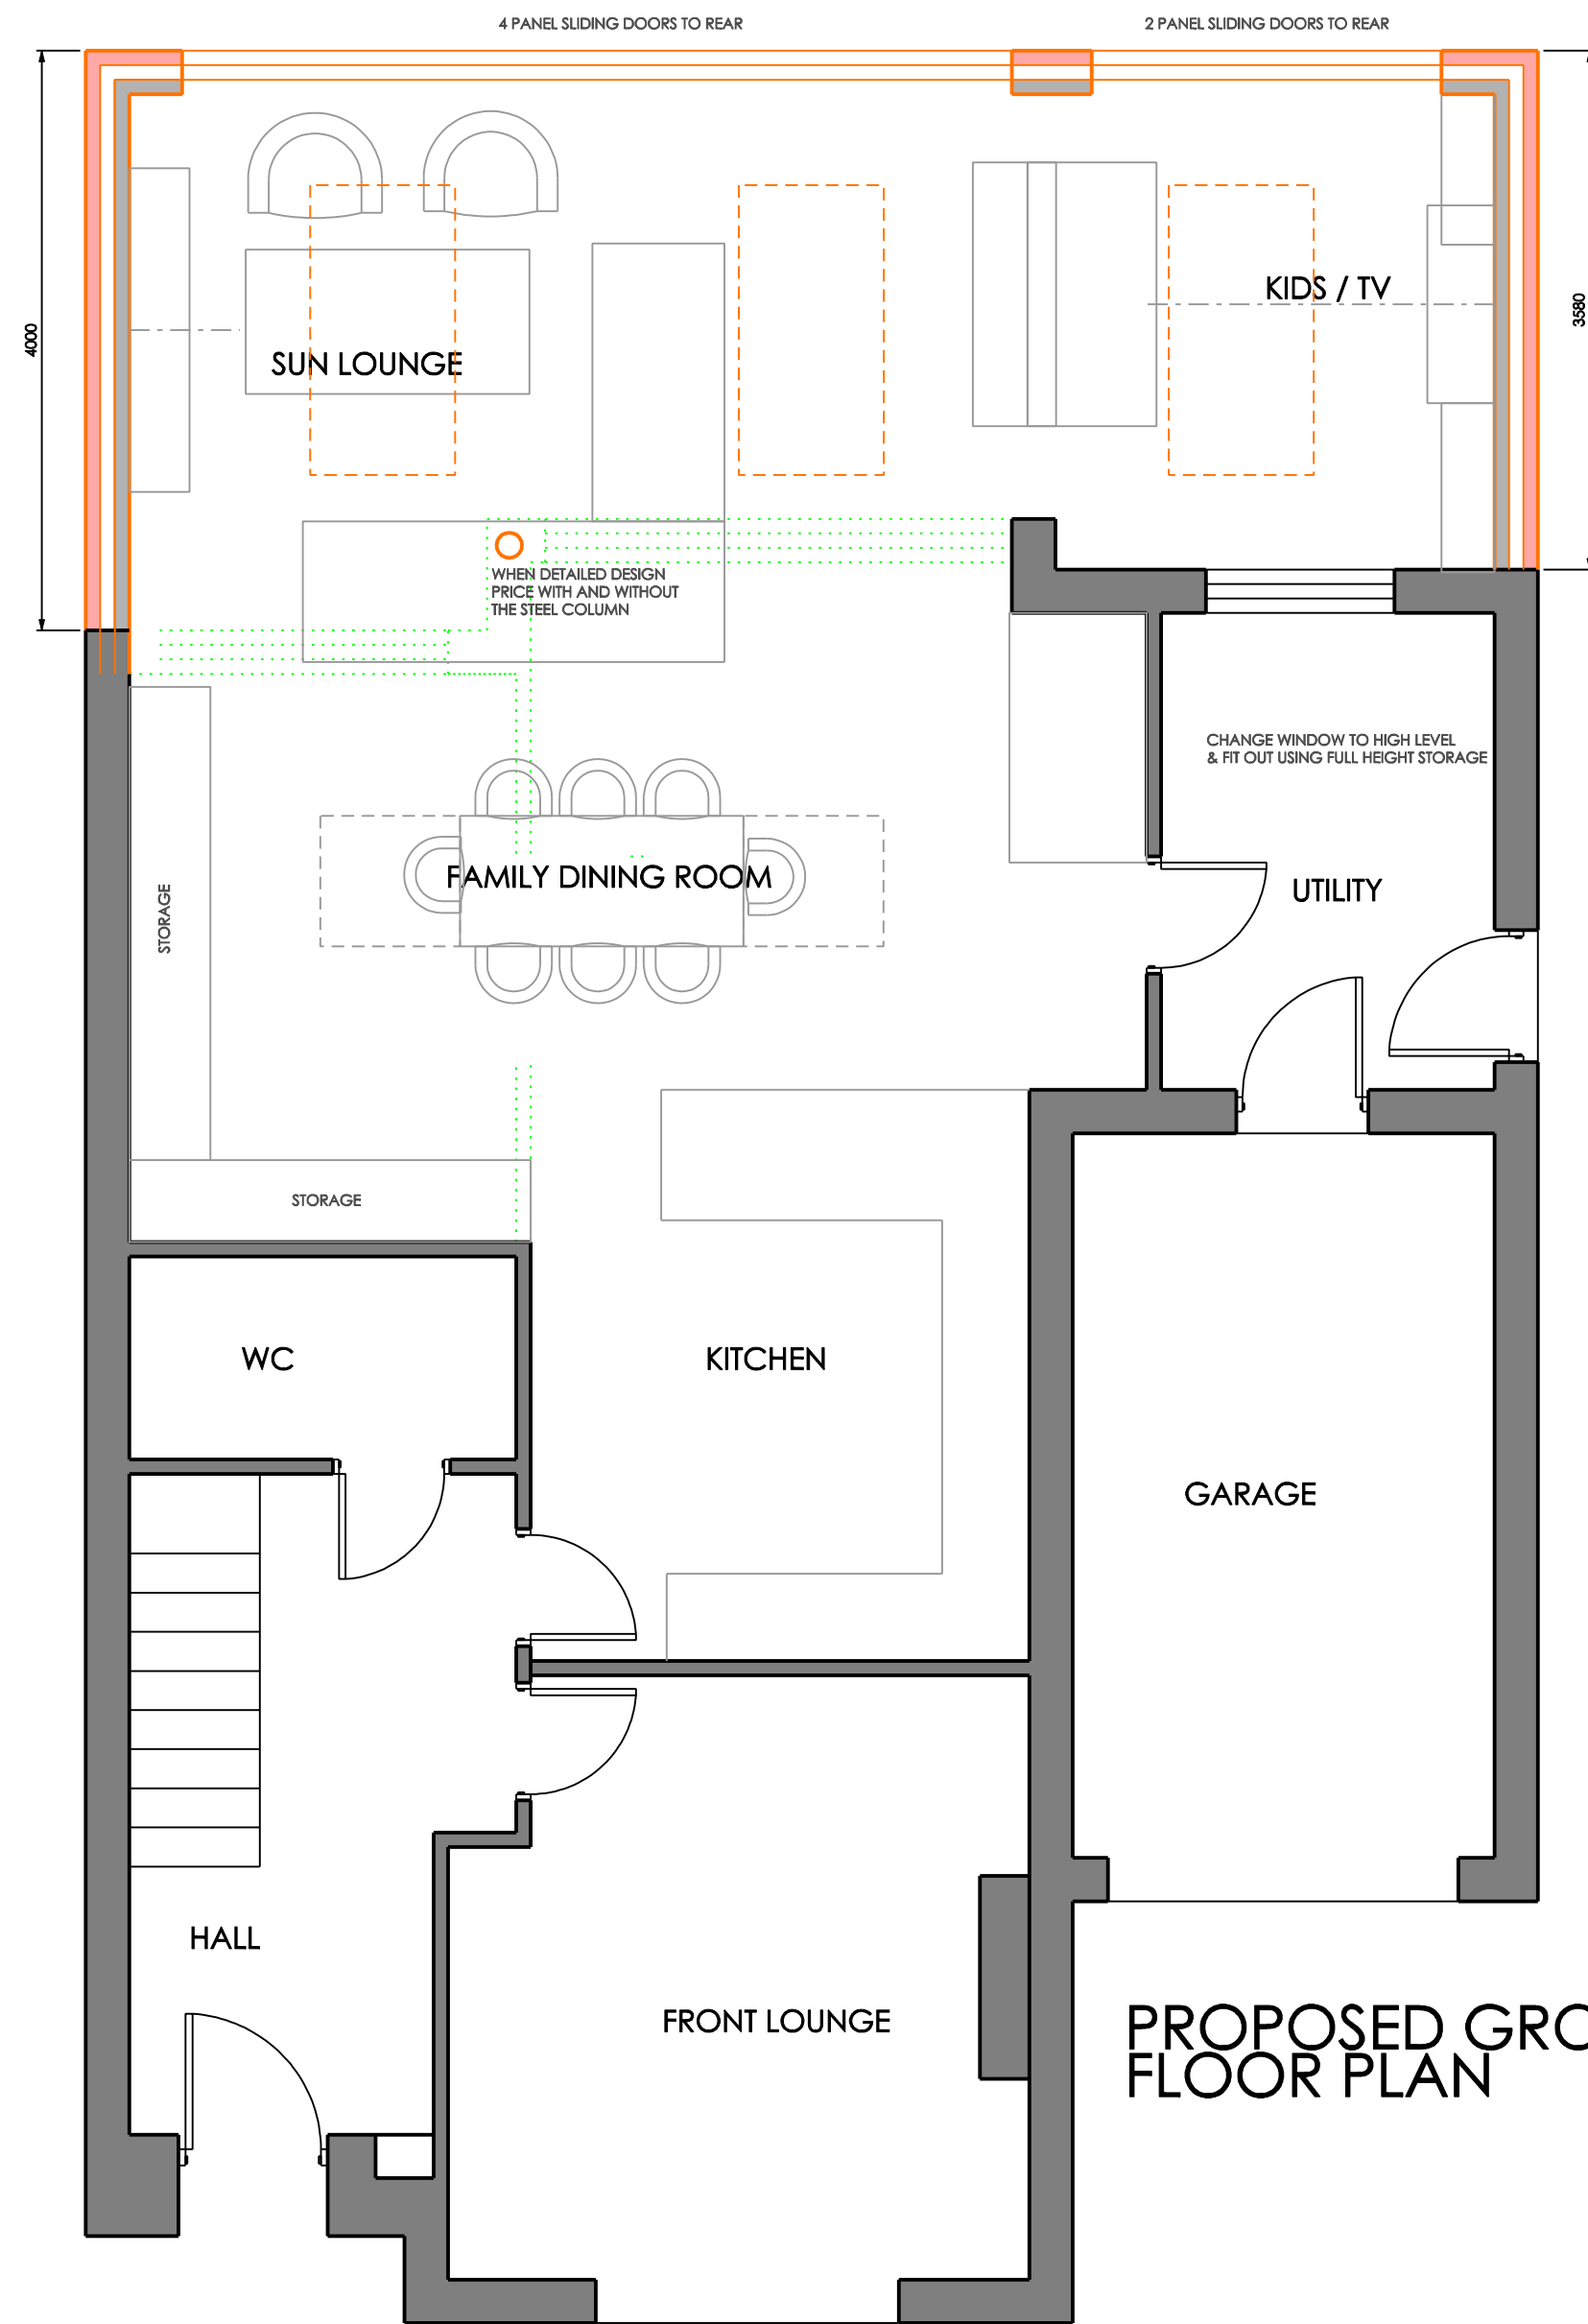

PROPOSED GROUND FLOOR PLAN

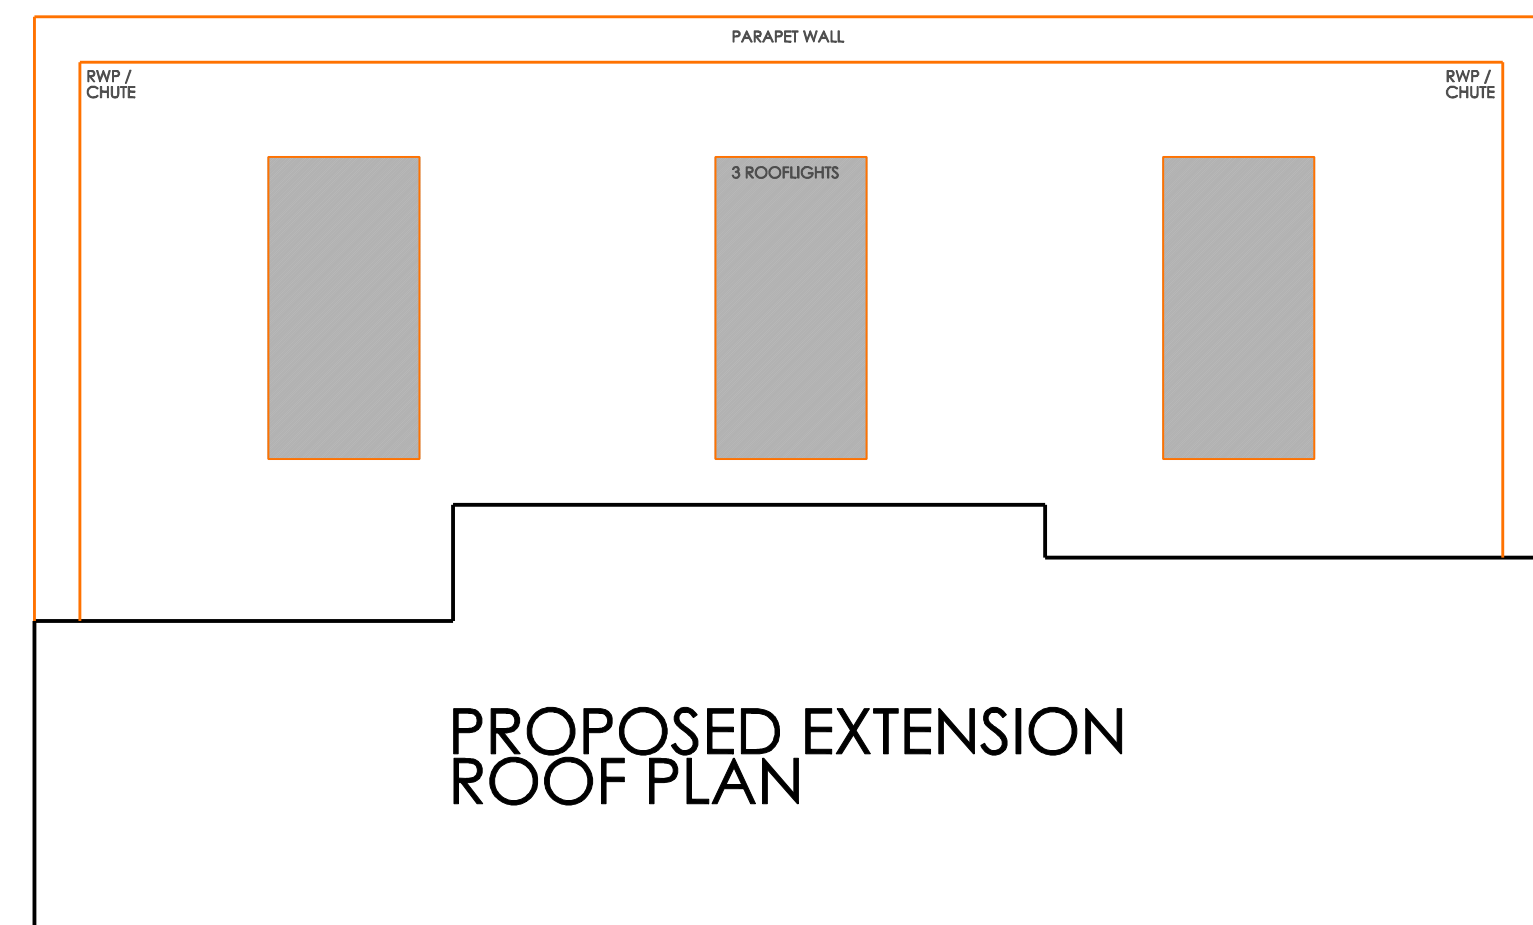

PROPOSED EXTENSION ROOF PLAN

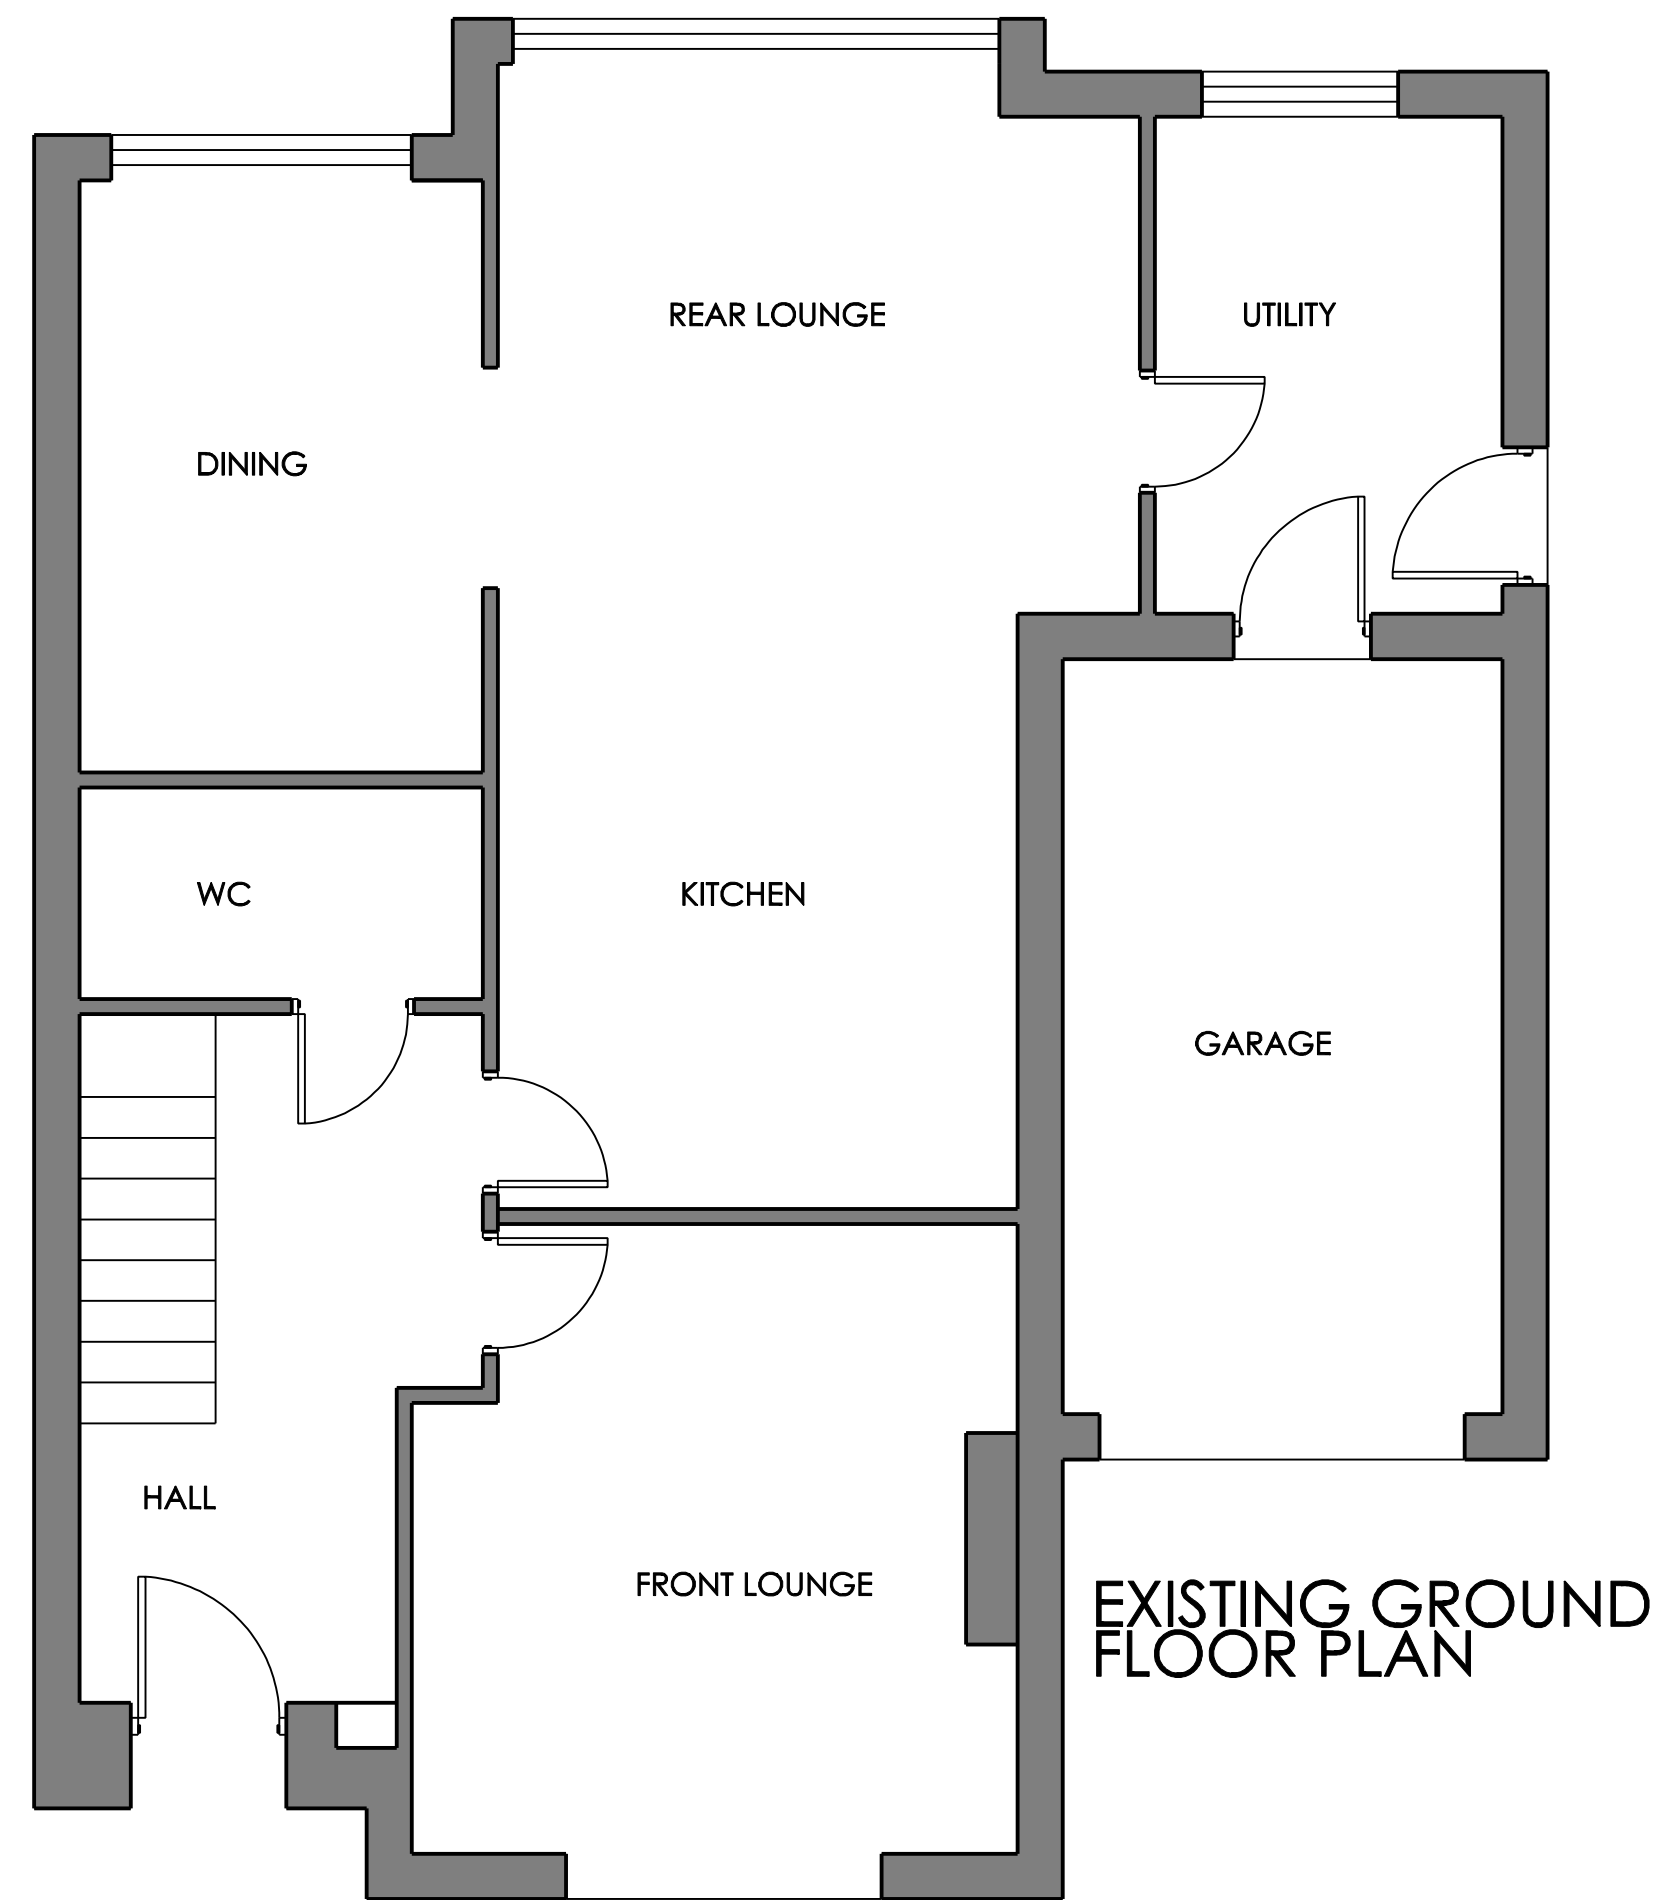

EXISTING GROUND FLOOR PLAN

PLANNING APPLICATION DRAWINGS PLANS & ELEVATION



DEVOLUTION INDICATED IN GREEN DOTTED
BLACK LINES ON PLAN INDICATE EXISTING TO BE RETAINED.
ORANGE LINES ON PLAN INDICATE PROPOSED WORKS.
PROPOSED EXTENSION & ALTERATIONS TO
4 HAYESCROFT GARDENS, MANCHESTER, M20 2AA
Drwg. No: 2022 / 07 / 01 Rev-
Date: APRIL 2022 Scale: 1:50 @ A1

Mark Thorley design limited
Mark Thorley MCIAT, MSAI, MFPWS
Chartered Architectural Technologist, Party wall surveyor & Architectural Illustrator.
Mobile: 07986 453541
email: mark@mark-thorley.com
website: www.markthorleydesign.com