




100mm
50mm
10mm

EXISTING SITE PLAN

 

- NOTES:
- ALL DIMENSIONS IN MM UNLESS OTHERWISE NOTED.

A	Issued for Planning	KD	GBC	10.12.21
REV	MODIFICATION	BY	CH	DATE

**CK Hutchison
Networks (UK)
Limited**
Great Brighams Mead,
Vastern Road, Reading,
Berkshire, England,
RG1 8DJ

Design Consultant & Principal Contractor:

GBC

Great British Communications
Lapwing House, Block 3 Forward Point,
Tan House Lane, Widnes, Cheshire, WAB 0SL
t. 44 (0)151 420 4128
www.gbcservices.co.uk

Site Name:
CARILL AVENUE

3UK Nominal ID:
MAN19863

Address:
**CARILL AVENUE
HARPURHEY
MANCHESTER
GREATER MANCHESTER
M9 4FT**

Title:
100 EXISTING SITE PLAN

Project:
UNILATERAL SW

Purpose of Issue:
PLANNING

MBNL/TM/H3G Cell ID:
MAN589/84987/M1266


Drawing No:
MAN19863_MAN589_84987_M1266_GA_REV_A

Issue:
A


100mm

50mm

10mm

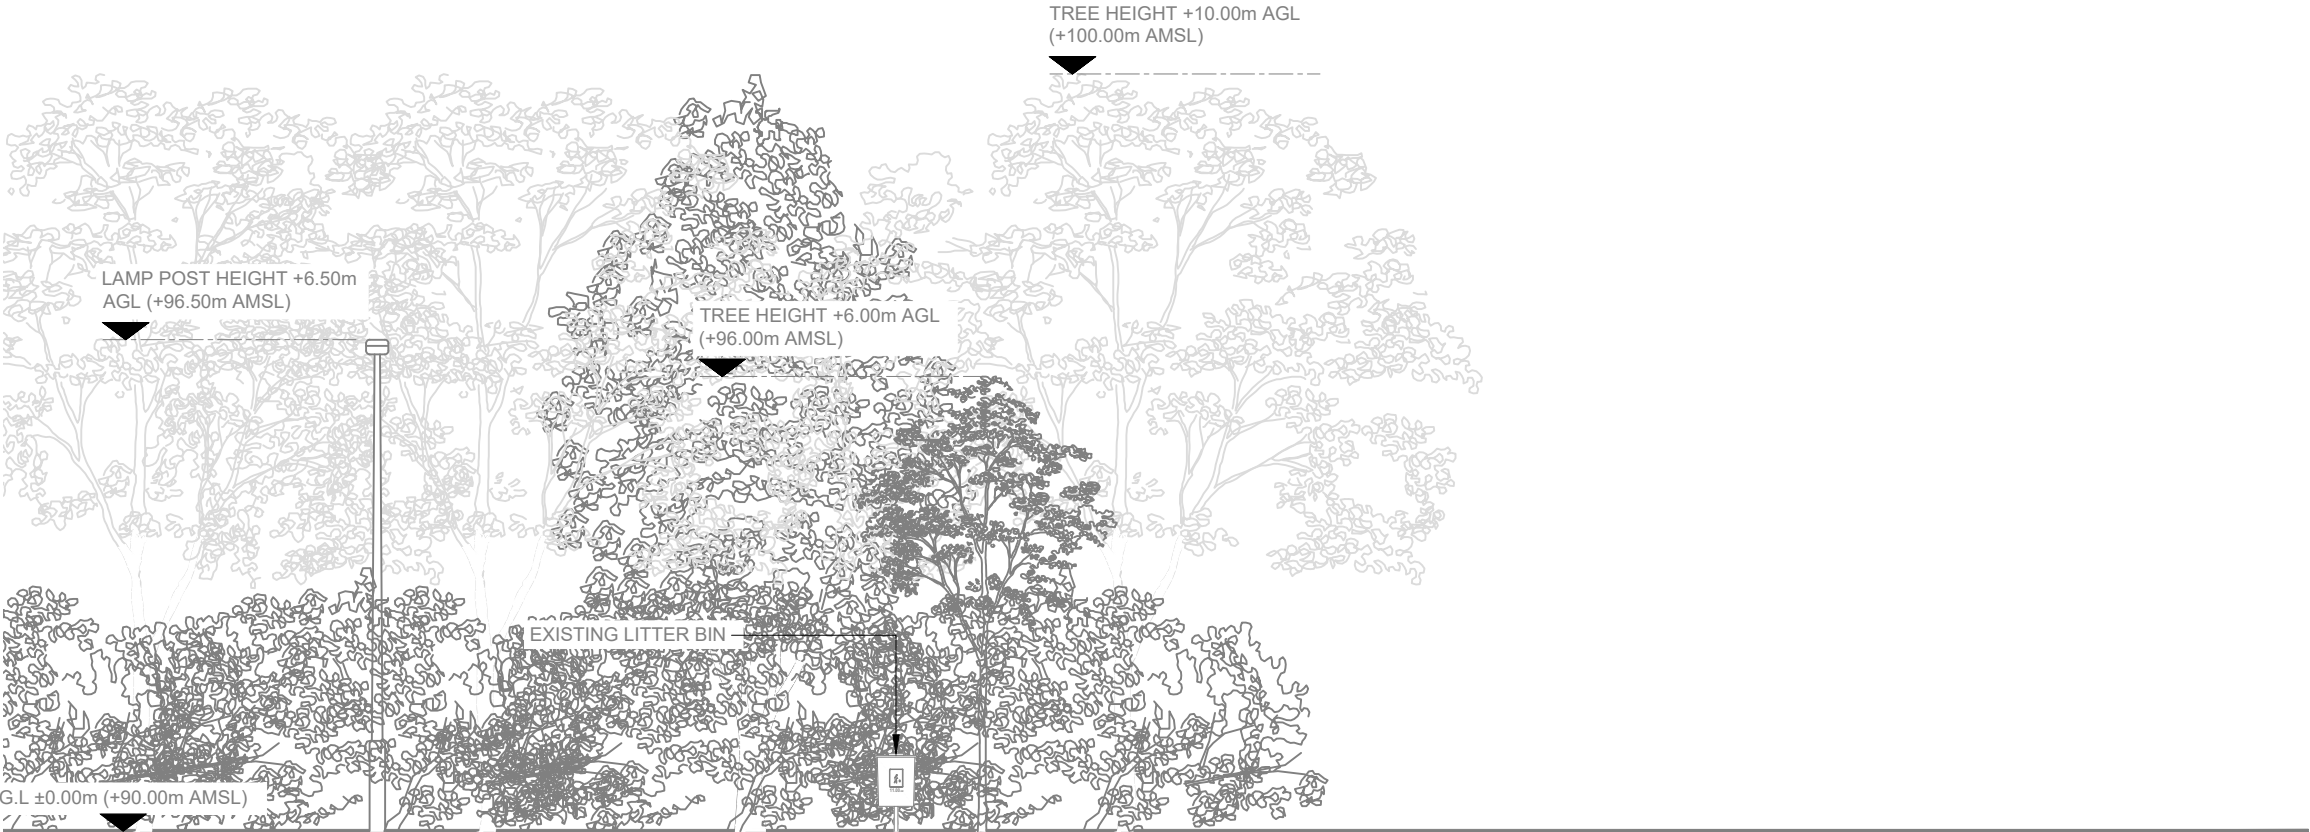

EXISTING ELEVATION A

 

NOTES:

1. ALL DIMENSIONS IN MM UNLESS OTHERWISE NOTED.

A	Issued for Planning	KD	GBC	10.12.21
REV	MODIFICATION	BY	CH	DATE

CK Hutchison Networks (UK) Limited

Great Brighams Mead,
Vastern Road, Reading,
Berkshire, England,
RG1 8DJ

Design Consultant & Principal Contractor:

GBC

Great British Communications
Lapwing House, Block 3 Forward Point,
Tan House Lane, Widnes, Cheshire, WA8 0SL
t. 44 (0)151 420 4128
www.gbcservices.co.uk

Site Name:

CARILL AVENUE

3UK Nominal ID:

MAN19863

Address:

CARILL AVENUE
HARPURHEY
MANCHESTER
GREATER MANCHESTER
M9 4FT

Title:

150 EXISTING SITE ELEVATION

Project:

UNILATERAL SW


Purpose of Issue:

PLANNING


MBNL/TM/H3G Cell ID:

MAN589/84987/M1266

Drawing No:	Issue:
MAN19863_MAN589_84987_M1266_GA_REV_A	A

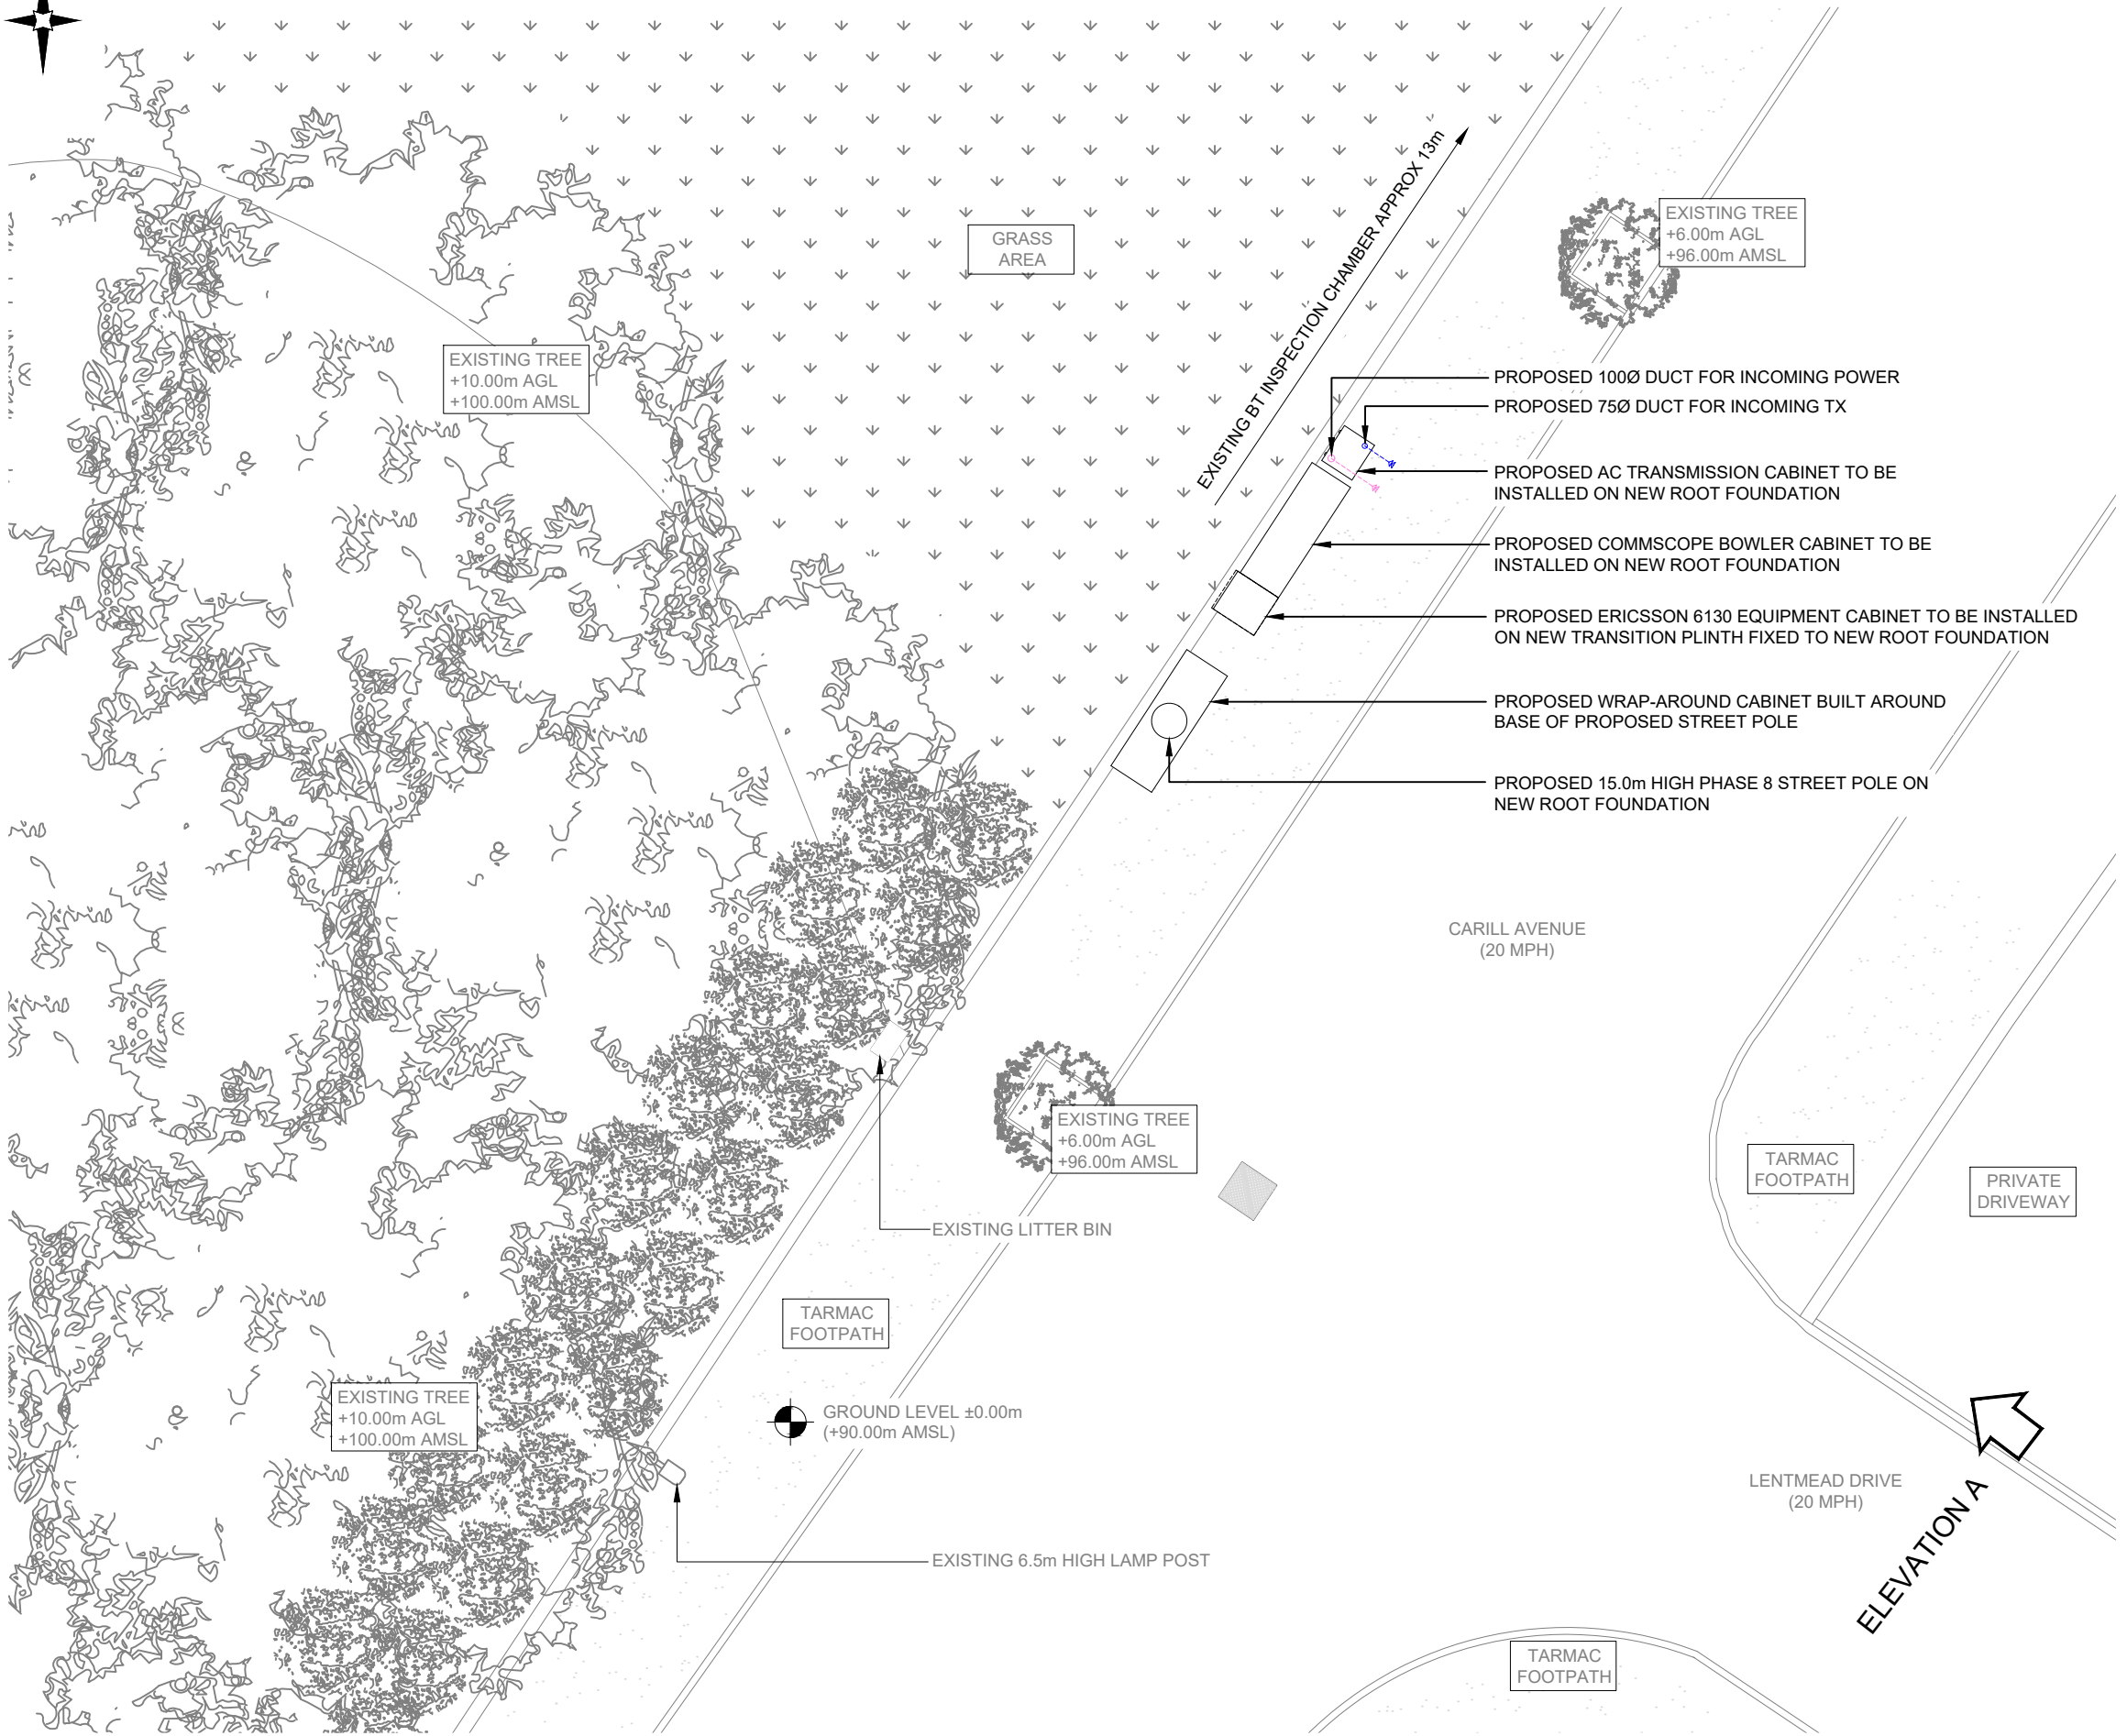

PROPOSED SITE PLAN

 

- NOTES:
- ALL DIMENSIONS IN MM UNLESS OTHERWISE NOTED.

REV	MODIFICATION	BY	CH	DATE
A	Issued for Planning	KD	GBC	10.12.21

**CK Hutchison
Networks (UK)
Limited**
Great Brighams Mead,
Vastern Road, Reading,
Berkshire, England,
RG1 8DJ

Design Consultant & Principal Contractor:

GBC
Great British Communications
Lapwing House, Block 3 Forward Point,
Ton House Lane, Widnes, Cheshire, WAB 0SL
t. 44 (0)151 420 4128
www.gbcservices.co.uk

Site Name: **CARILL AVENUE**

3UK Nominal ID: **MAN19863**

Address: **CARILL AVENUE
HARPURHEY
MANCHESTER
GREATER MANCHESTER
M9 4FT**

Title: **215 PROPOSED SITE PLAN**

Project: **UNILATERAL SW**

Purpose of Issue: **PLANNING**


MBNL/TM/H3G Cell ID:
MAN589/84987/M1266

Drawing No: **MAN19863_MAN589_84987_M1266_GA_REV_A** Issue: **A**

100mm

150mm

10mm

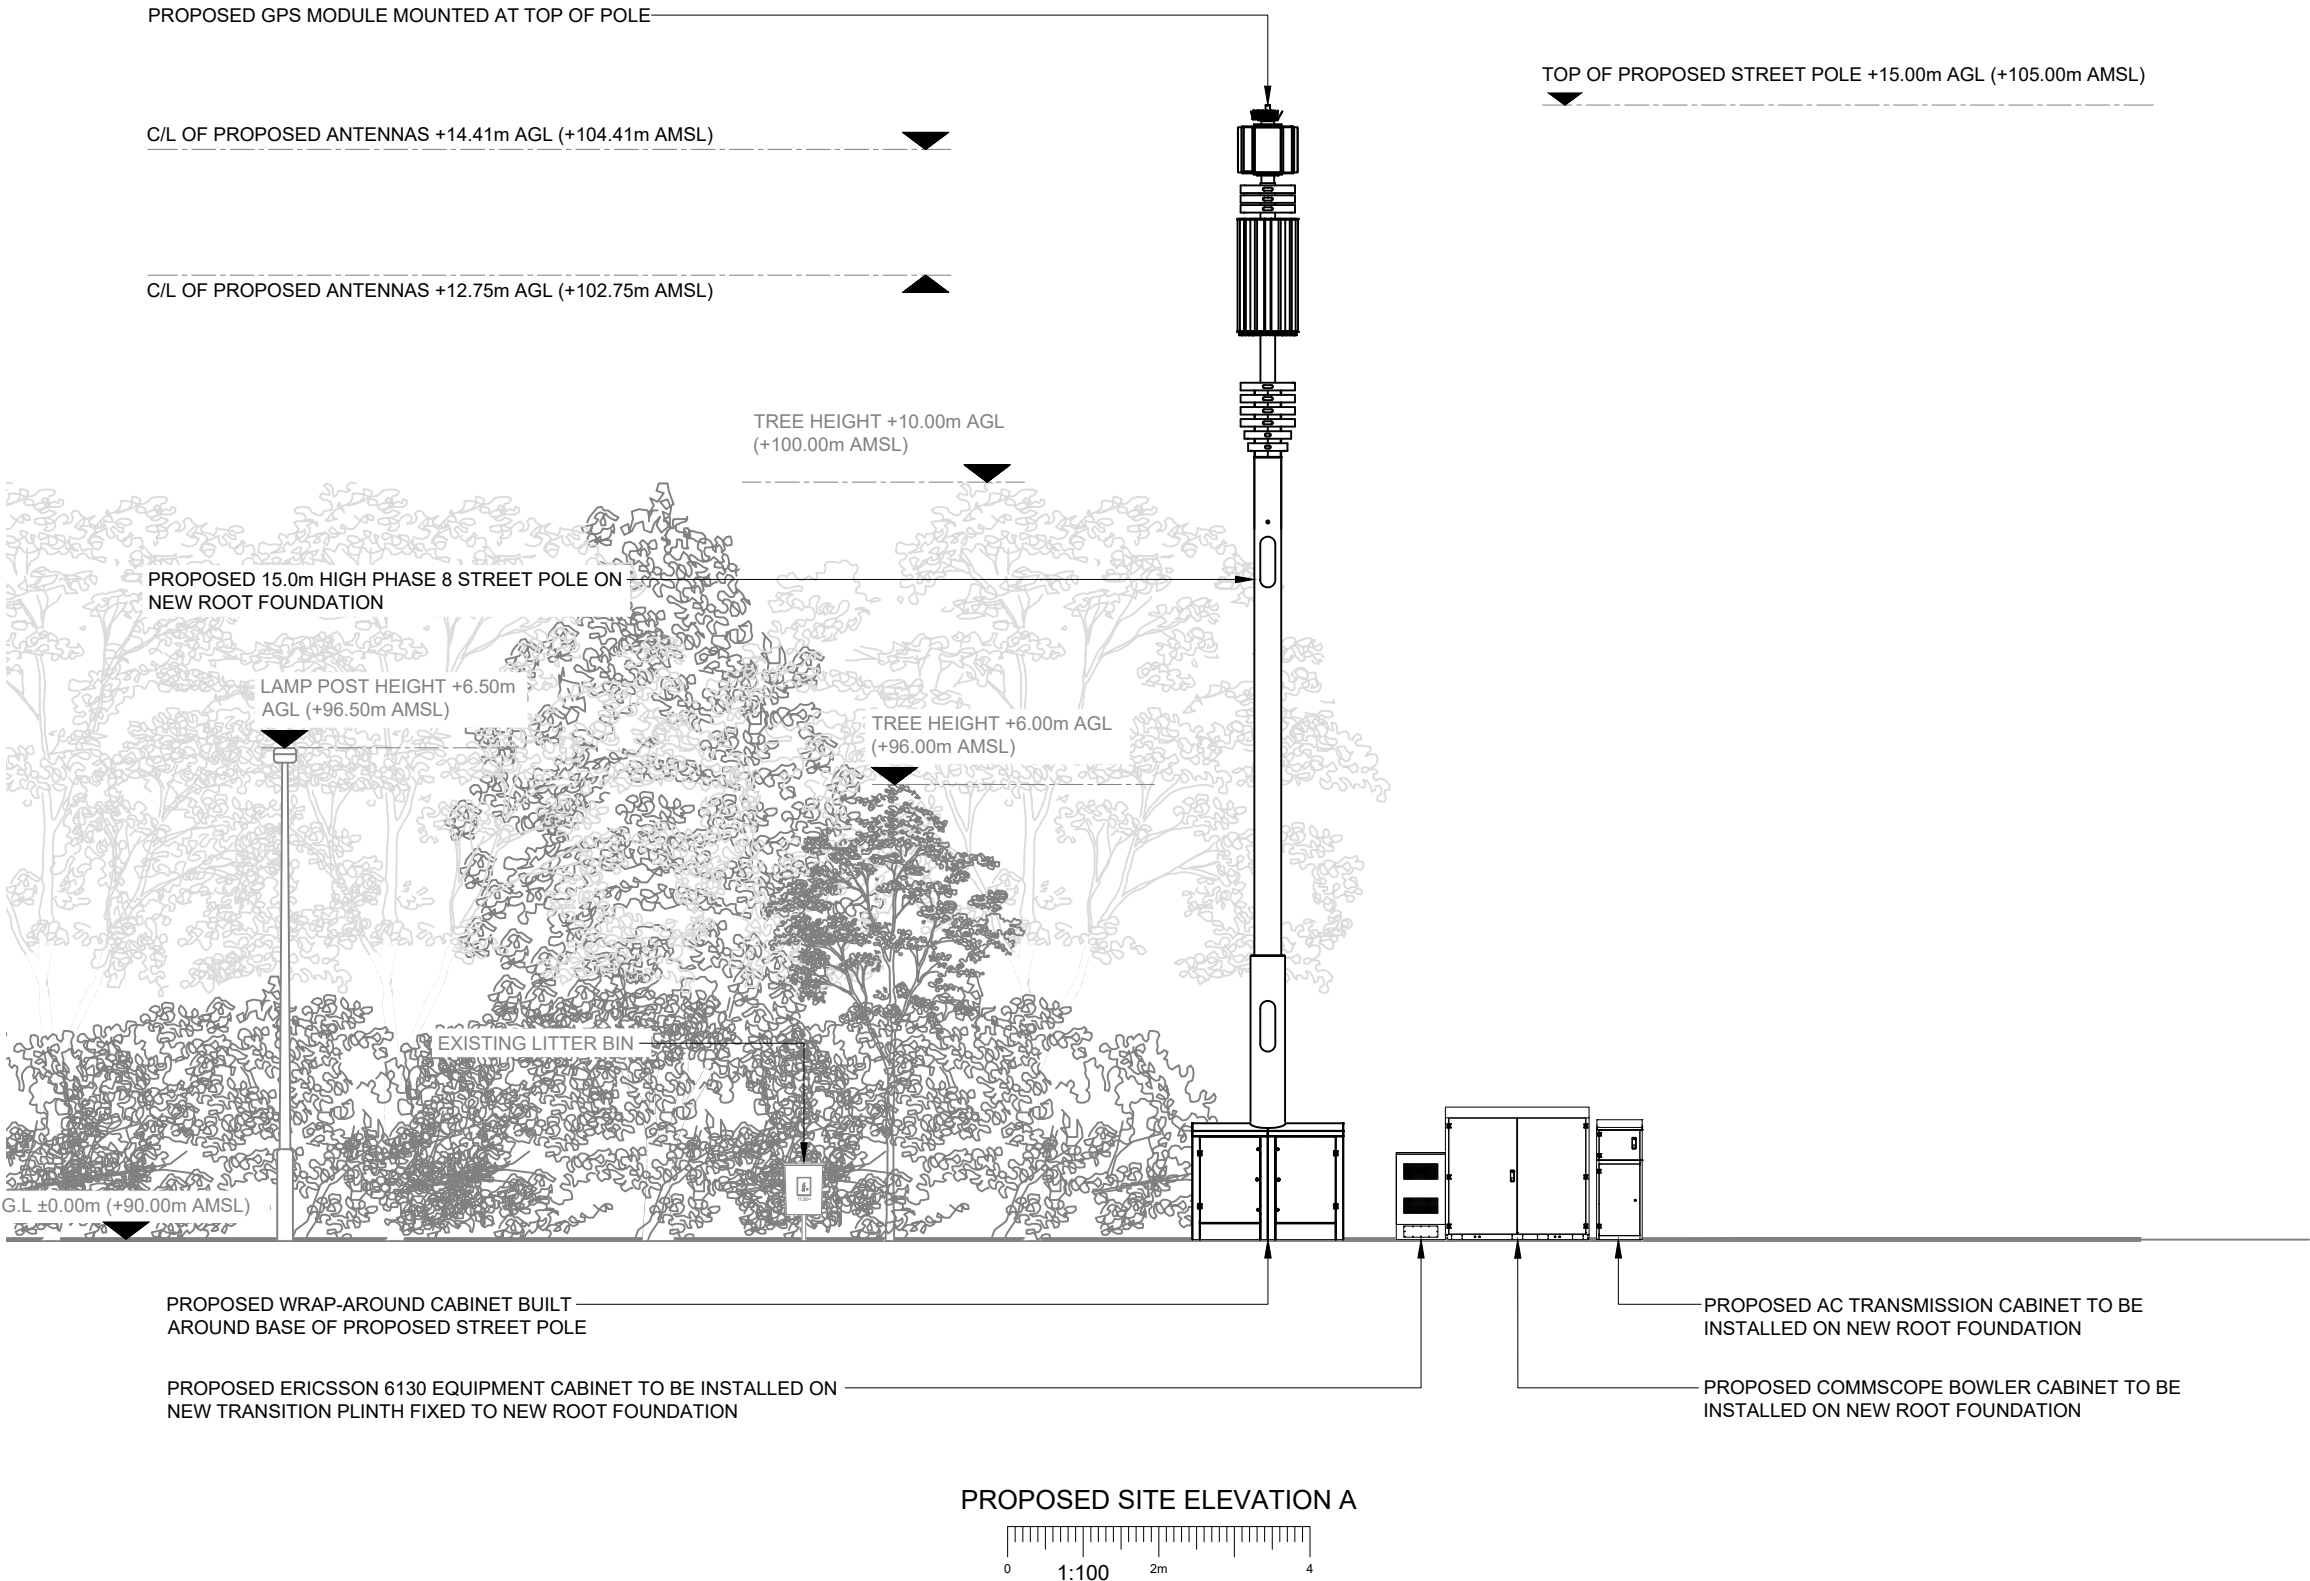

- NOTES:
1. ALL DIMENSIONS IN MM UNLESS OTHERWISE NOTED.

A	Issued for Planning	KD	GBC	10.12.21
REV	MODIFICATION	BY	CH	DATE

**CK Hutchison
Networks (UK)
Limited**
Great Brighams Mead,
Vastern Road, Reading,
Berkshire, England,
RG1 8DJ

Design Consultant & Principal Contractor:

GBC
Great British Communications
Lapwing House, Block 3 Forward Point,
Ton House Lane, Widnes, Cheshire, WA8 0SL
t. 44 (0)151 420 4128
www.gbcservices.co.uk

Site Name: **CARILL AVENUE**

3UK Nominal ID: **MAN19863**

Address: **CARILL AVENUE
HARPURHEY
MANCHESTER
GREATER MANCHESTER
M9 4FT**

Title: **265 PROPOSED SITE ELEVATION**

Project: **UNILATERAL SW**

Purpose of Issue: **PLANNING**

MBNL/TM/H3G Cell ID:
MAN589/84987/M1266

Drawing No: **MAN19863_MAN589_84987_M1266_GA_REV_A**

Issue: **A**