


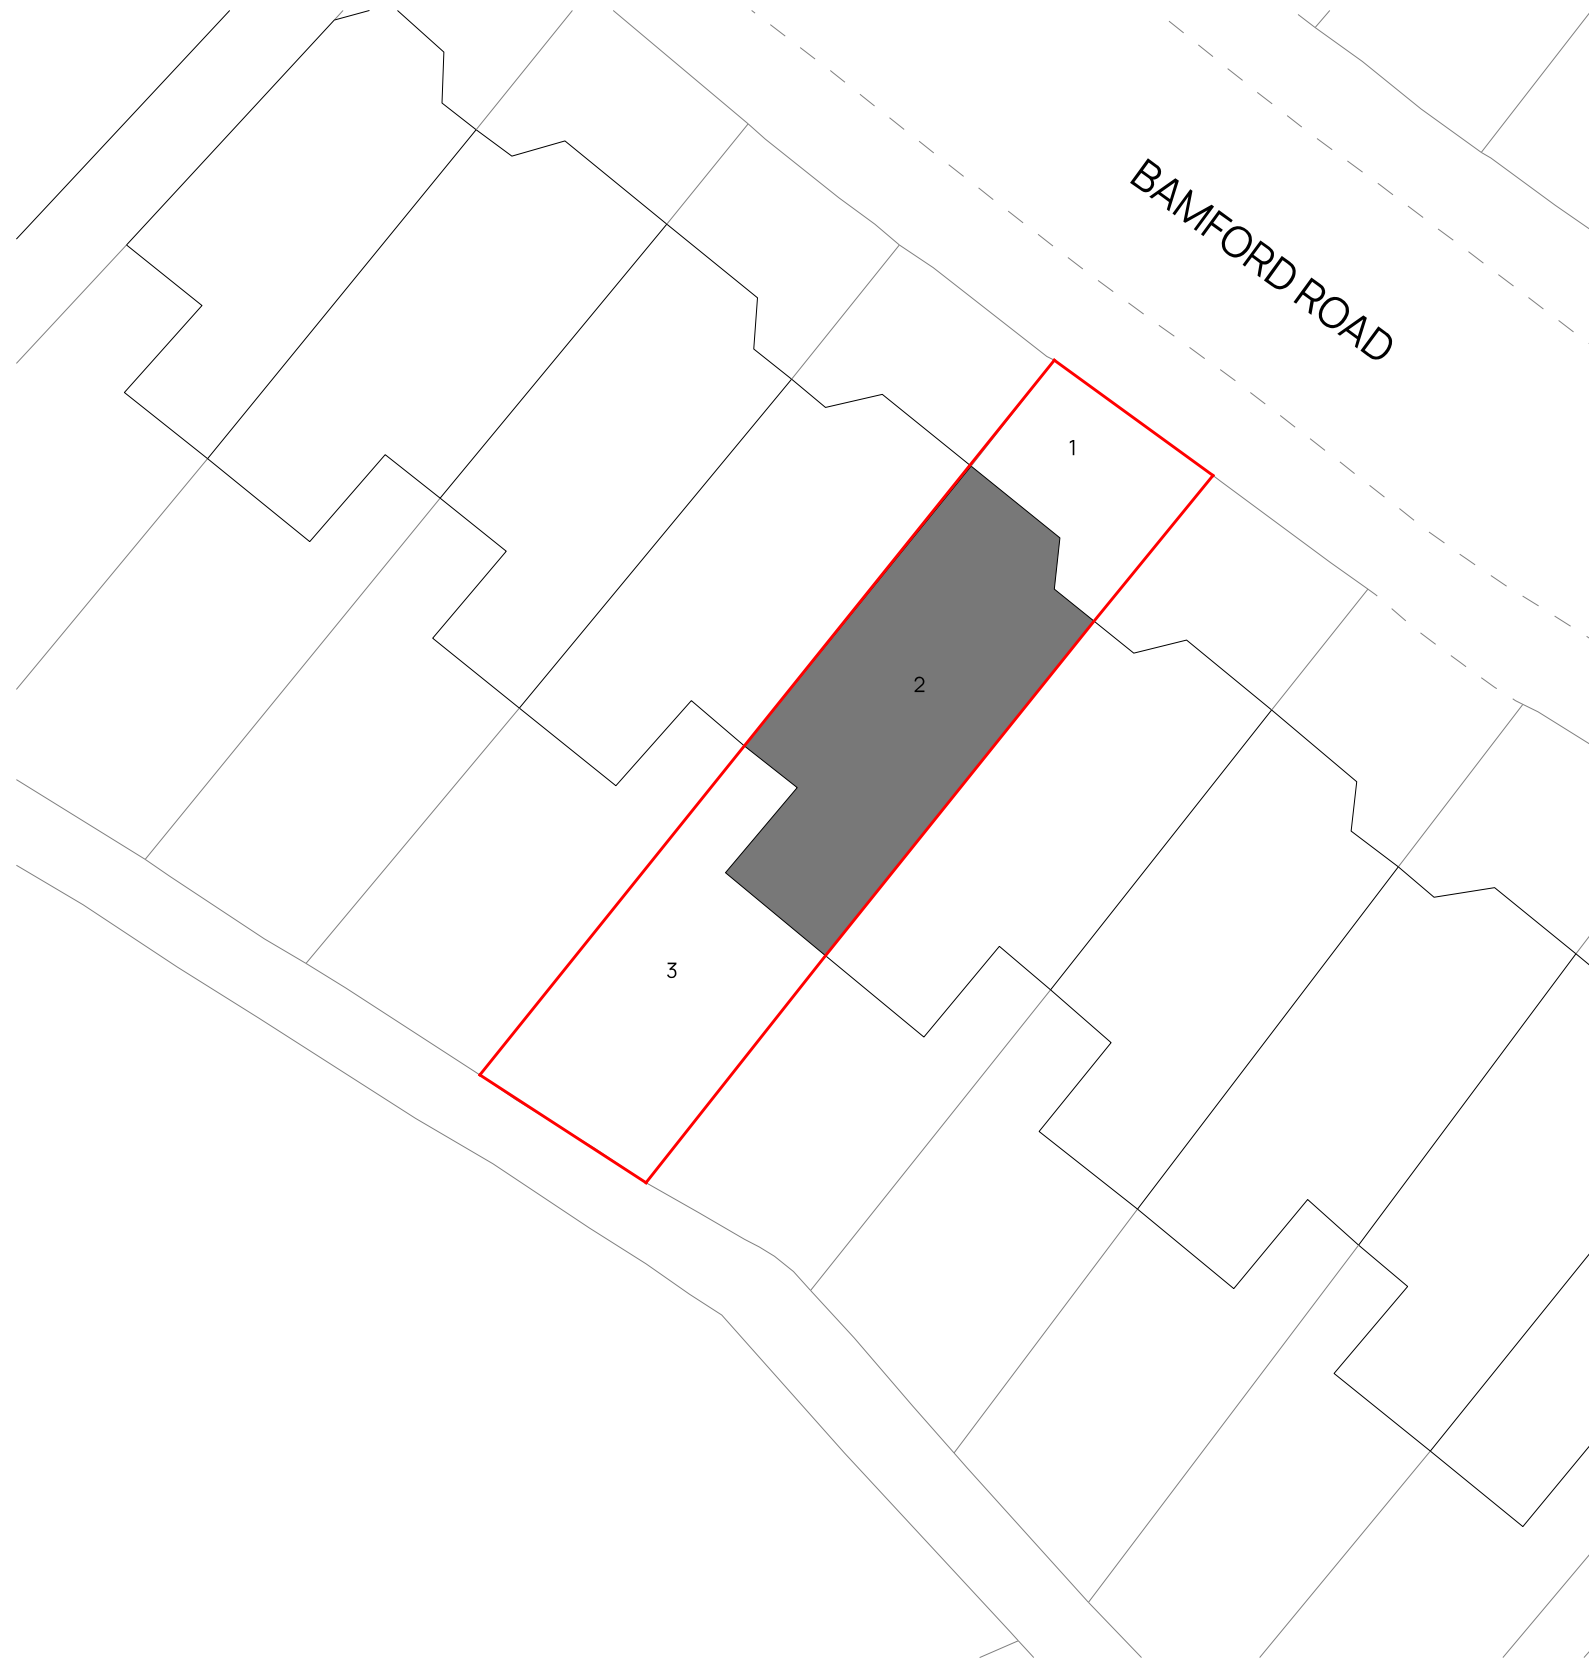

- 1 Front driveway
- 2 Existing property
- 3 Rear garden



rev	date	description		ARCDARC.COM	
Project		BAMFORD ROAD			
Title		EXISTING SITE PLAN			
Project No	21-34	Drawing No	L(-1)001	Status	PLANNING
Scale	1:200@A3	Date	APR 2022	Rev	

ARCD
ARCHITECTS & DESIGNERS

