


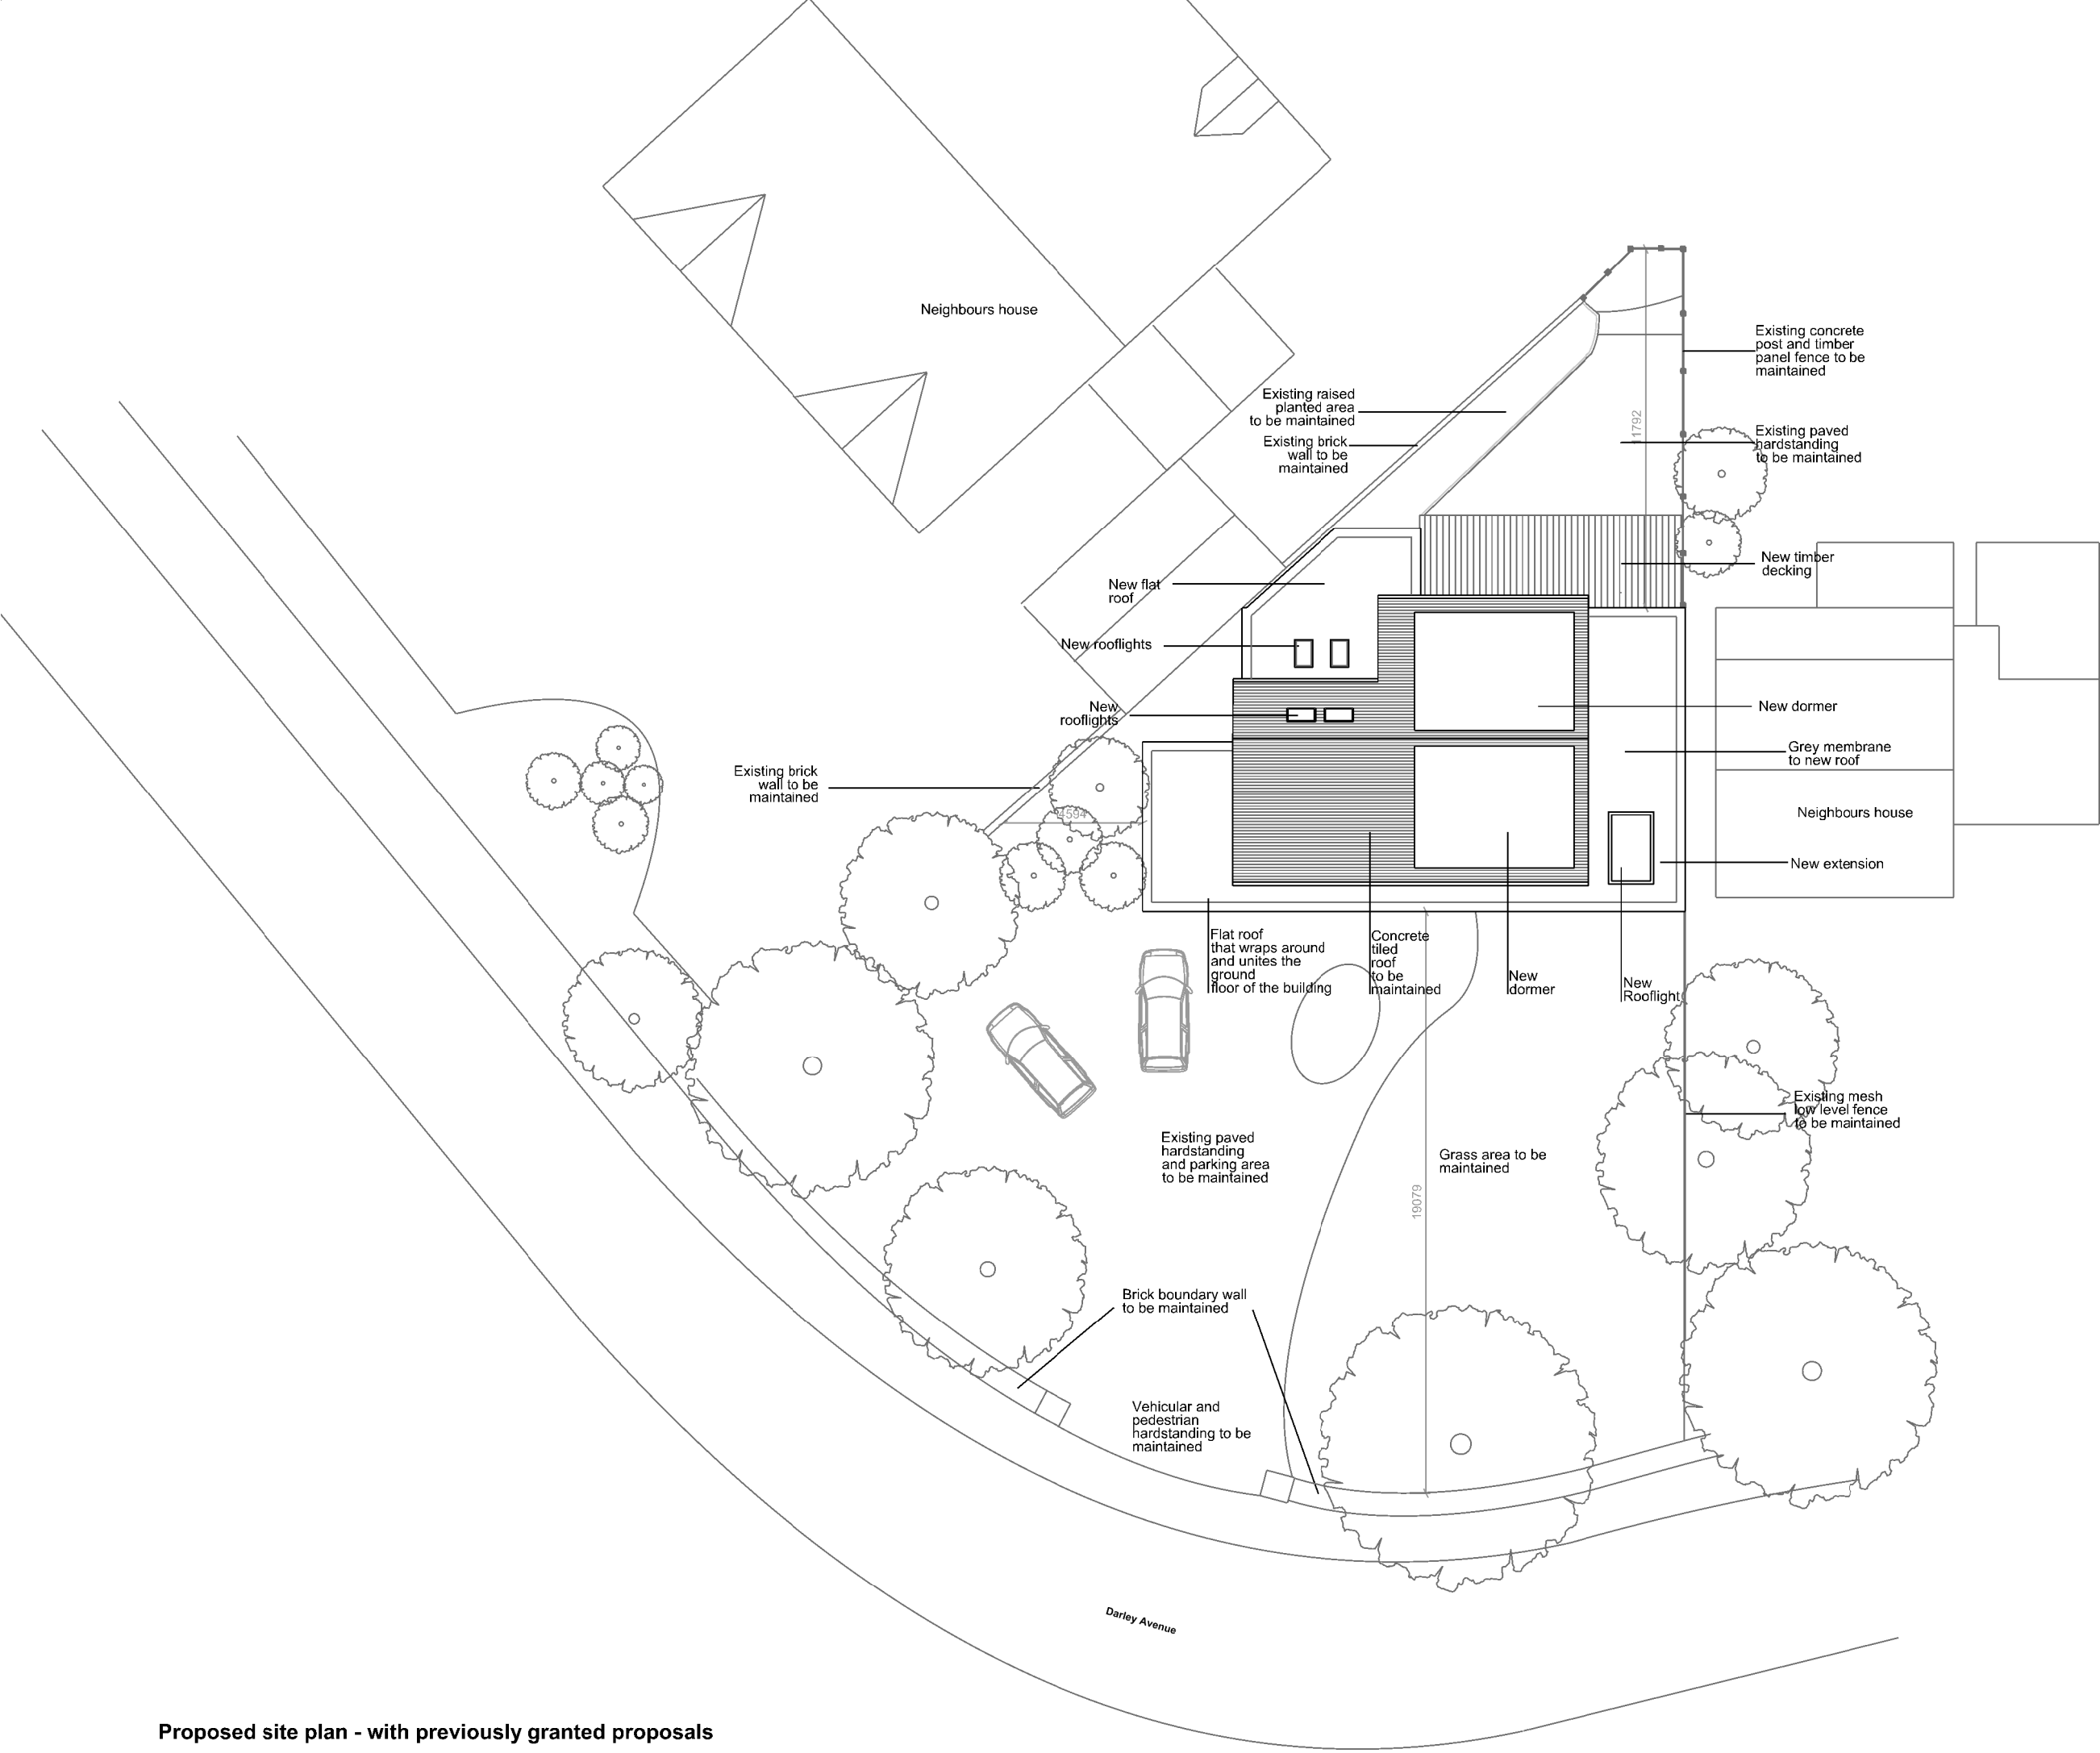

Proposed site plan - with previously granted proposals


Drawing number
P.03GA.P000

Title
Proposed ground floor plan


Scale
1:100 @A3

Issue for

Date
14.01.22

 

Rev/Date

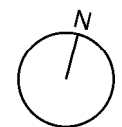

Do not scale
this design and drawing
is the copyright of
Andrew Wallace Architects
and Interior Designers and
may not be reproduced
in any form whatsoever
without his prior express
written consent

Job number
205

Drawing number
P.03GA.P001

Title
Proposed first floor plan

Scale
1:100 @ A3

Issue for

Date
14.01.22

Rev/Date





Do not scale
this design and drawing
is the copyright of
Andrew Wallace Architects
and Interior Designers and
may not be reproduced
in any form whatsoever
without his prior express
written consent

Neighbours house

Neighbours house

Proposed First floor plan

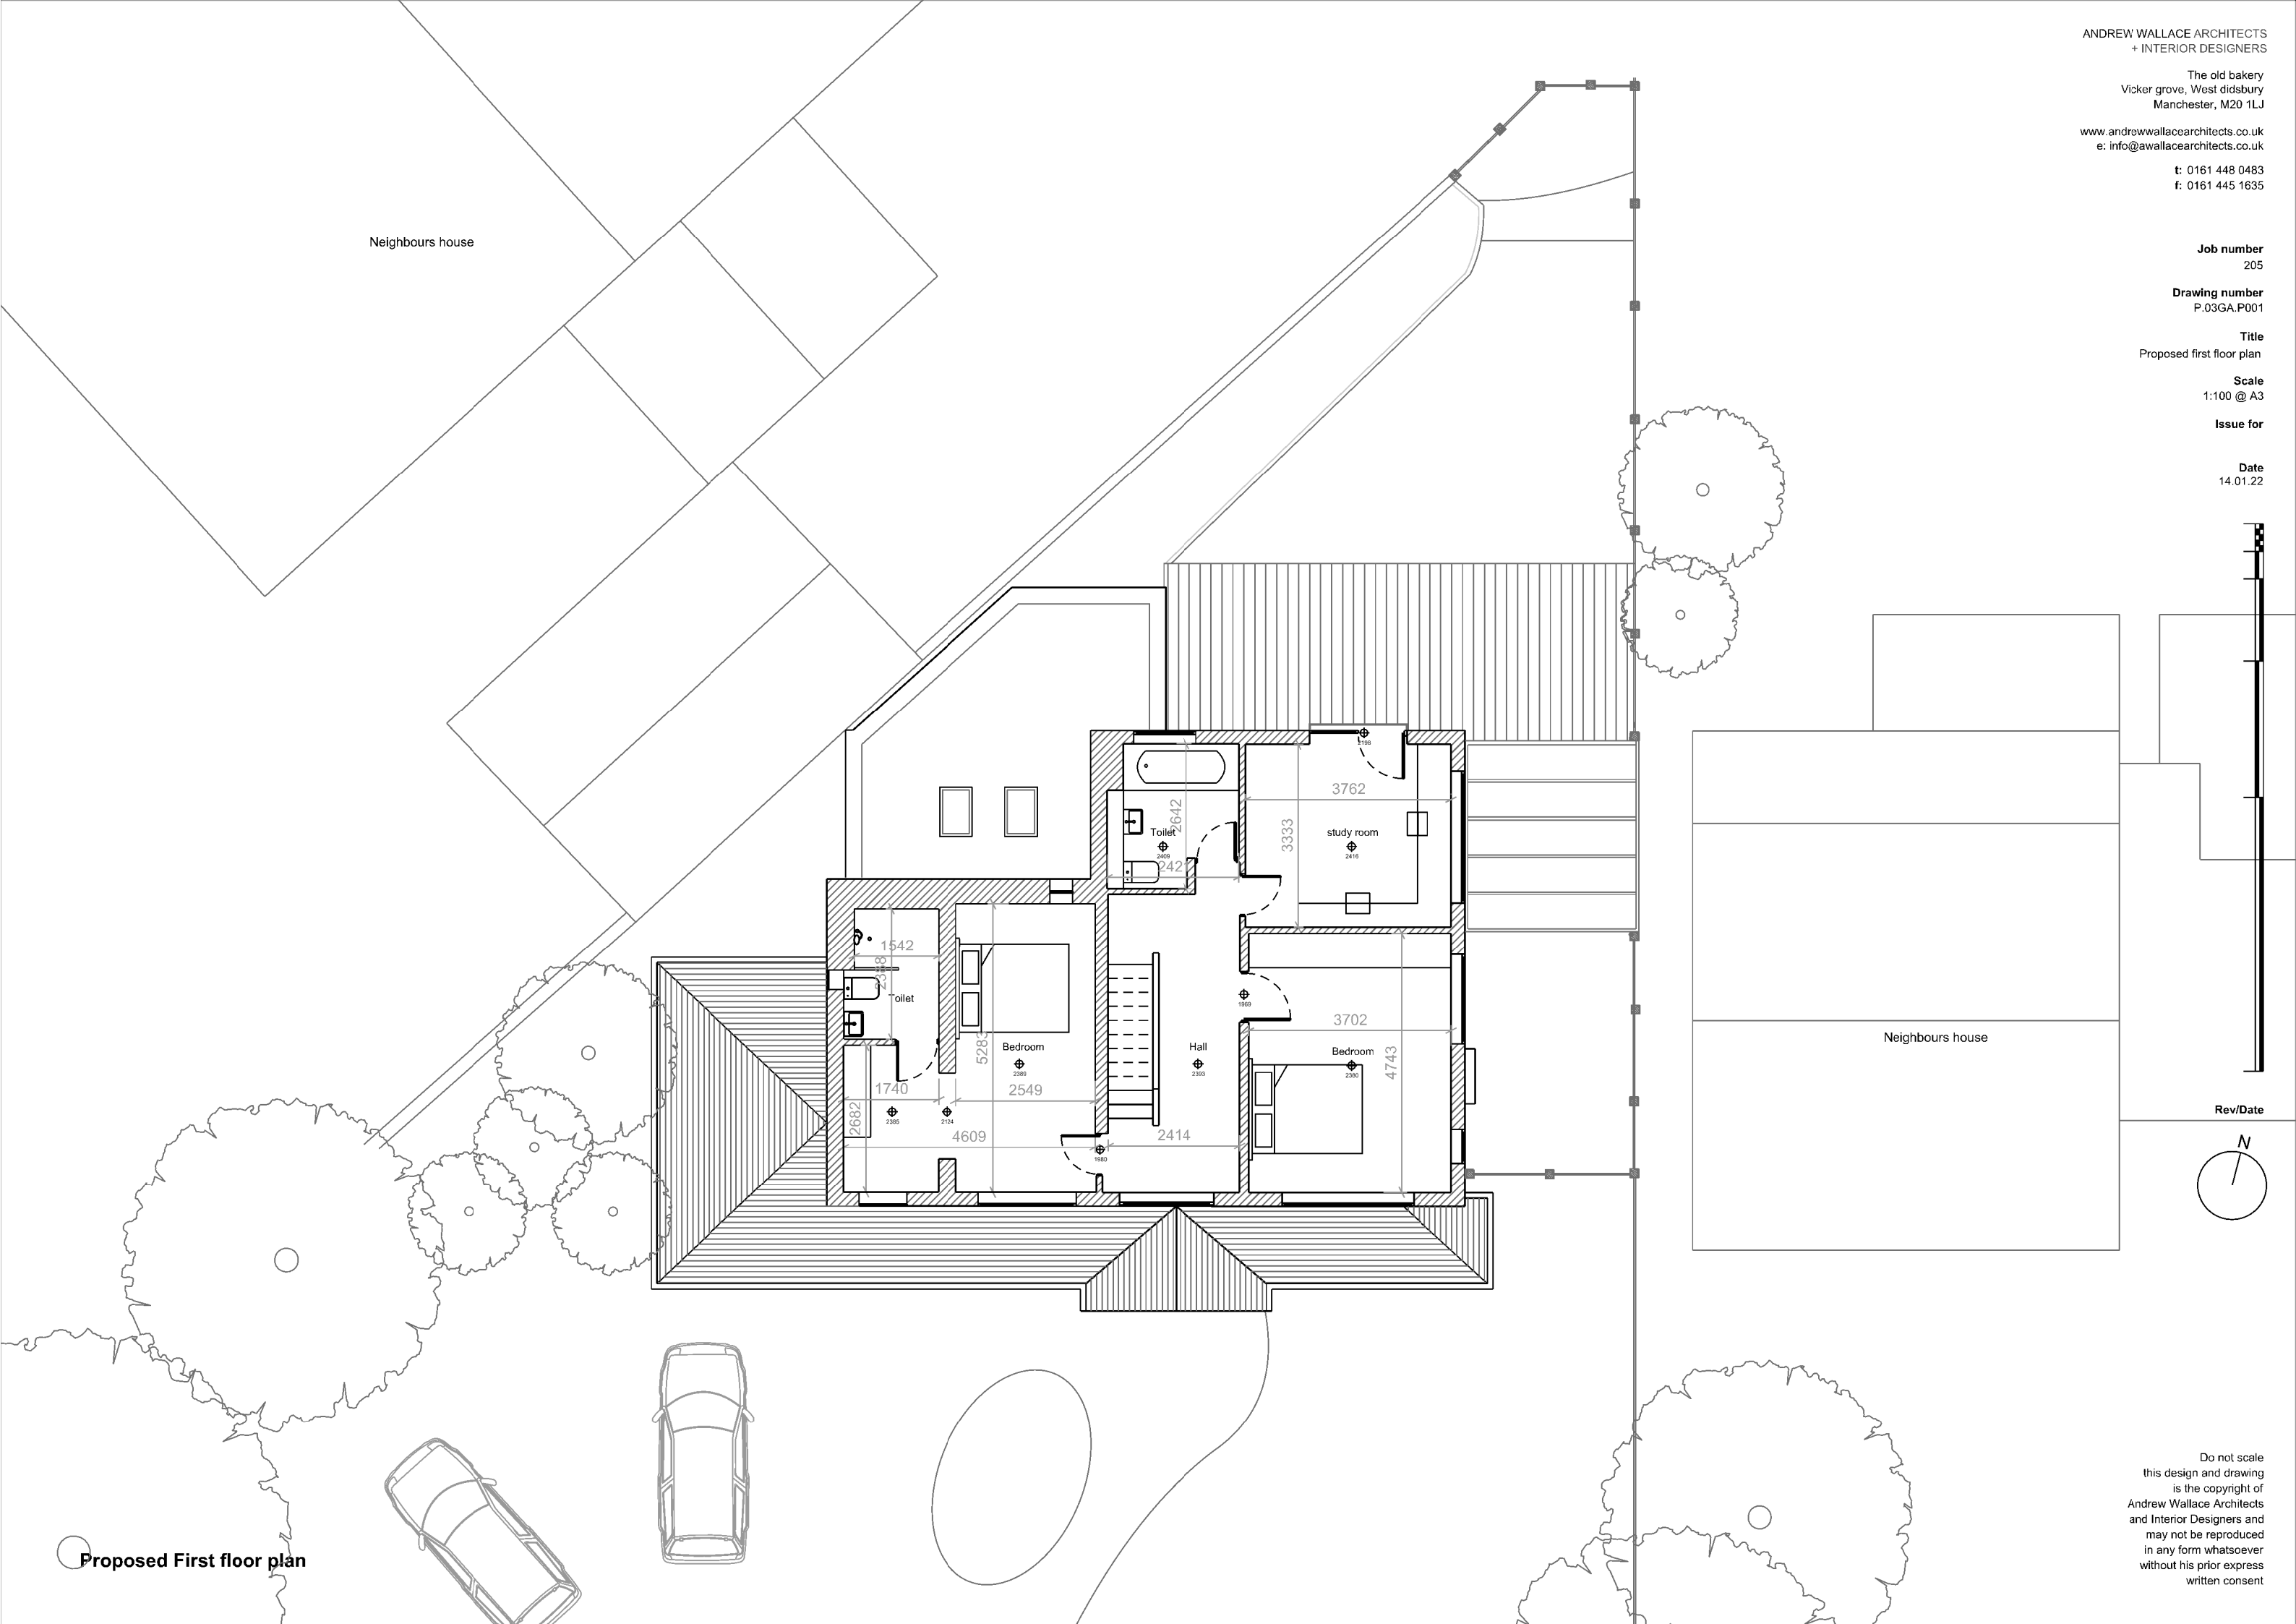

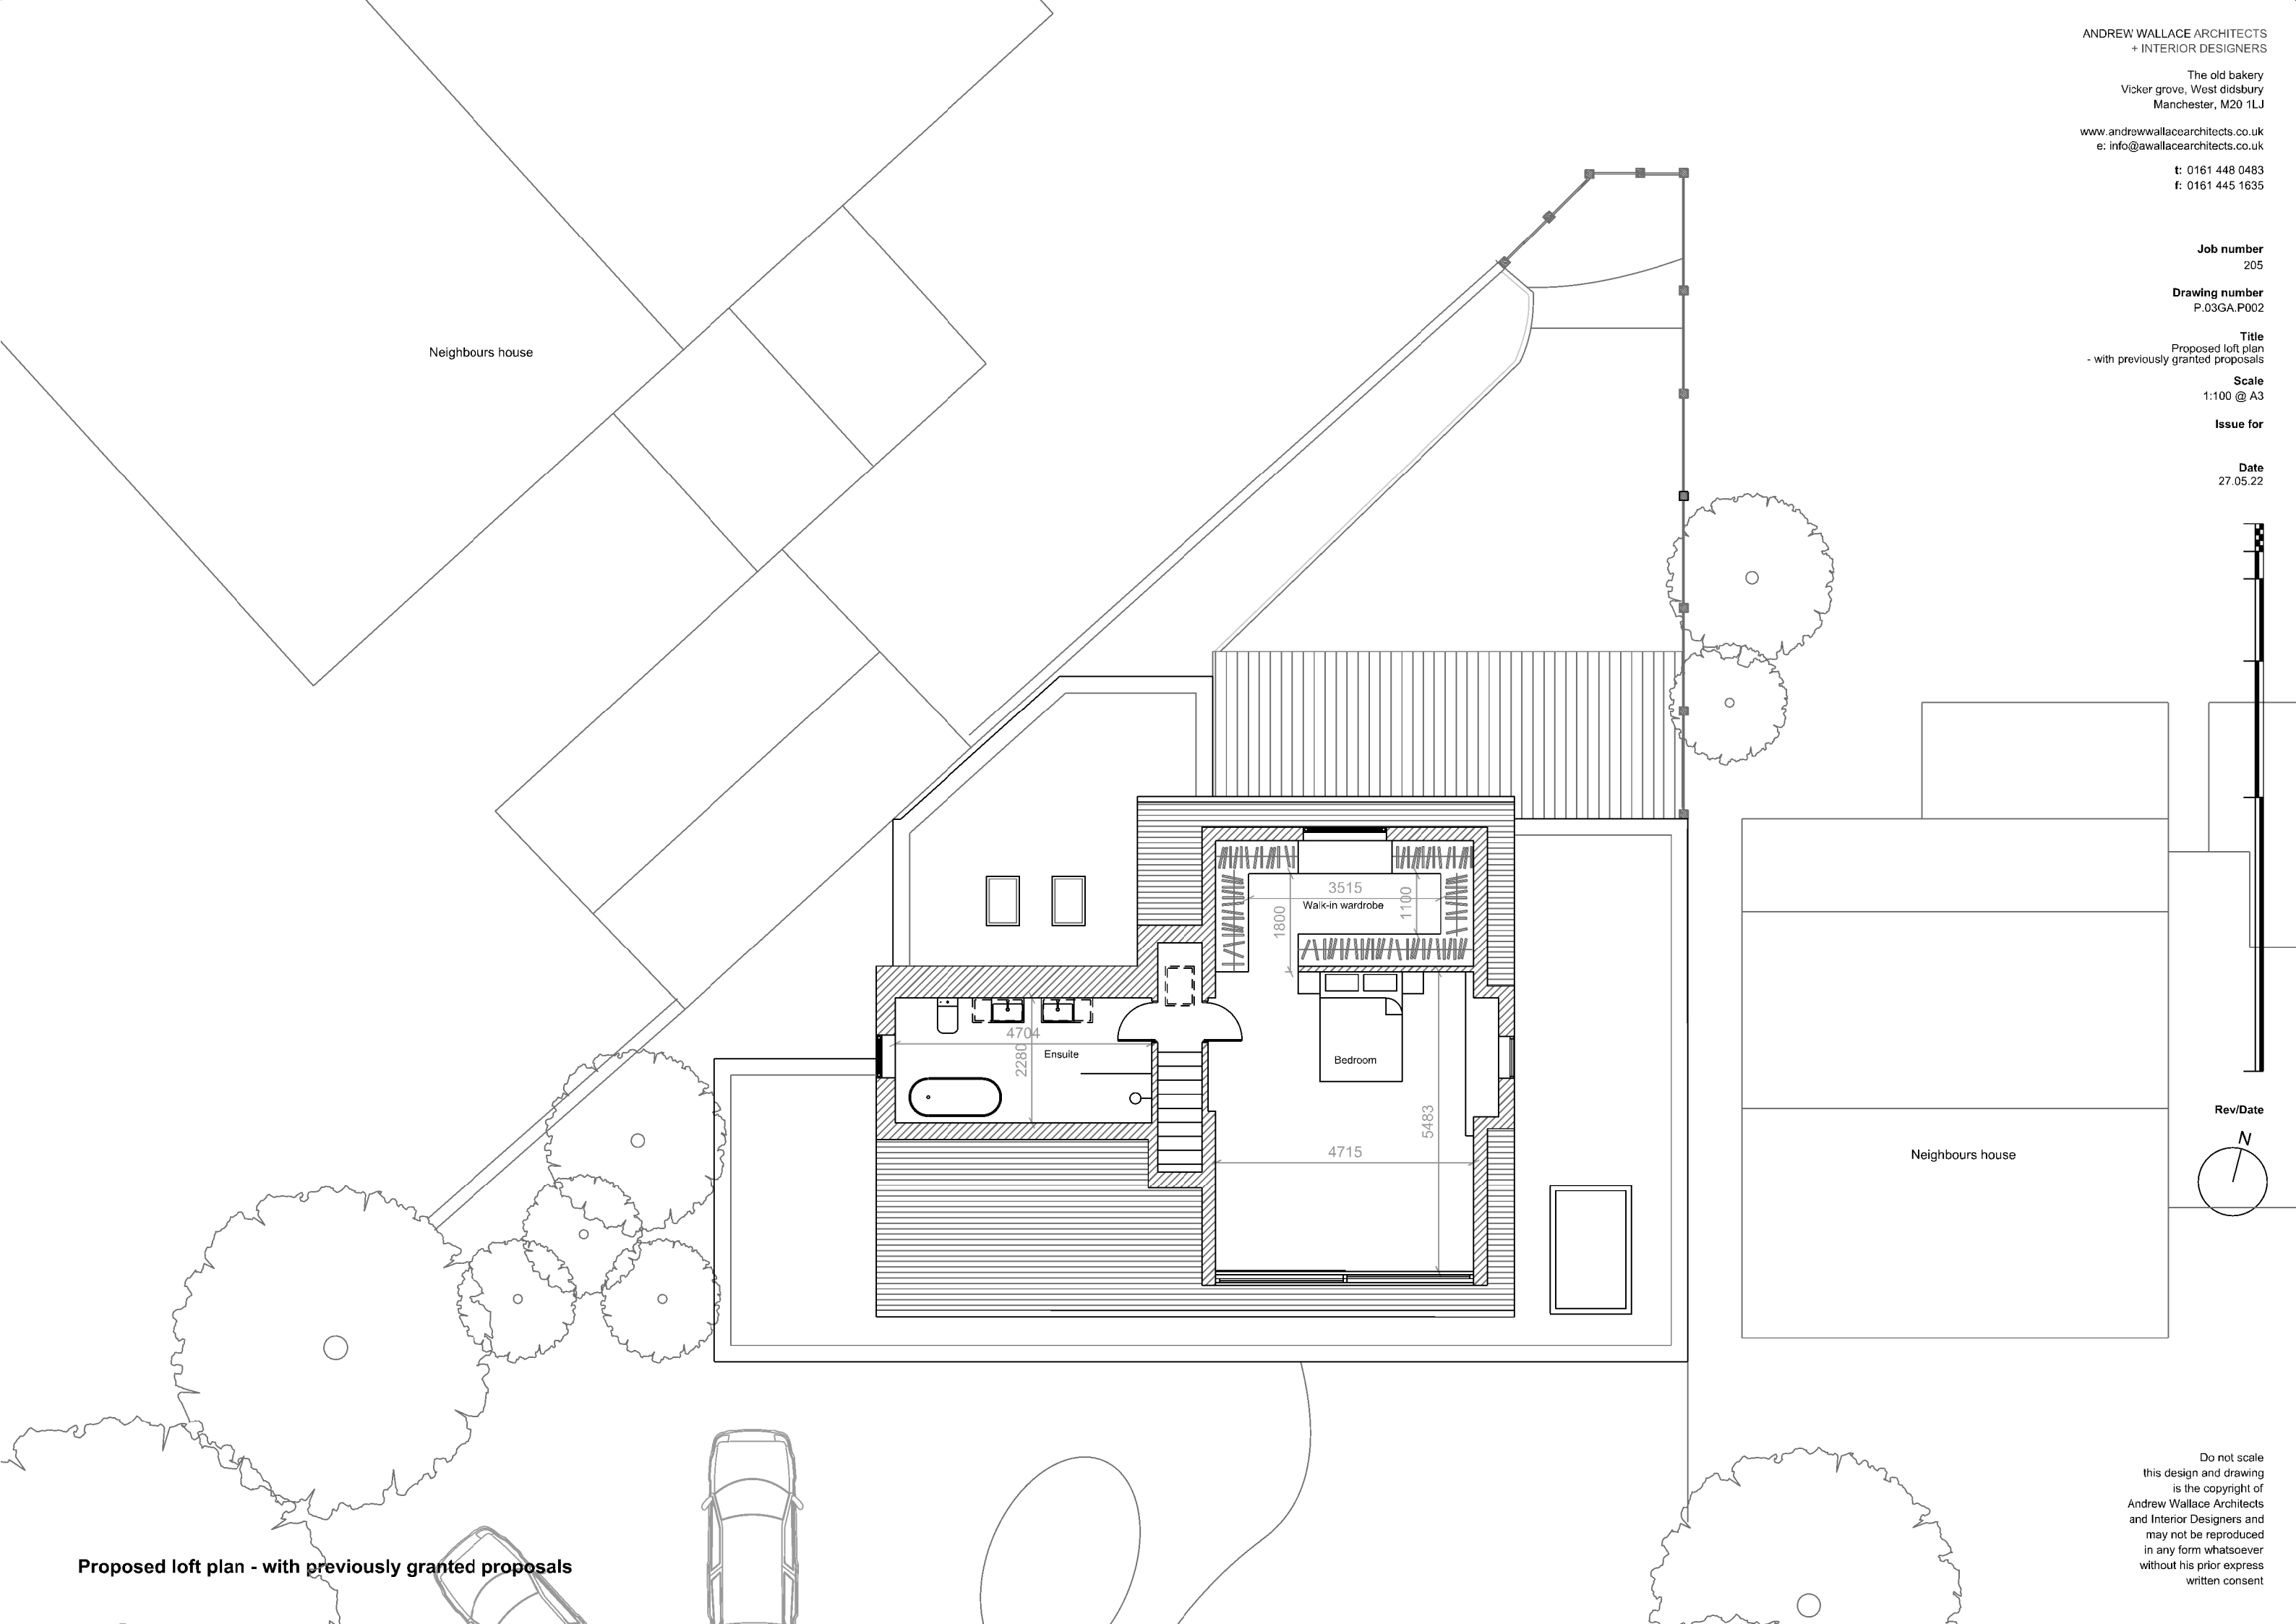

Job number
205


Drawing number
P.03GA.E001

Title
Proposed West Elevation
- with previously granted proposals

Scale
1:100 @A3


Issue for

Date
27.05.22

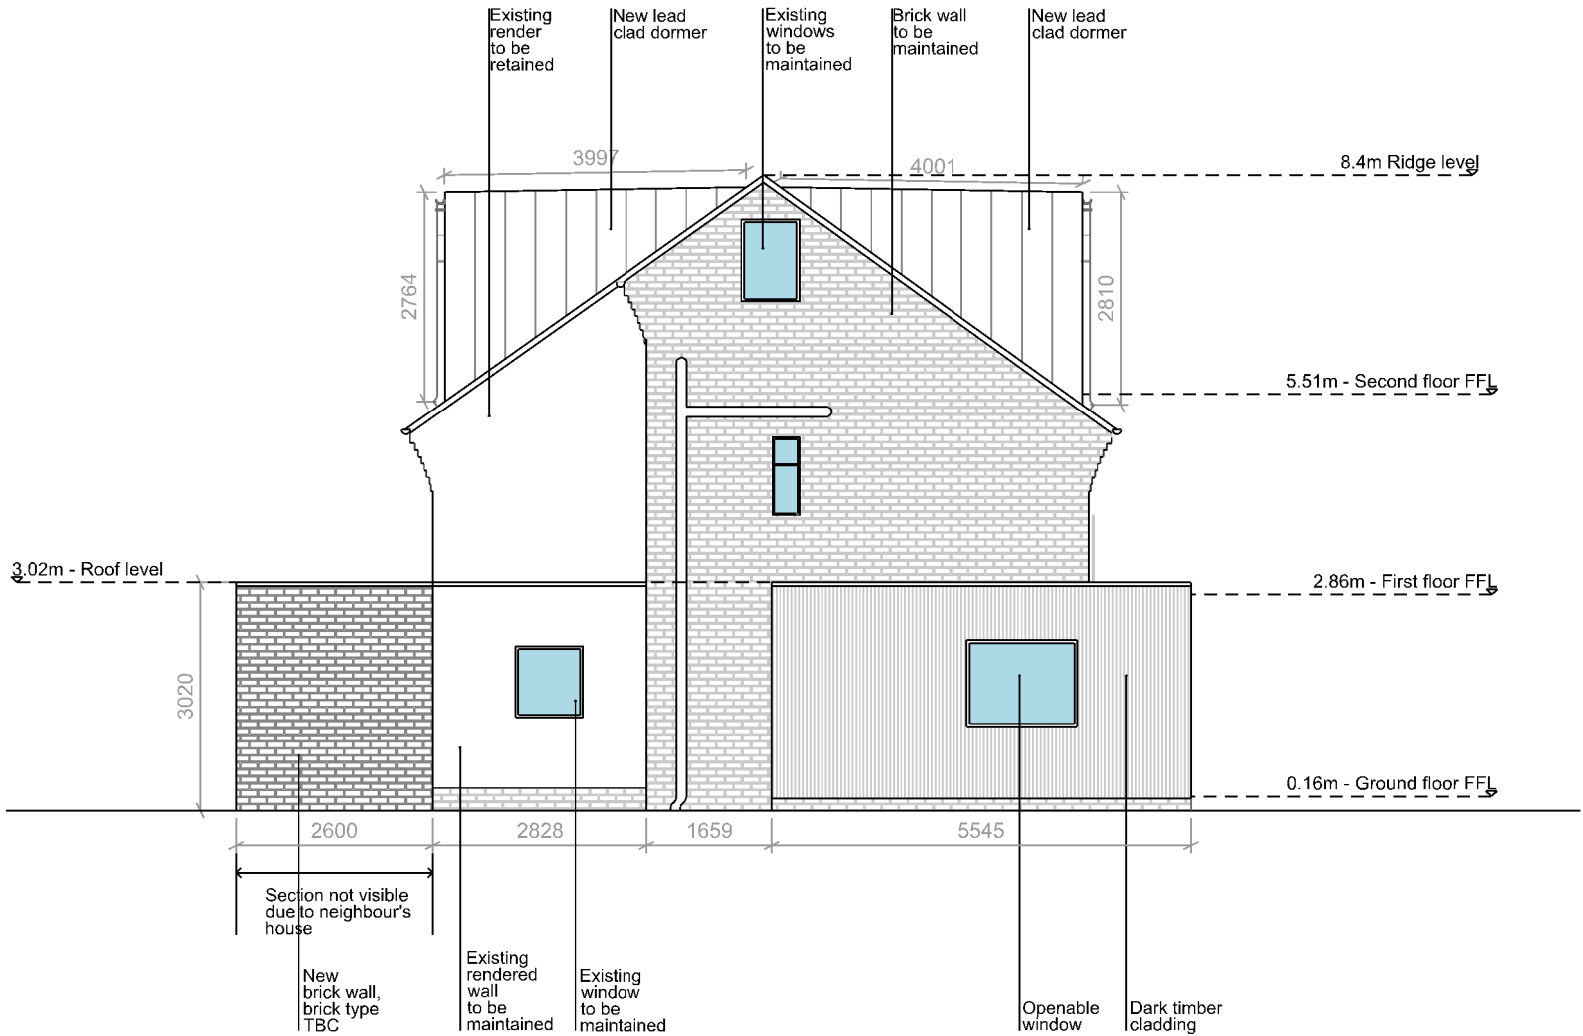

Rev/Date

Proposed West Elevation - with previously granted proposals

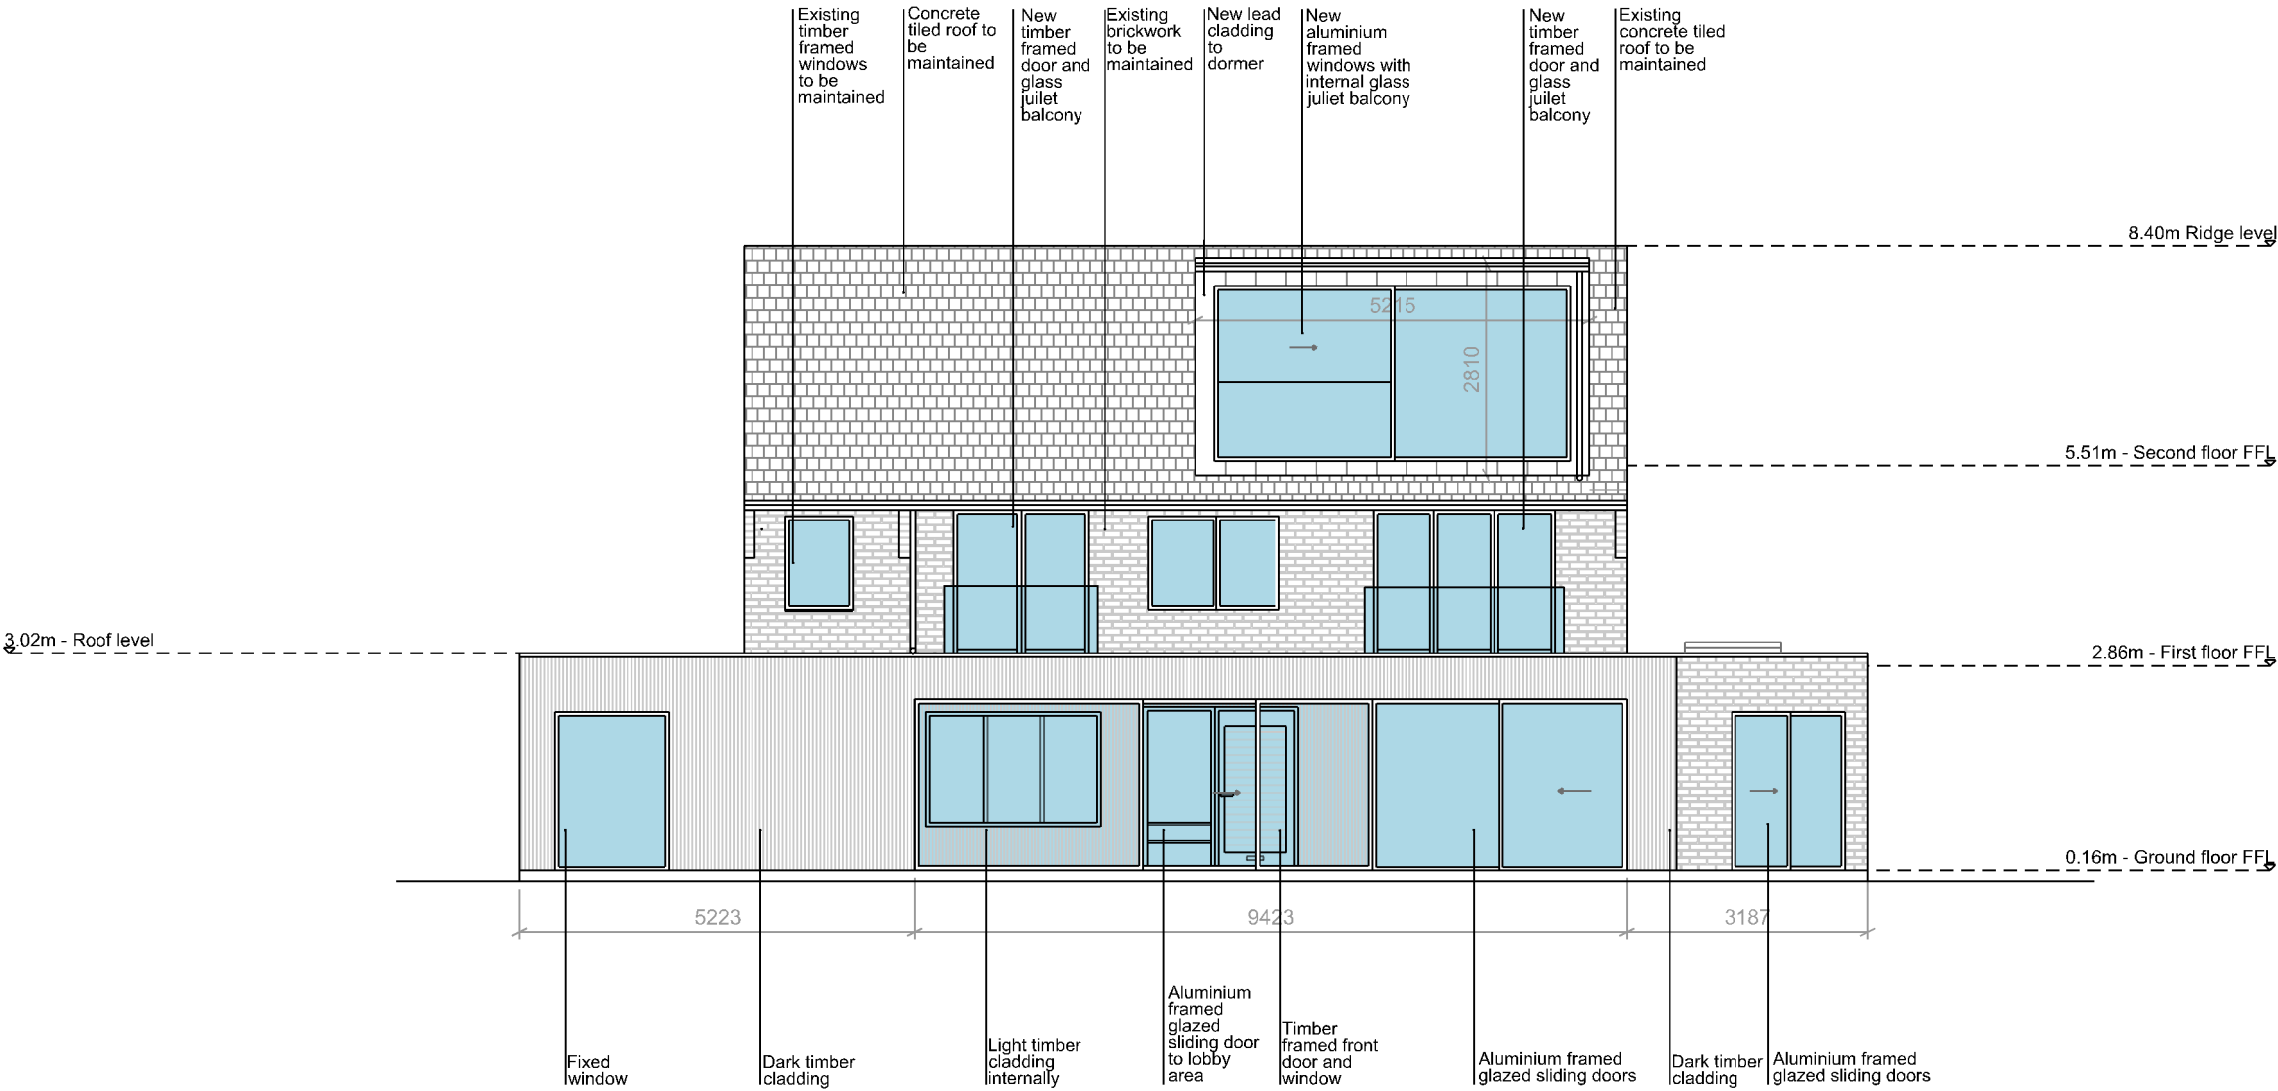

Job number
205


Drawing number
P.03GA.E003

Title
Proposed East Elevation
- with previously granted proposals

Scale
1:100 @A3

Issue for

Date
27.05.22

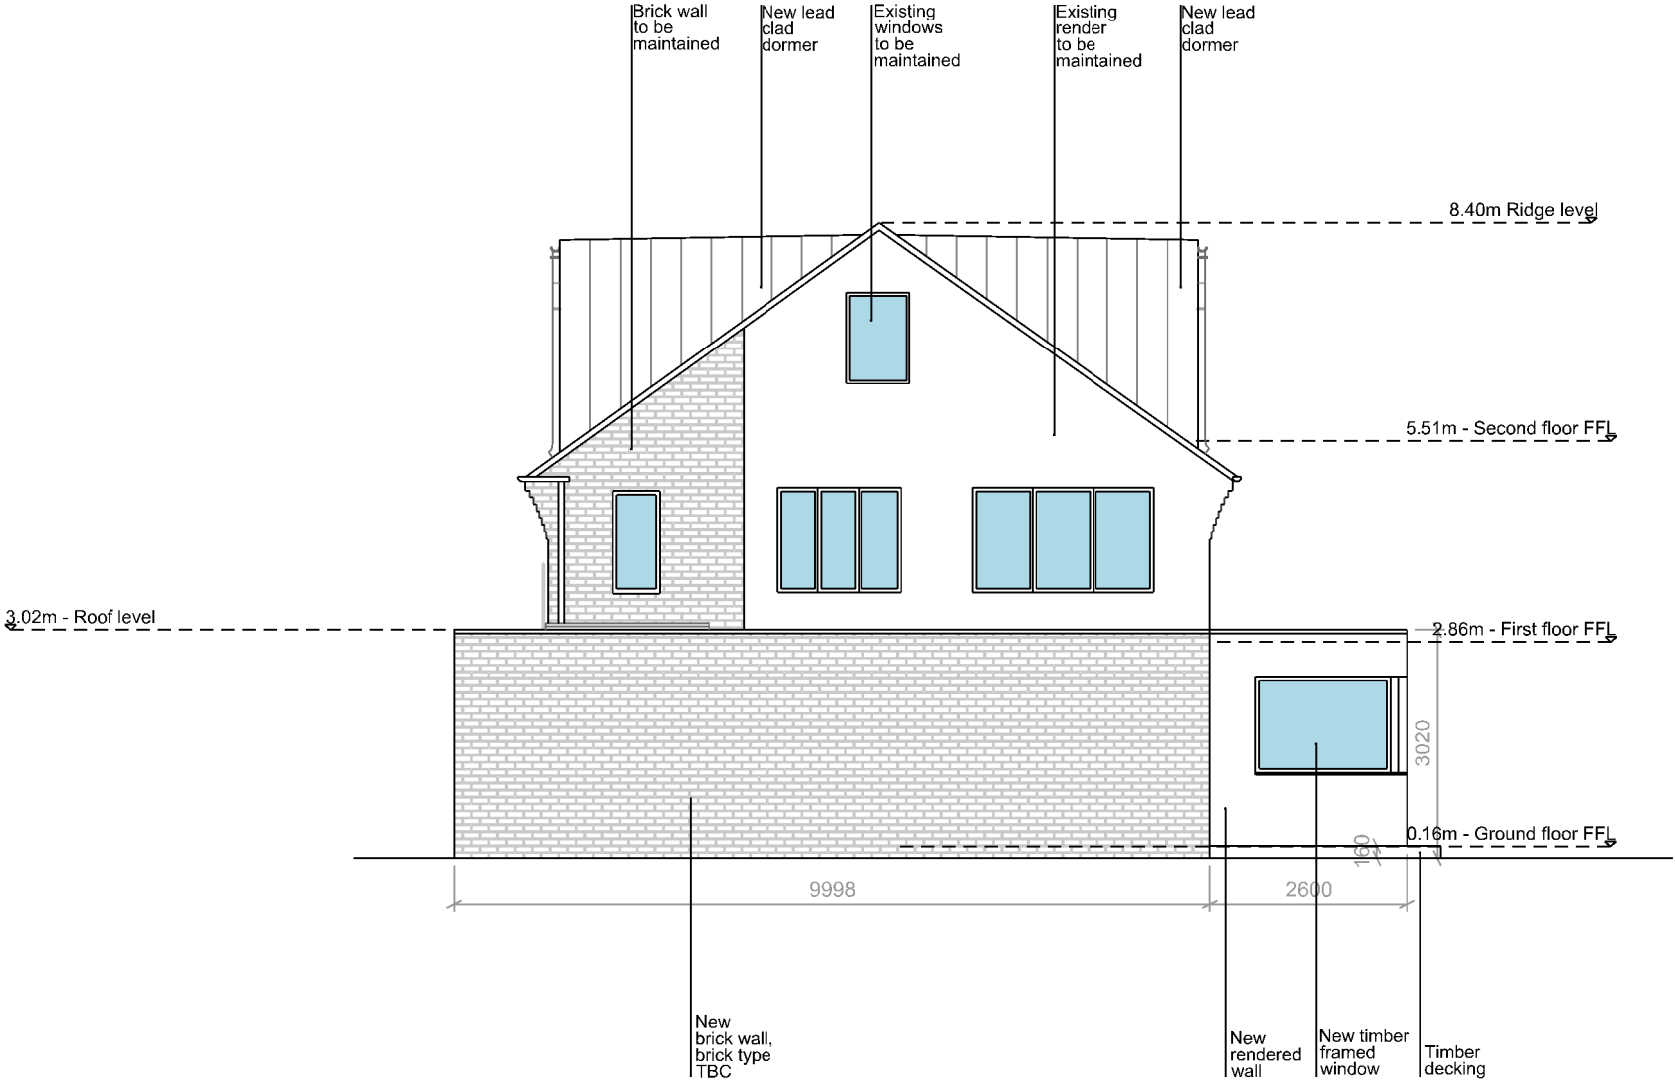

Rev/Date

Proposed East Elevation - with previously granted proposals

Job number
205


Drawing number
P.03GA.E004

Title
Proposed North Elevation
- with previously granted proposals

Scale
1:100 @A3

Issue for

Date
27.05.22

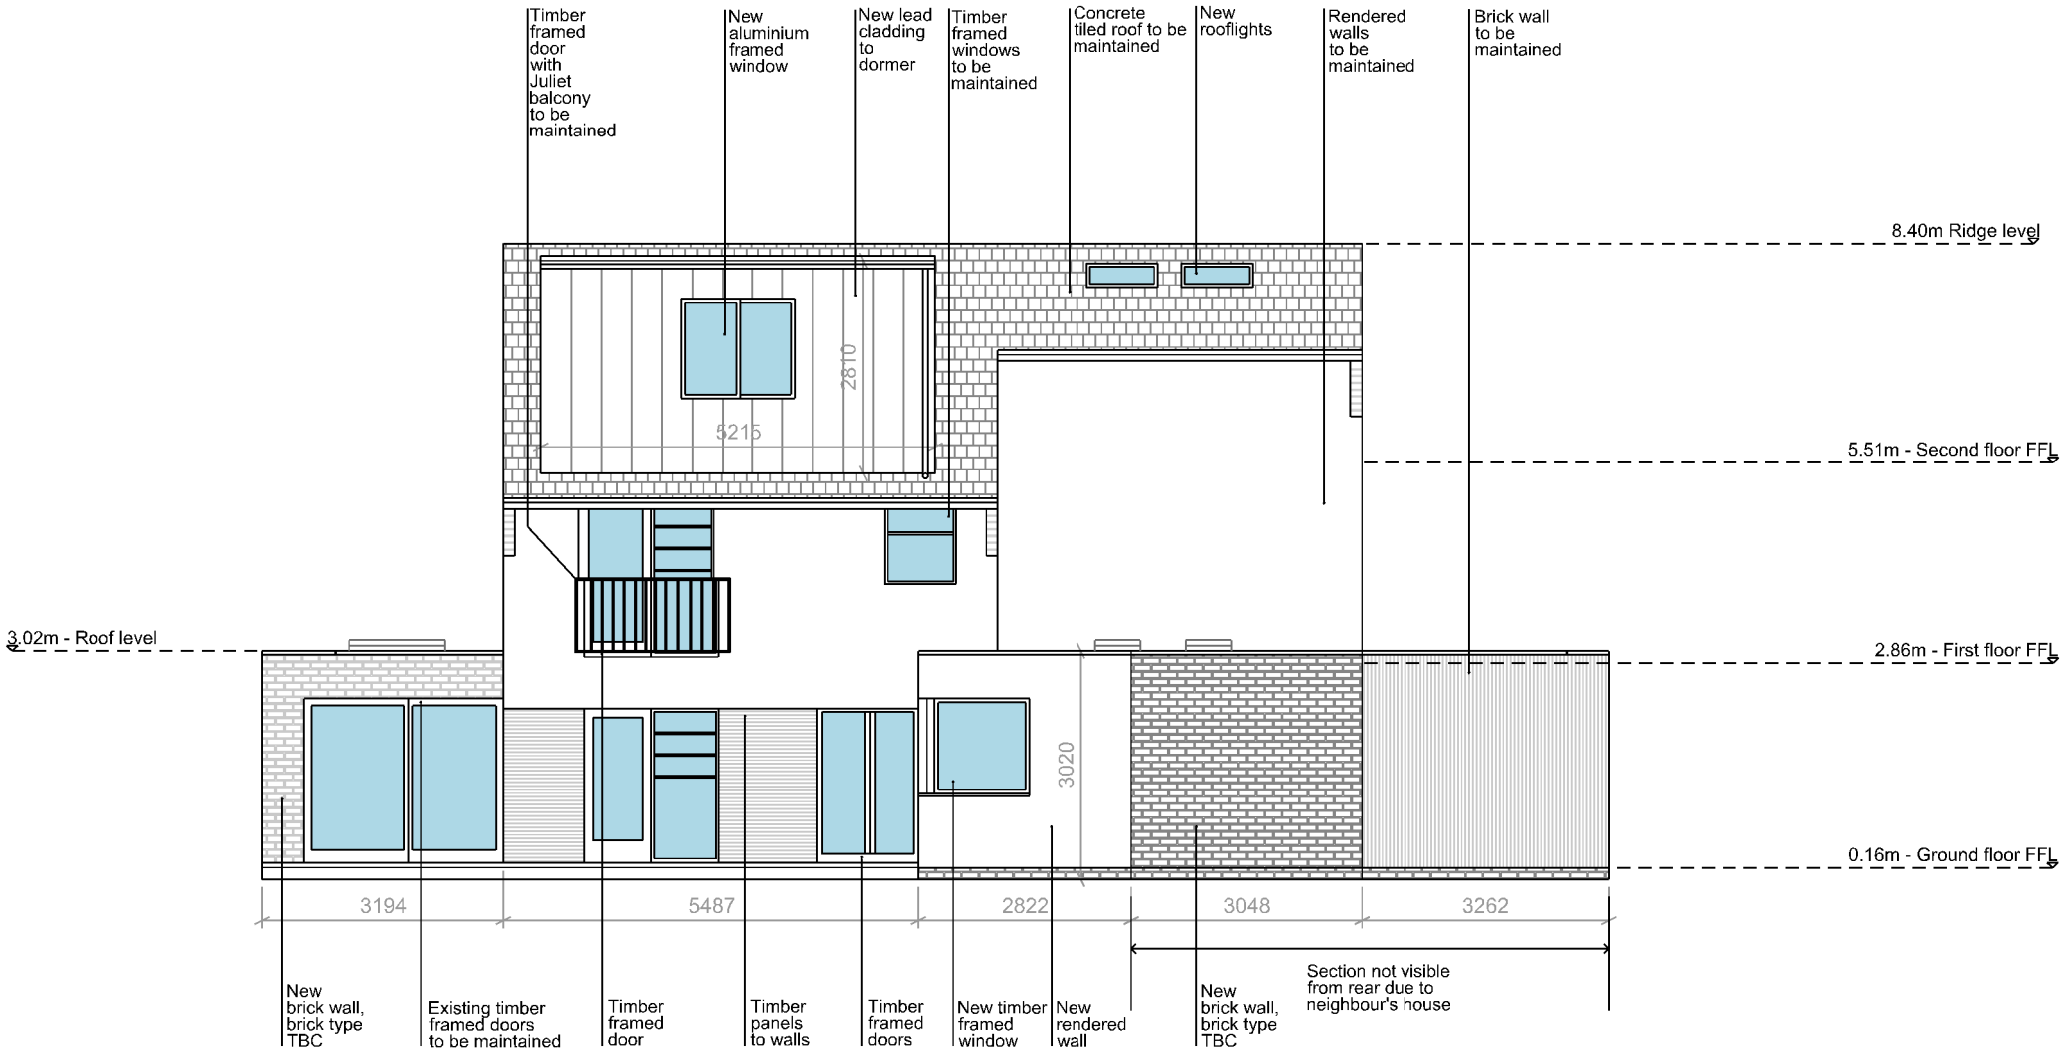

Rev/Date

Proposed North elevation - with previously granted proposals